



Existing Ground Floor Plan

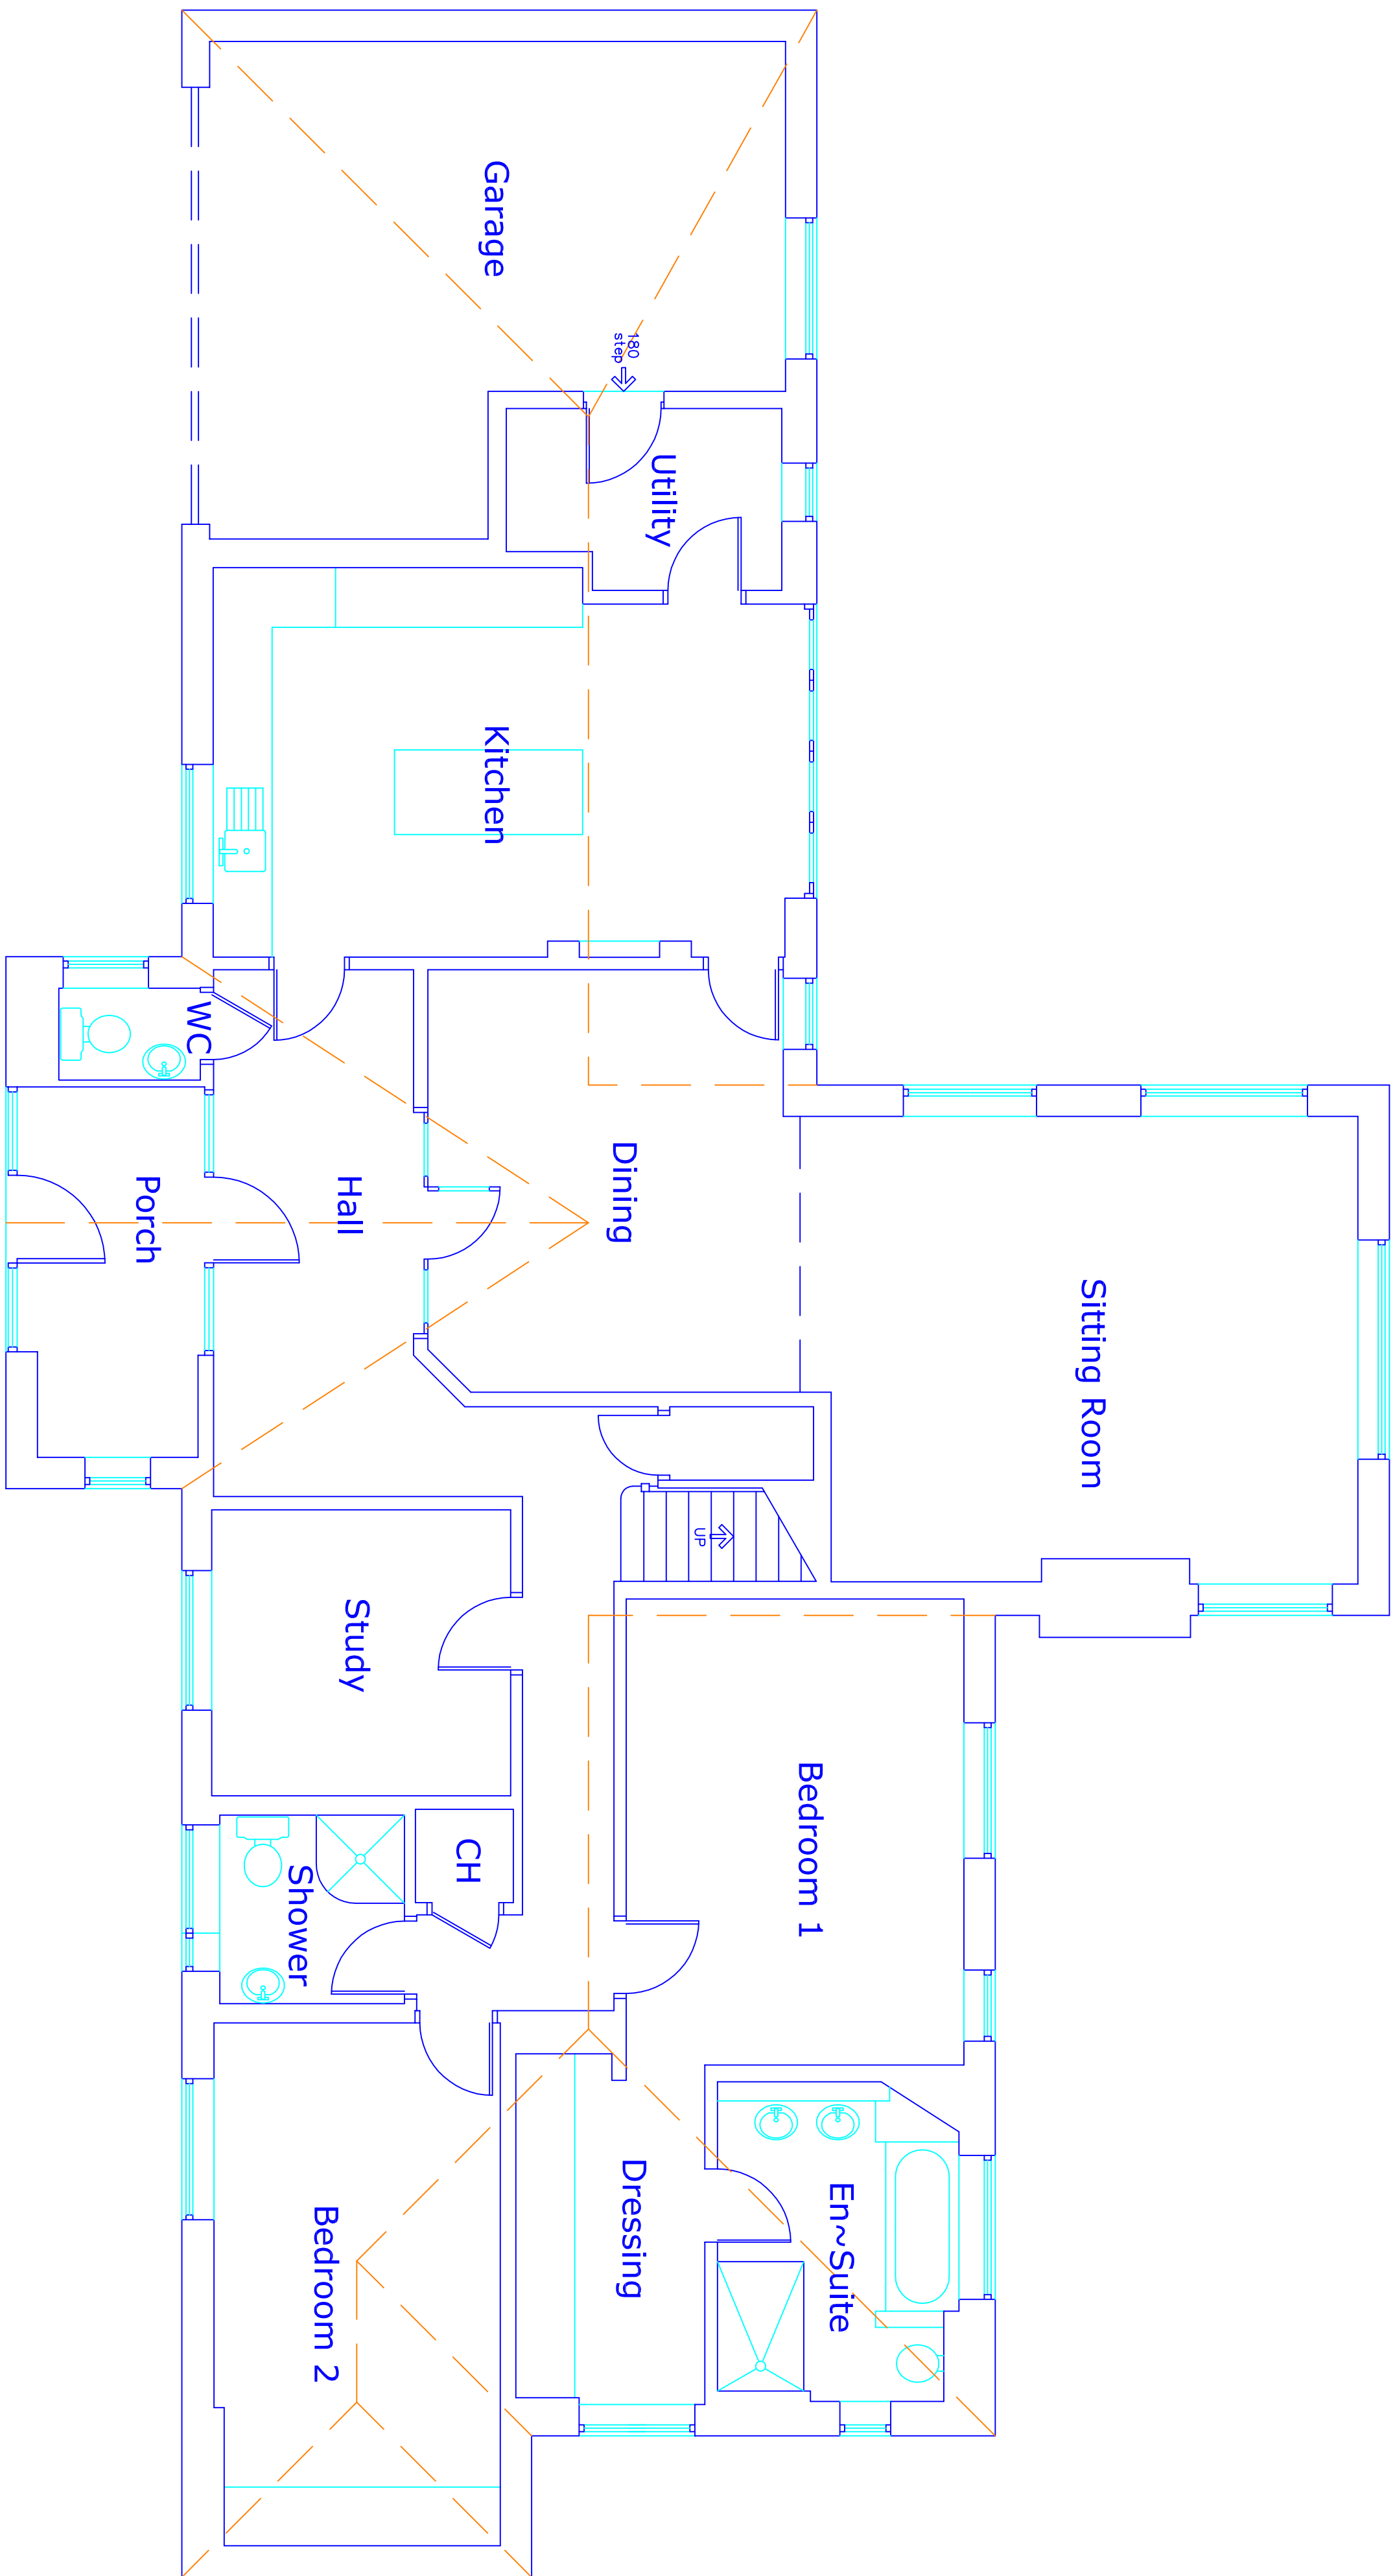

Existing First Floor Plan

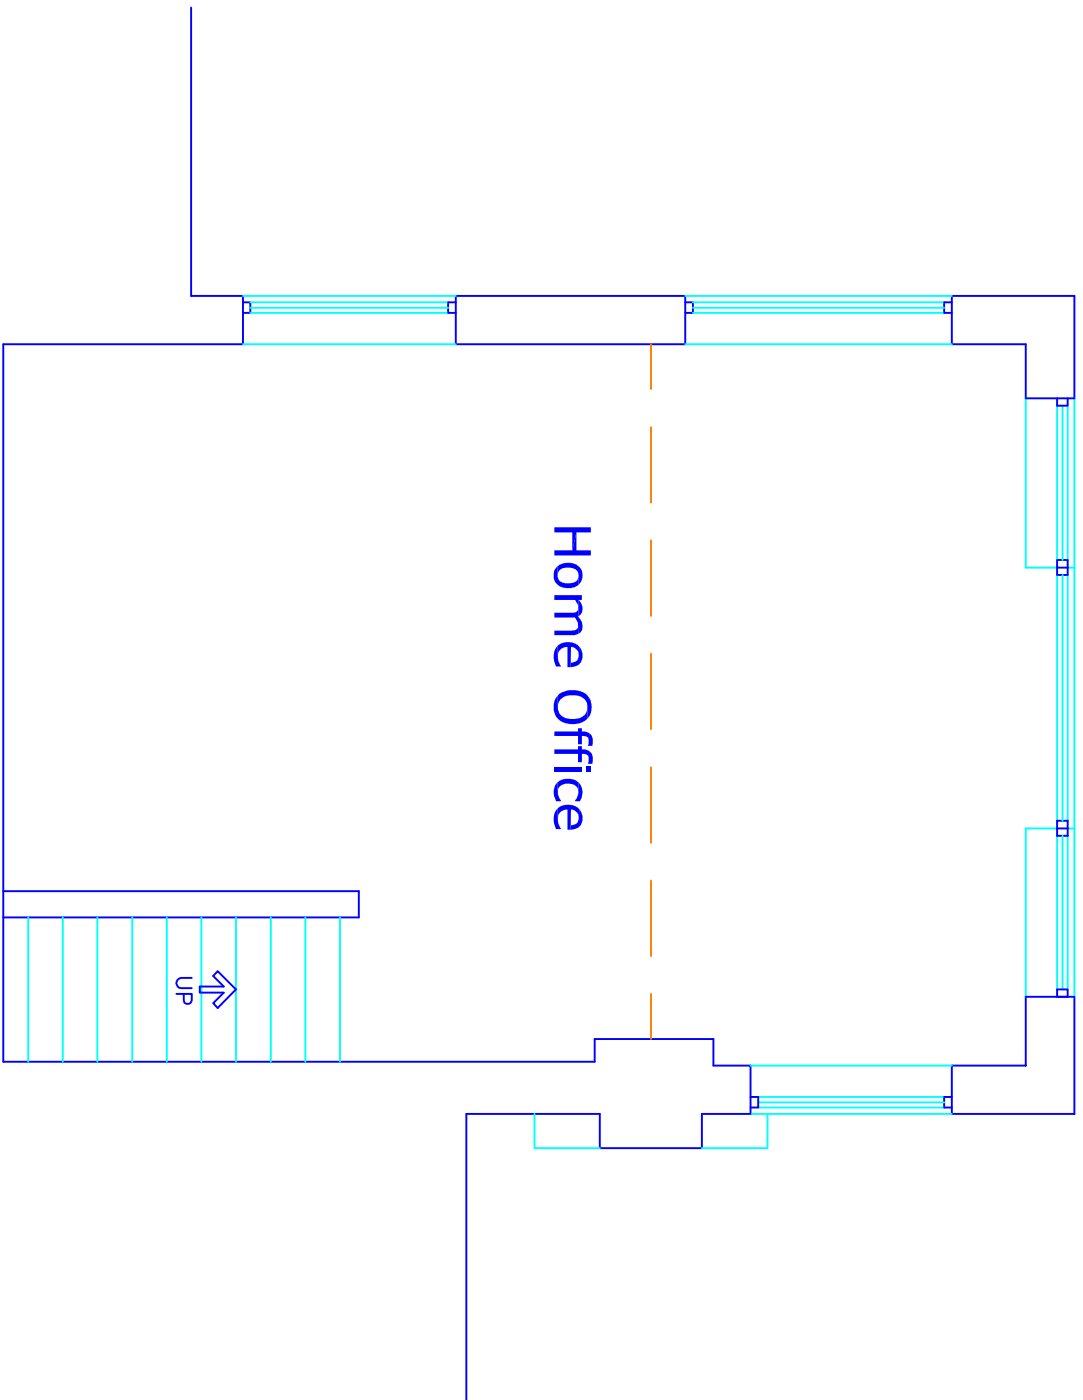

This drawing and design concept is the property of PPV design. It should not be reproduced without written permission

0 1 2 3 m

361 Sand Lane
Radclyffe
Manchester
M26 1JA

scale 1:50 at A1
September 2024

SMD3-01
PPV design Ltd

Existing Plans

2 Helmshore Road, Holcombe Village
Ramsbottom, Lancashire BL8 4PA

Garry Dearden (BAK home) Derbyshire BL3A
garry@ppv-design.co.uk www.ppv-design.co.uk
T: 01706 822751 M: 07712 669482