


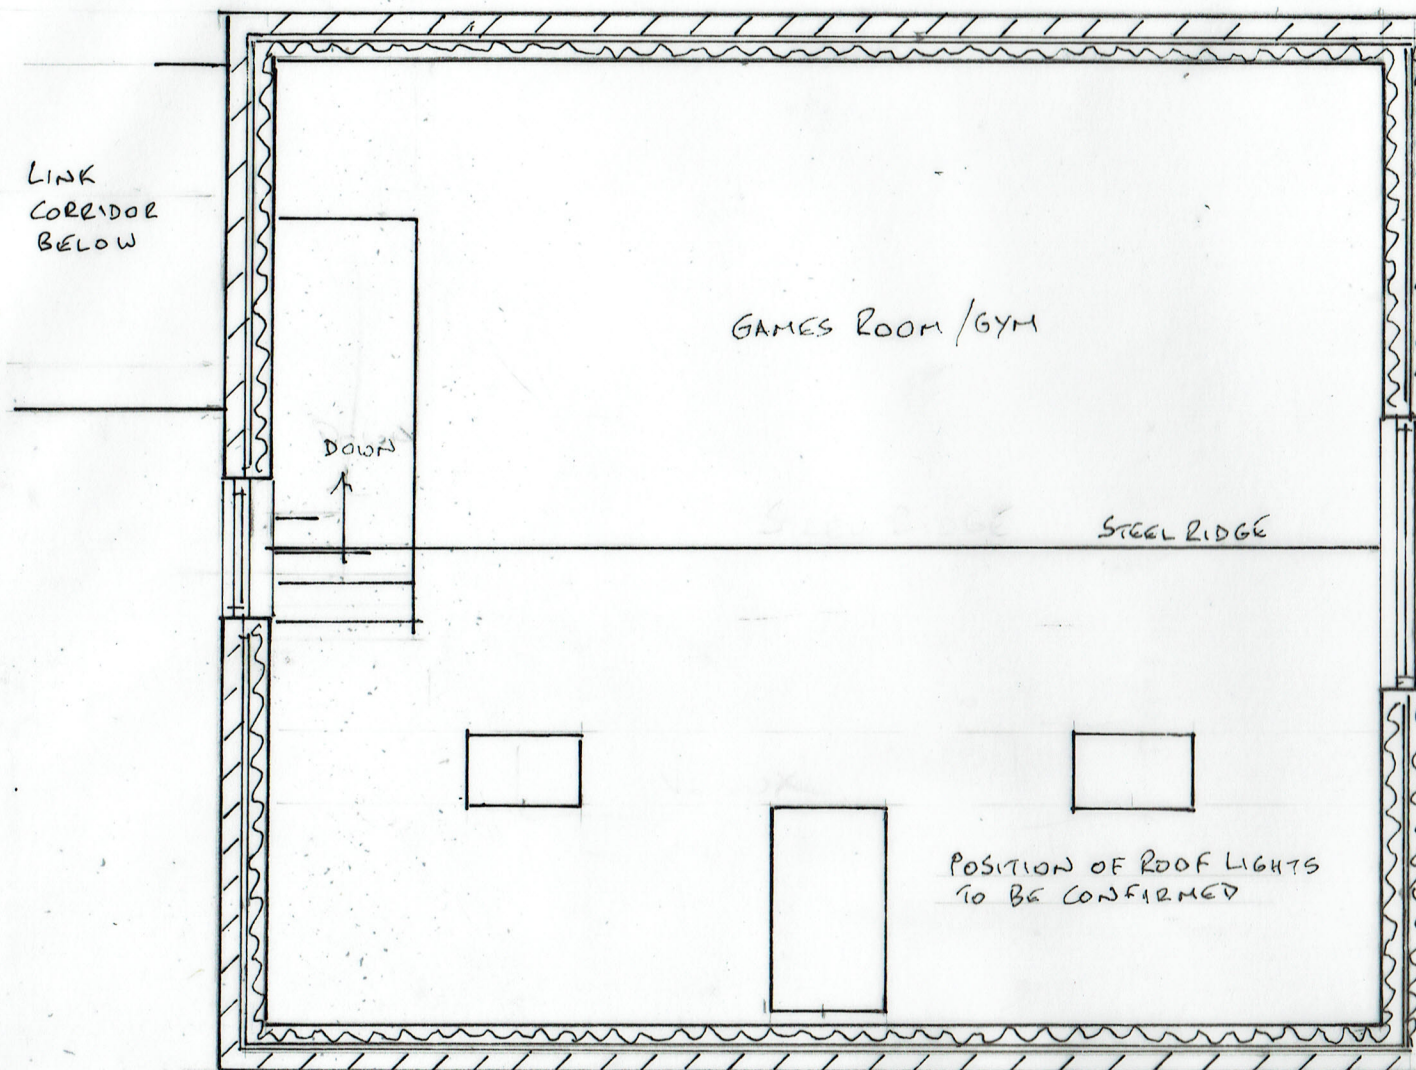

8. PROPOSED FIRST FLOOR PLAN

27/11/2021

21/614/08

0 ————— 5
METRES
SCALE 1:50 @ A3

GARAGE & GAMES ROOM

BIRCHENBOWER FARM, HARWOOD ROAD, TOTTINGTON