
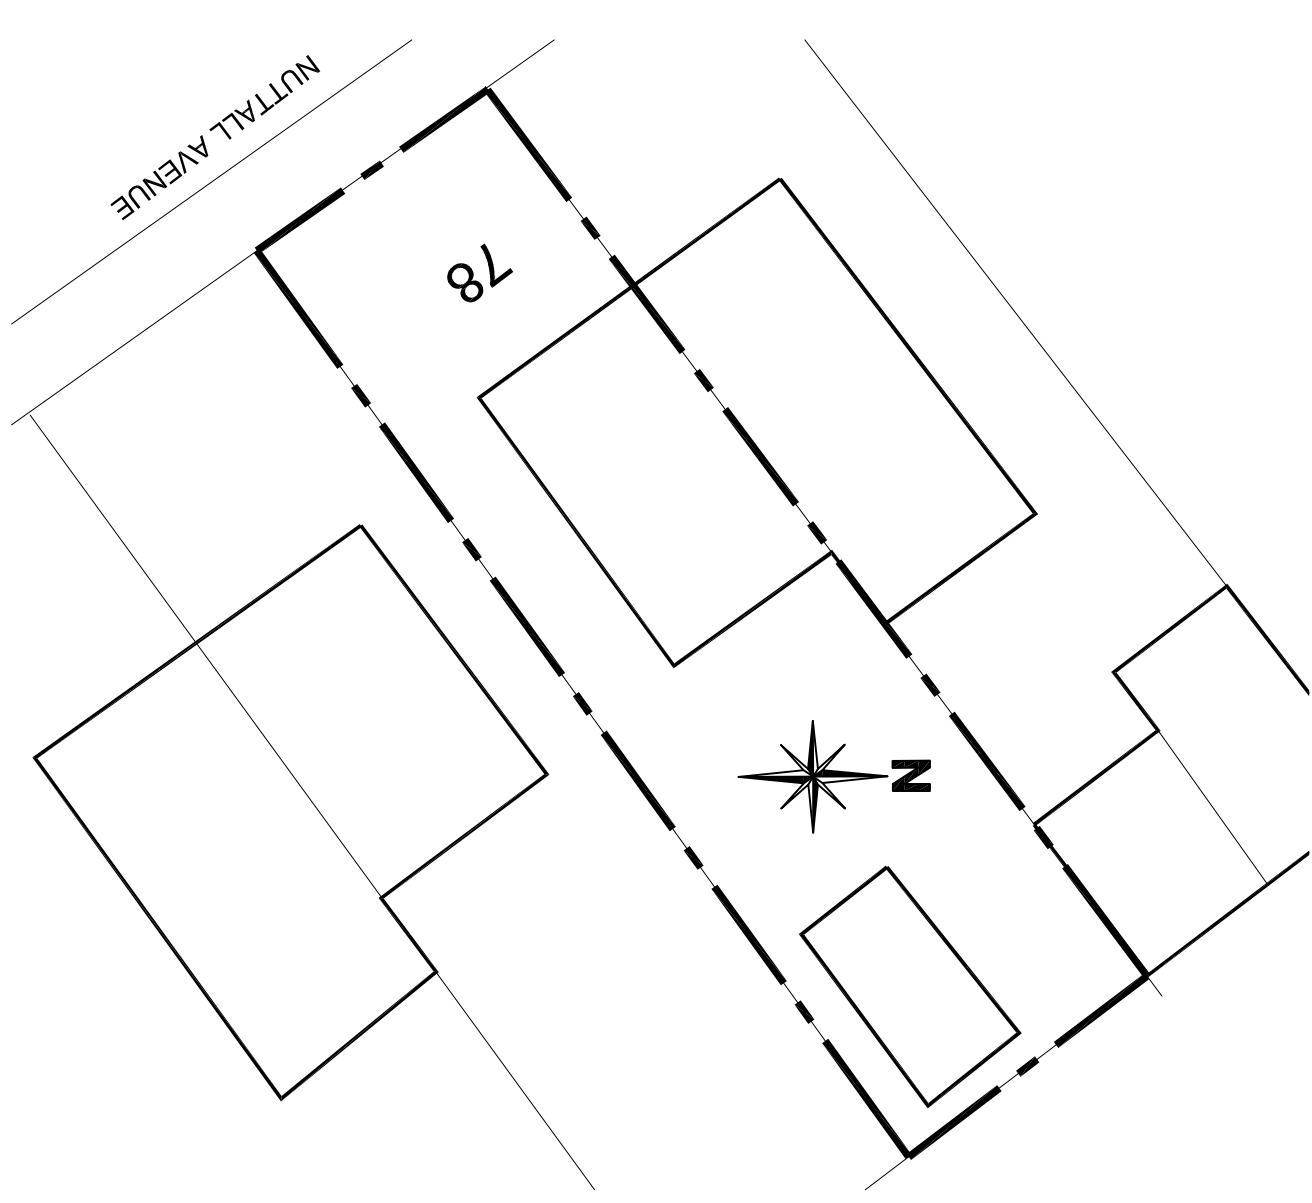
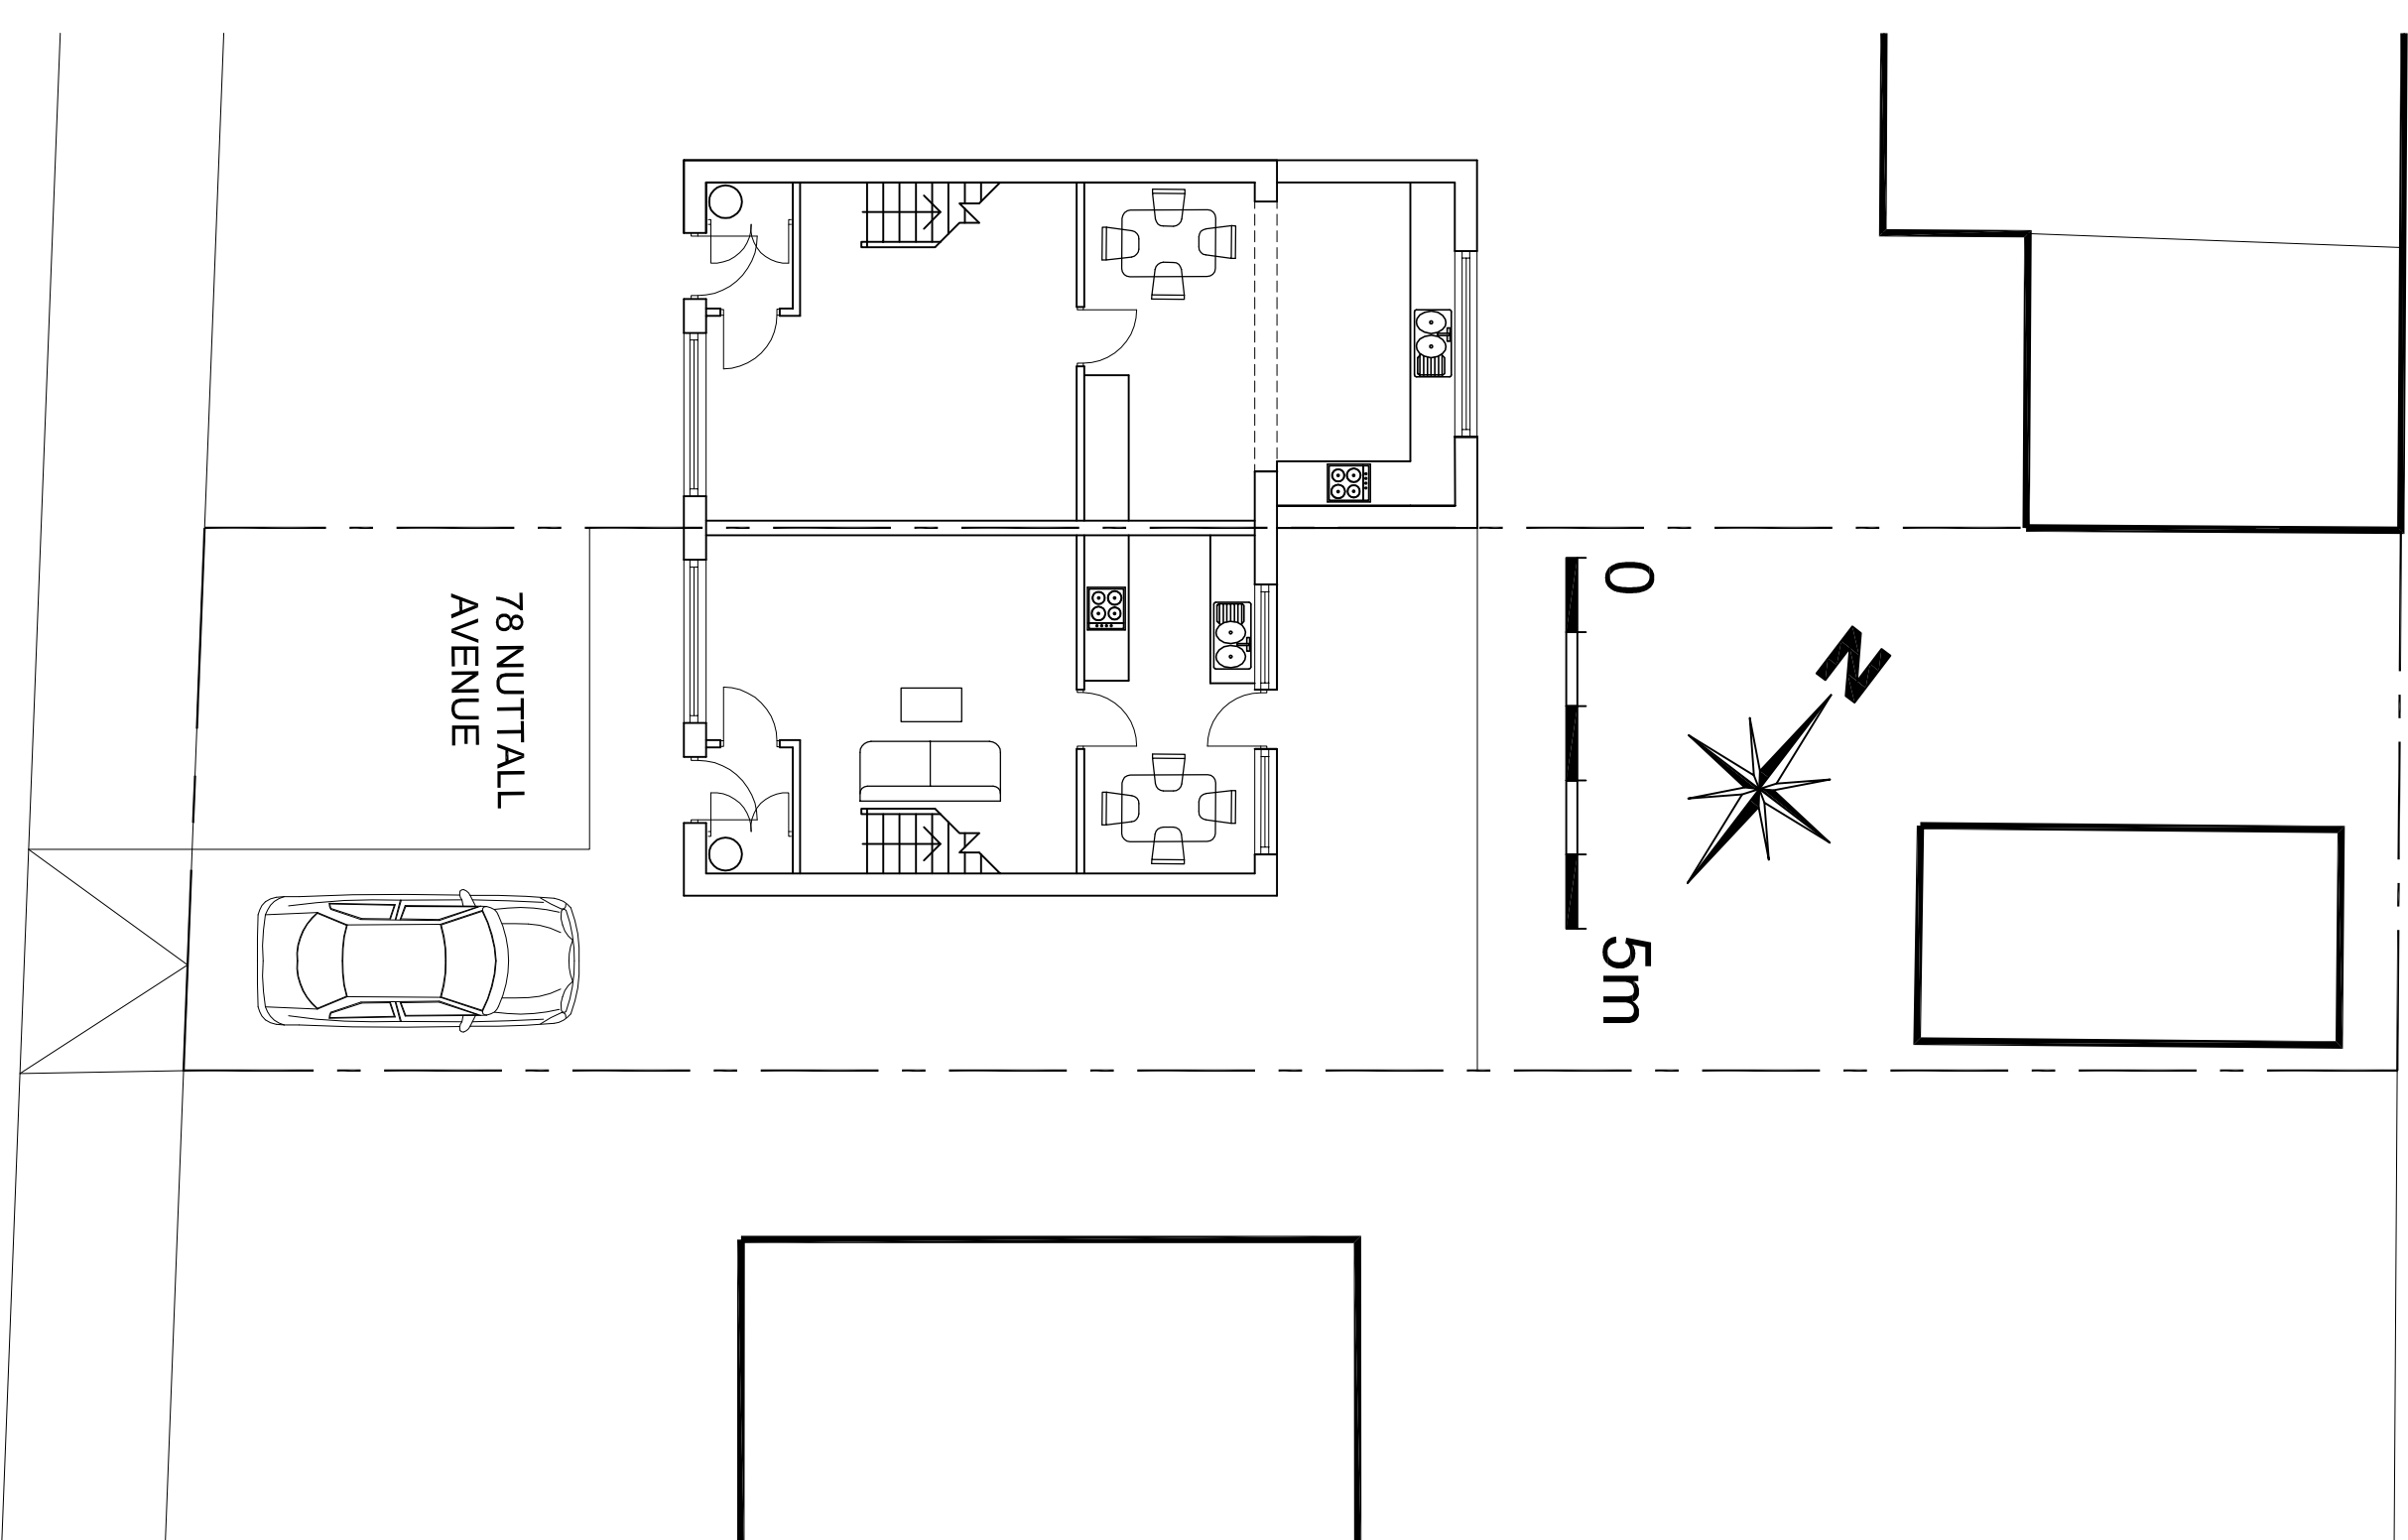
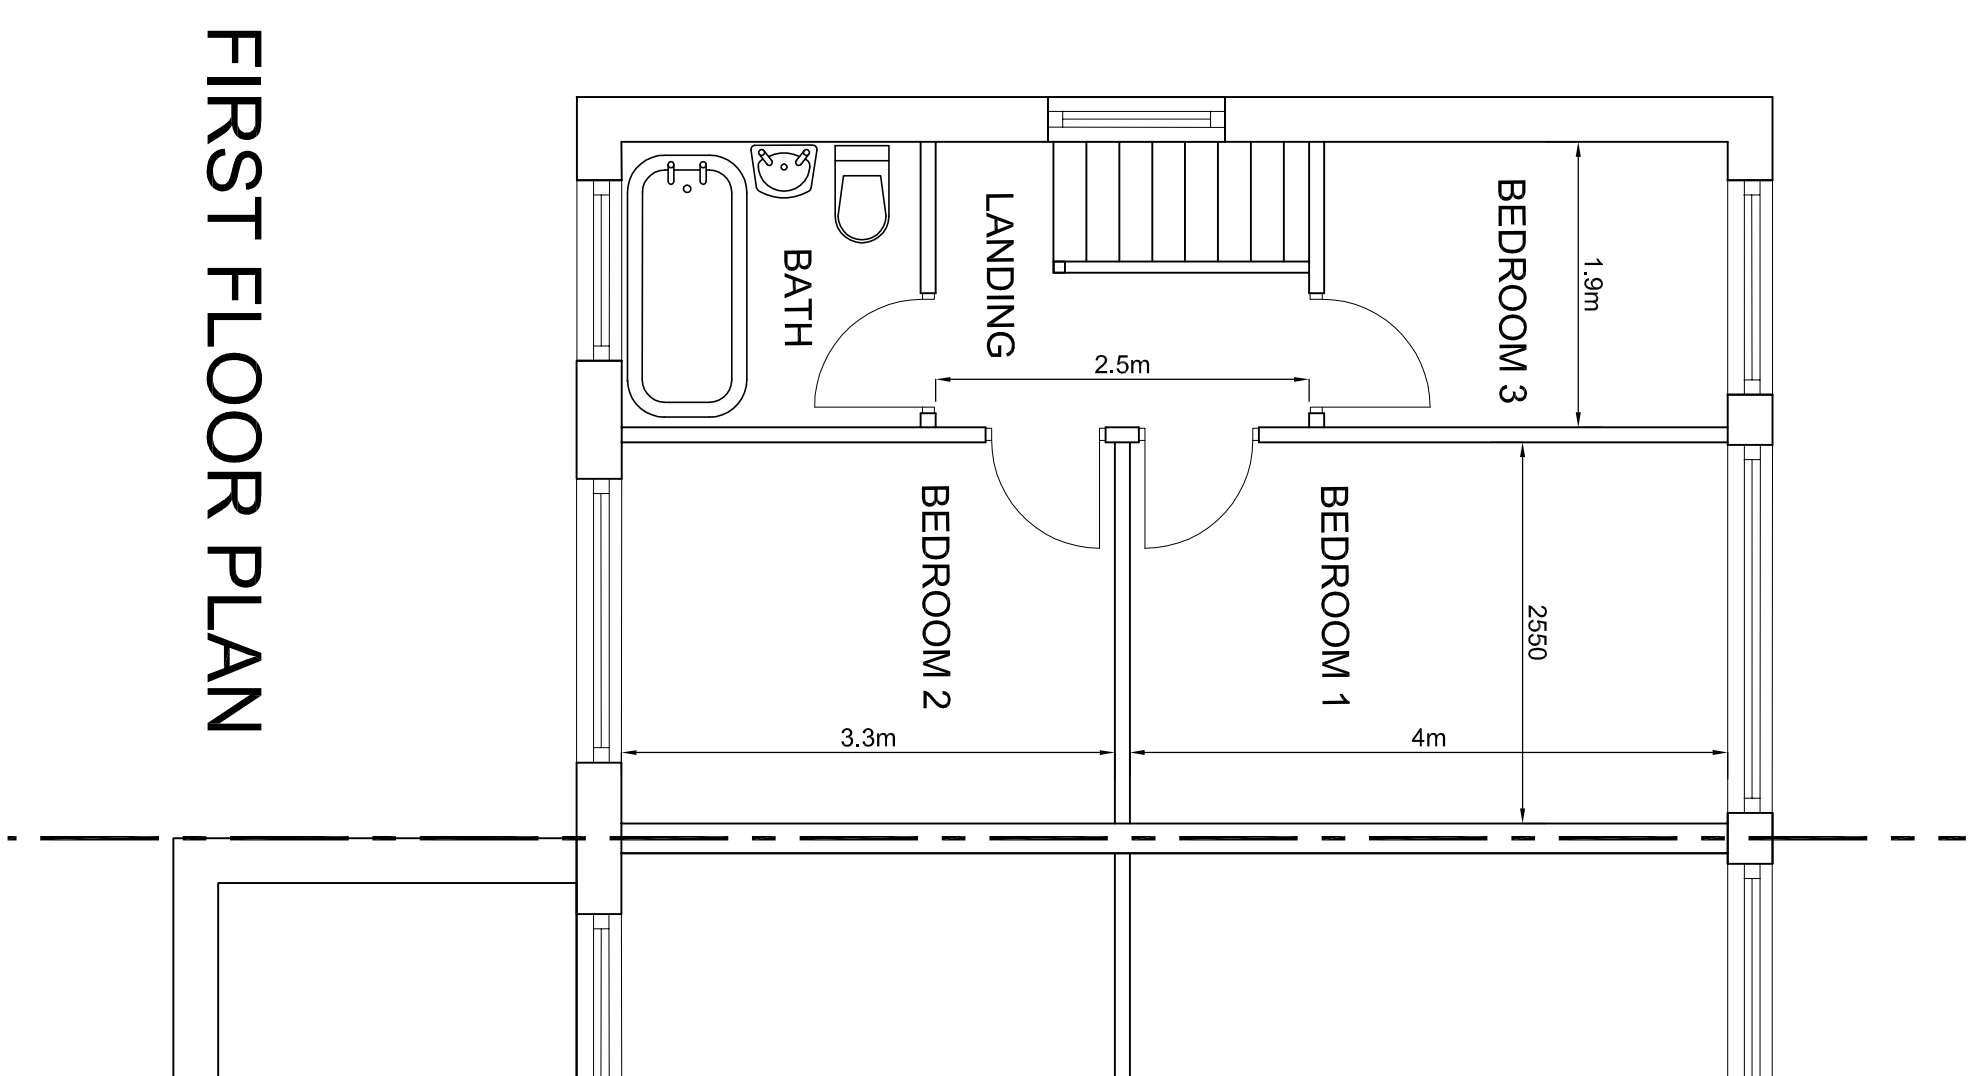


Copyright © 2014 Wolters Kluwer Health | Lippincott Williams & Wilkins
All rights reserved. No part of this publication may be reproduced, stored in a retrieval system, or transmitted, in any form or by any means, electronic, mechanical, photocopying, recording, or by any information storage and retrieval system, without permission in writing from Wolters Kluwer Health | Lippincott Williams & Wilkins.

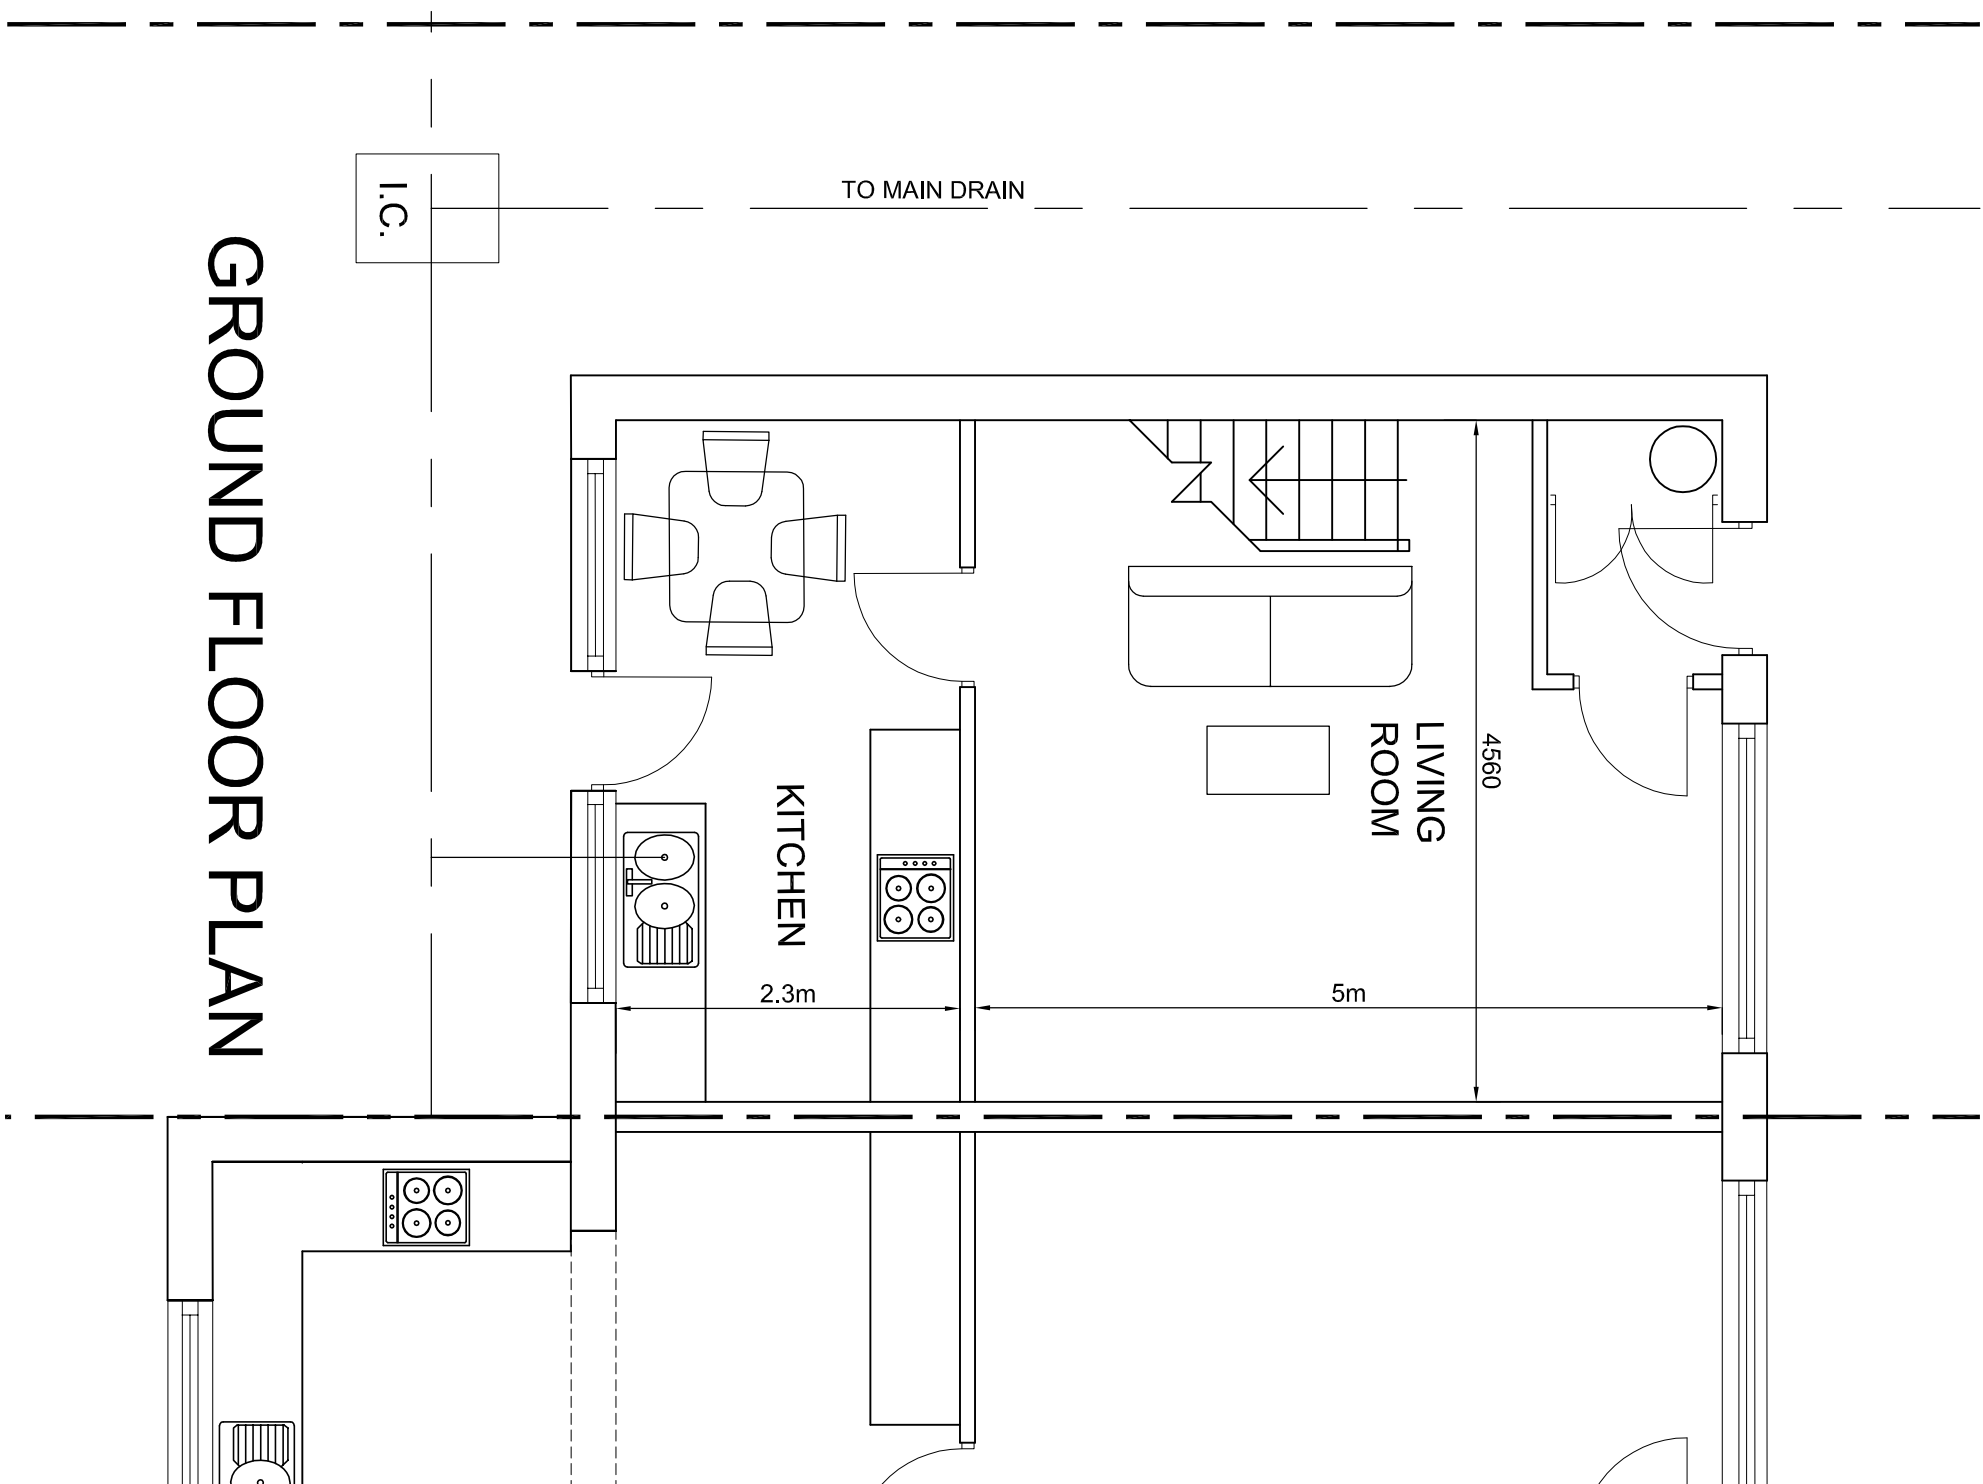

SITE PLAN
1:100 @ A1

BLOCK PLAN
1:200 @ A1

REV:	DATE:	DETAILS:
------	-------	----------

BM ARCHITECTURAL DESIGNS,
128 GLOSSOP ROAD,
MARPLE BRIDGE,
STOCKPORT
TEL: 07415 493002

email- benjamin.maguire10@gmail.com

Project: PROPOSED REAR EXTENSION AT

Title: **EXISTING LAYOUT- SITE PLAN, PLANS
AND BLOCK PLAN**

Client: **MS. RACHEL LIVESEY**

Scale: 1:50 @A1 Date: 12/2021 Drawn: BM

Status: **PLANNING**

Drawing no: BM/1221/NU TT/PL1 Rev:

Architectural Design/ Planning/ Construction/ Building Regs