
 


EXISTING REAR ELEVATION


21 Park Road - Ramsbottom - BL0 9RZ
1:50@A3-MCEXPL01
Dimensions to be checked
on site by contractor

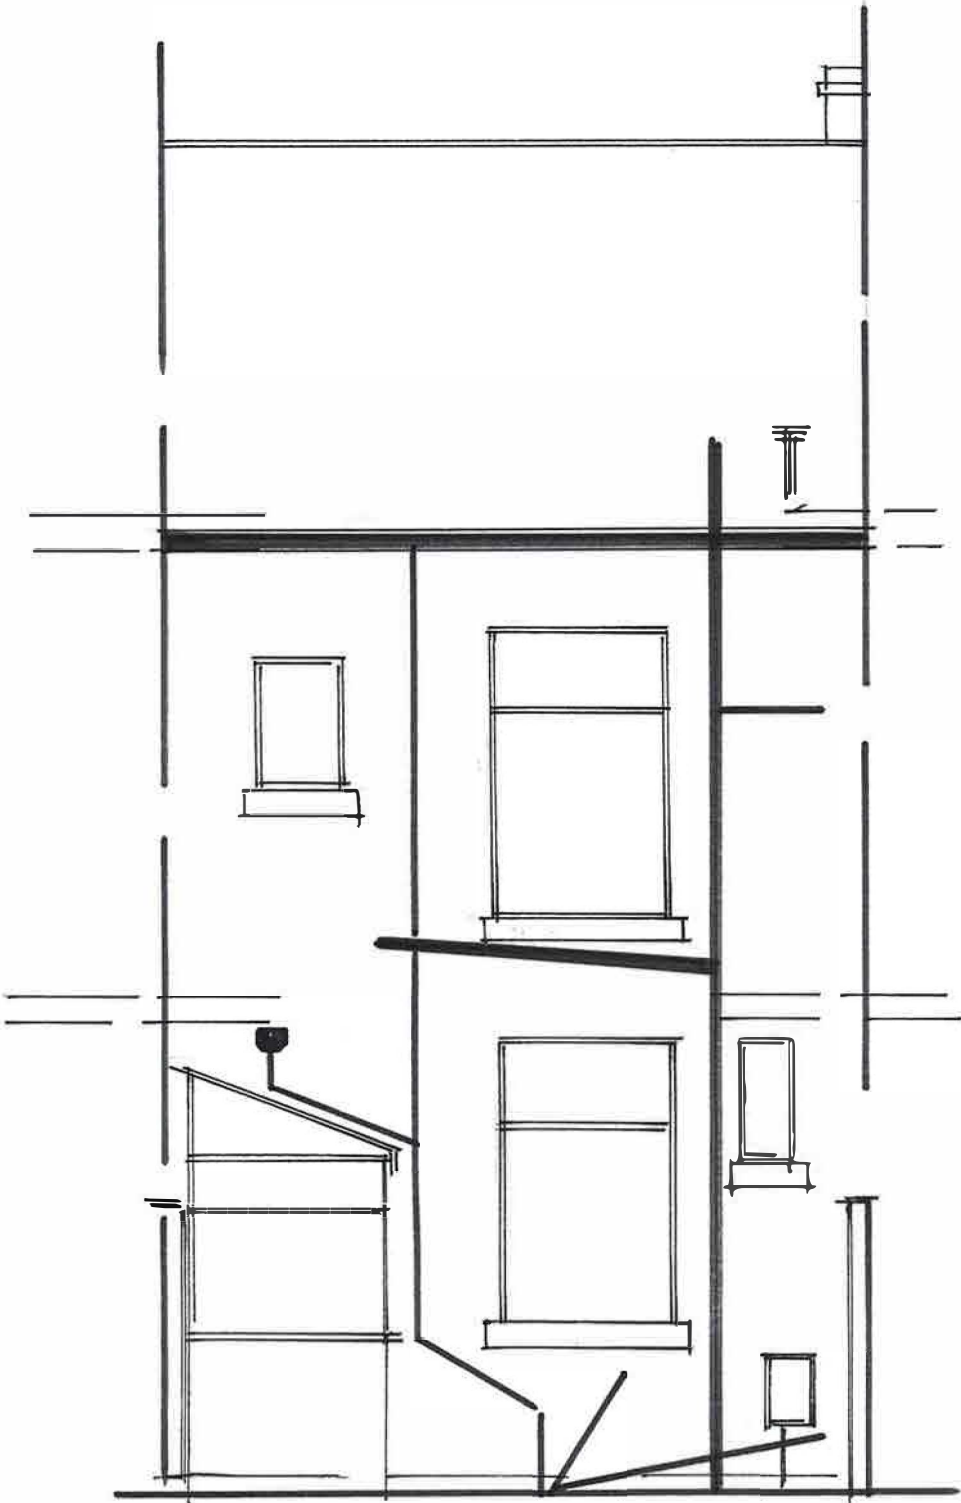

Condron Design Consultants Ltd
79 Ash Drive Wardley
condrondesignconsultants@
outlook.com
07734669651

EXISTING SIDE ELEVATION

21 Park Road - Ramsbottom - BL0 9RZ
1:50@A3-MCEXPL02
Dimensions to be checked
on site by contractor

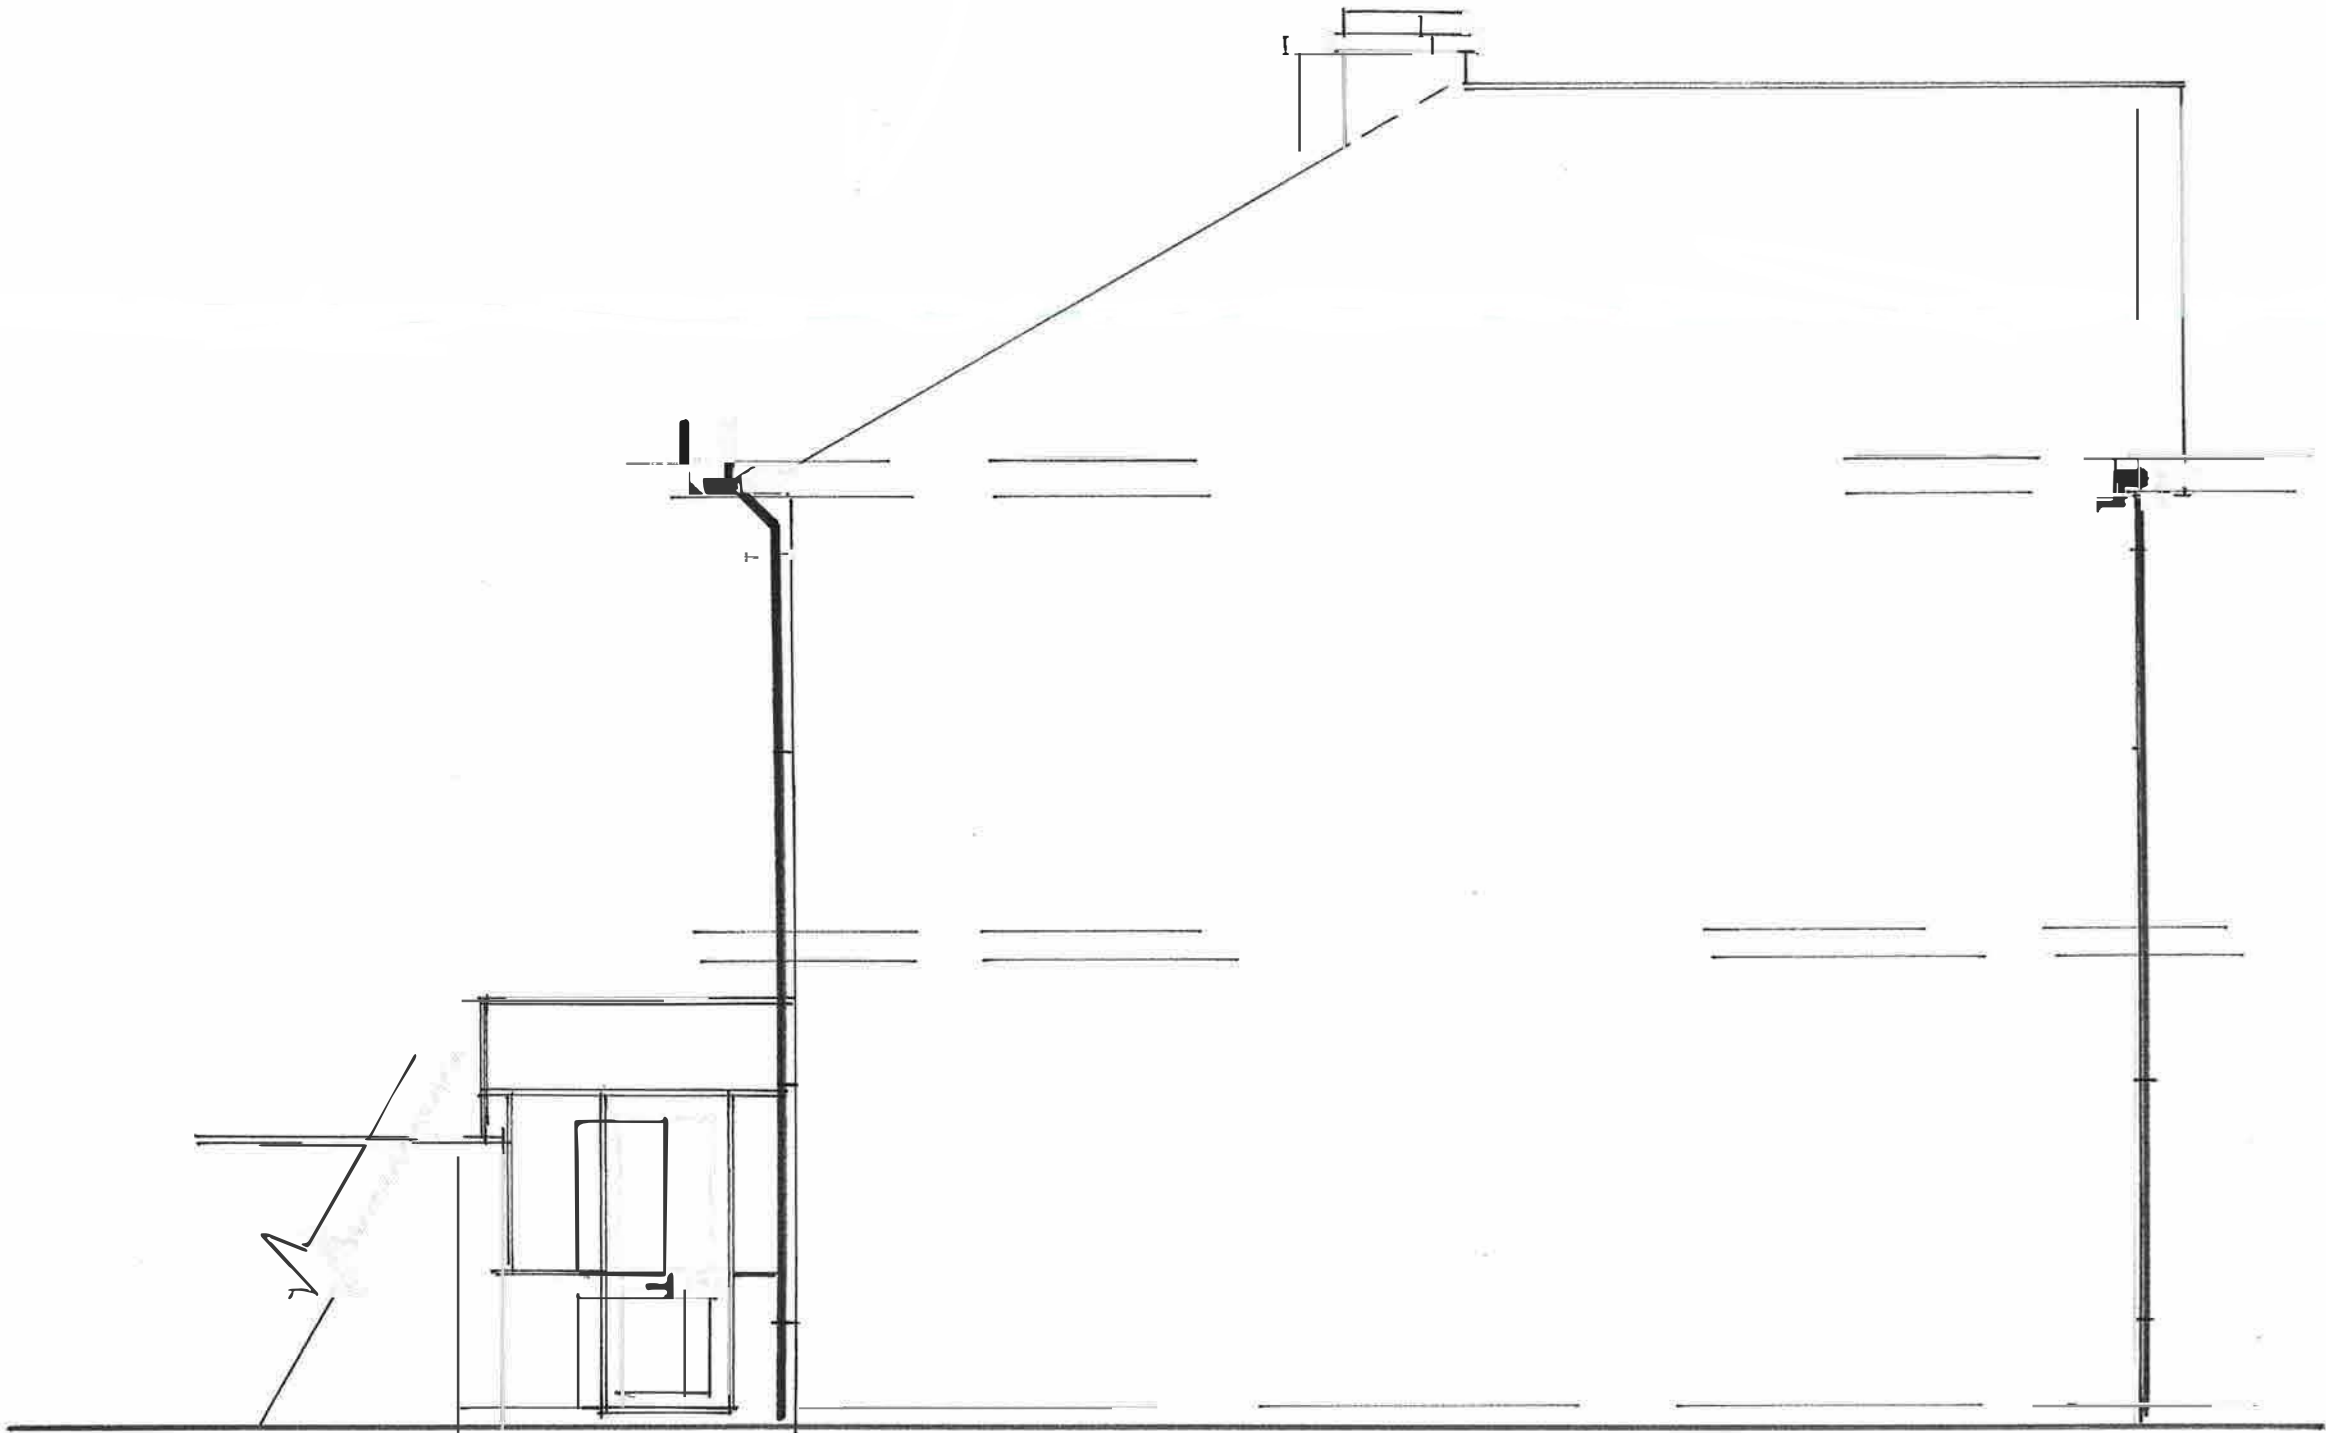

date:

project no: drawing no: revision: drawn: checked: date: scale @ A3

--	--	--	--	--	--	--



CONDRON DESIGN CONSULTANTS

Specialist in Planning, Design and Building Regulation Submissions

Mobile: 07734 669651



Email: Condrondesignconsultants@outlook.com

SCALE 0 0.5 1.0 1.5 2.0 2.5 3.0 3.5 4.0 4.5 5.0
1:50

Condron Design Consultants Ltd
79 Ash Drive Wardley
condrondesignconsultants@
outlook.com
07734669651

EXISTING SIDE ELEVATION

21 Park Road - Ramsbottom - BL0 9RZ
1:50@A3-MCEXPL03
Dimensions to be checked
on site by contractor

 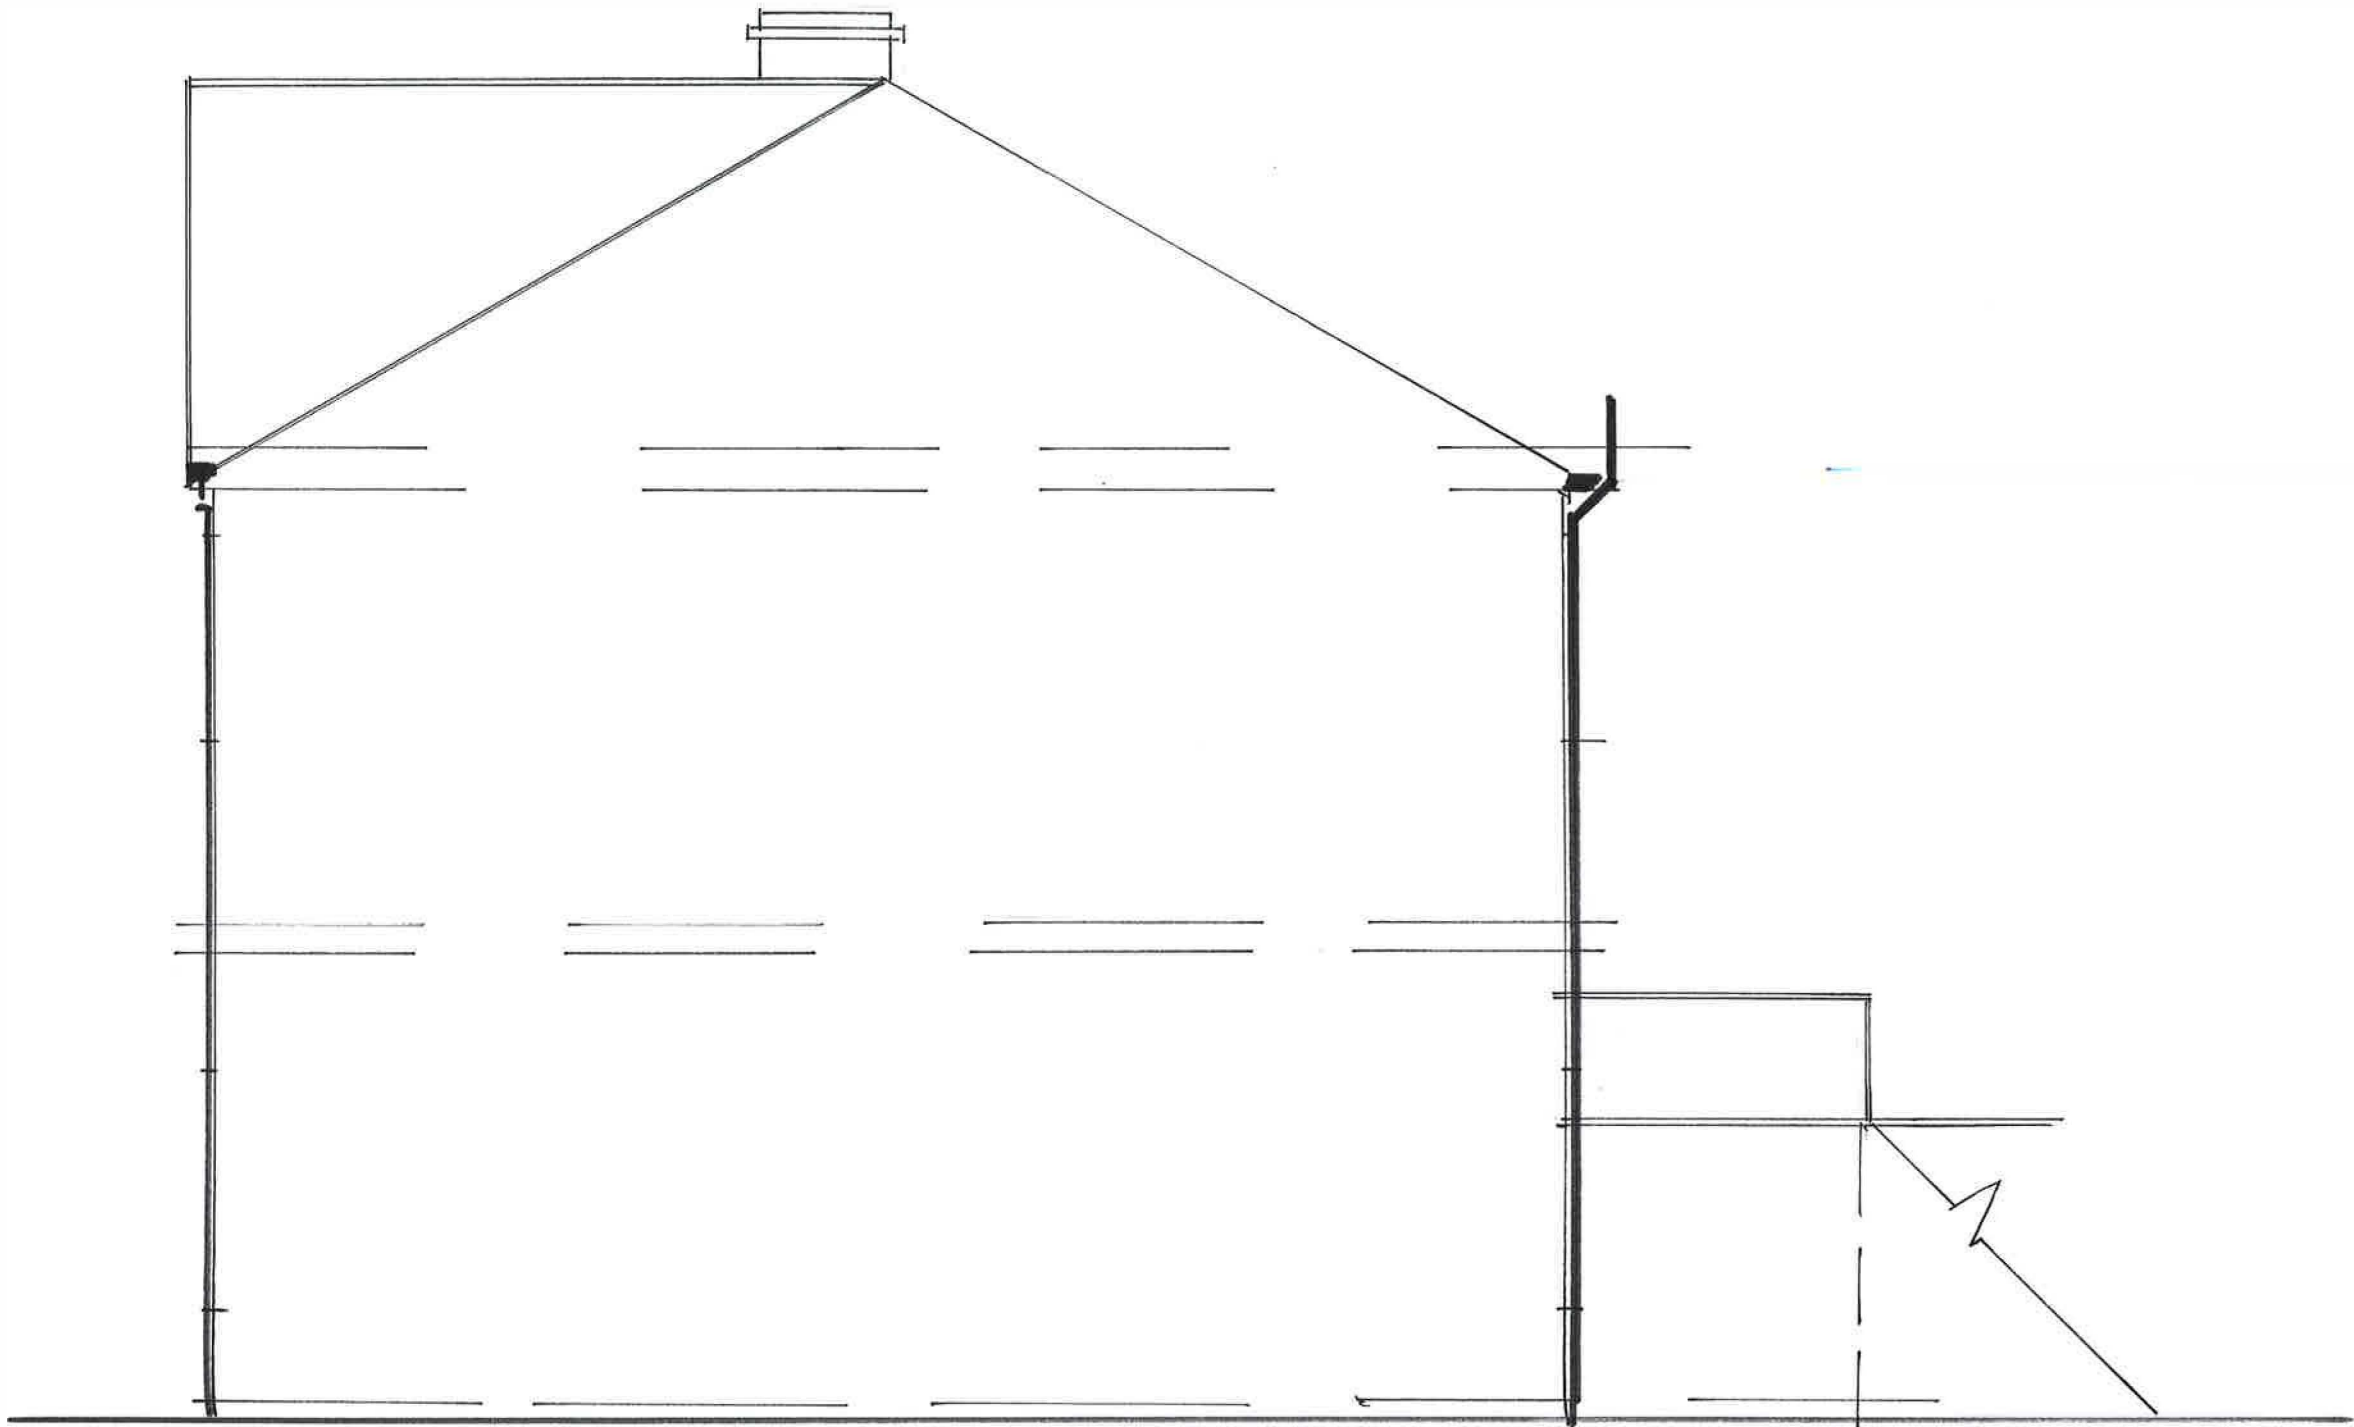


revision:		date:	
client:	project:	drawing:	
project no:	drawing no:	revision:	drawn: checked: date: scale @ A3



CONDRON DESIGN CONSULTANTS
Specialist in Planning, Design and Building Regulation Submissions
Mobile: 07734 669651
Email: Condrondesignconsultants@outlook.com

EXISTING GROUND FLOOR LAYOUT PLAN

21 Park Road - Ramsbottom - BL0 9RZ
1:50@A3-MCEXPL04
Dimensions to be checked
on site by contractor

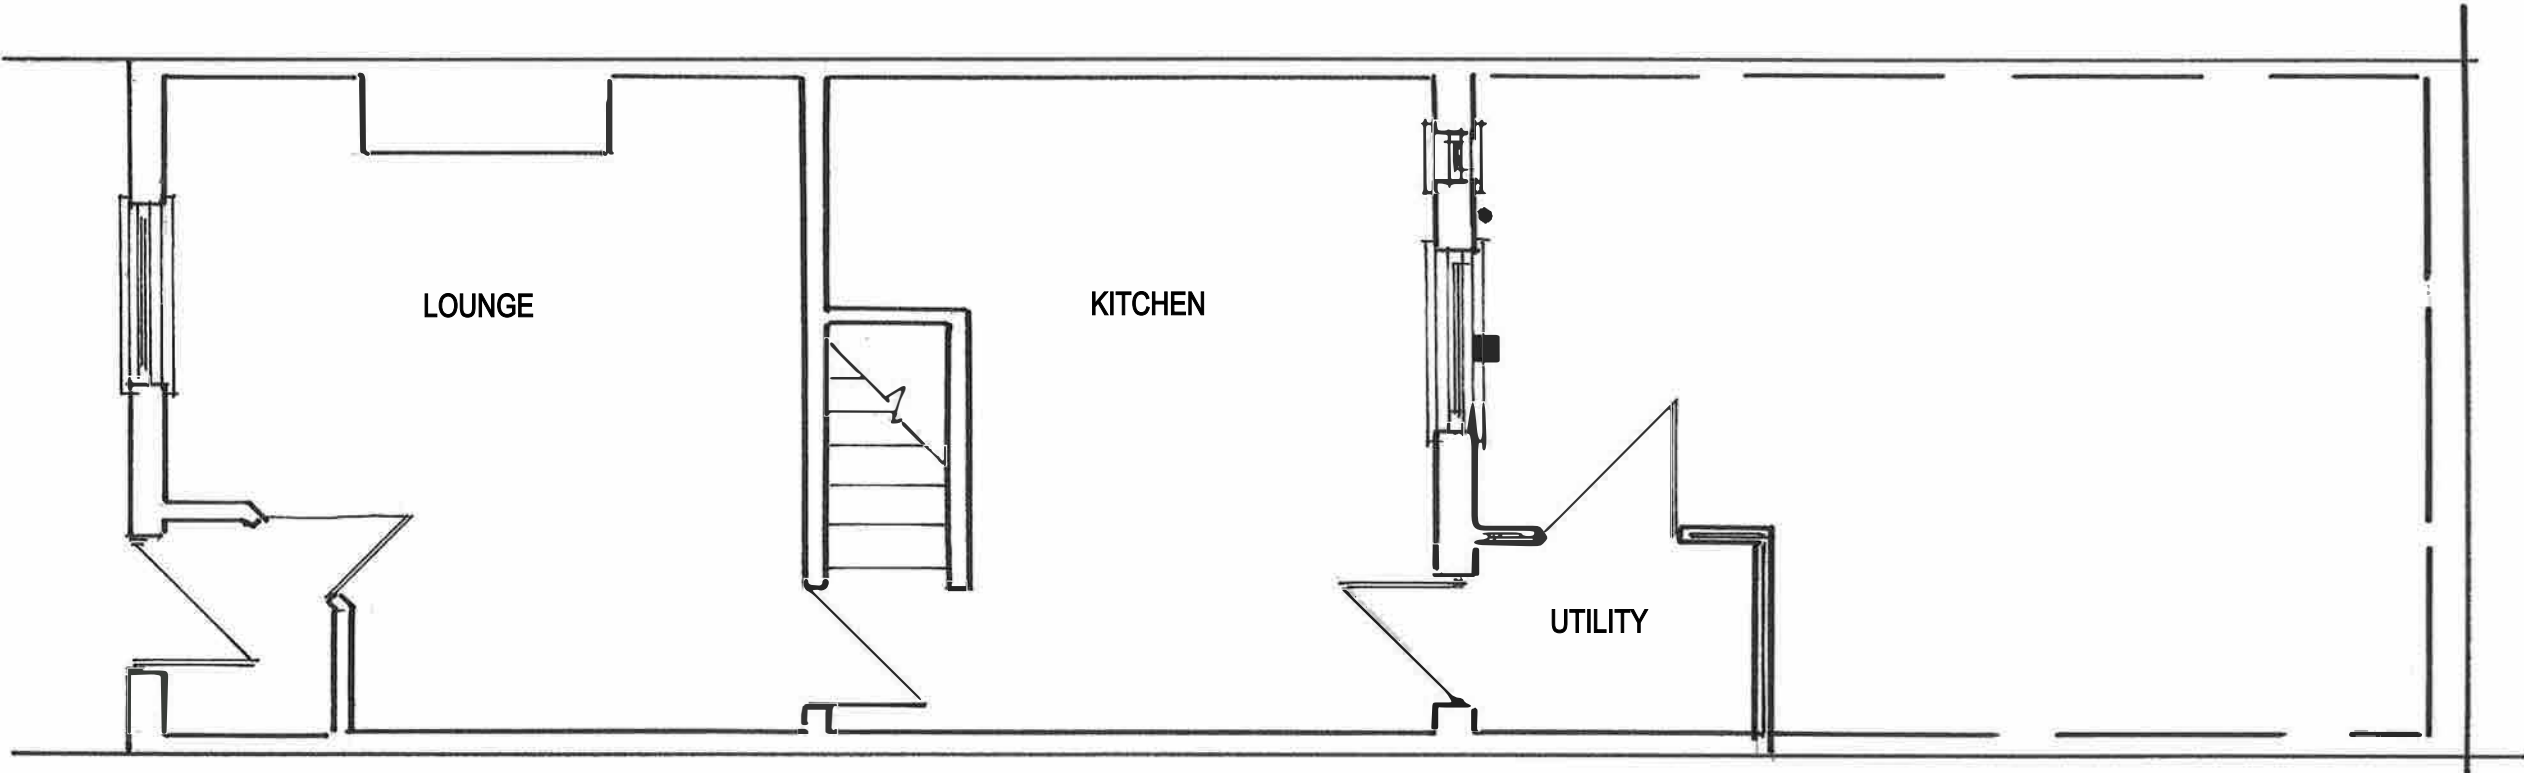


Scale 1:50



EXISTING SECOND FLOOR LAYOUT PLAN

21 Park Road - Ramsbottom - BL0 9RZ
1:50@A3-MCEXPL05
Dimensions to be checked
on site by contractor

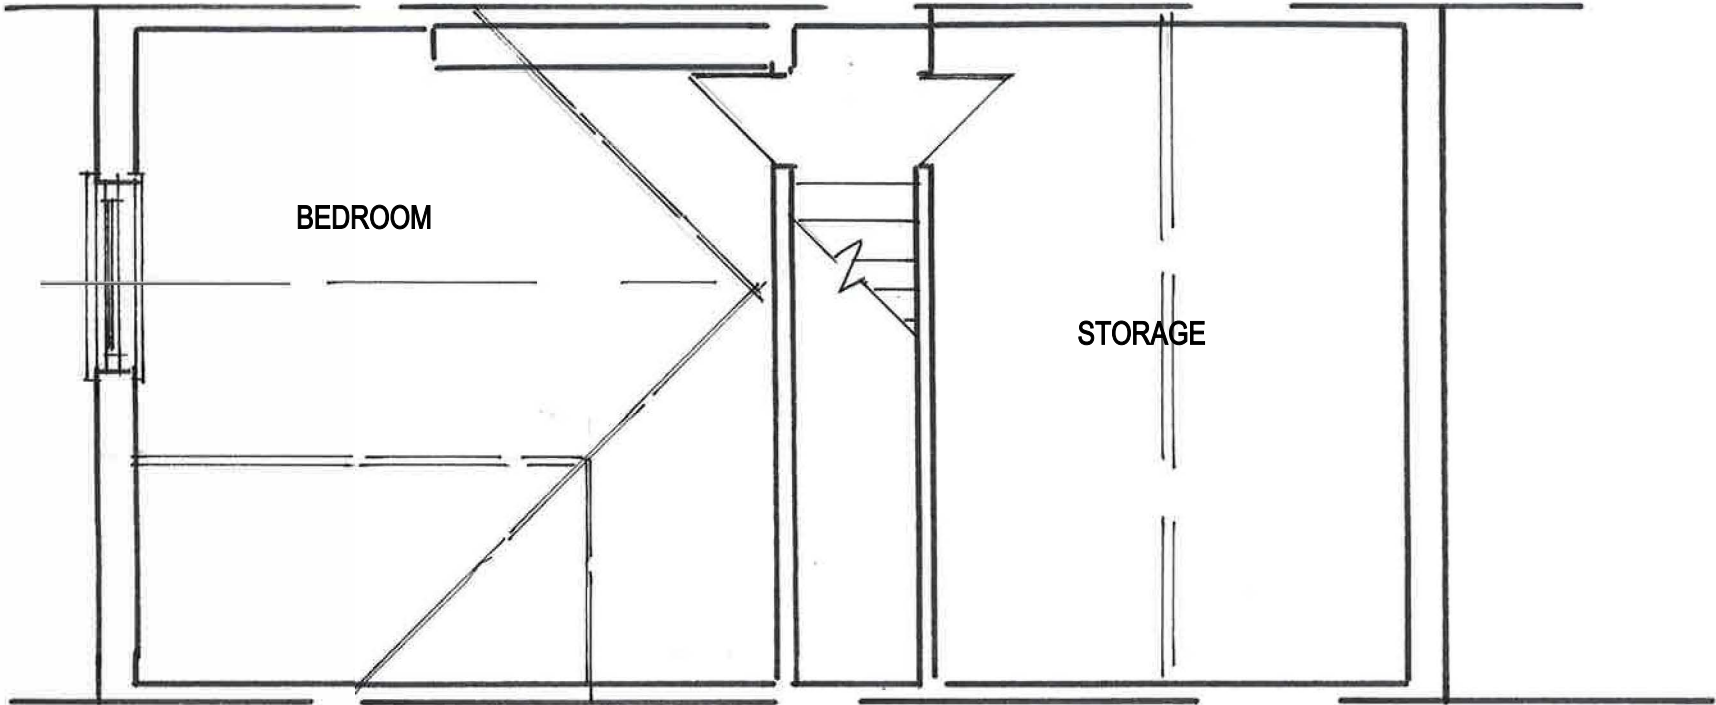

EXISTING FIRST FLOOR LAYOUT PLAN

