




PROPOSED REAR ELEVATION

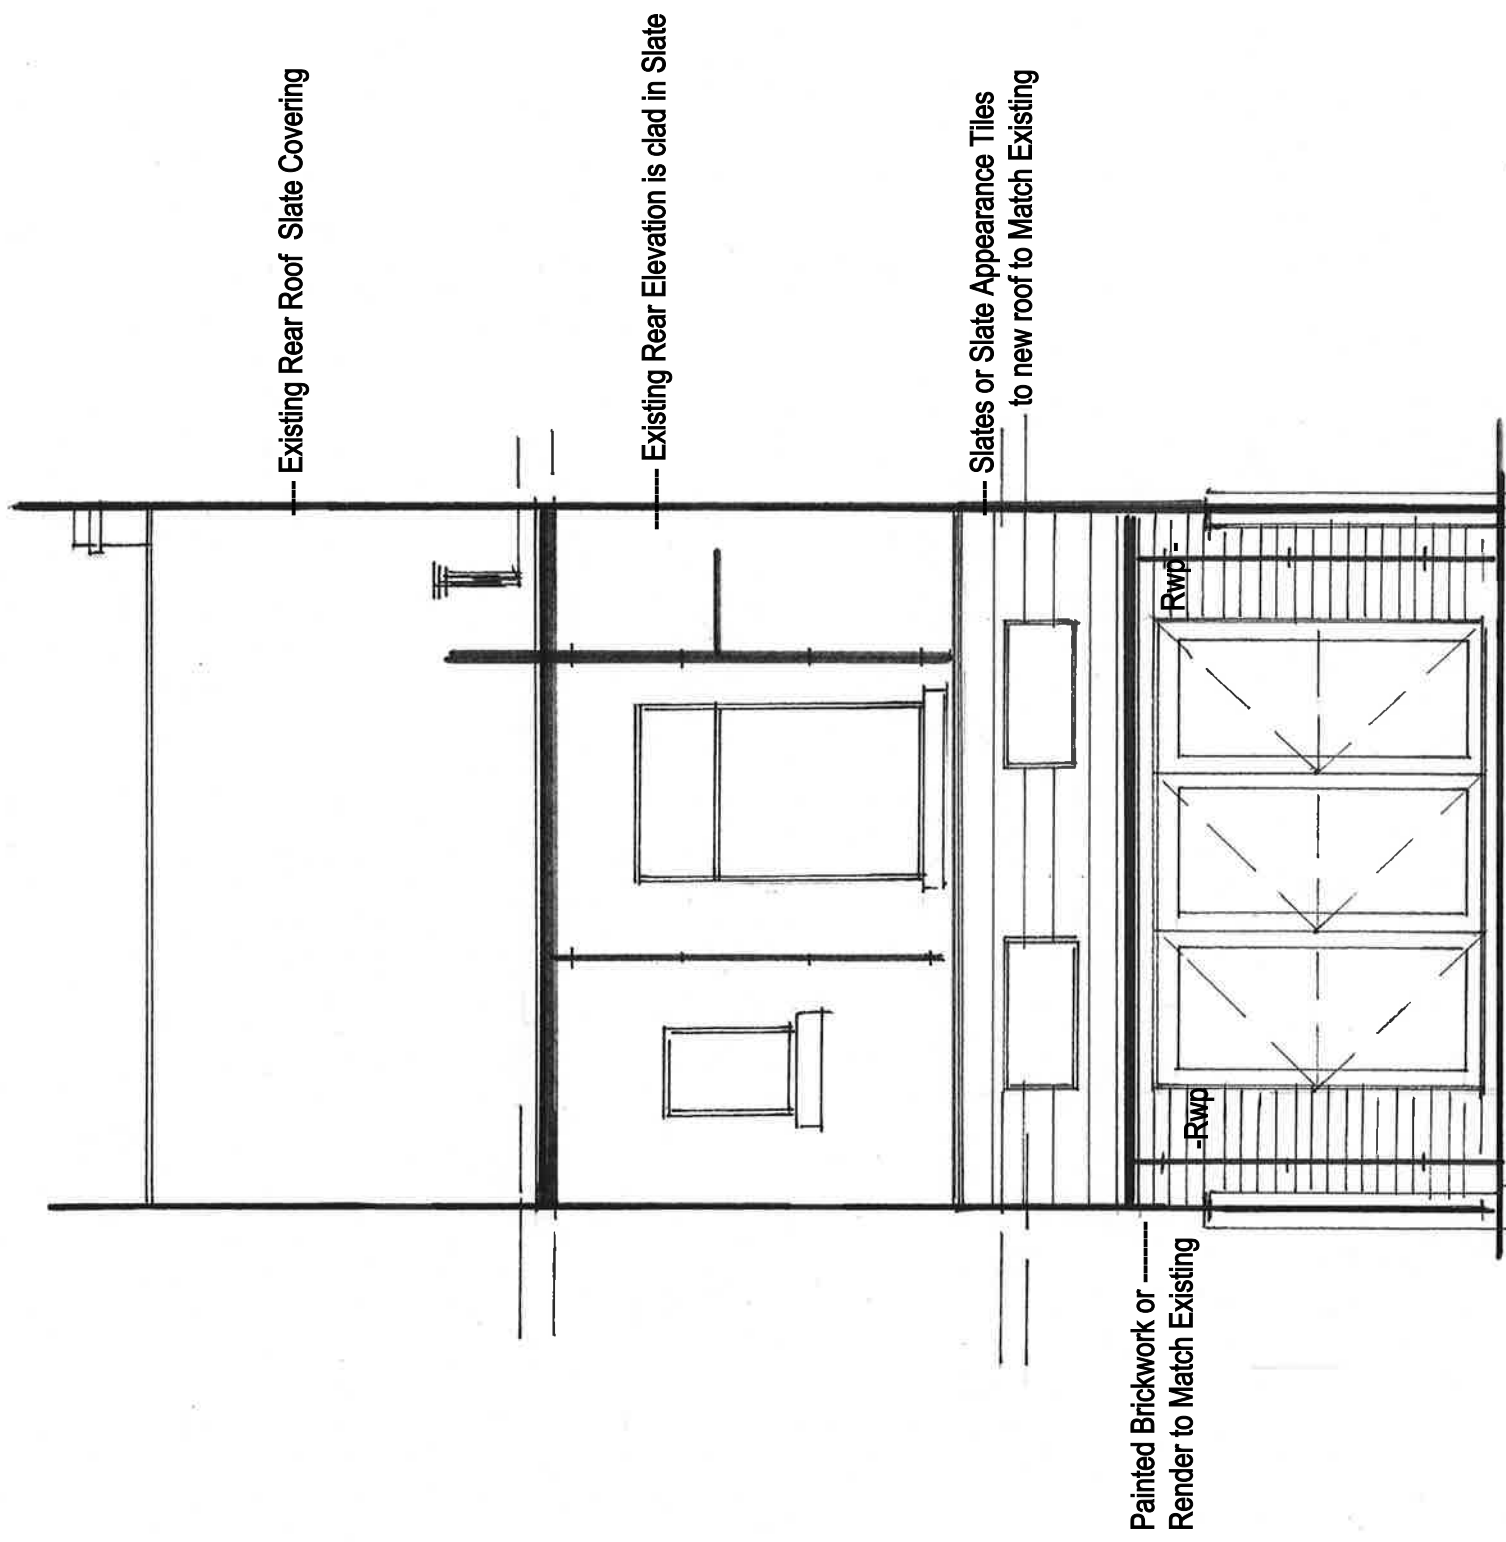

Condron Design Consultants Ltd
79 Ash Drive Wardley
condrondesignconsultants@outlook.com
07734669651

PROPOSED SIDE ELEVATION

21 Park Road - Ramsbottom - BL0 9RZ
1:50@A3-MCPRPL02
Dimensions to be checked
on site by contractor

 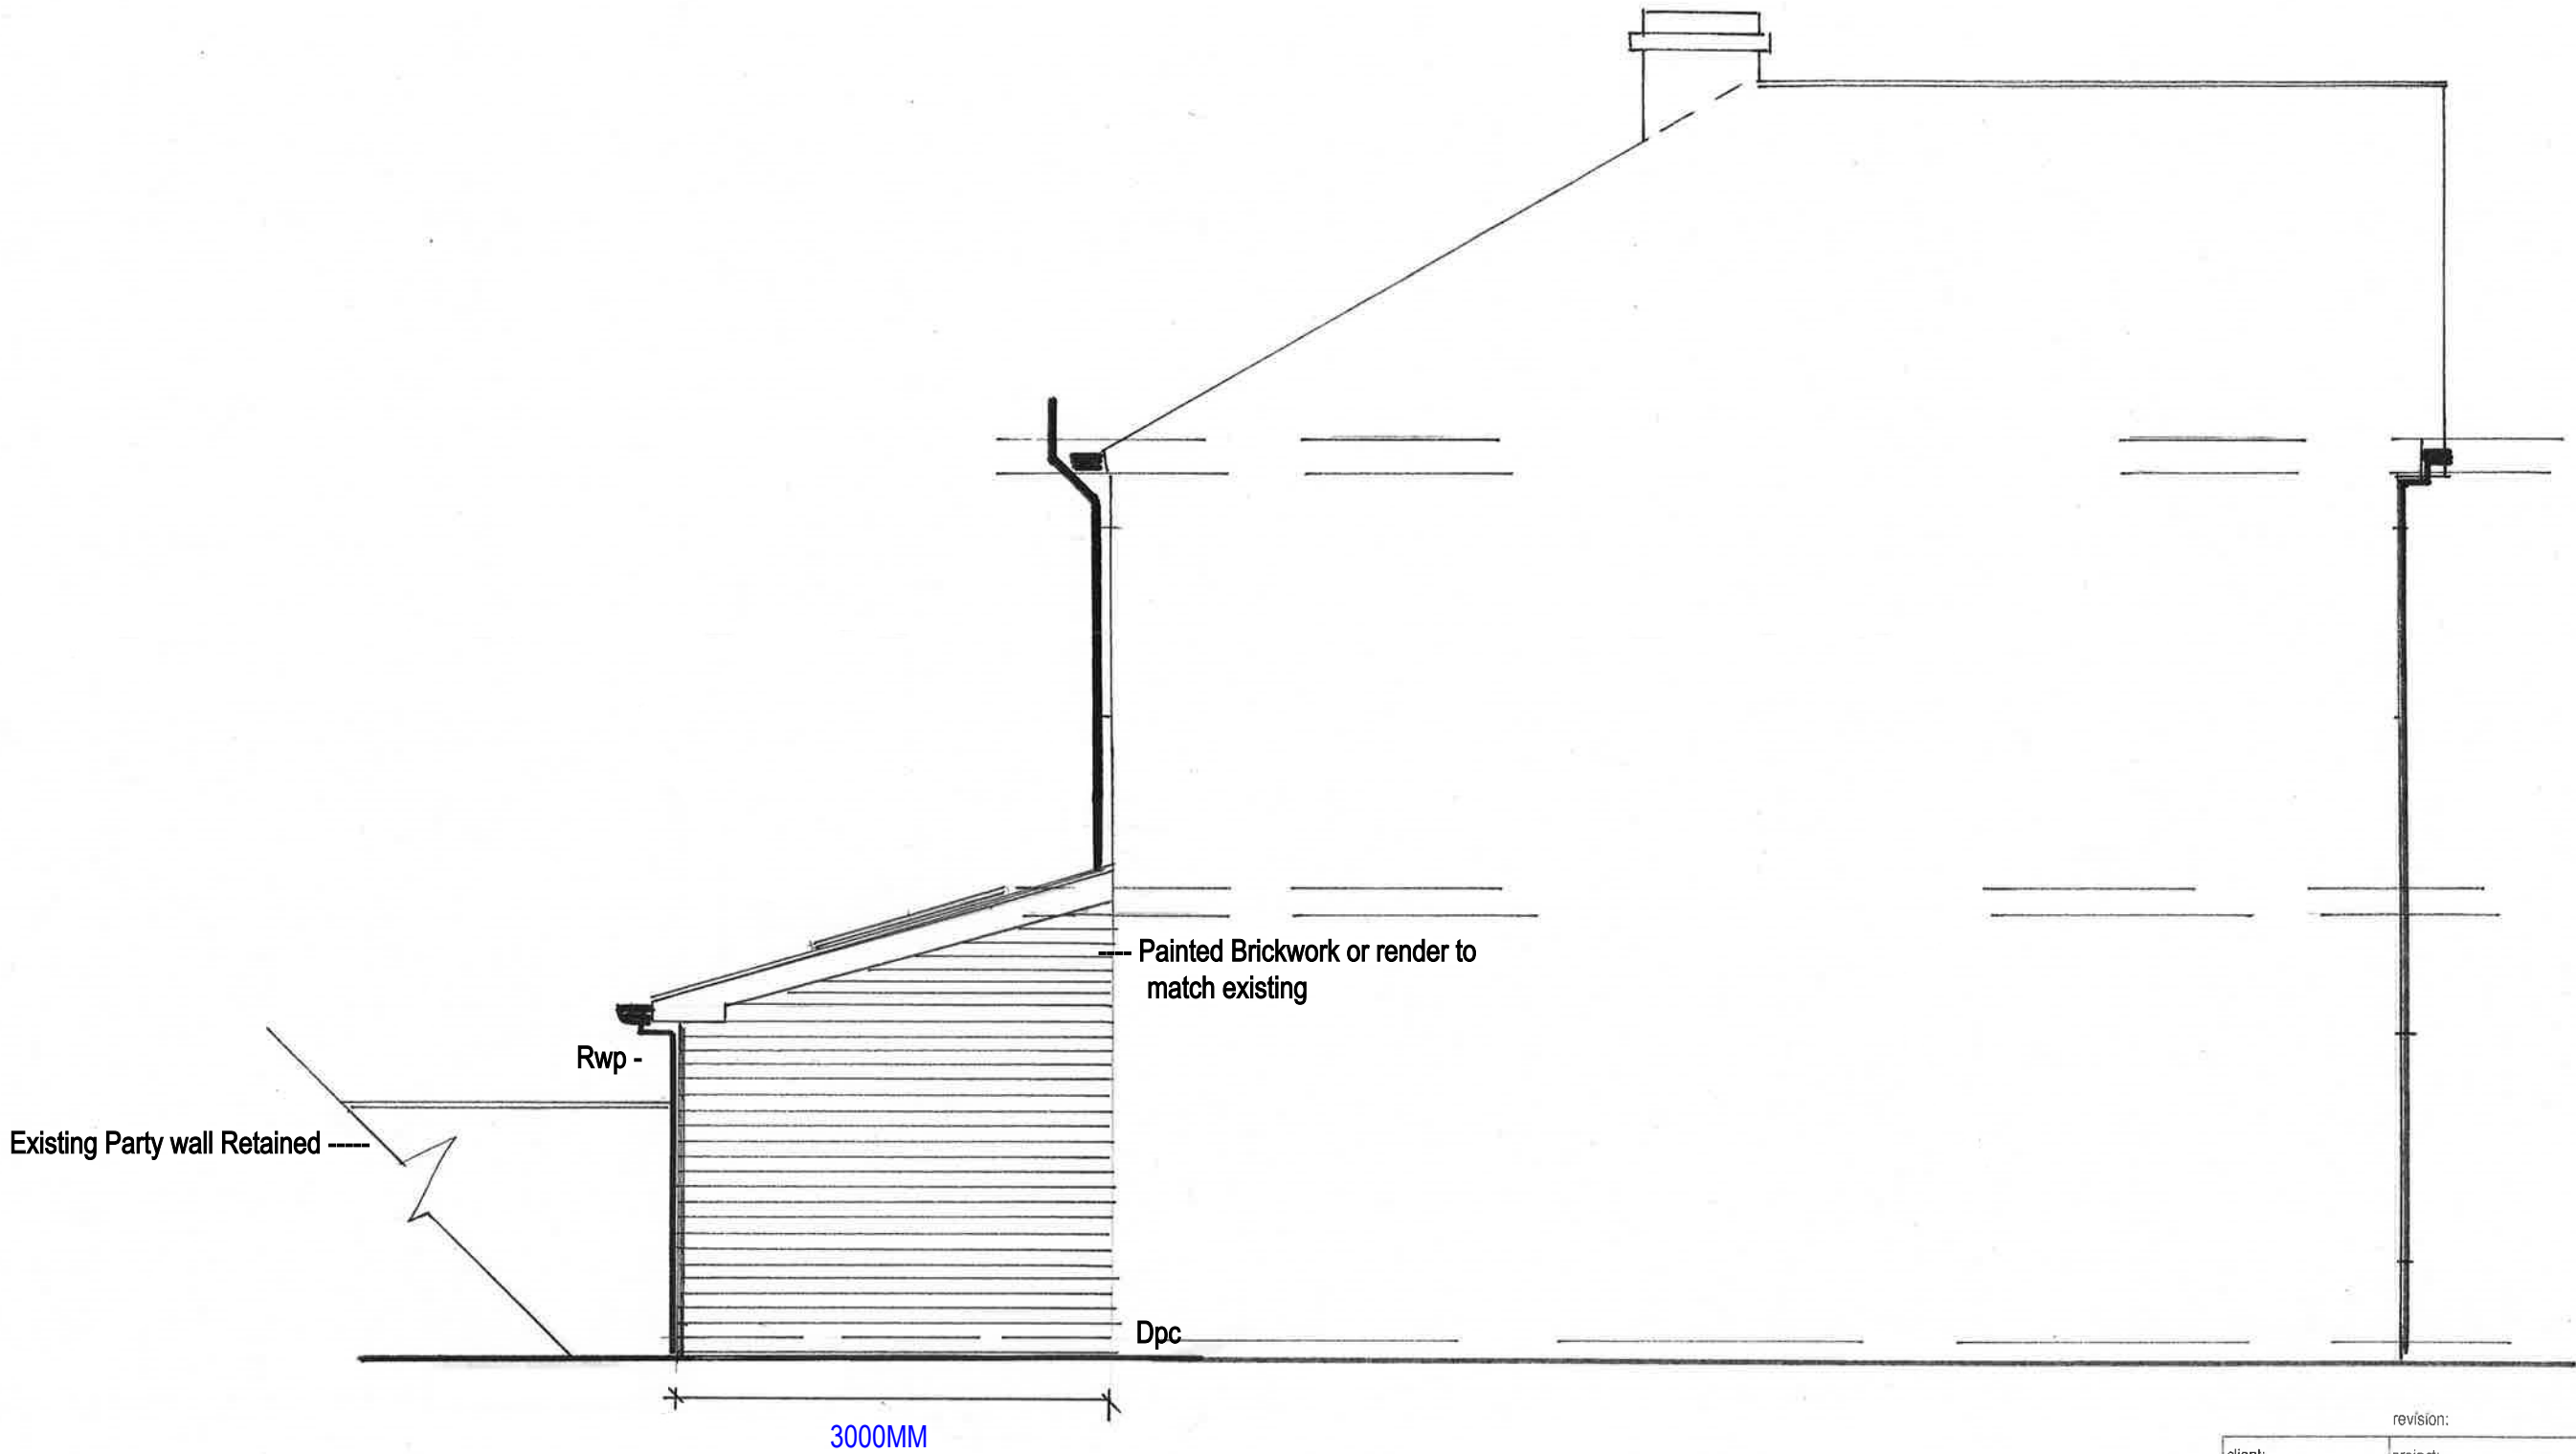

revision:		date:
client:	project:	drawing:
project no:		drawing no:
revision:	drawn:	checked:
date:	scale @ A3	





CONDRON DESIGN CONSULTANTS
Specialist in Planning, Design and Building Regulation Submissions
Mobile: 07734 669651
Email: Condrondesignconsultants@outlook.com

Condron Design Consultants Ltd
79 Ash Drive Wardley
condrondesignconsultants@outlook.com
07734669651

PROPOSED SIDE ELEVATION

21 Park Road - Ramsbottom - BL0 9RZ
1:50@A3-MCPRPL03
Dimensions to be checked
on site by contractor

 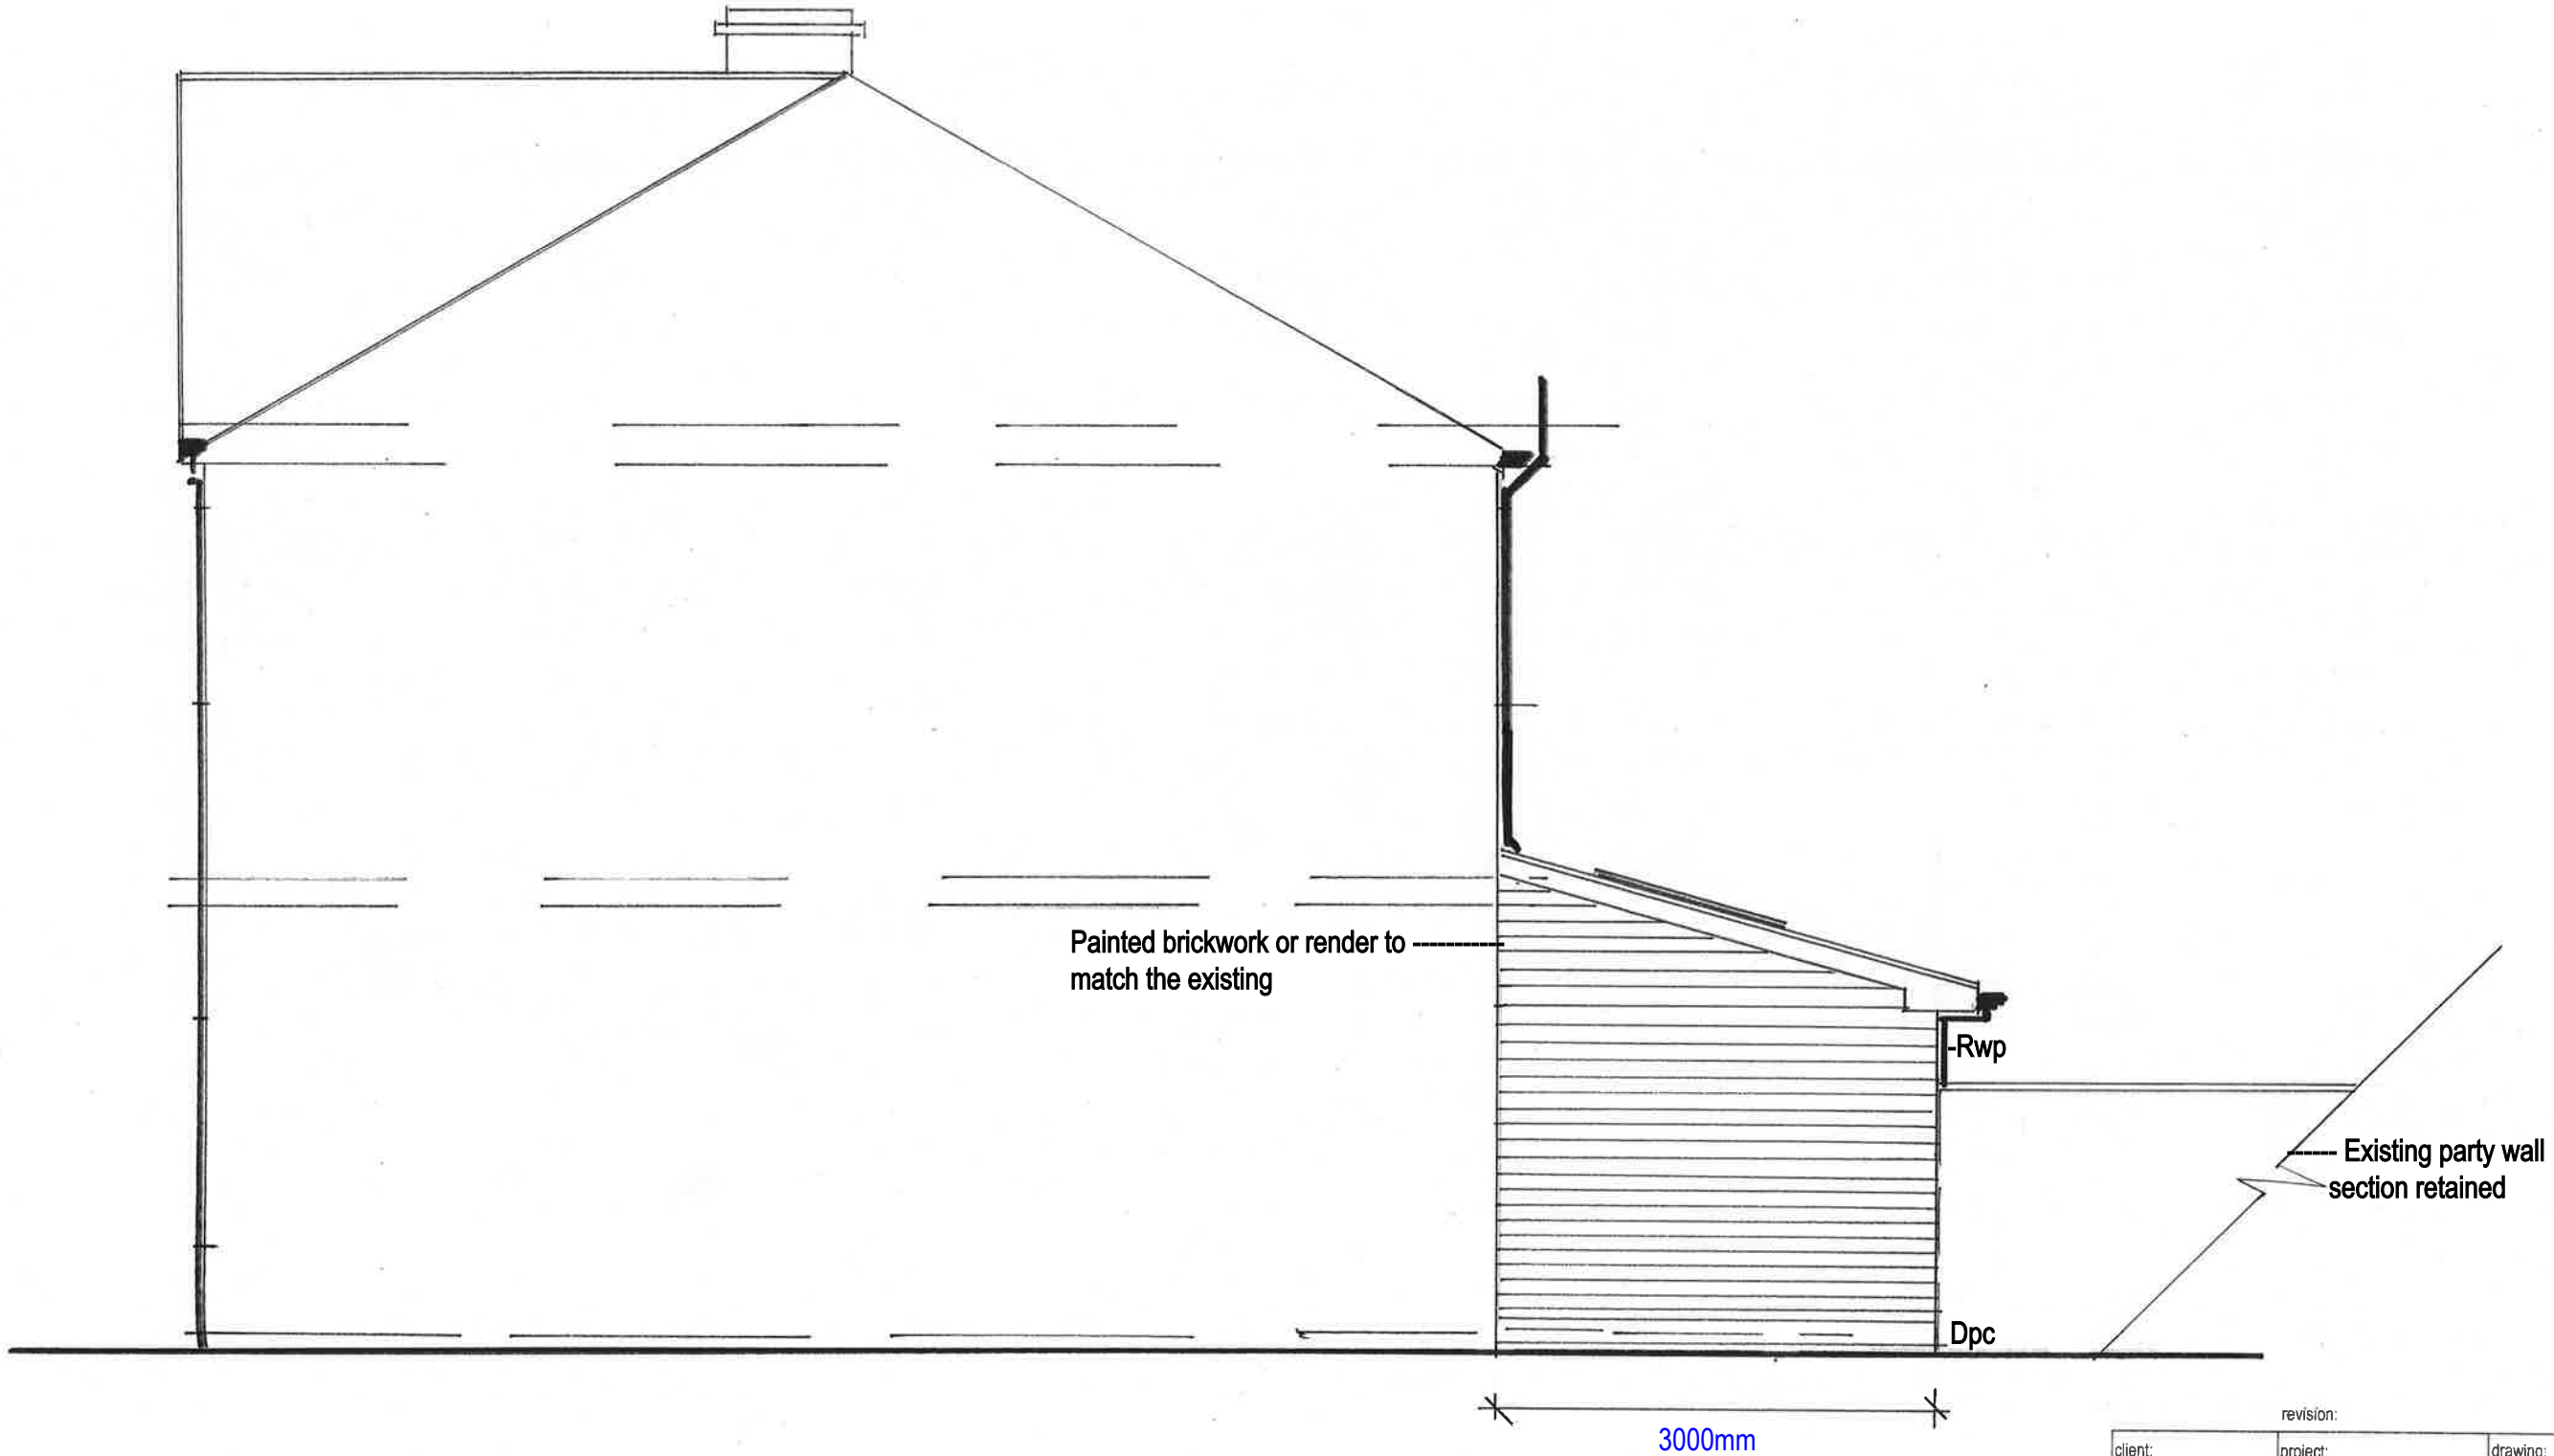

revision:		date:	
client:	project:	drawing:	
project no:	drawing no:	revision:	drawn: checked: date: scale @ A3



CONDRON DESIGN CONSULTANTS

Specialist in Planning, Design and Building Regulation Submissions

Mobile: 07734 669651

Email: Condrondesignconsultants@outlook.com

PROPOSED GROUND FLOOR LAYOUT PLAN

21 Park Road - Ramsbottom - BL0 9RZ
1:50@A3-MCPRPL04
Dimensions to be checked
on site by contractor

