



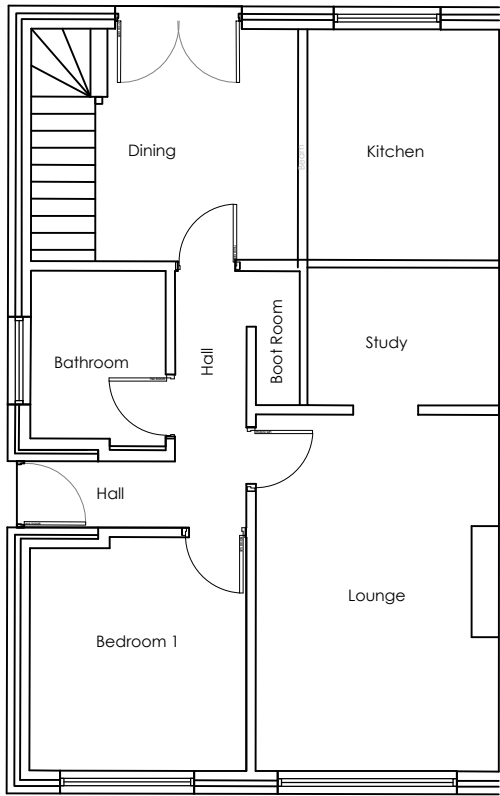


EXISTING GROUND FLOOR

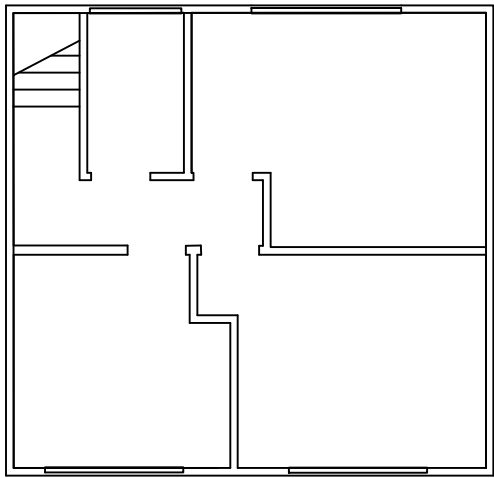

EXISTING FIRST FLOOR




This drawing is to be read in conjunction with all relevant Architect, consultants' and specialists' drawings and specifications. The Architect is to be notified of any discrepancies before proceeding. Do not scale from this drawing. All dimensions and levels are to be checked on site. This drawing is subject to copyright. All work carried out before Planning and Building Permission has been granted is at the contractor/clients risk.
Note: proposed drawing based on OS dwg information. All illustrated dimensions are approximate and all site dimensions are to be checked on site and subject to site survey.

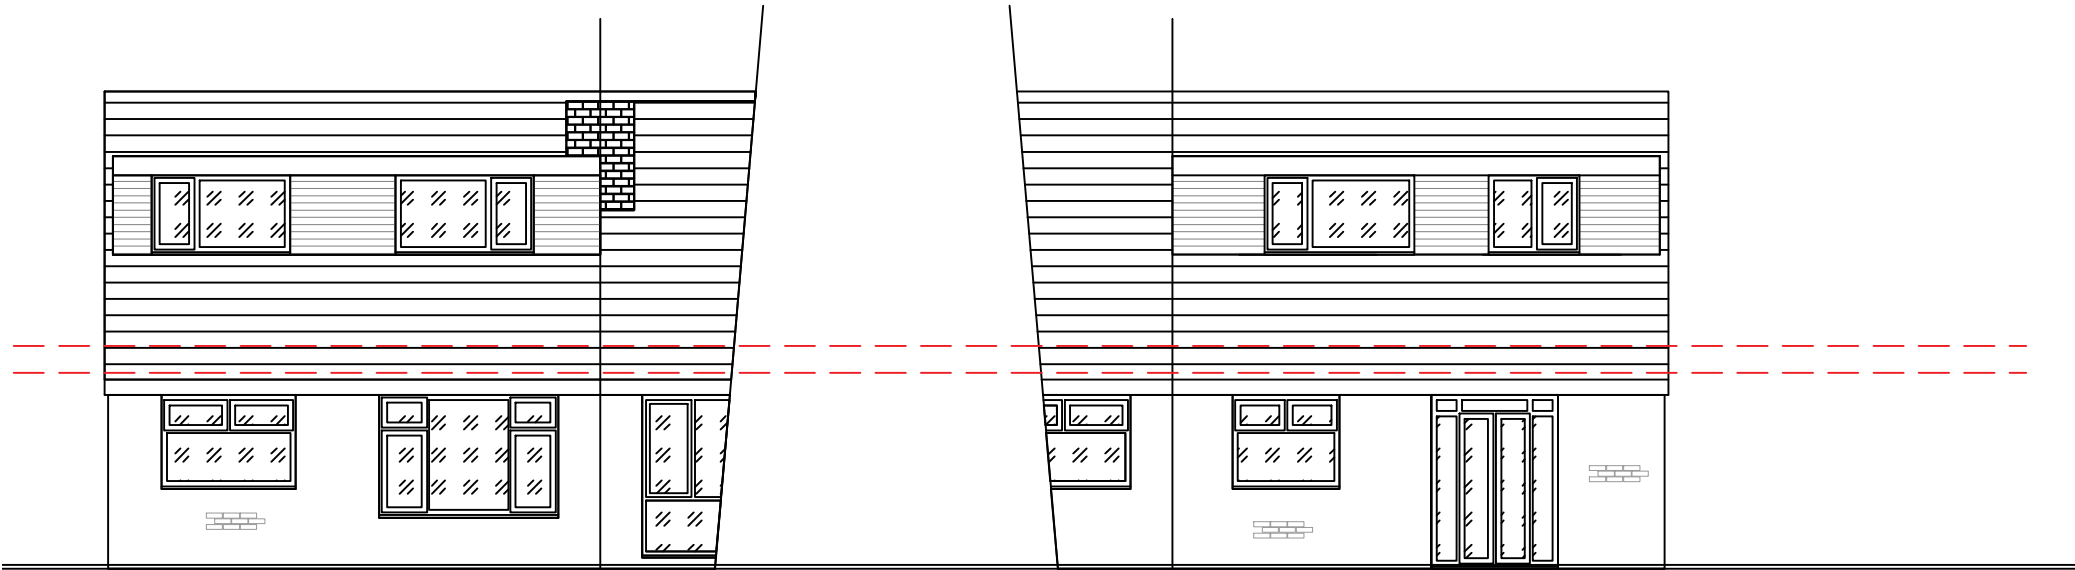

EXISTING EAST (FRONT) ELEVATION

EXISTING WEST (REAR) ELEVATION

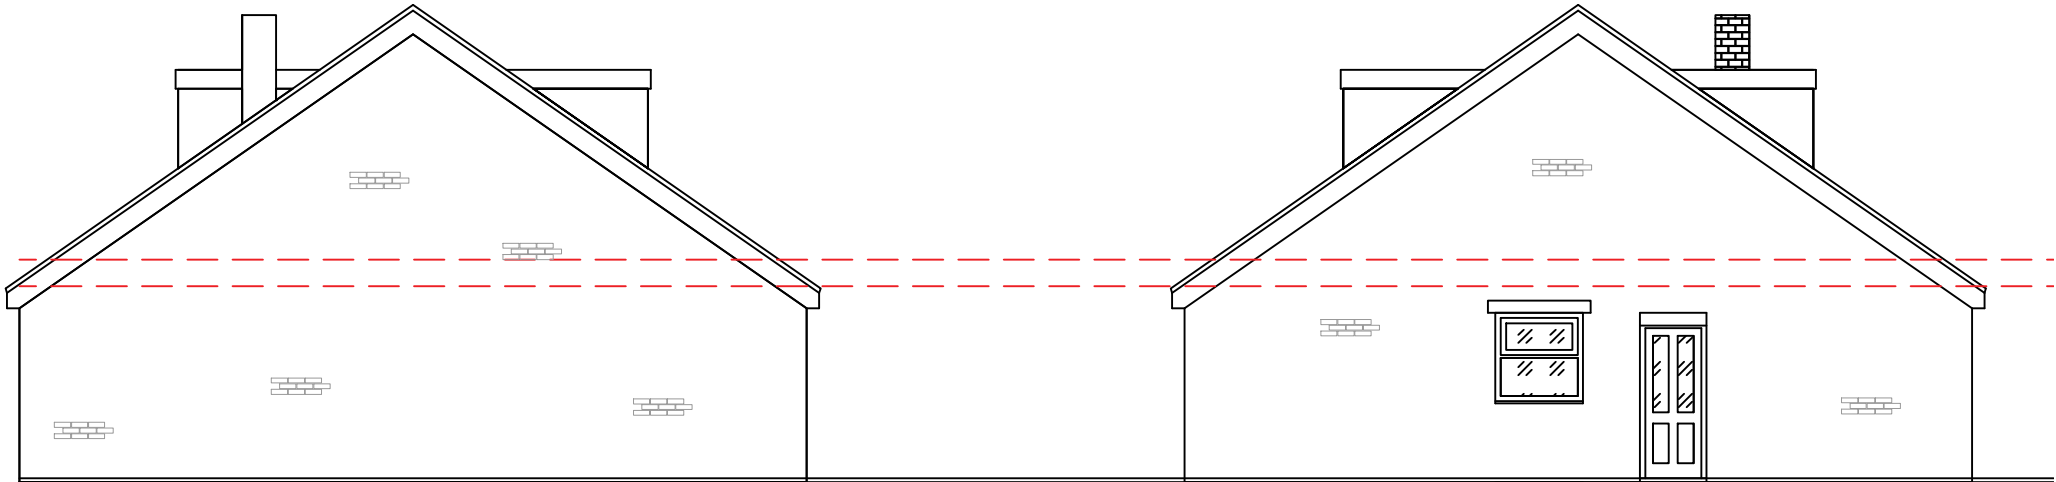

EXISTING NORTH ELEVATION

EXISTING SOUTH ELEVATION

Client
Mr A Robinson

Job Title
Proposed Alterations at
9 Wiltshire Close
Bury
BL9 9EY

Drawing Title
Existing Drawing

Scale 1:100 @ A3	Date Oct 2025	Drawn Client
---------------------	------------------	-----------------

spa
ARCHITECTS
SUNDERLAND PEACOCK & ASSOCIATES LTD.
HAZELMERE, PIMLICO ROAD, CLITHEROE
LANCASHIRE, BB7 2AG
T 01200 423178 F 01200 427328
E info@sunderlandpeacock.com
www.sunderlandpeacock.com



9-WC - E01

REV