



Redbank Playing Fields


Artificial Grass Pitch

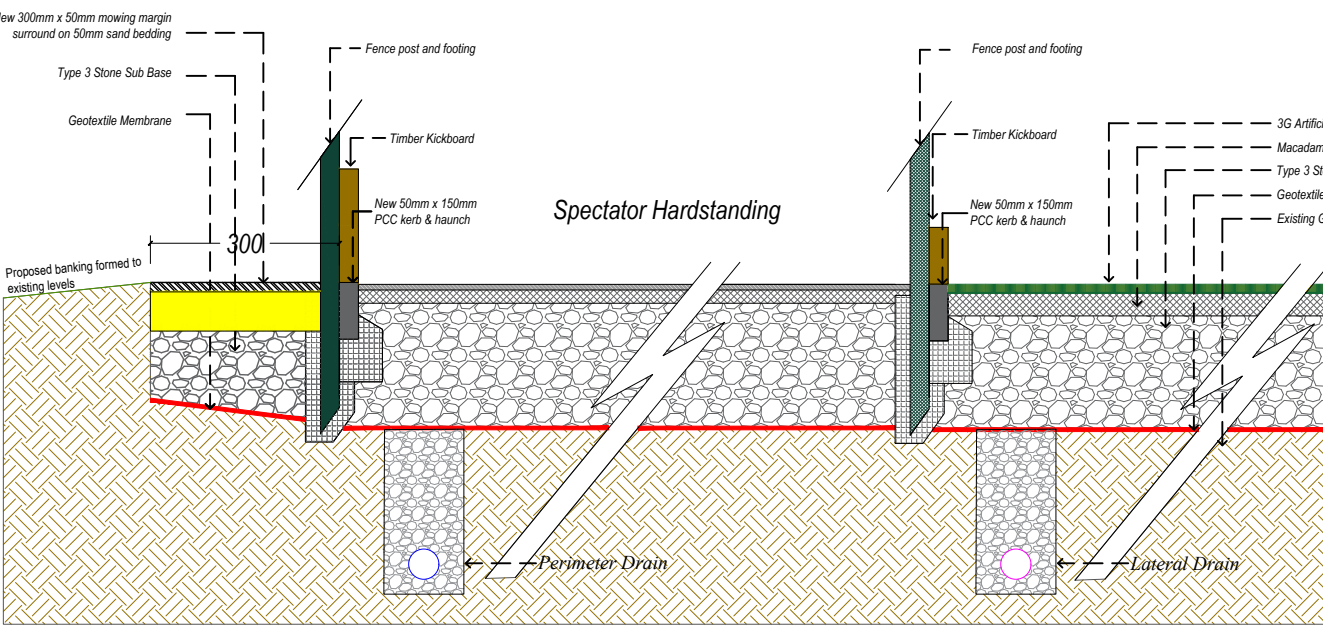

Drainage Scheme - Scale 1:500

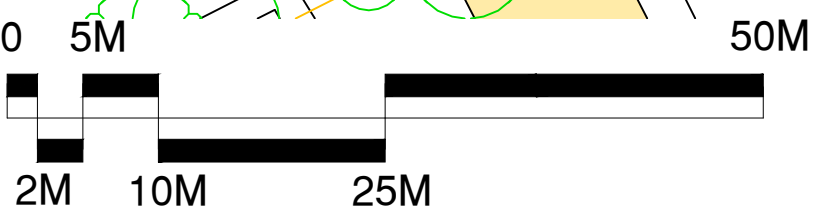

AGP Makeup Section - Scale 1:20

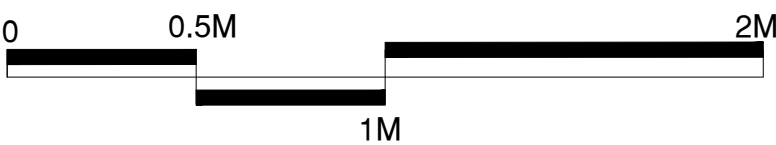



CONSULTANTS
Surfacing Standards Limited
Office 3, Cranleigh House
Aston Road, Loughborough, LE11 5NY
01530 400 012

1. DO NOT SCALE FROM DRAWING. ALL DIMENSIONS TO BE CHECKED ON SITE PRIOR TO COMMENCEMENT OF WORKS.

2. THIS DRAWING IS COPYRIGHT TO SURFACING STANDARDS LTD.

3. ALL PERSONNEL SHOULD BE AWARE OF THE HEALTH AND SAFETY PLAN WHICH IS RETAINED IN THE SITE MANAGERS OFFICE.



00

PLANNING ISSUE

ME

WB

21.06.22

REV

DESCRIPTION


REV

CK

DATE



Surfacing Standards Limited
SPORTS PITCH CONSULTANTS

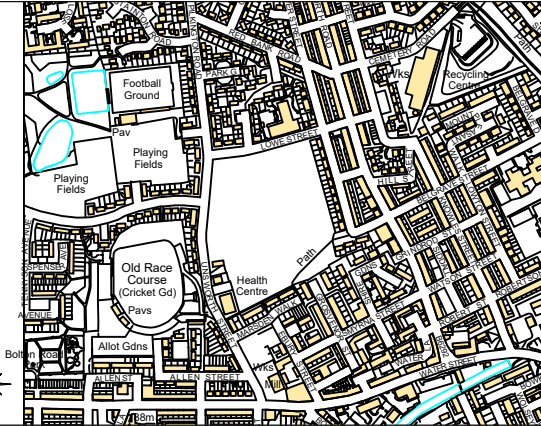

AUTHOR

ME

TITLE

Redbank Playing Fields
Artificial Grass Pitch
Proposed AGP Drainage Layout

PROJECT

CLS017

SCALE

Varies

SIZE

A1

DRAWING No

07

REVISION

00