



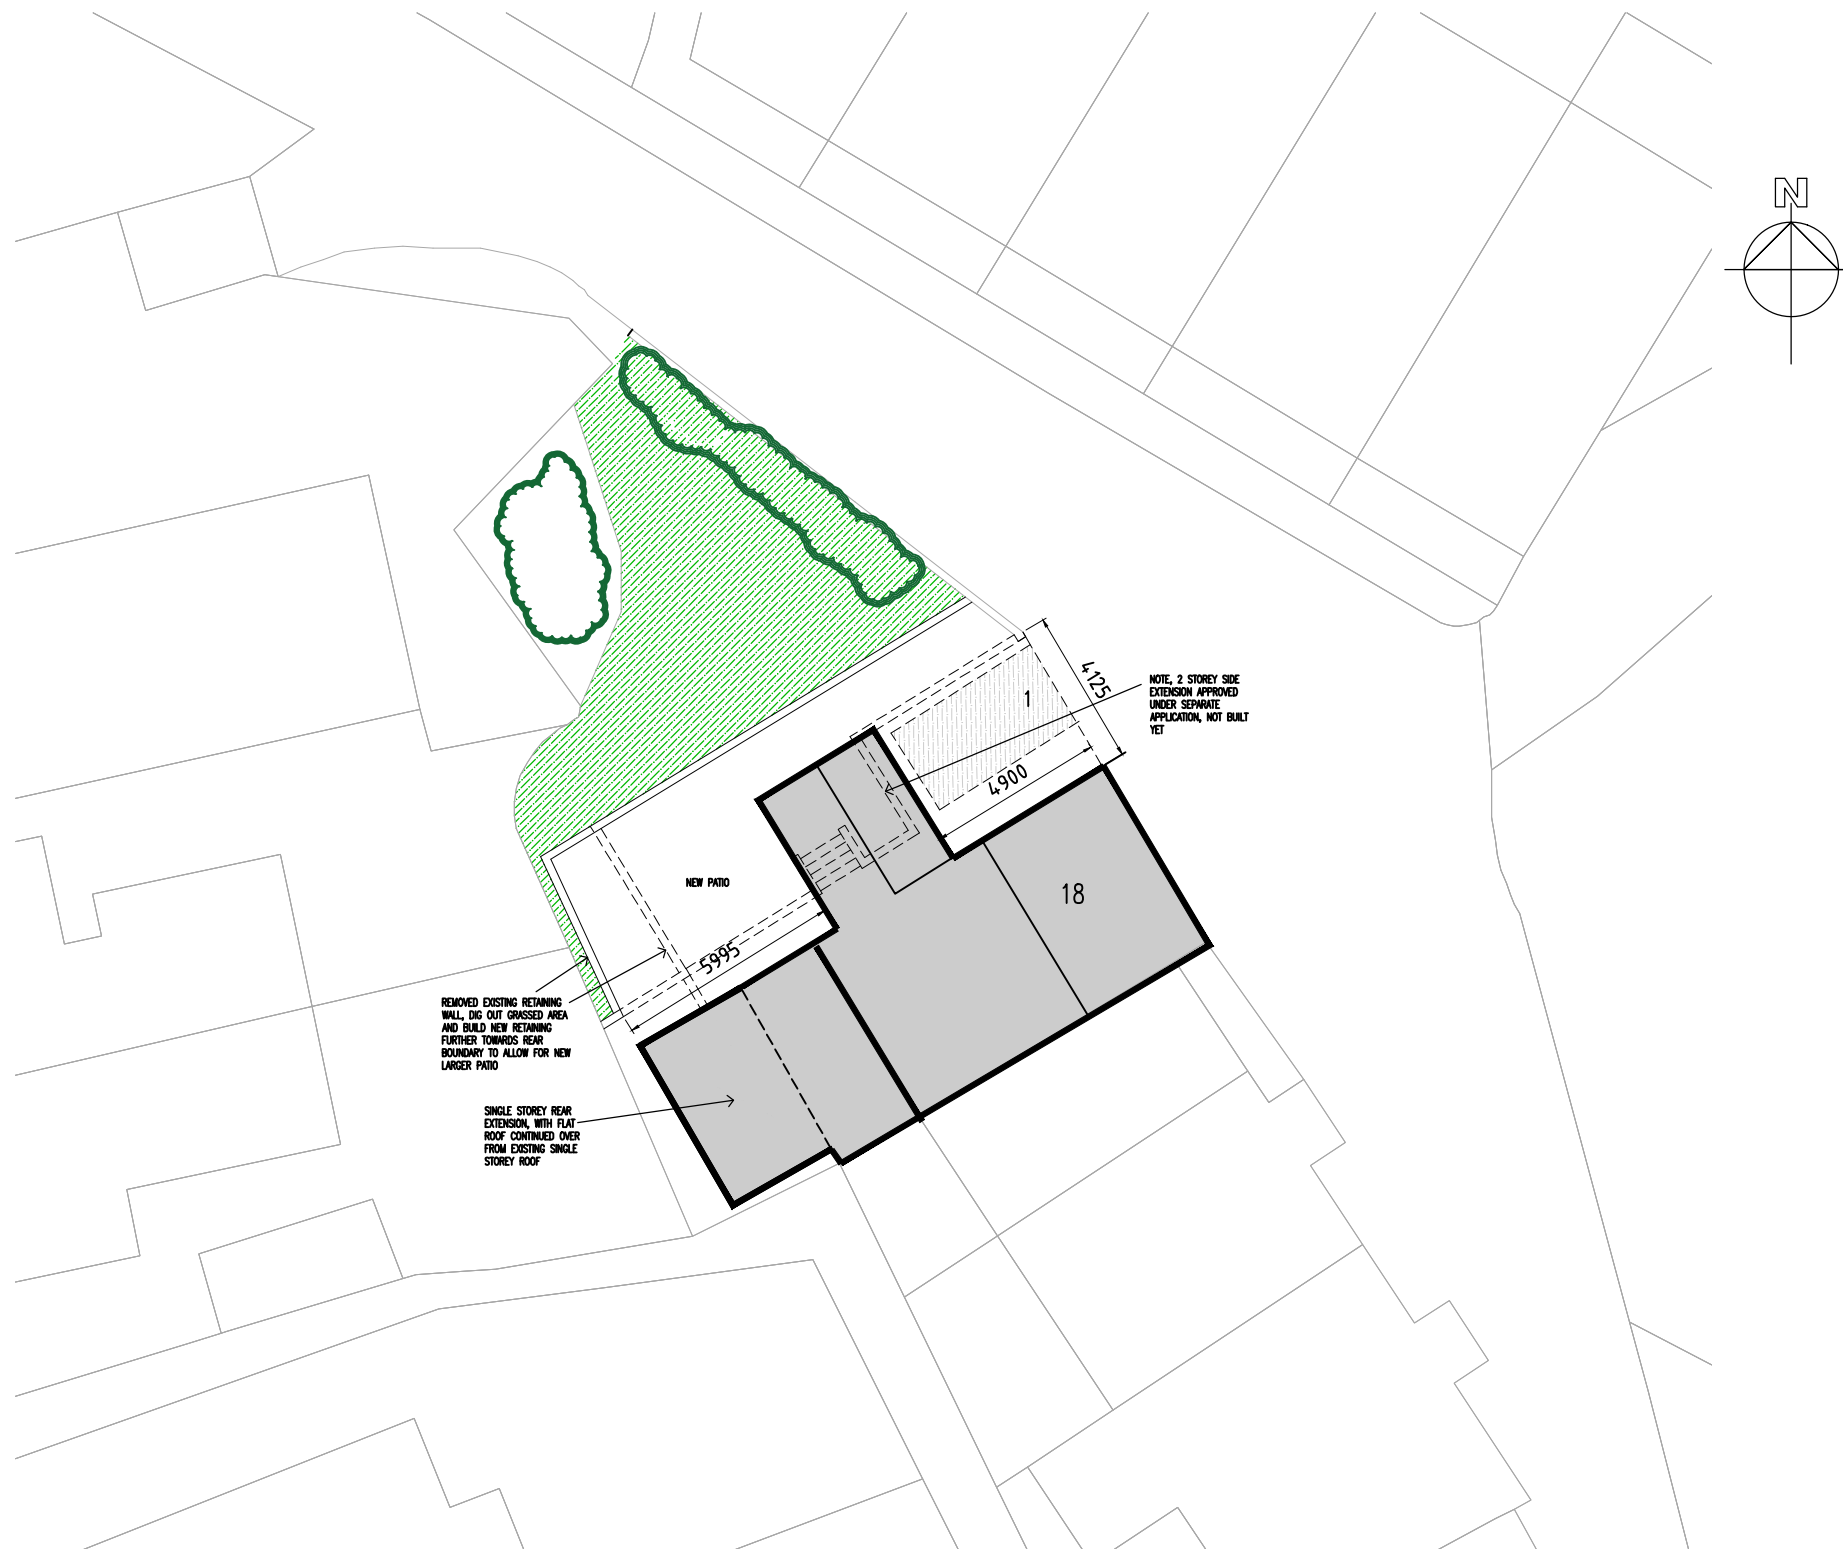

PROPOSED SITE PLAN  
1:200@A3

 

|                                                |            |                  |      |
|------------------------------------------------|------------|------------------|------|
| Rev                                            | Amendments | Date             | Ints |
| <div>Mark Gordon<br/>Design + Associates</div> |            |                  |      |
| Project                                        |            |                  |      |
| 18 POT GREEN,<br>RAMSBOTTOM, BLO 9RG           |            |                  |      |
| Drawing Title                                  |            |                  |      |
| PROPOSED SITE PLAN                             |            |                  |      |
| Drawn MG                                       |            | Checked —        |      |
| Date OCT 2024                                  |            | Scale@A3 1 : 100 |      |
| Drawing No. 18PG/300/PL                        |            |                  | Rev. |