


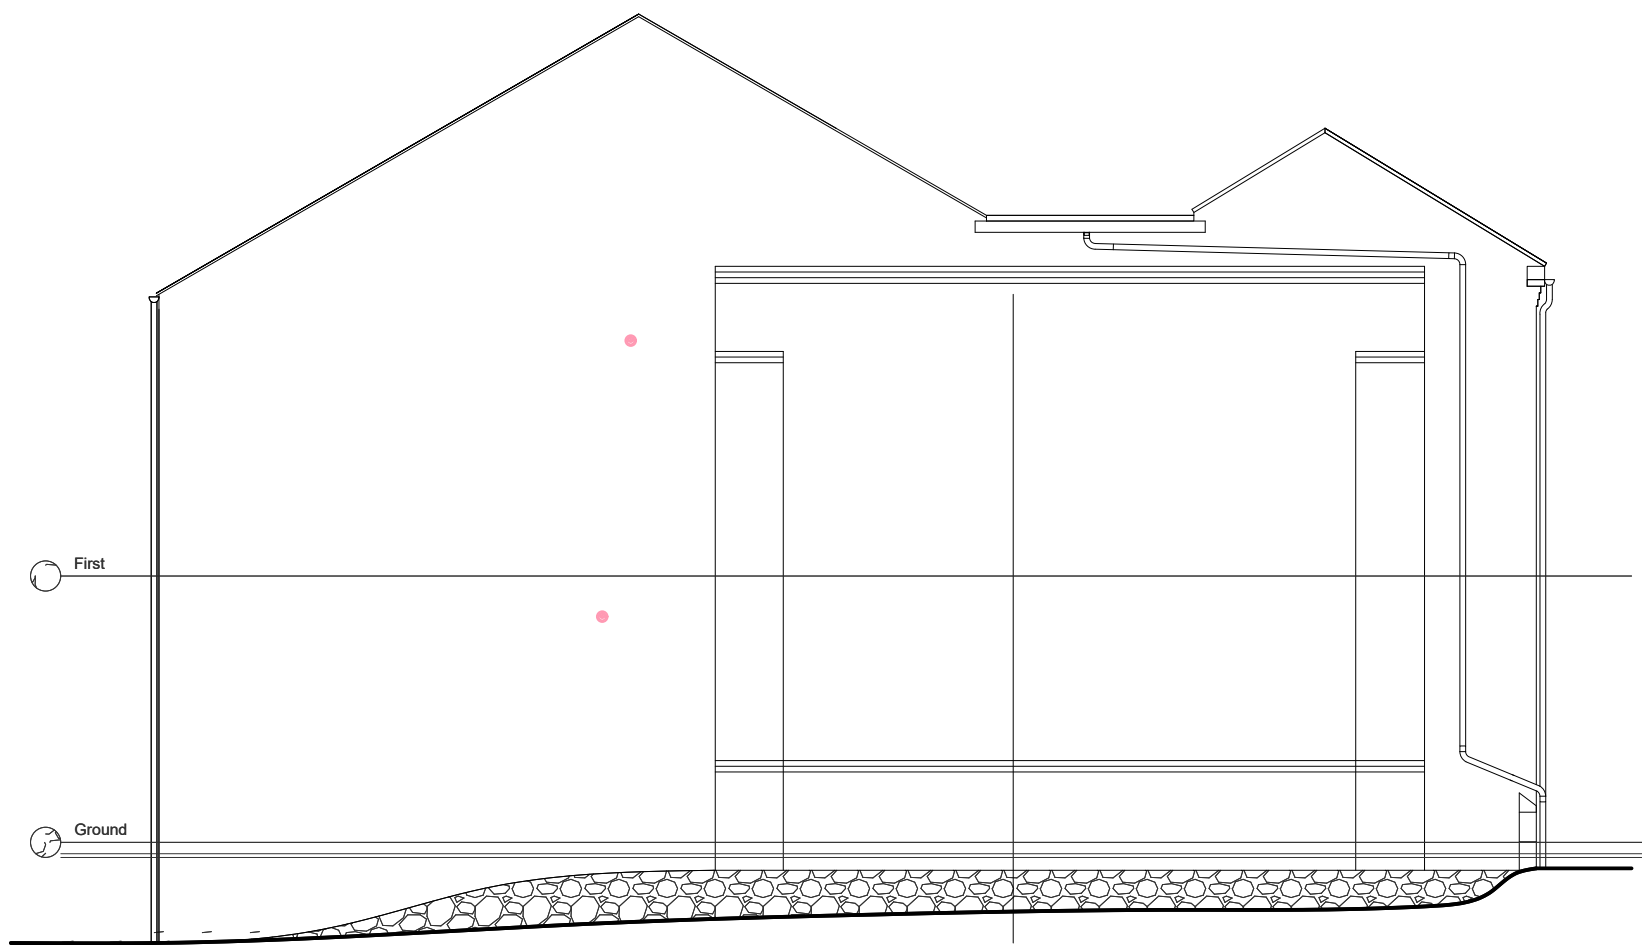

Left Hand (East) Elevation



Front (North) Elevation



Right Hand (West) Elevation



Rear (South) Elevation

A	Change to fully obscured bottom glazing panes, increase in height of window W35 & W 36 to the rear elevation, increase in height of window W38 on right-hand elevation, installation of render to the right hand elevation complete and retention of original left-hand roof structures with creation of central valley discharging to box gutter on left-hand elevation.	15.10.2024	SET
---	---	------------	-----

Revision	Description	Date	By
----------	-------------	------	----



Client:
St David Project Omega Ltd

Project:
Topping Mill, Topping Street, Bury, BL9 6DR

Drawing:
Proposed Elevations

Set up size:	A1	Drawn by:	SET
Scale:	1/100	Checked by:	JPC
Date:	08.01.2024	Date:	08.01.2024
Drawing Number:	1076-TI-05	Revision:	A