

1. Any discrepancy to be reported to the Architect immediately.
2. The Contractor must check all dimensions on site.
3. This drawing, or any part of it, may not be reproduced without the consent of the Architect.

PLANNING

Project

Mr D. Willows  
37 Fourn Lane, Slinister,  
Manchester M25 2RX


Drawing Title

Existing Floor Plans


Scale 1:50 @ A2 Date 20.05.24

Drawing No. Revision  
2235/12/100 A


Revision Details  
REV/A  
Revised for planning  
10/09/24

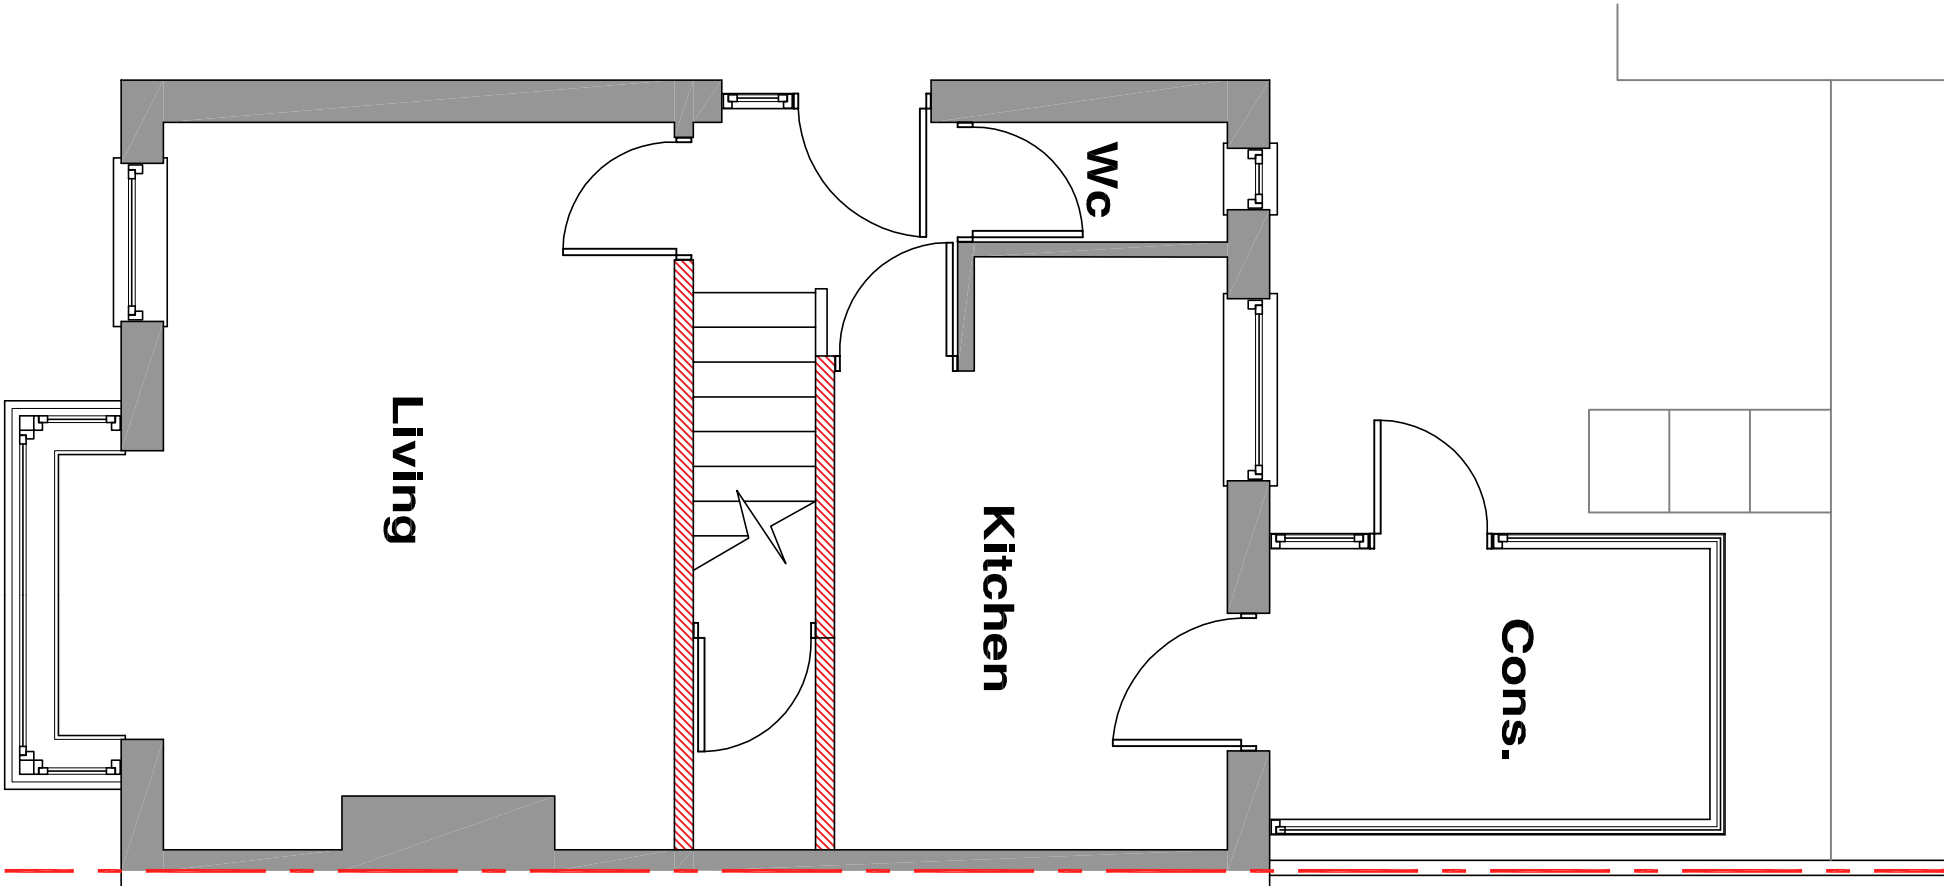


EXISTING GROUND FLOOR PLAN

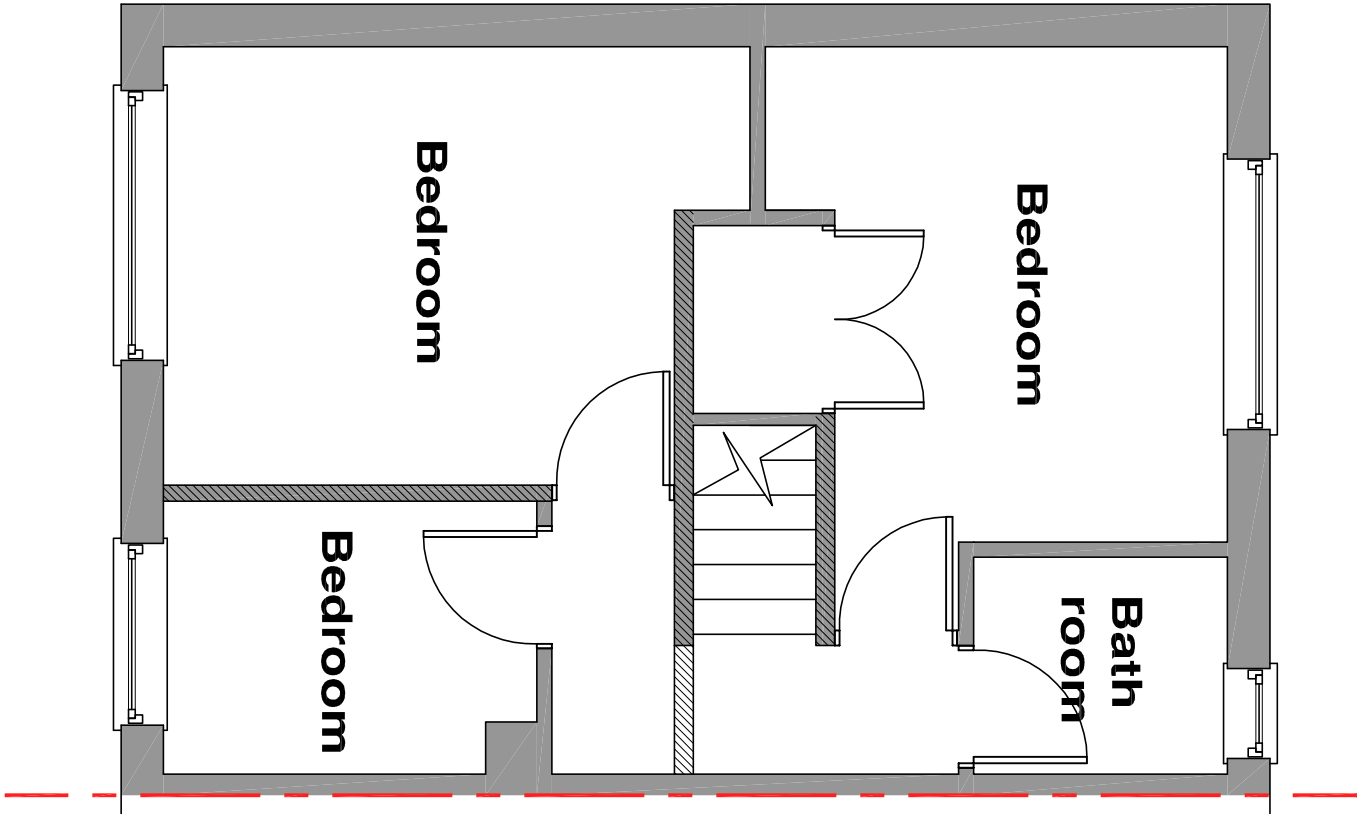

EXISTING FIRST FLOOR PLAN

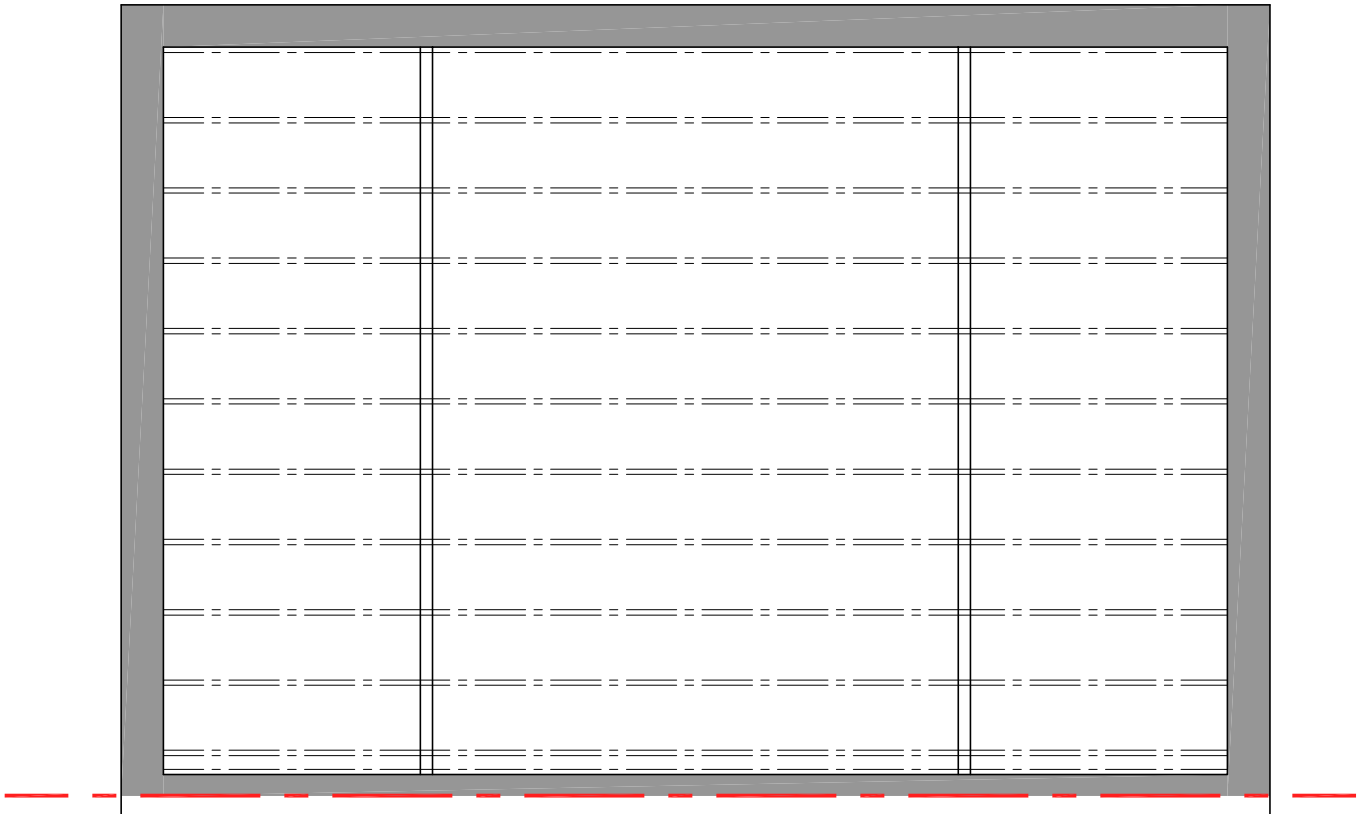

EXISTING SECOND FLOOR PLAN

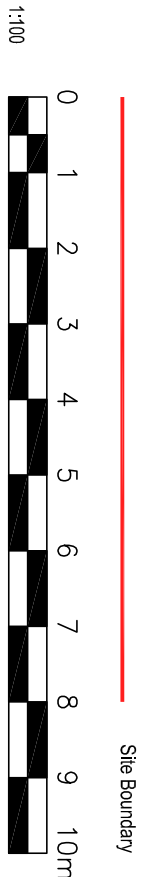

Architectural services  
Office 3  
131a Bury New Road,  
Prestwich  
M25 9NX  
t. +44(0)161 820 9196  
e. project@lr-design.net  
www.lr-design.net