

- Any discrepancy to be reported to the Architect immediately.
- The Contractor must check all dimensions on site.
- This drawing, or any part of it, may not be reproduced without the consent of the Architect.


PLANNING

Project
Mr D. Willows
37 Fern Lane, Simister,
Manchester M25 2RX

Drawing Title
Proposed Floor Plans



Scale	Date
1:50 @ A2	20.05.24
Drawing No.	Revision
2235/L2-200	8

Revision Details
REV A Ground floor WC width increased First floor depth increased - store of first floor 15.08.24
REV B Revised for planning 10.07.24

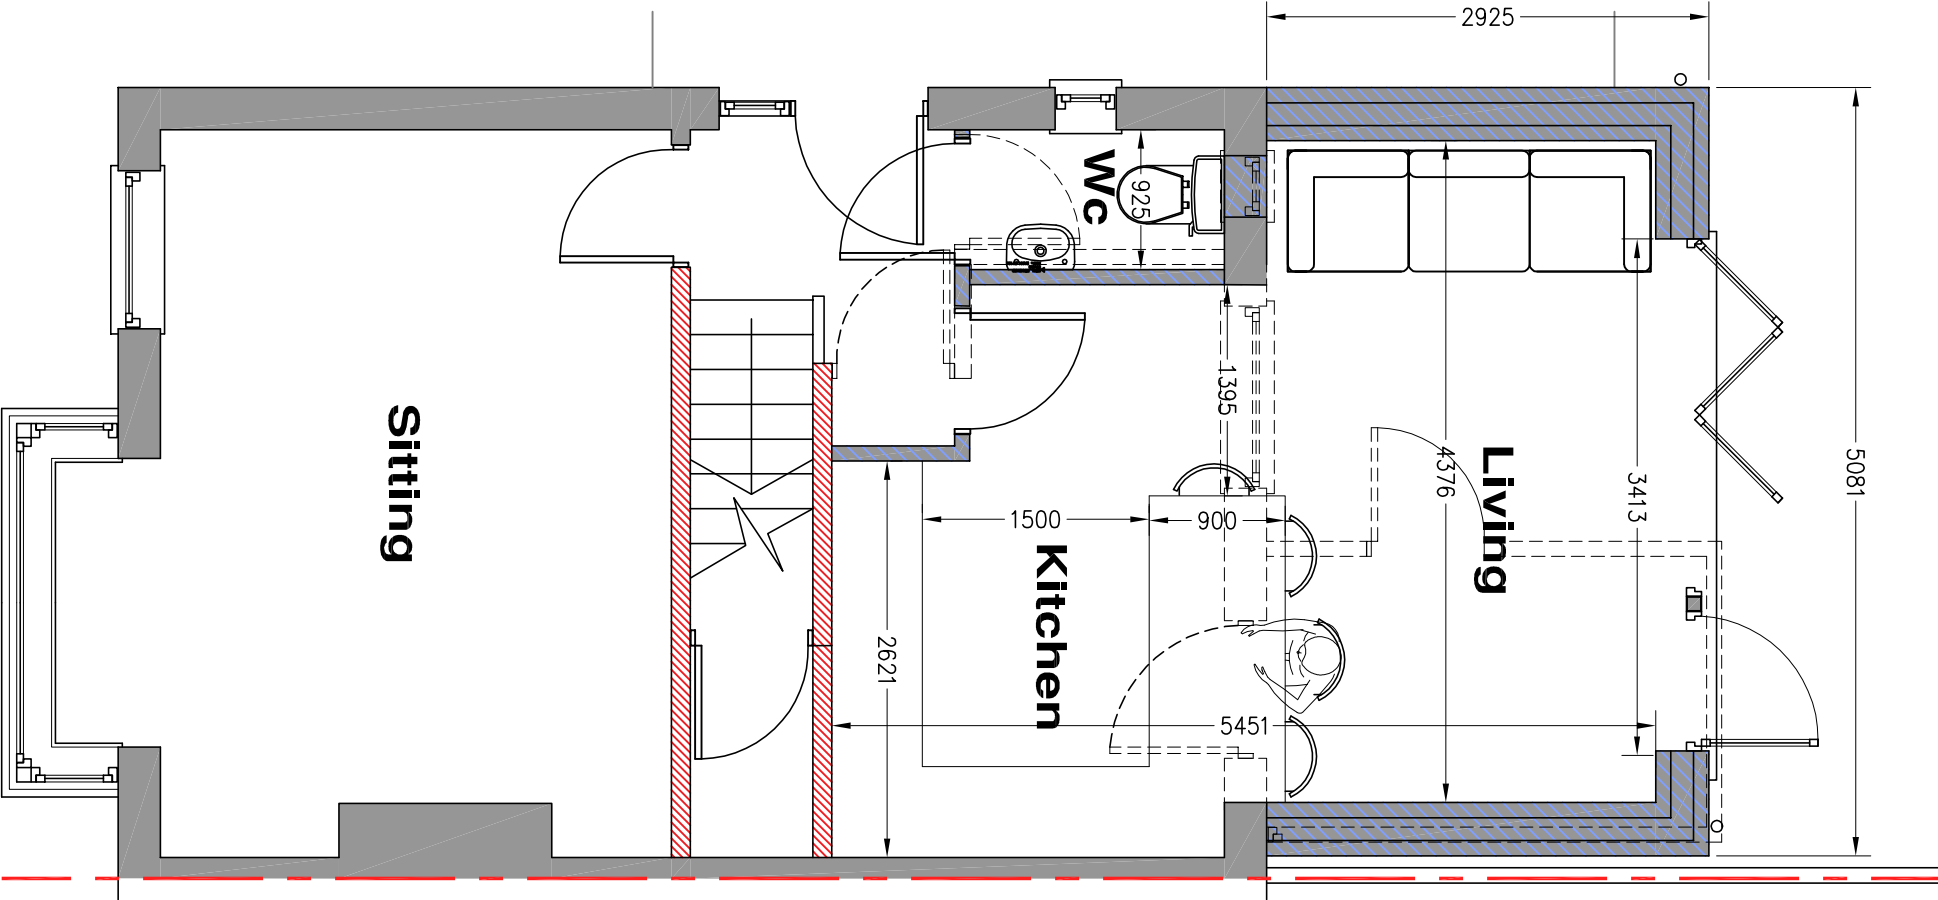


PROPOSED GROUND FLOOR PLAN

Indicates new walls

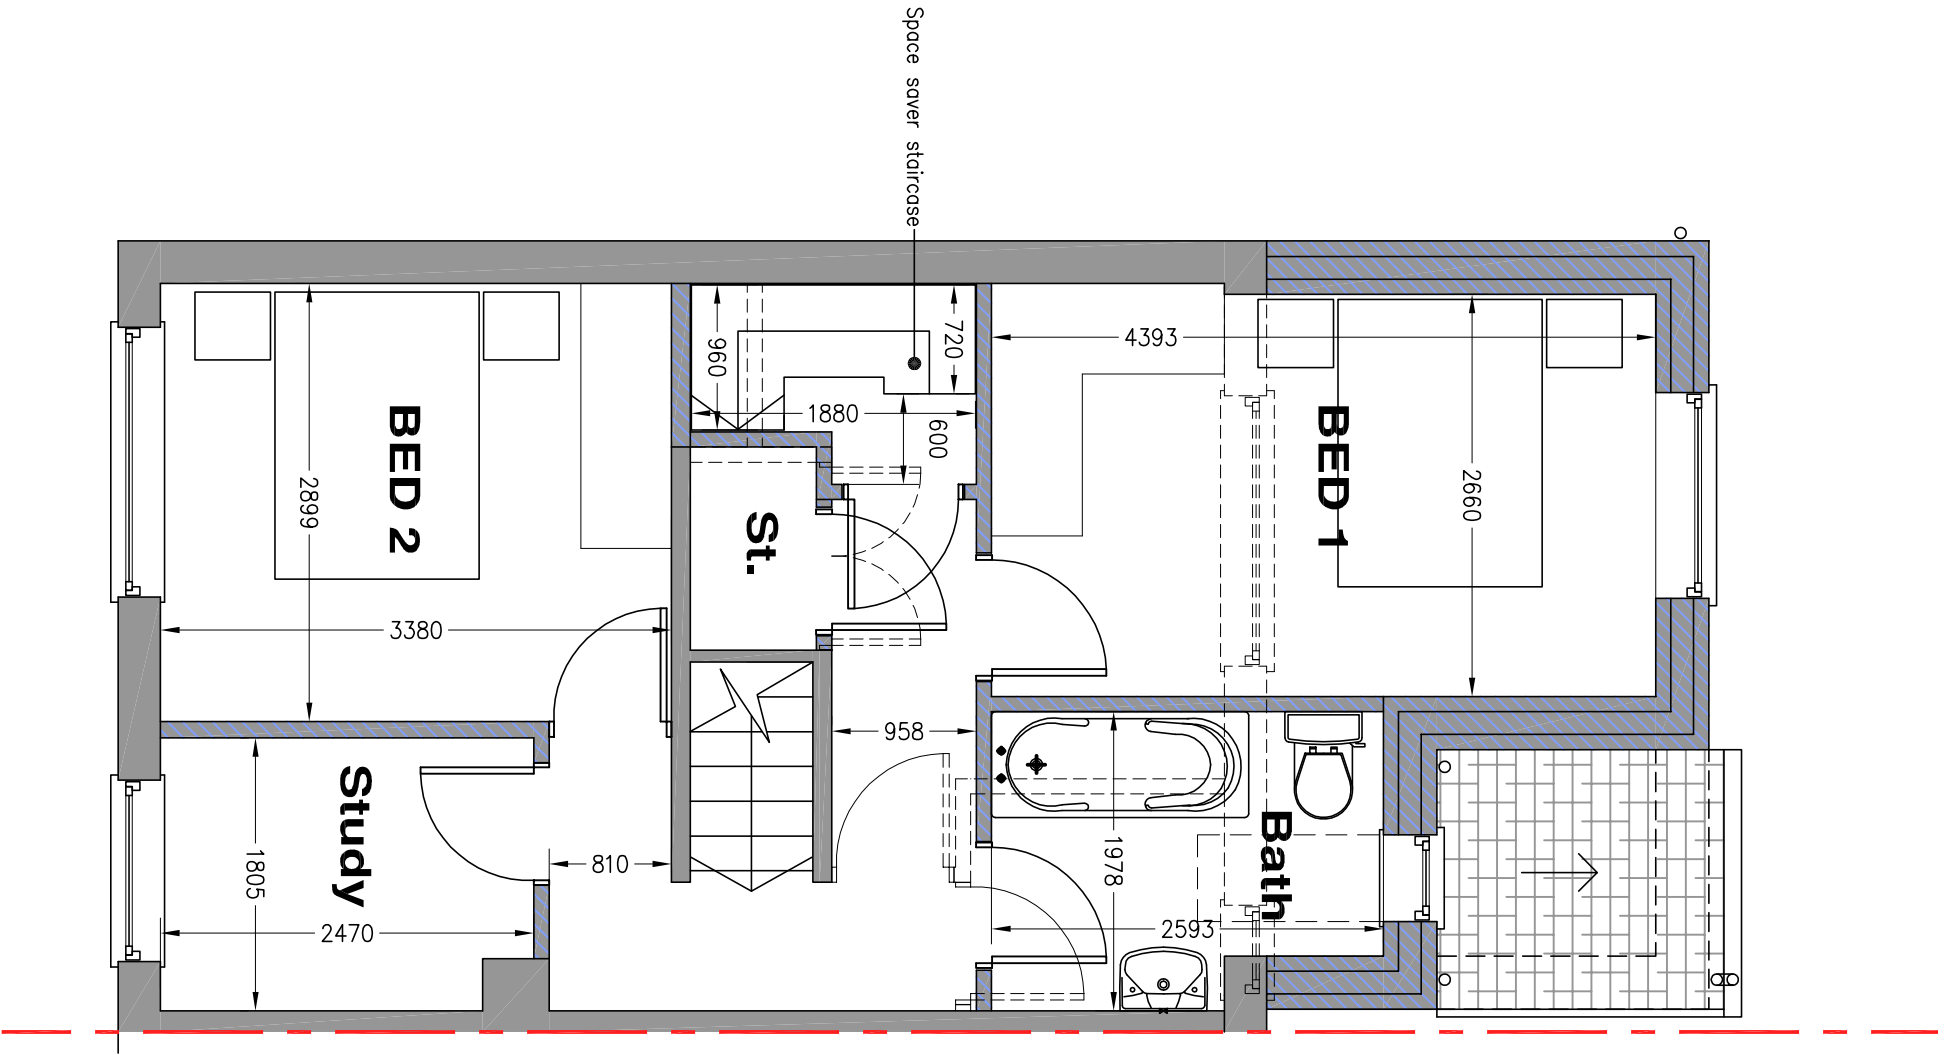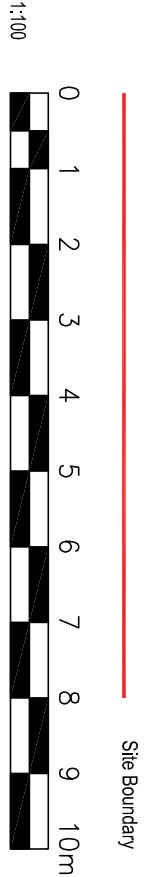

PROPOSED FIRST FLOOR PLAN

Indicates new walls

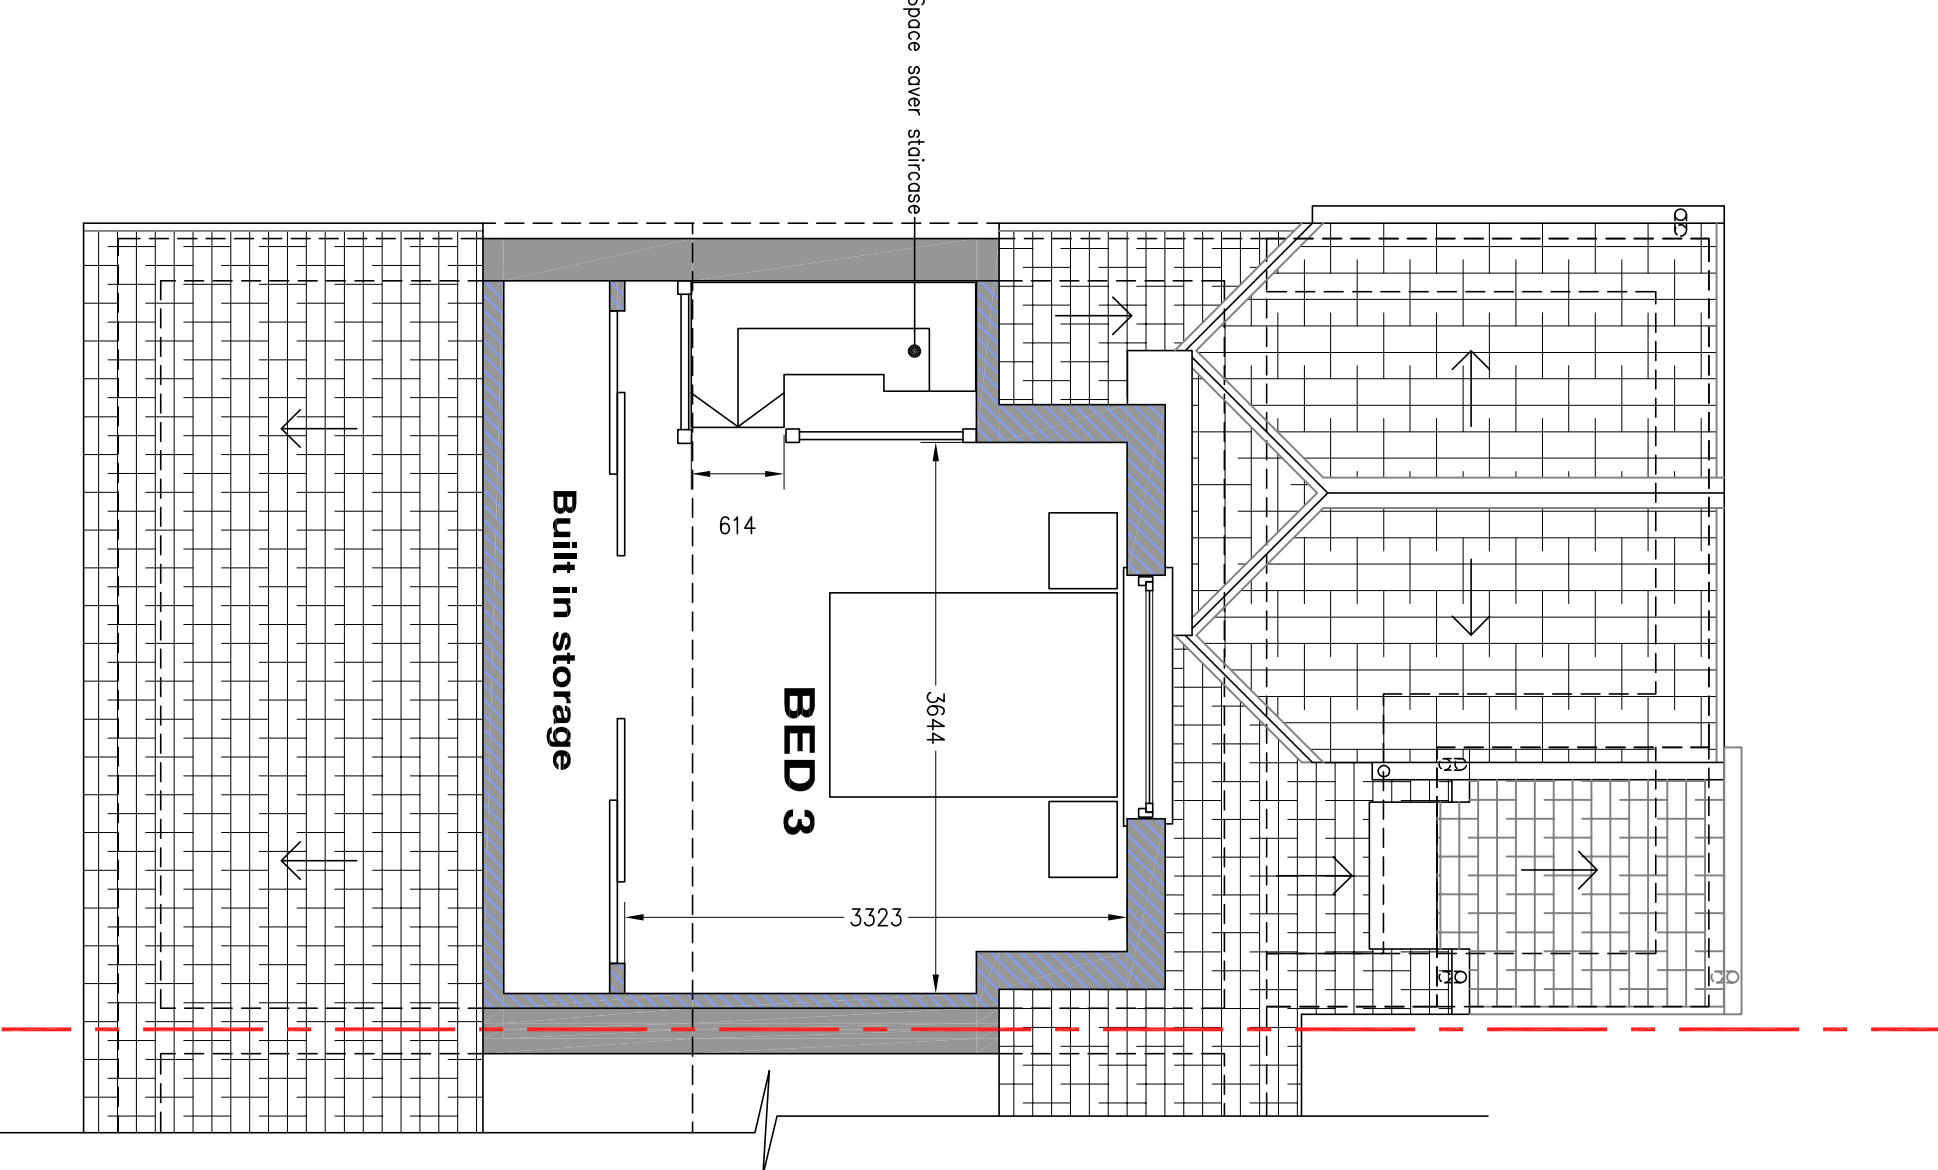

PROPOSED SECOND FLOOR PLAN

Indicates new walls