




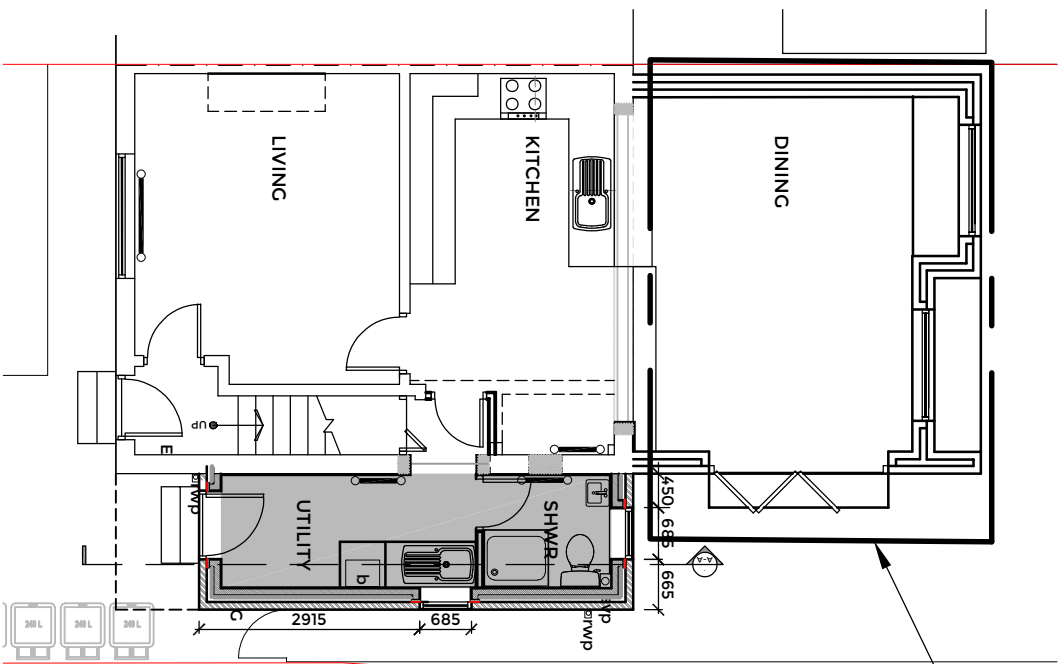

Note: Rear extension "Prior Approval Plan App" approval under reference-67210

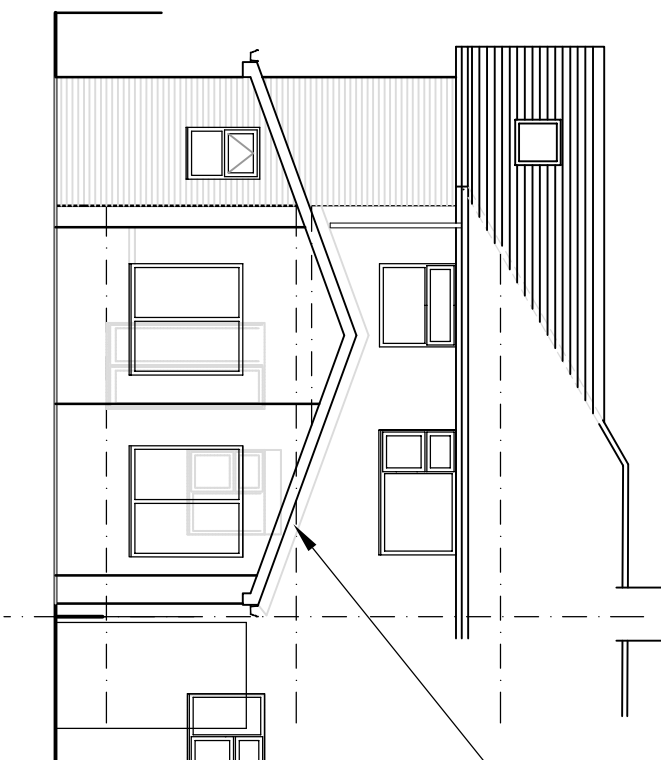


Note: Rear extension "Prior Approval Plan App" approval under reference-67210

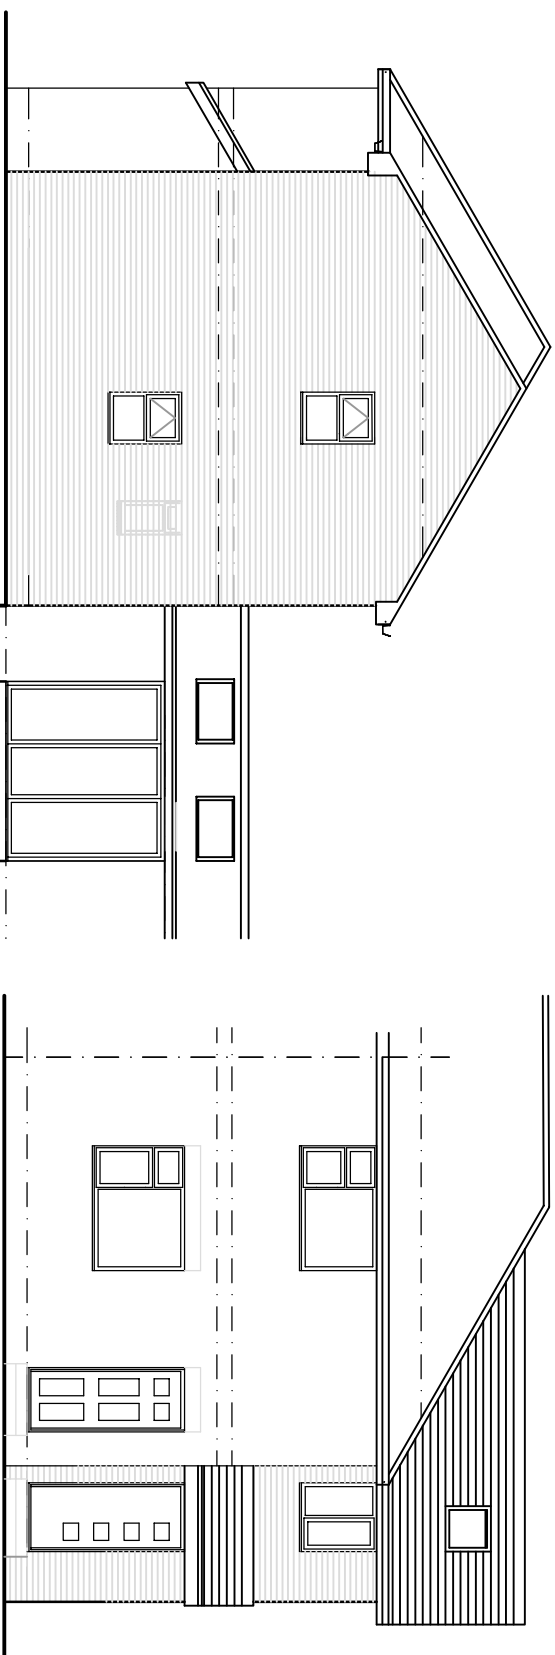

GROUND FLOOR PLAN 1:100

Proposed extension-Floor
area=2floors= 15.5m².

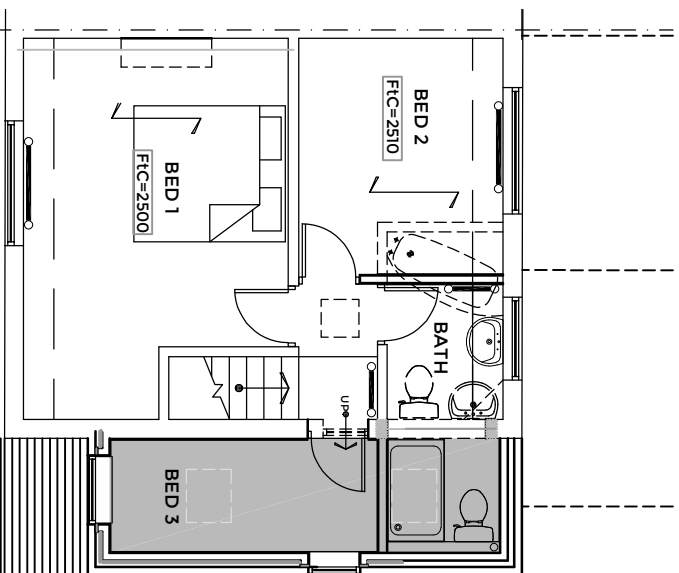


FIRST FLOOR PLAN 1:100




SIDE ELEVATION 1:100

FRONT ELEVATION 1:100

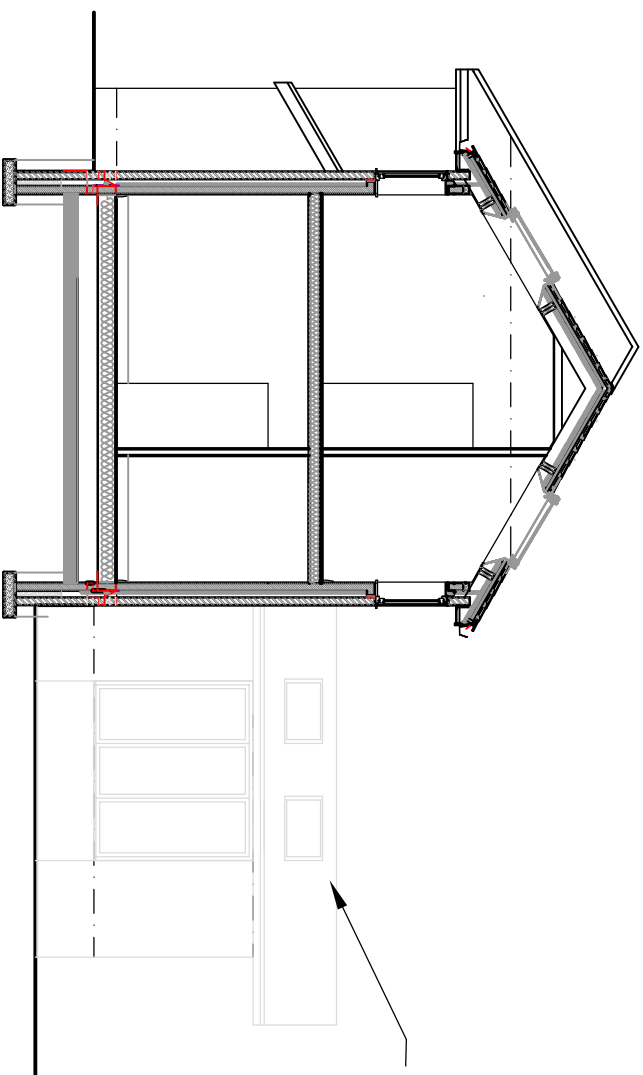

Note: Rear extension "Prior Approval Plan App" approval under reference-67210

 [illegible]

Timber floor joists span.
If known, sf=solid floor

NOTES / KEY:

Radiator.

□ rwp

○ ovp

○ Floor to ceiling

This drawing is ©TECHD Ltd and is not to be copied, reproduced or re-distributed either in whole or in part without the prior permission of the originator. The originator shall have no responsibility for any liability, loss, cost, damage or expense arising from or relating to any use of this document other than for its intended purpose on this project.

This drawing shall be read in conjunction with all other relevant drawings, specifications and associated documentation.

Any discrepancies, errors or omissions are to be reported to the originator before proceeding with work.

This drawing is for Local Authority submission only. This client is to seek approval from the land freeholder and all parties who may have an interest in the land.

All materials shall be suitable for their purpose and installed in strict accordance with the manufacturers instructions.

All workmanship and materials to comply with Building regulations, British standards, Codes of practice and NHBC requirements where relevant. The contractor is to comply with the CDM regulations. All dimensions are to be checked on site by the contractor prior to proceeding with any work.

NOTES / KEY:

TP
Architectural
Designers
27 Oakley Farm Chase Bury
BL8 1XJ
t: 07837 717428
d: info@tchd.co.uk
www.tchd.co.uk

TECH:D LTD

drawn by	date
DD.	MAR 22

dwg no 22-03. 06. rev .