



VERTICAL TIMBER BIKE SHELTER FOR SECURE SAFE STORAGE FOR 6 CYCLES.
MADE FROM TIMBER FRAME, WITH ROUGH SAWN TIMBER PANELING, AND DOUBLE
DOOR OF TIMBER CLADDING WITH 3 HINGE ANTI-LIFT DOORS.
BEING 1300mm DEEP AND 2600mm WIDE, AND A HEIGHT OF 2200mm HIGH.
WITH METAL RACKING TO SECURE BIKES TO VERTICALLY.

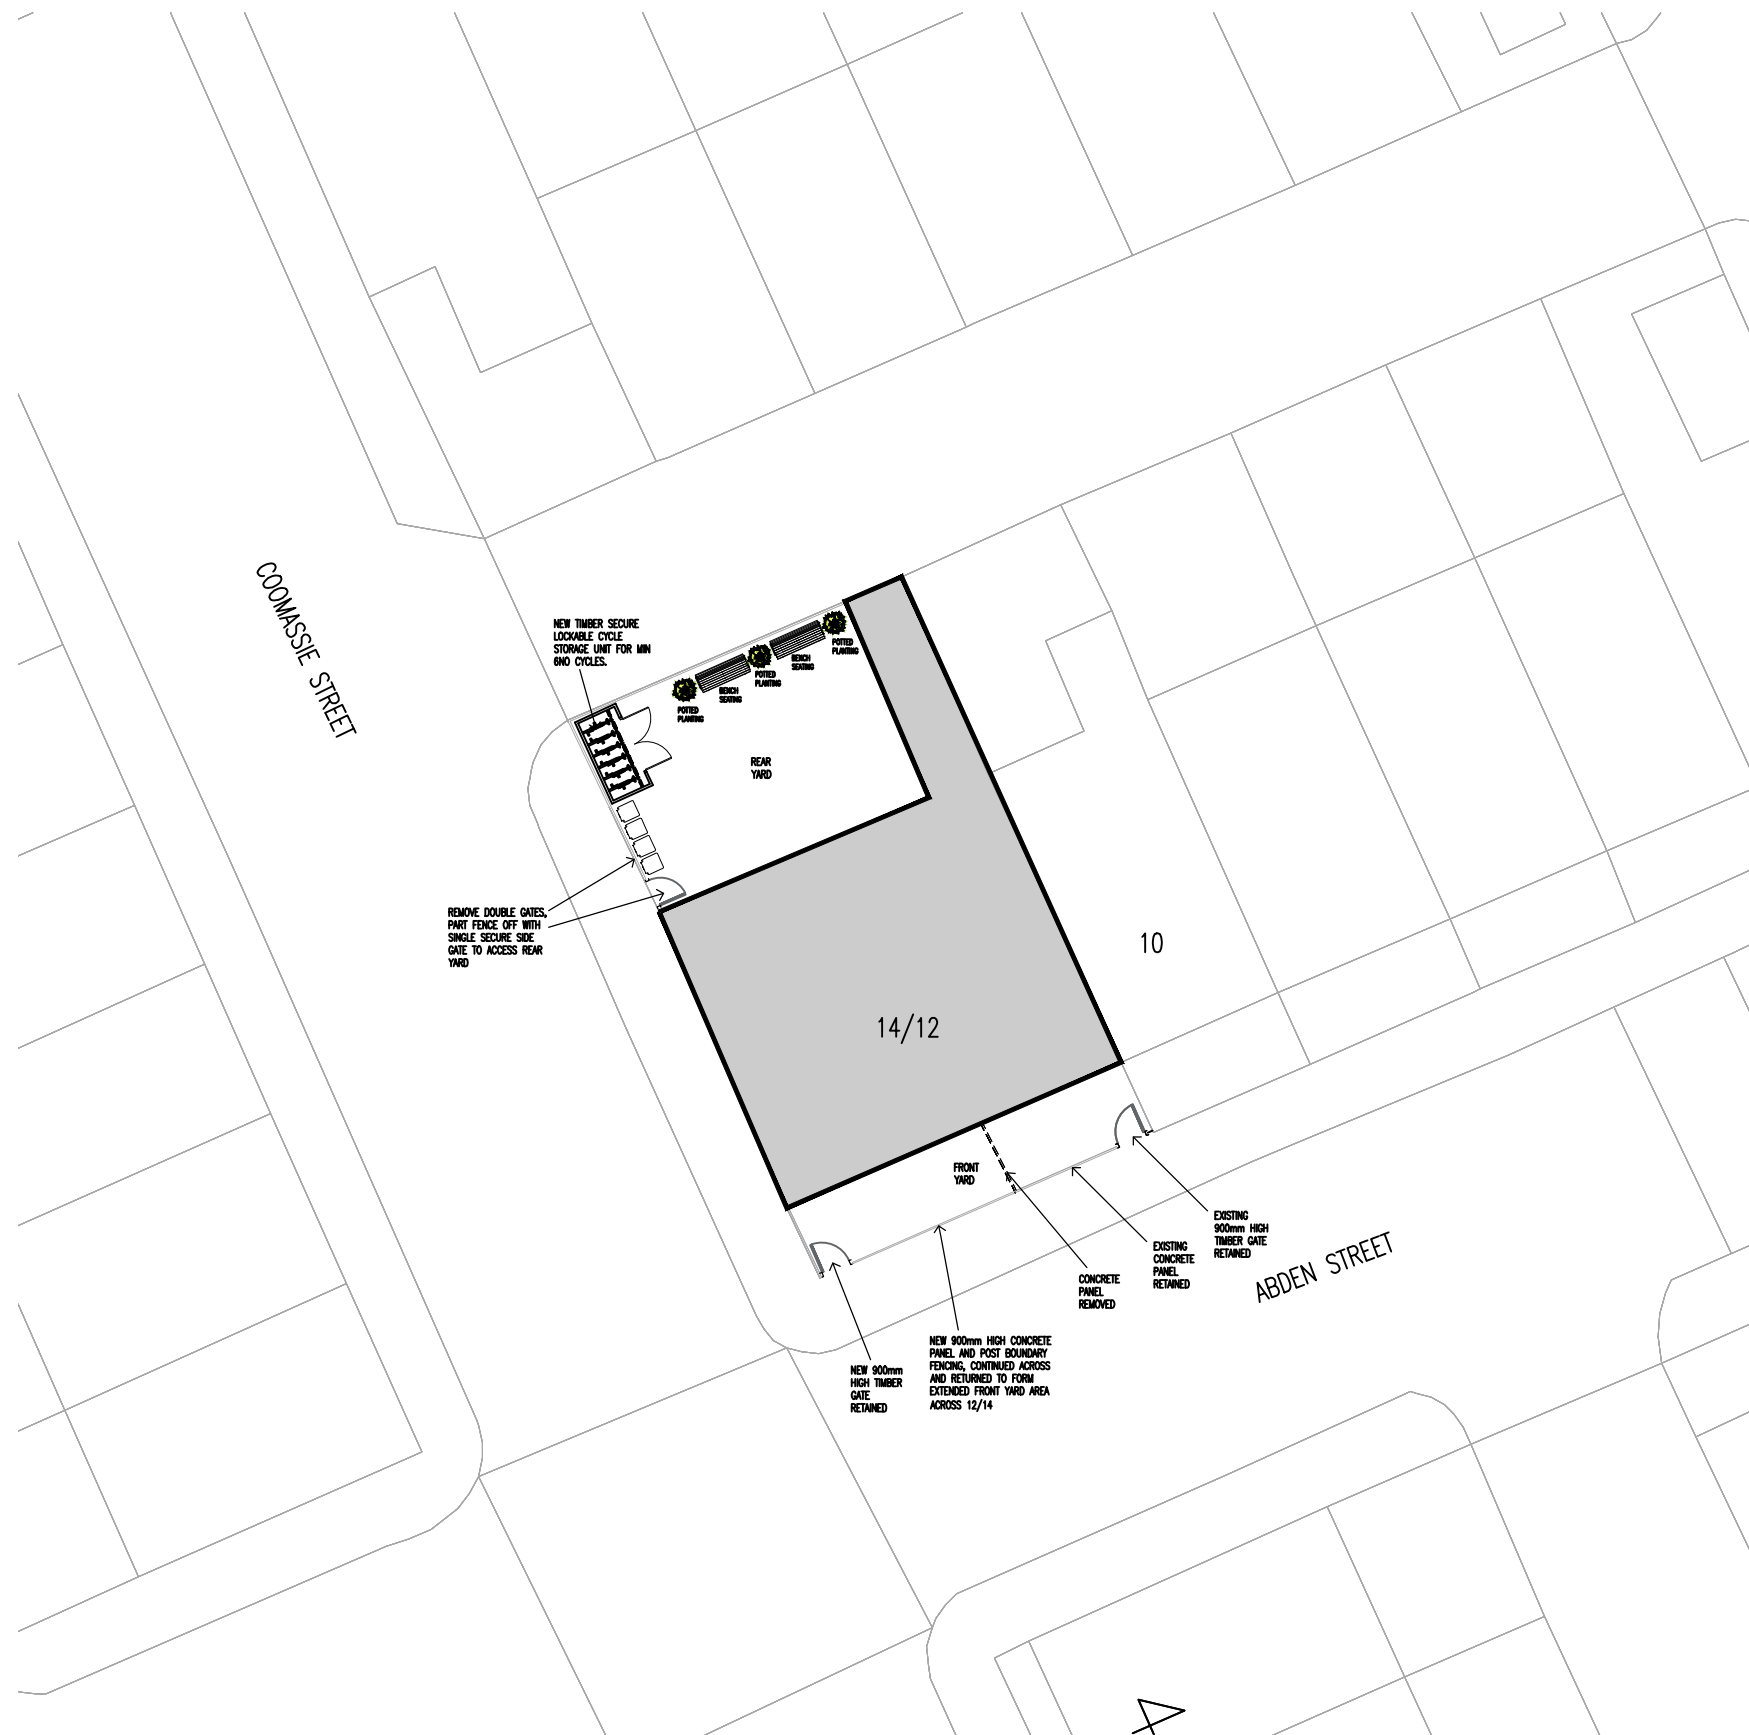

PROPOSED BLOCK SITE PLAN
1:200 @ A3

 

P2	Additional front boundary fencing info added	27.05.26	MG
P1	On site car space removed	24.05.26	MG
Rev	Amendments	Date	Ints
Mark Gordon Design + Associates			
Project			
12 ABDEN STREET, RADCLIFFE, M26 3AT			
Drawing Title PROPOSED SITE PLAN			
Drawn	MG	Checked	—
Date	FEB 2026	Scale	A3 1 : 100
Drawing No.	12AS/201/PL	Rev.	P2