

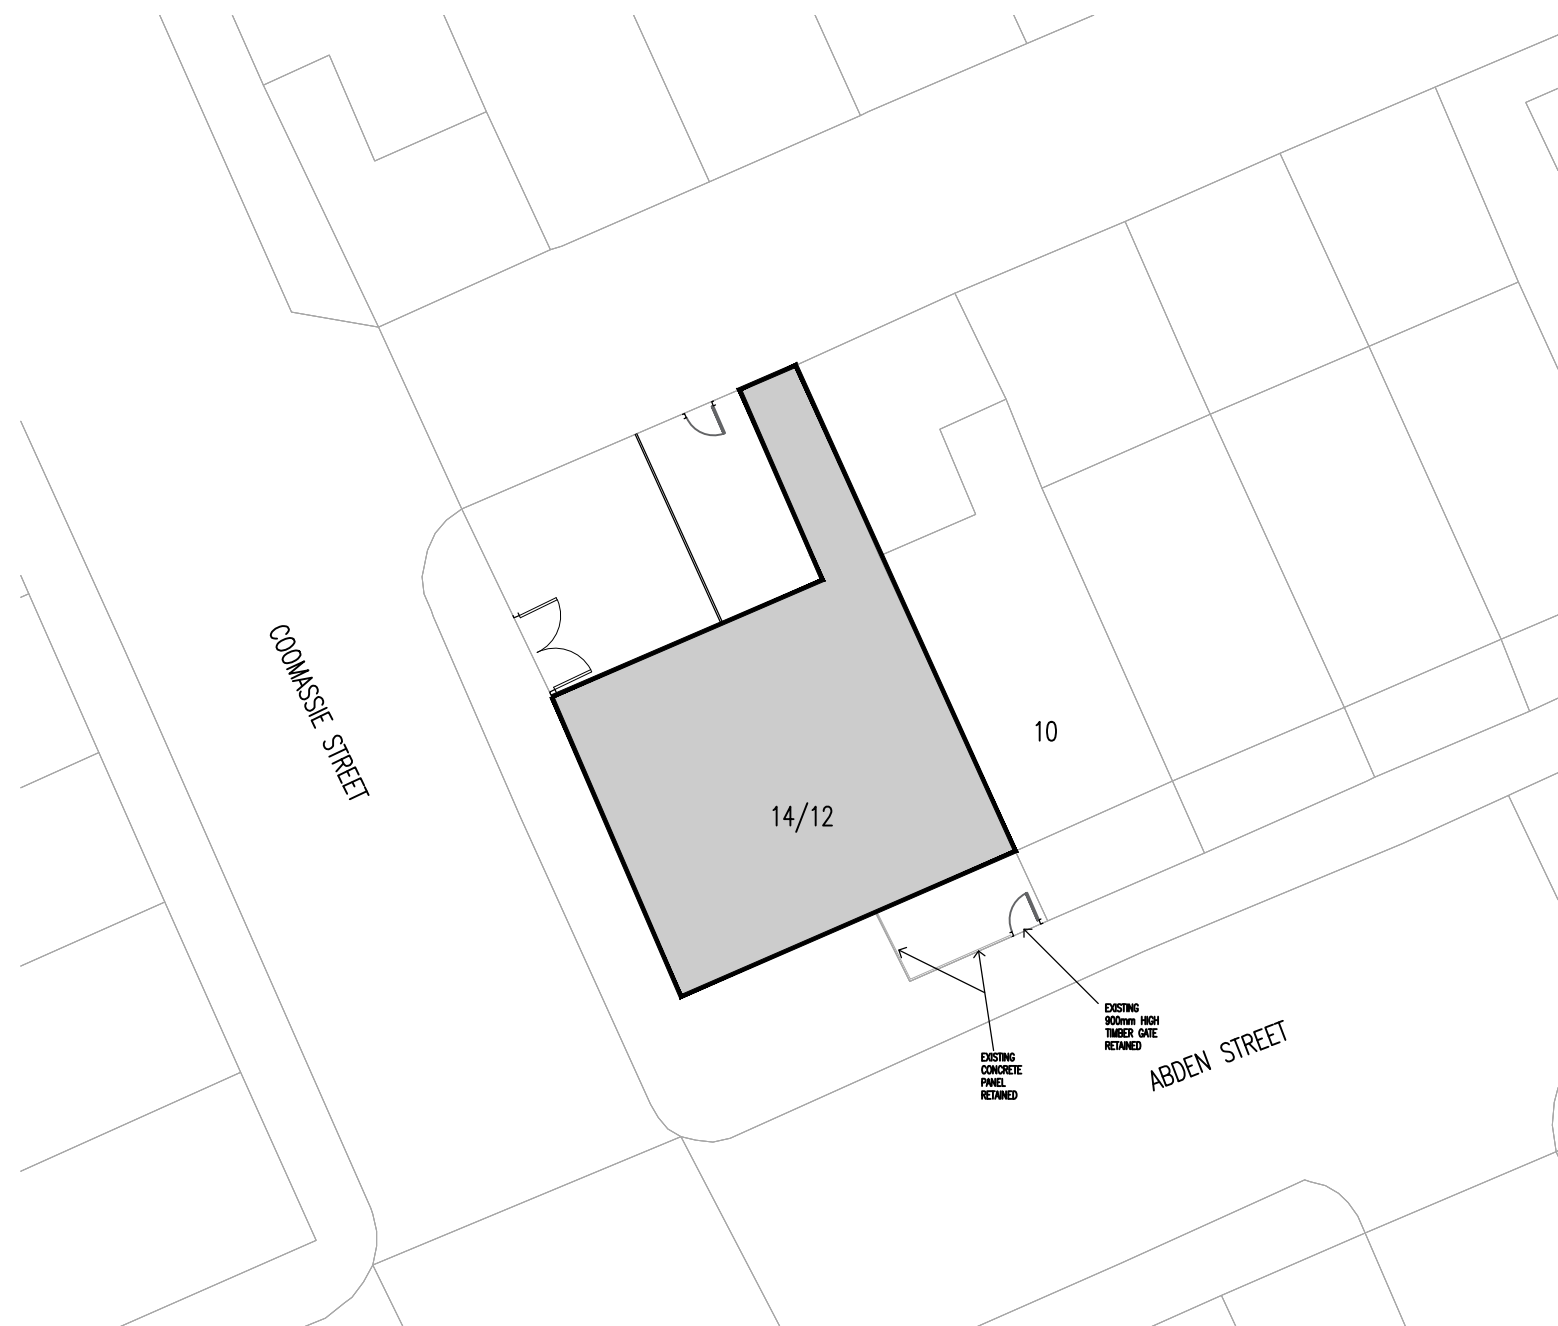


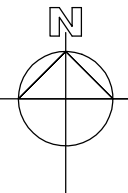

EXISTING BLOCK SITE PLAN
1:200 @ A3

 

SITE LOCATION PLAN (157sqm AREA)
1:1250 @ A3

Rev	Amendments	Date	Ints
P1	Additional front boundary fencing info added	27.05.26	MG

Mark Gordon
Design + Associates

Project

12 ABDEN STREET,
RADCLIFFE, M26 3AT

Drawing Title

SITE LOCATION PLAN
EXISTING SITE PLAN

Drawn	MG	Checked	—
Date	FEB 2026	Scale	A3 1 : 100

Drawing No.	12AS/200/PL	Rev.	P1
-------------	-------------	------	----