




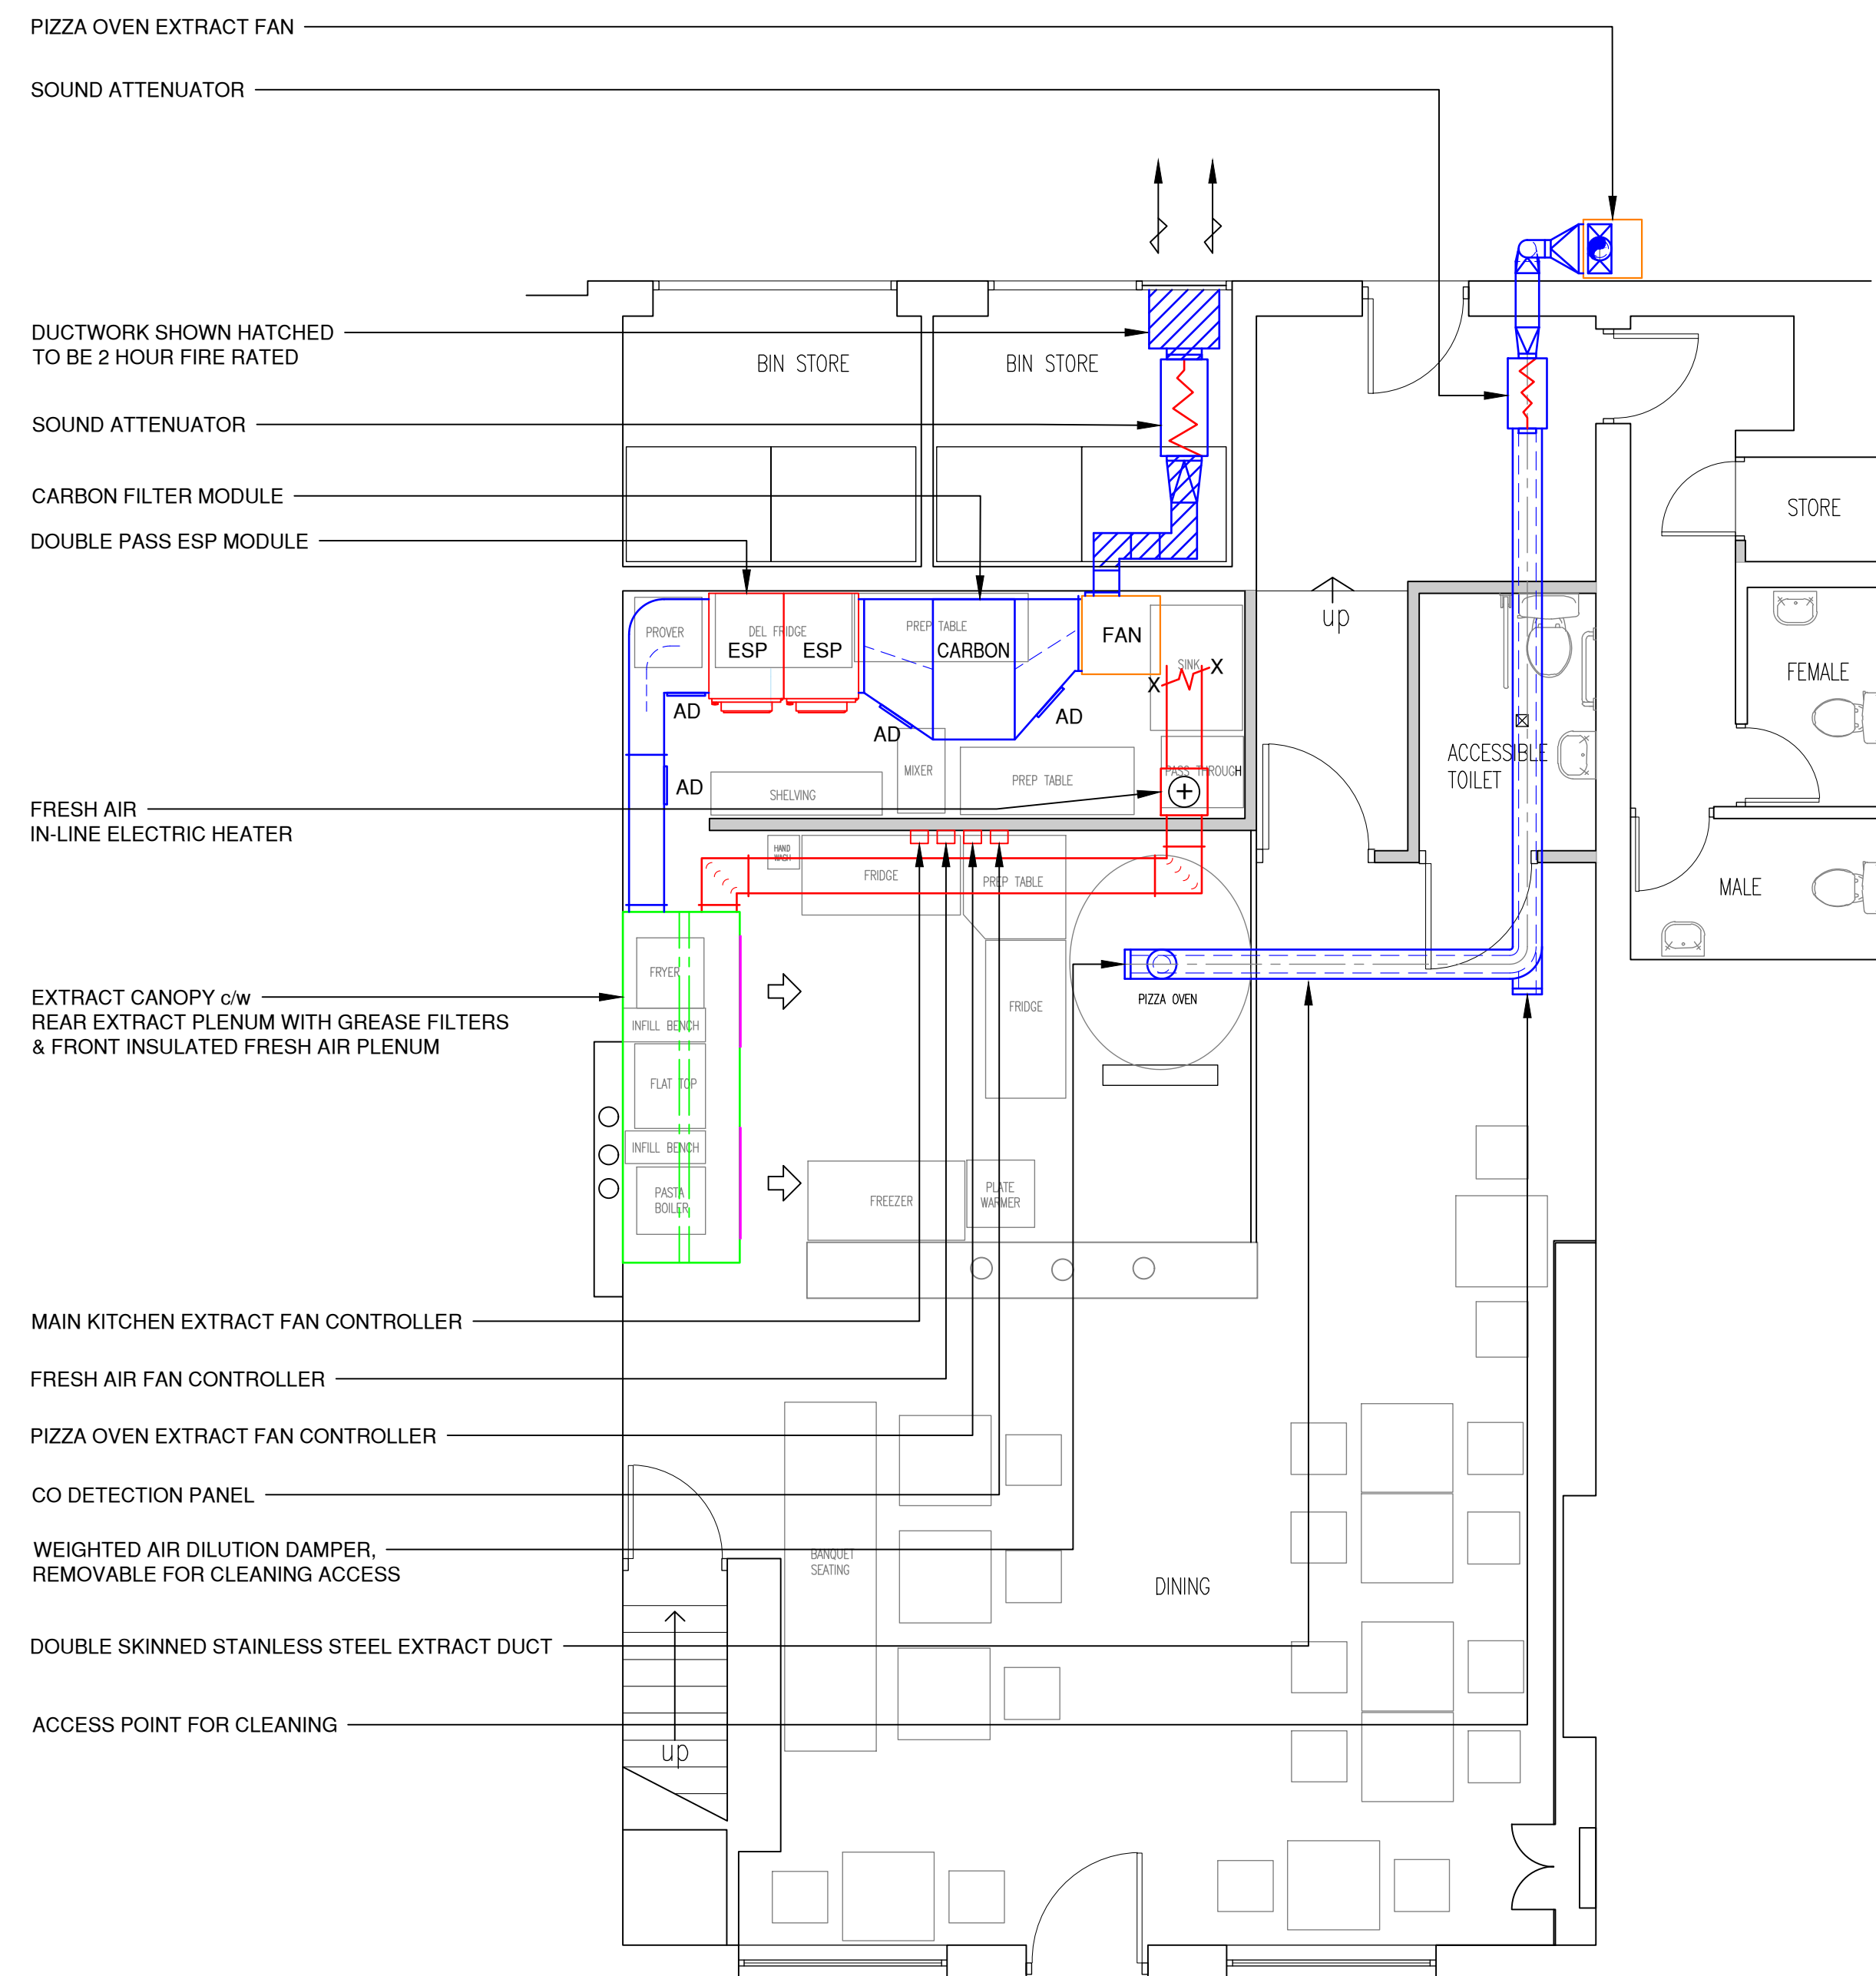

PROPOSED GROUND FLOOR PLAN

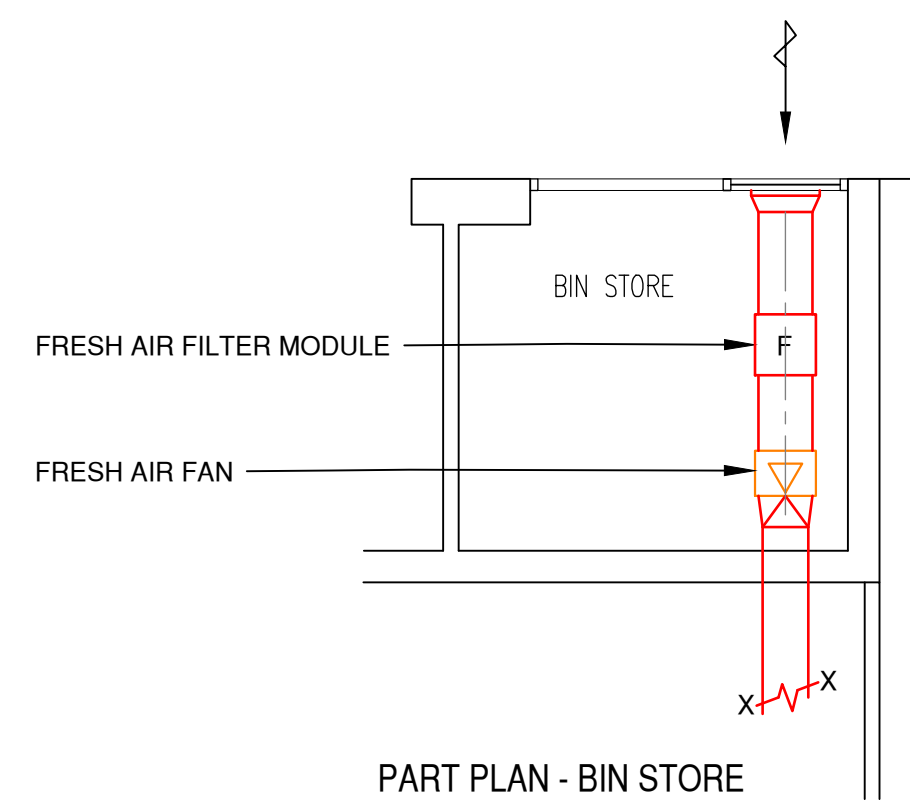

PART PLAN - BIN STORE

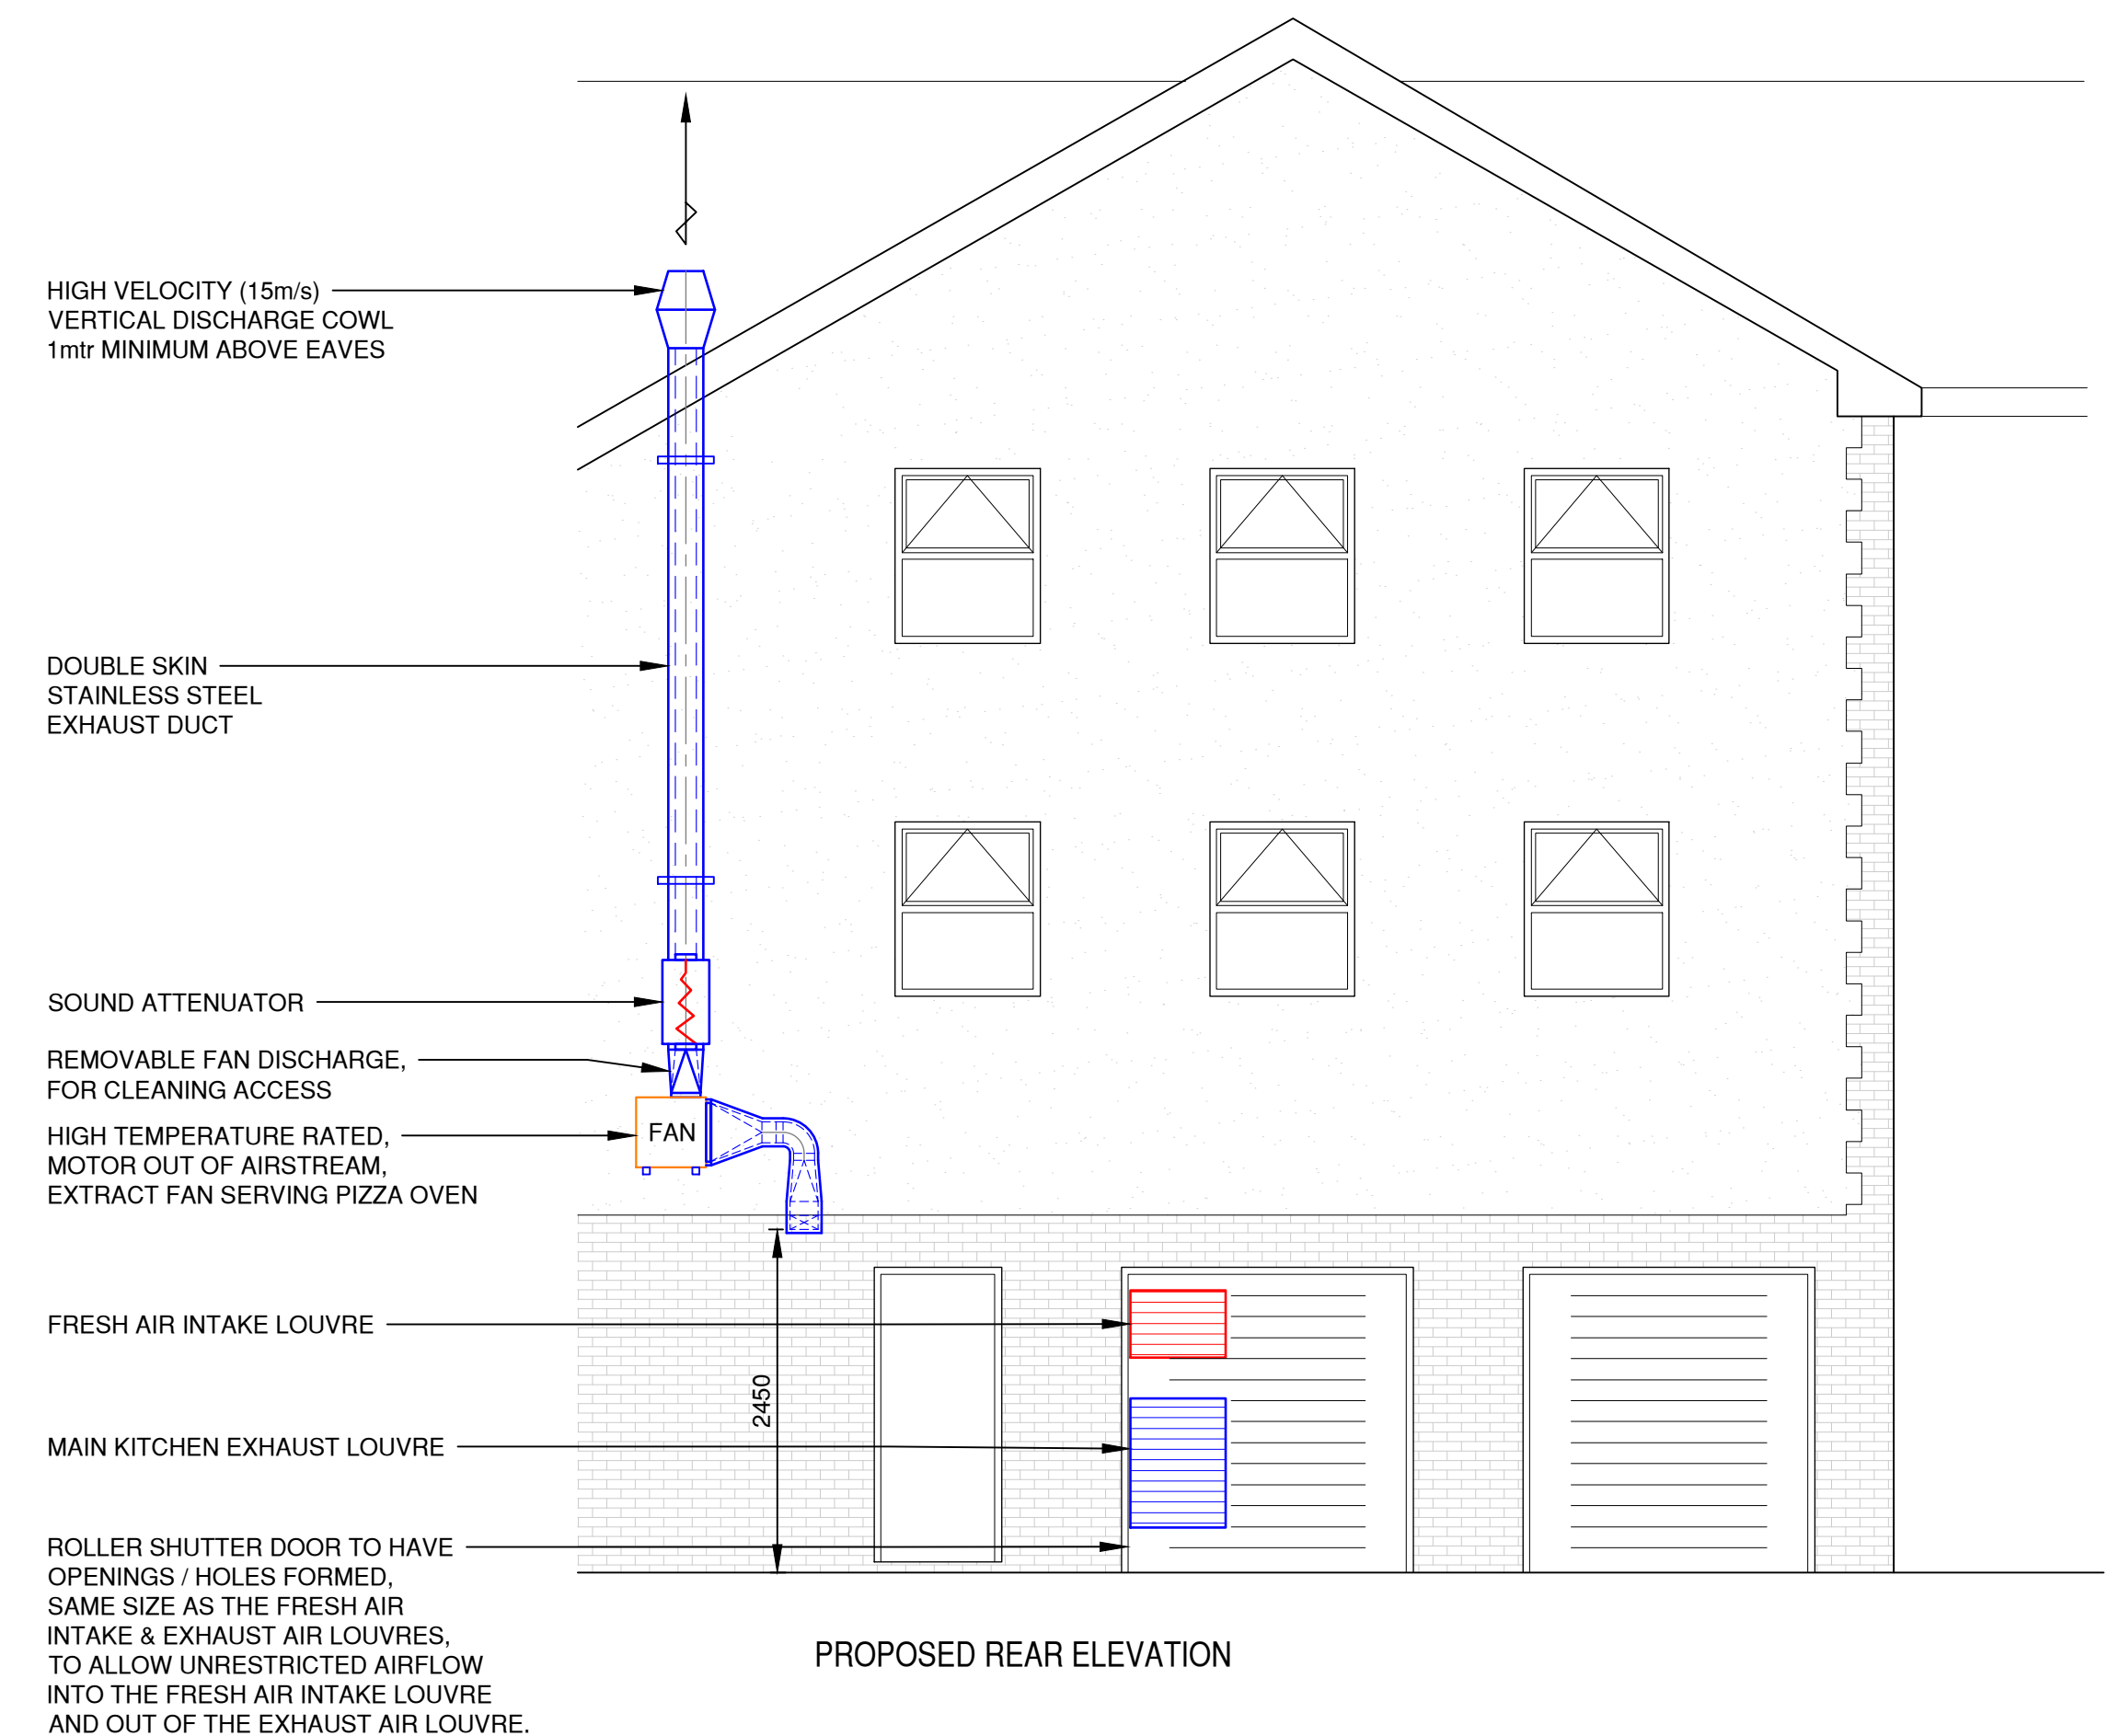

PROPOSED REAR ELEVATION

C	6.1.22	LOUVRE DETAILS MODIFIED, TO SUIT MODIFIED ROLLER SHUTTER DOOR	PAS
B	22.12.21	SYSTEM ROUTEING MODIFIED, LOUVRE DETAILS MODIFIED	PAS
A	19.10.21	CANOPY SUPPLY & EXTRACT SYSTEMS RE-ROUTED	PAS
Rev	Date	Description	By

SWAN Projects

tel: 0161 300 3465 fax: 0161 959 2093 E mail: Info@swan-projects.com

Client	LUISA'S CUCINA LTD
Project	45 CHURCH STREET WEST, RADCLIFFE, M26 2SP

Title	KITCHEN VENTILATION DESIGN
-------	----------------------------

Scale	1:50	Drawing Number	Rev
Date	13.10.2021	C661/1	C
Drawn	PAS		
Checked			

