




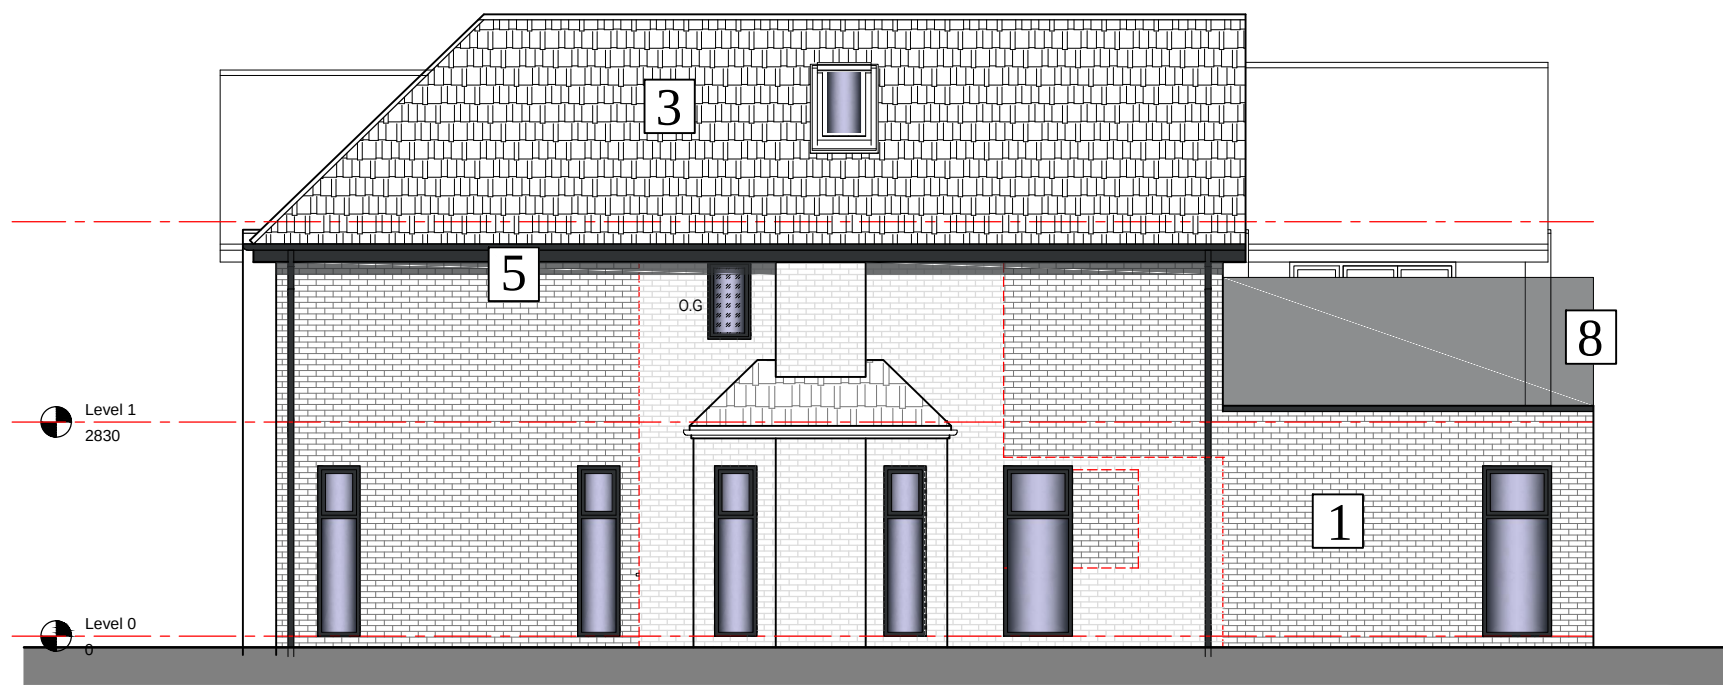


PROPOSED SIDE ELEVATION TOWARDS NO.5

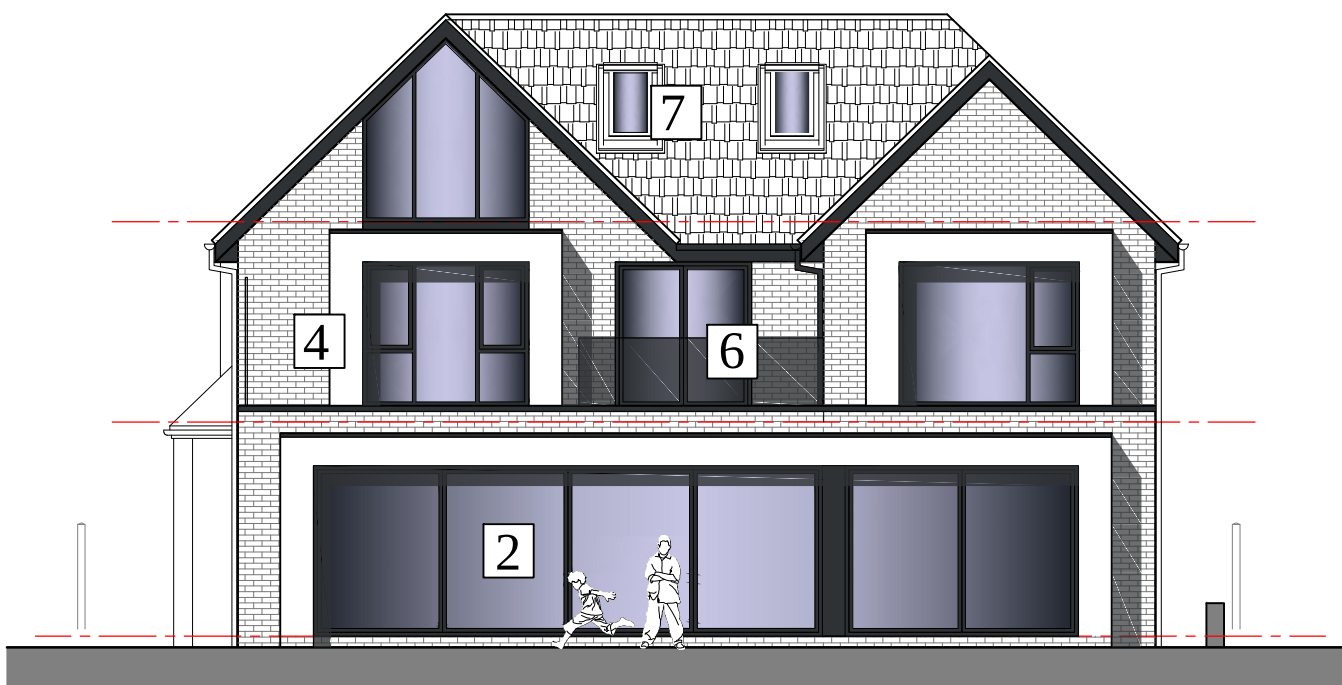

PROPOSED REAR ELEVATION

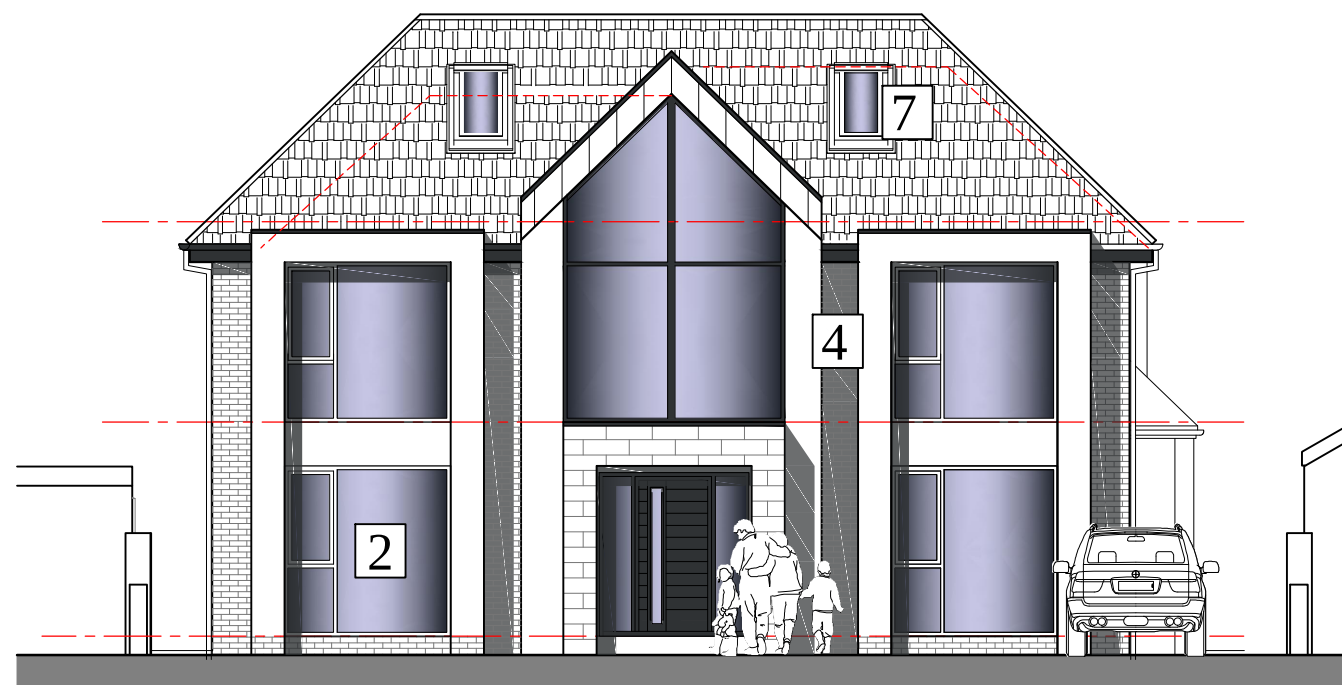


PROPOSED FRONT ELEVATION

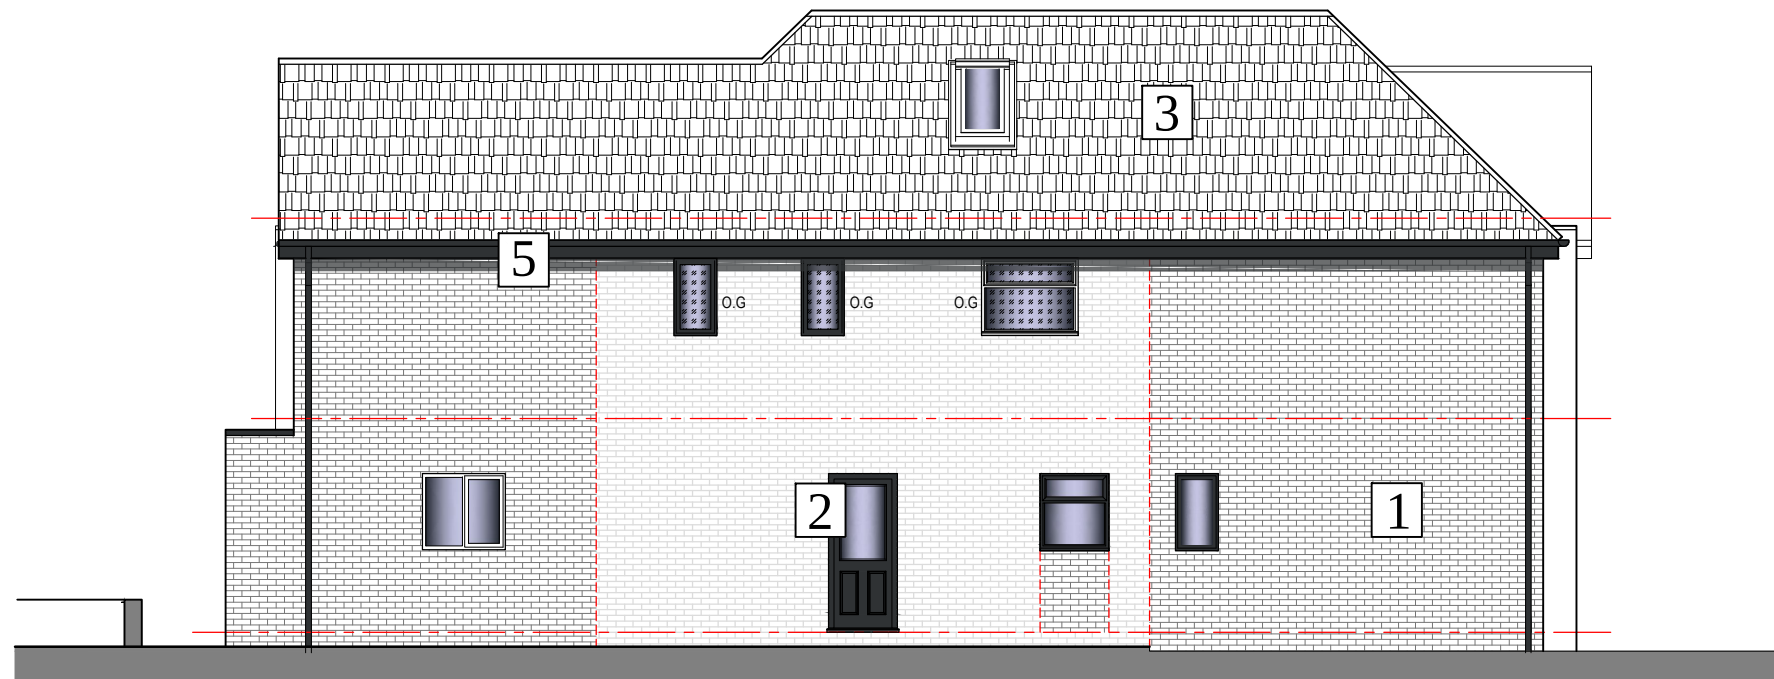


PROPOSED SIDE ELEVATION TOWARDS NO.1

LEGEND


- 1 BROWN FACING BRICKS
- 2 PPC ALUMINIUM WINDOWS & DOORS
- 3 BLACK CONCRETE SLATES
- 4 CONTRASTING CLADDING
- 5 BLACK UPVC FASCIAS & RAINWATER GOODS
- 6 GLASS BALUSTRADING
- 7 ROOF LIGHTS
- 8 1.7M HIGH PRIVACY SCREEN

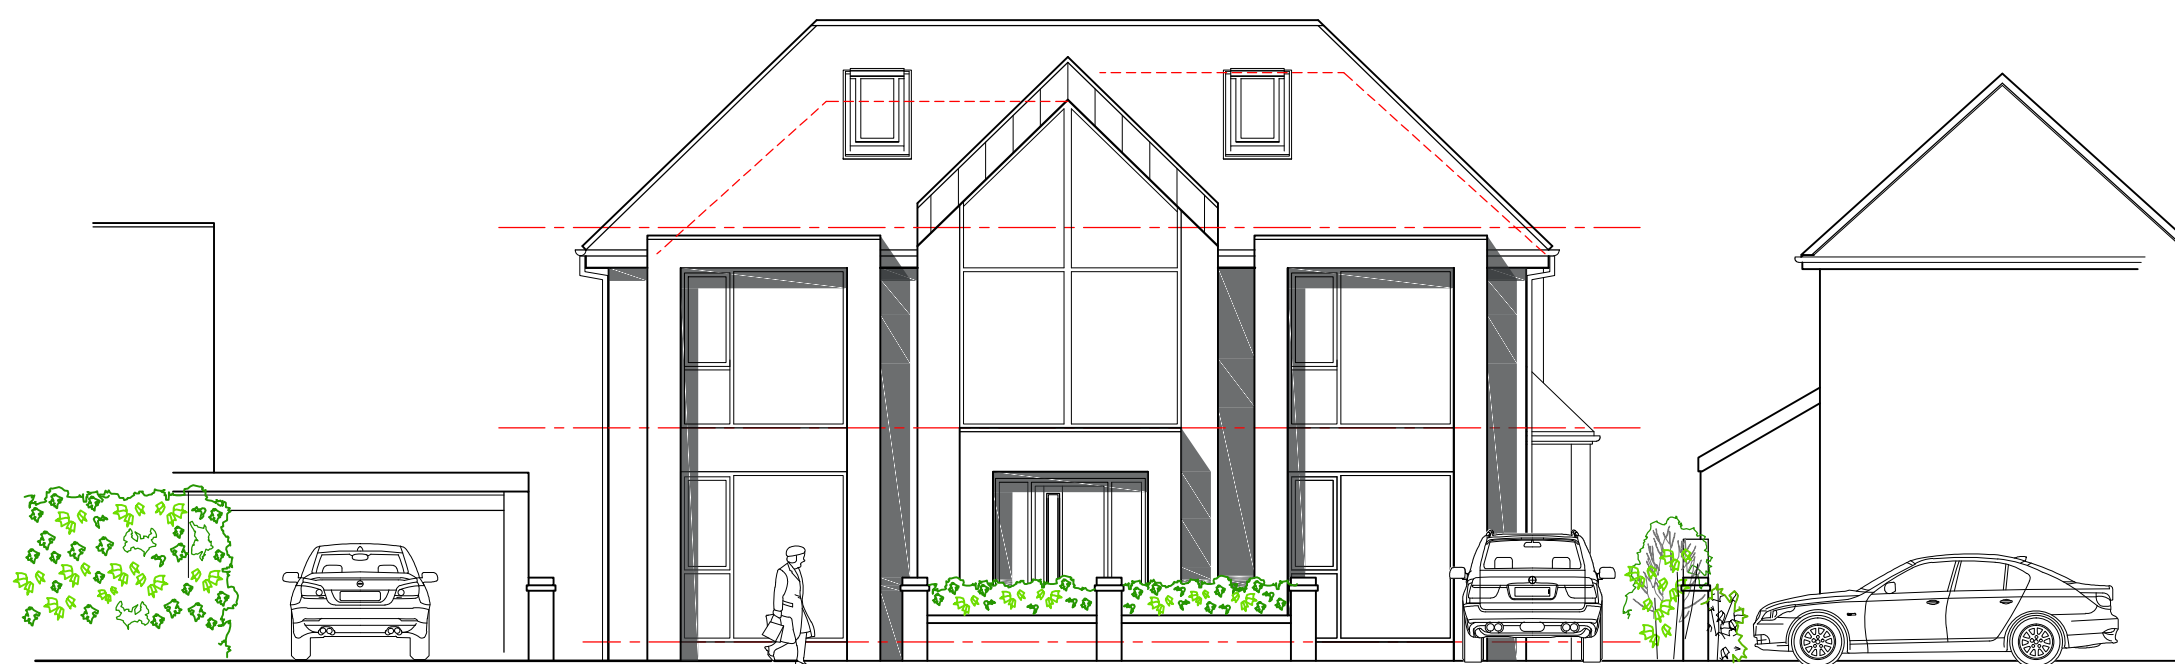


PROPOSED STREET SCENE

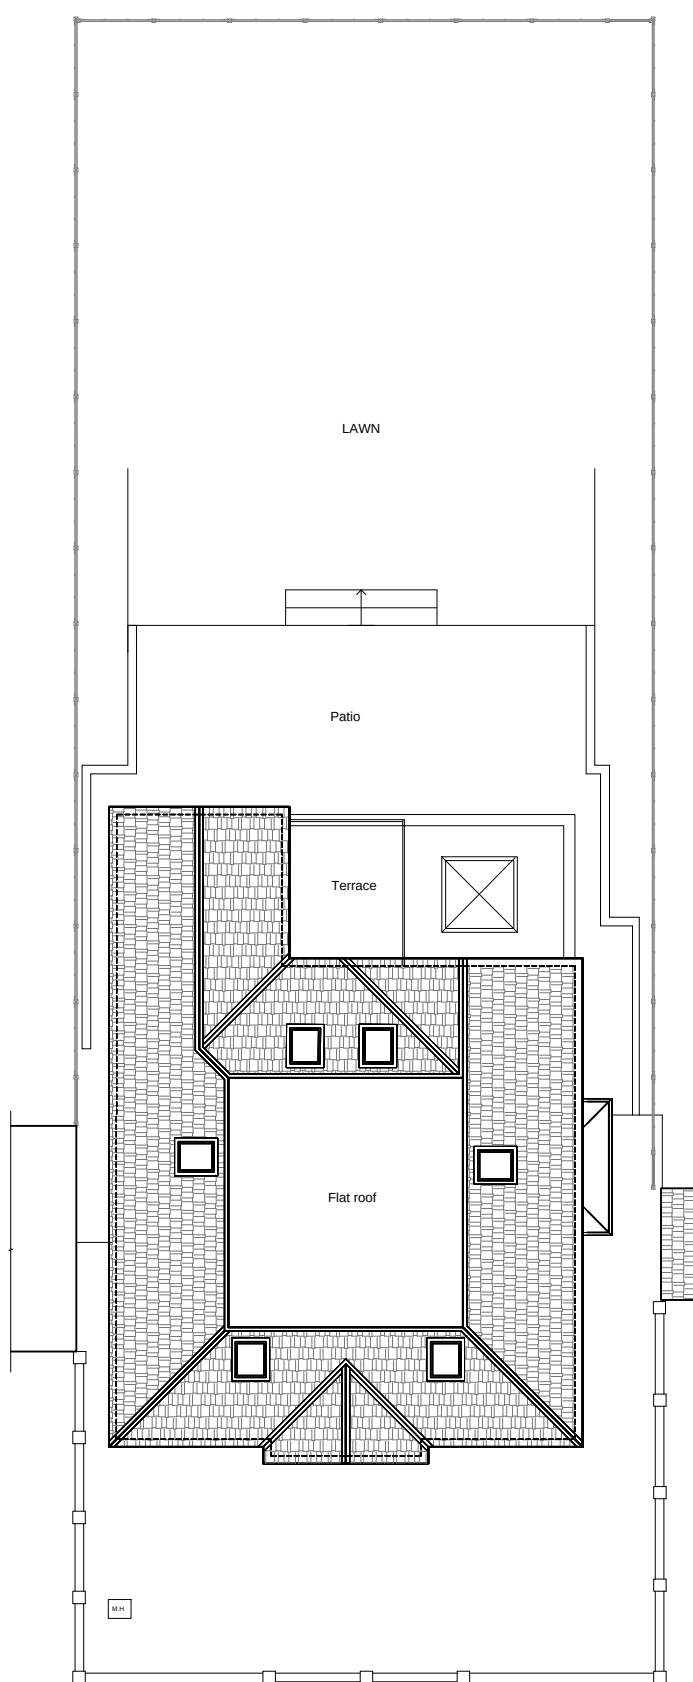


PROPOSED SITE PLAN

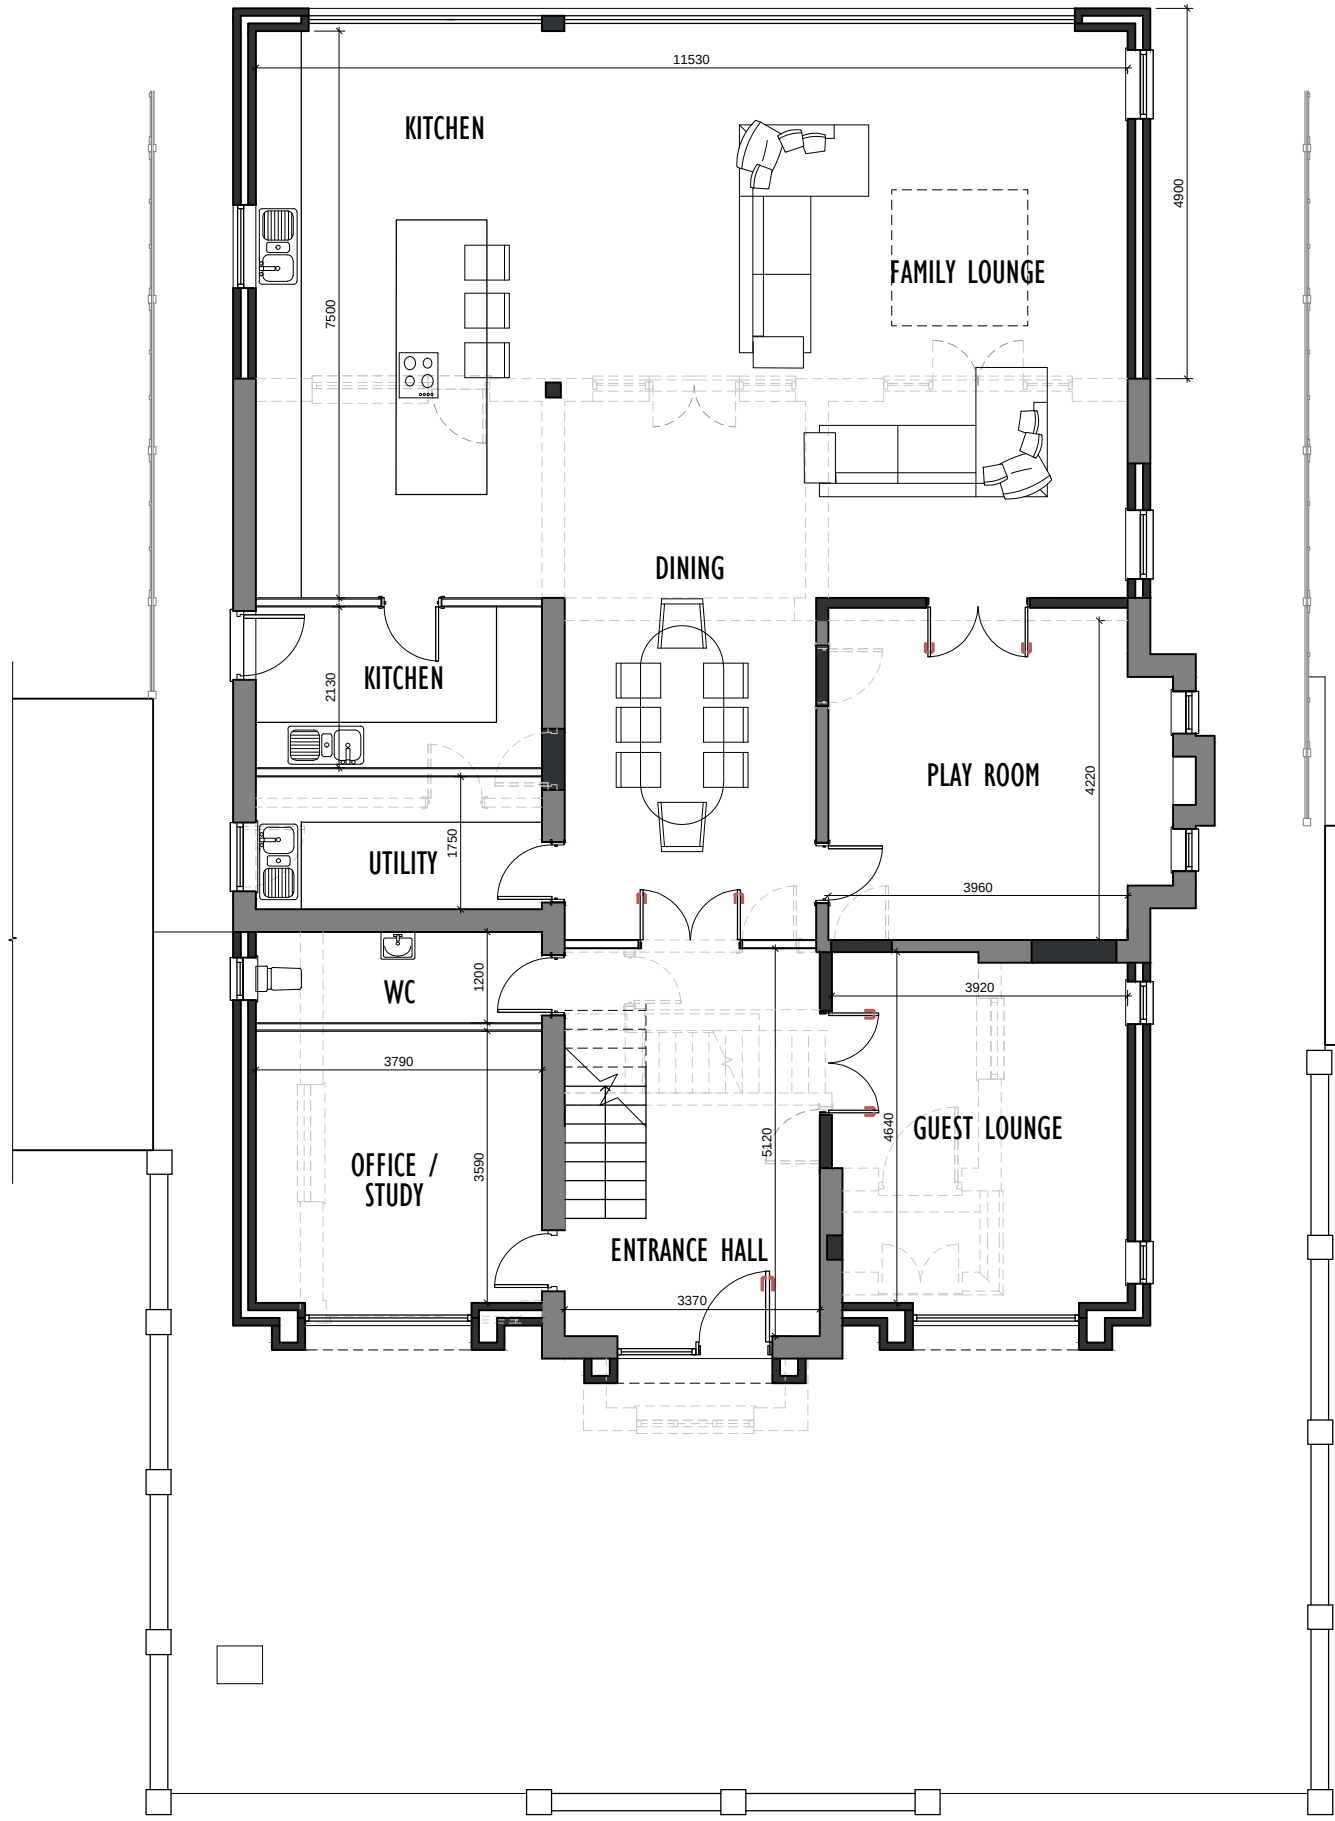

PROPOSED GROUND FLOOR PLAN

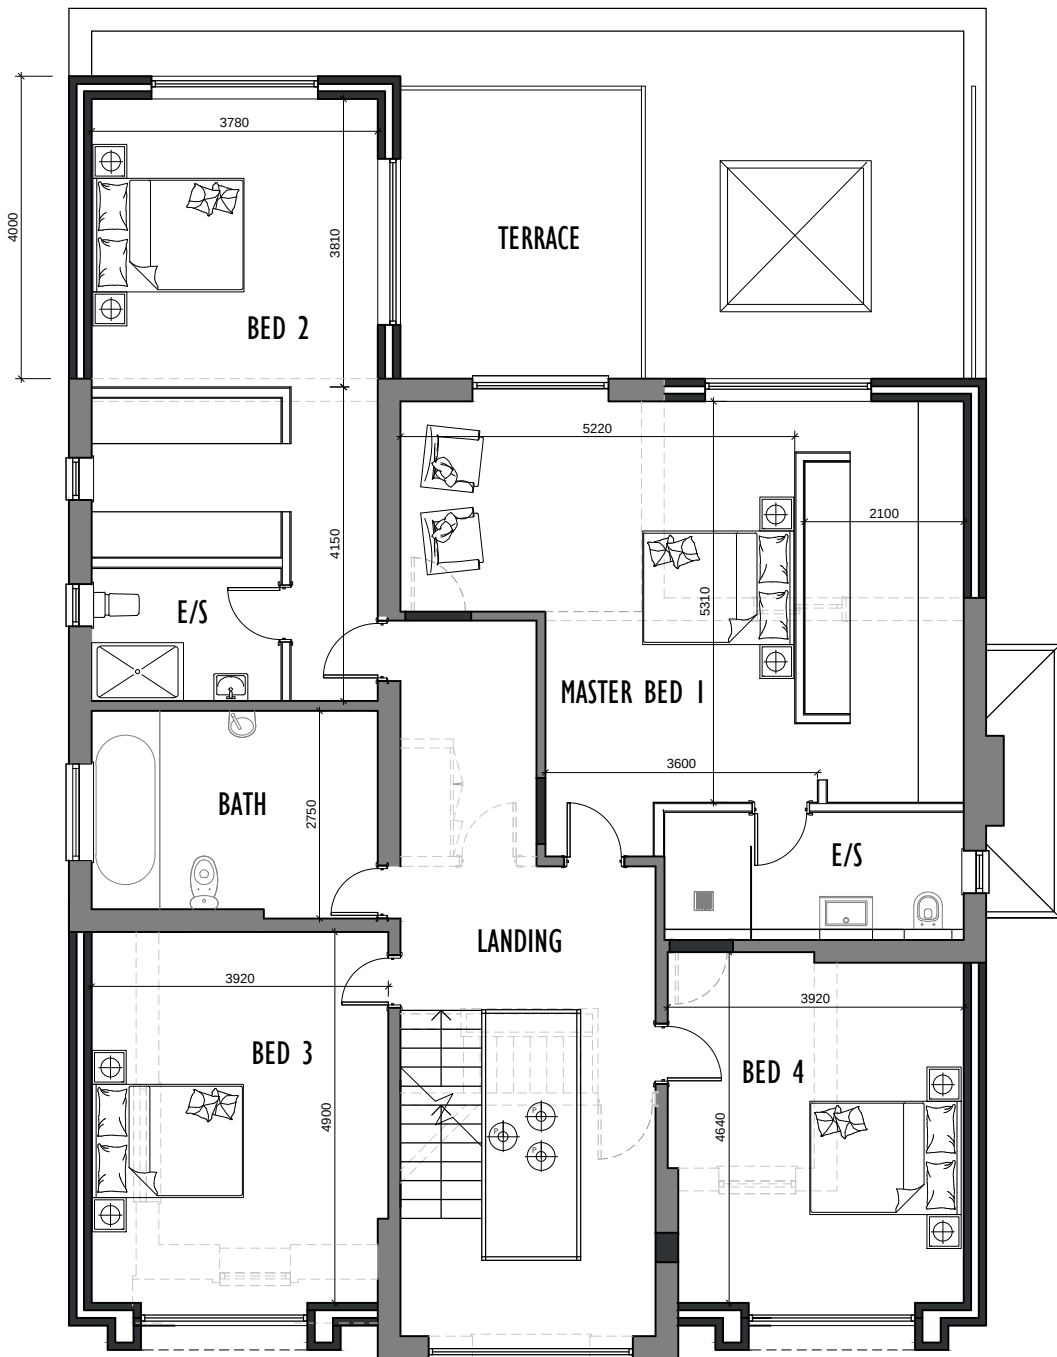

PROPOSED FIRST FLOOR PLAN

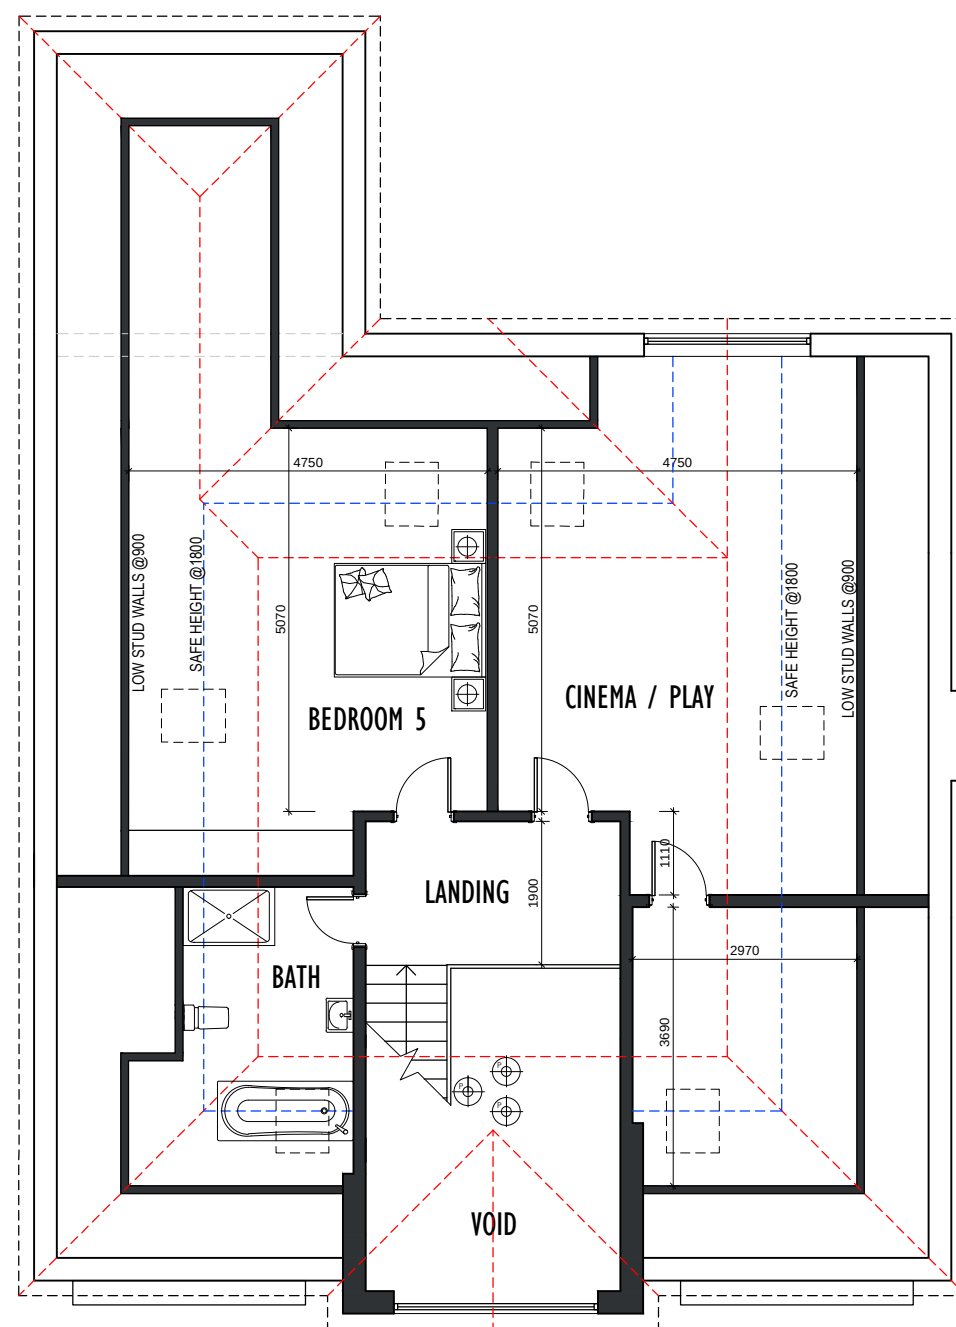

PROPOSED SECOND FLOOR PLAN



Rev.	Date	Description
A	09/08/22	Obscured glazing shown on first floor side windows and privacy screen added to terrace
B		
C		
D		
E		

archirama
Architecture & project management
Archirama Ltd
3 Park Gate Avenue, Withington, Manchester M20 3BZ
Tel: 07976 171 005 email: mail@archirama.co.uk

Client Mr Usman Ali

Project / Site 3 Sunningdale Avenue
Whitefield

Drawing Title
Proposed extensions and new roof over property with
higher ridge and accomm' within

Drawn By FR 06/04/2022 Stage Existing

Checked by Scale 1 : 100@A1

Drawing No PL02 Revision A