


Rev A: Drawing revised 02-04-2023 to add side door to right hand side of rear extension


Rev B: Drawing revised 03-04-2023 to add side window

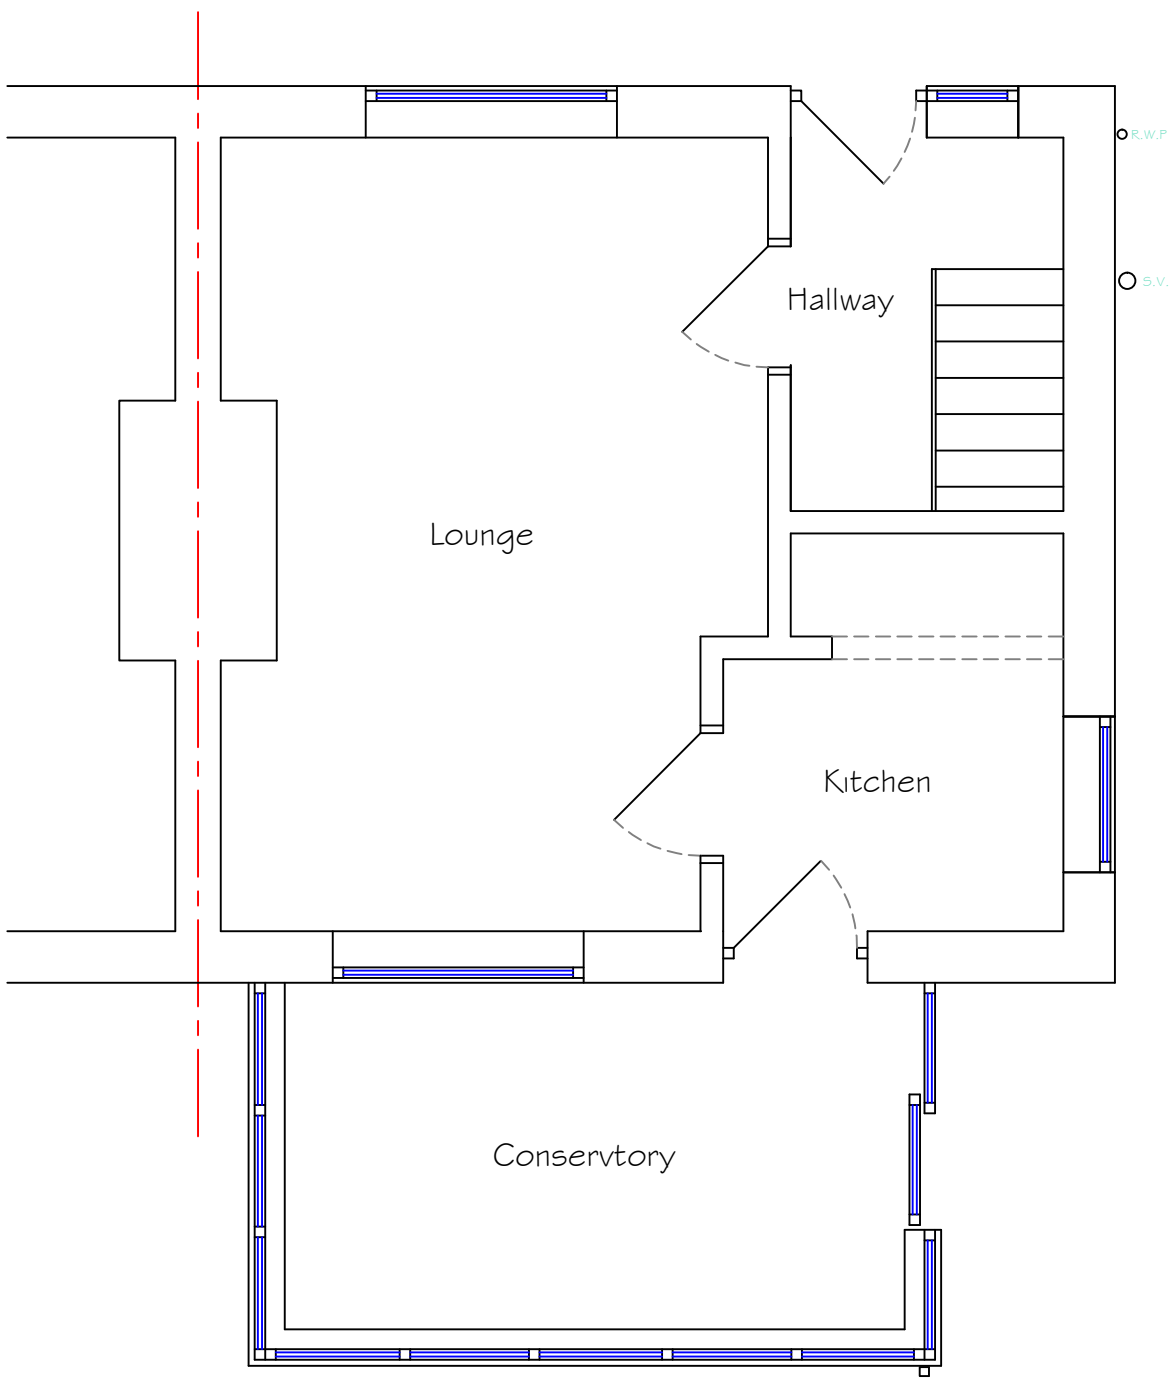


EXISTING GROUND FLOOR PLAN




EXISTING END ELEVATION

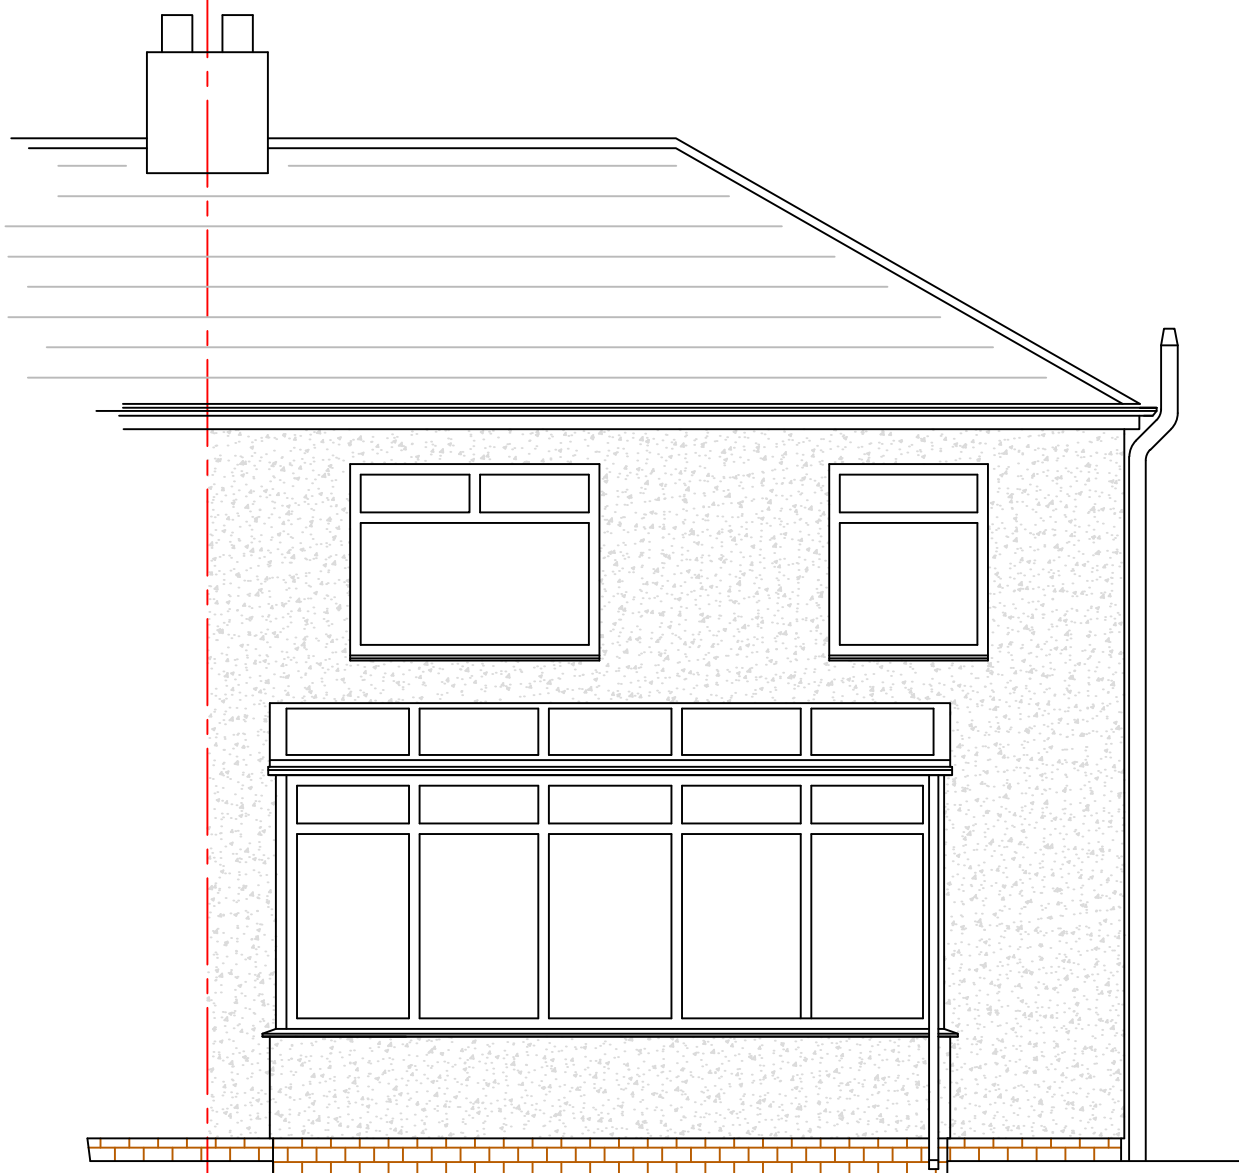


EXISTING REAR ELEVATION

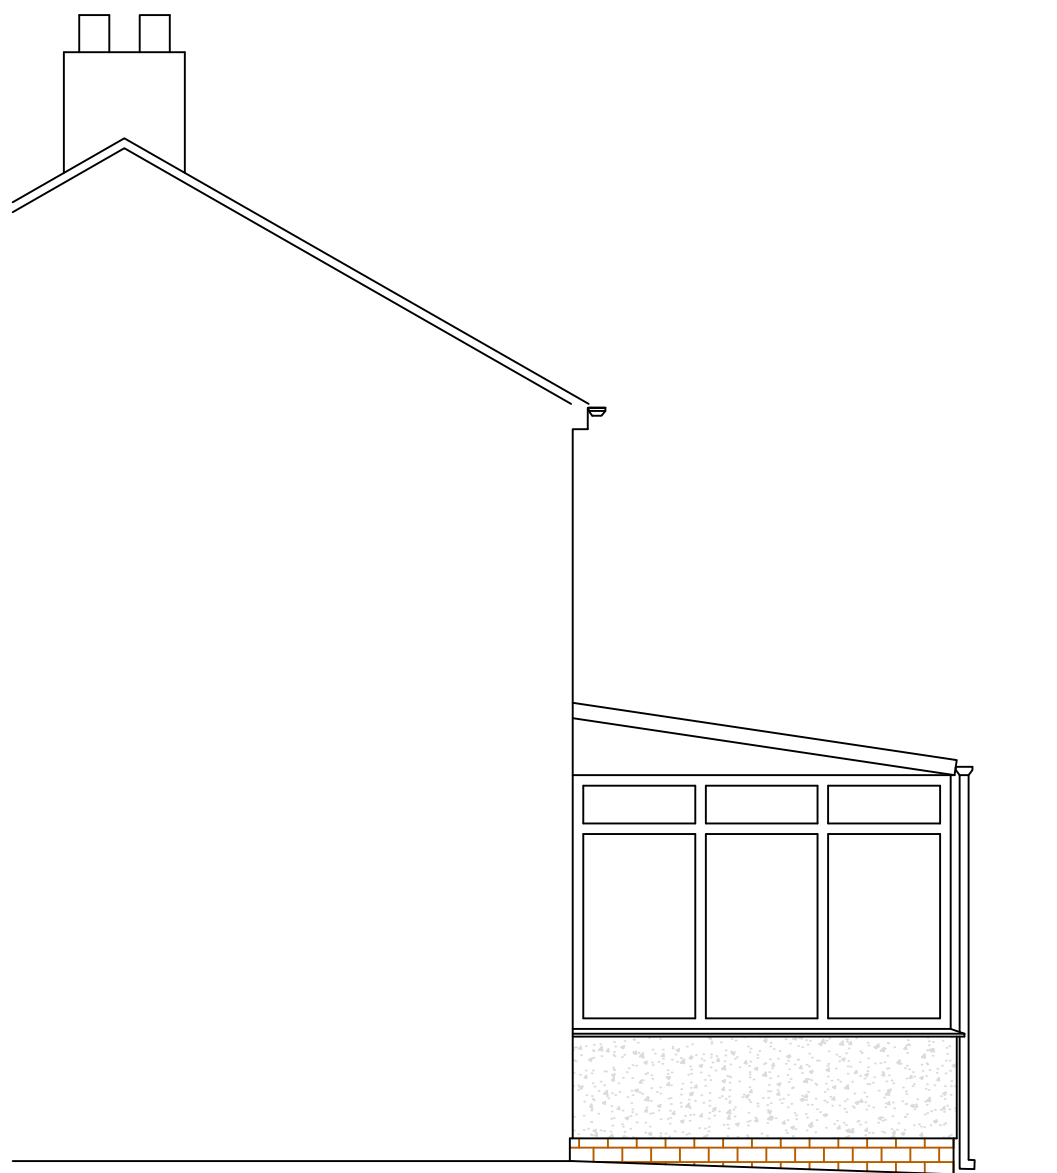


EXISTING END ELEVATION

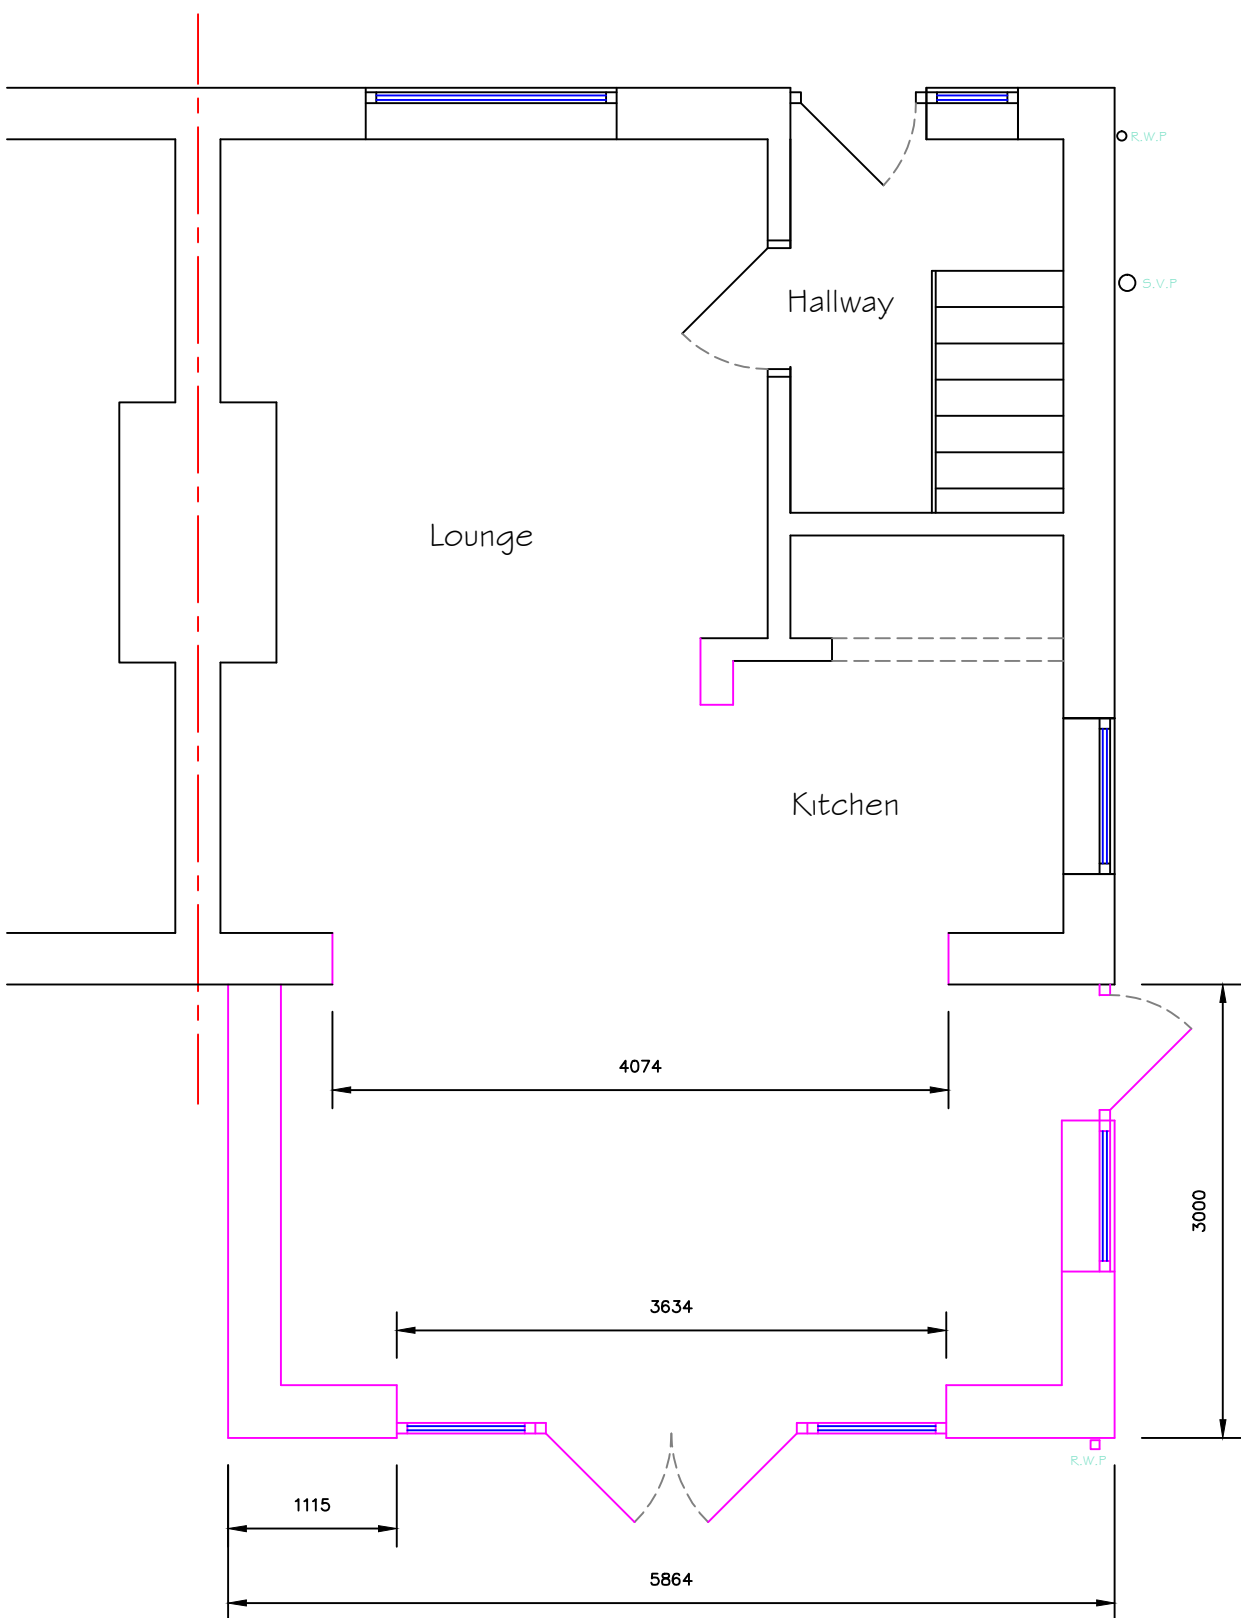


PROPOSED GROUND FLOOR PLAN

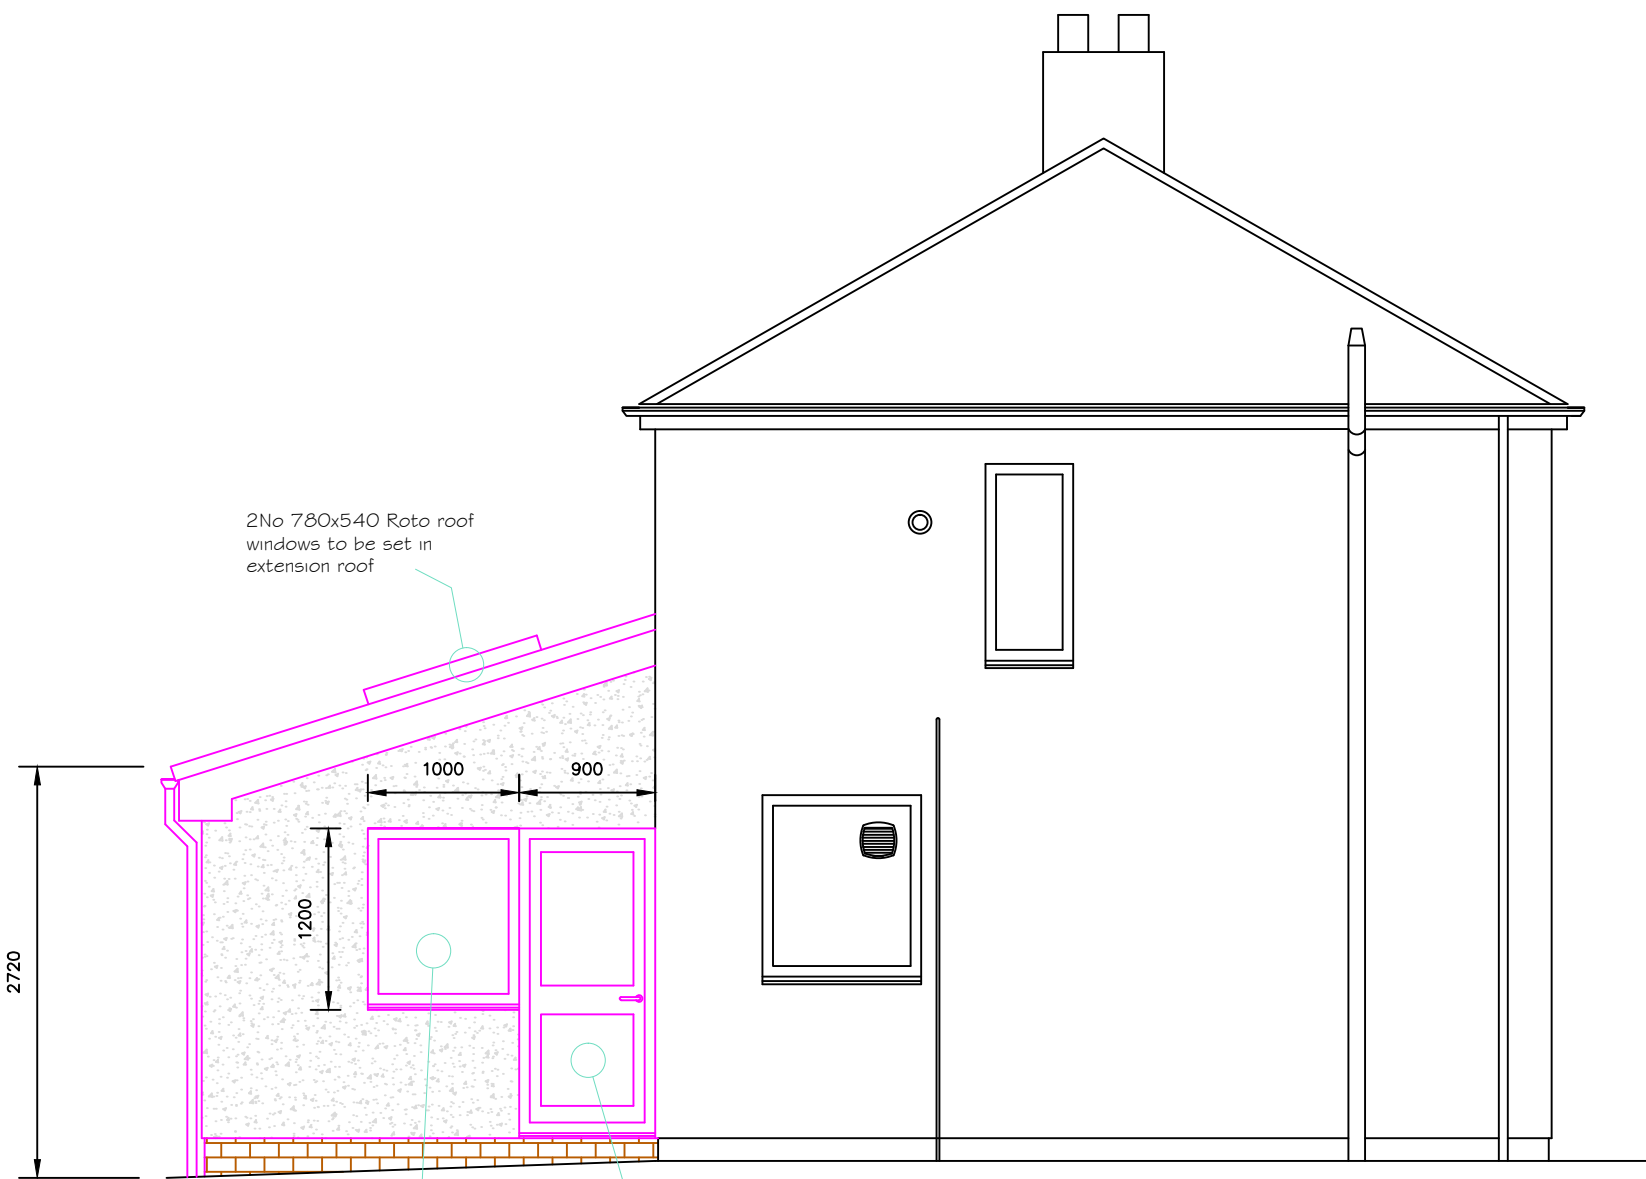

PROPOSED END ELEVATION

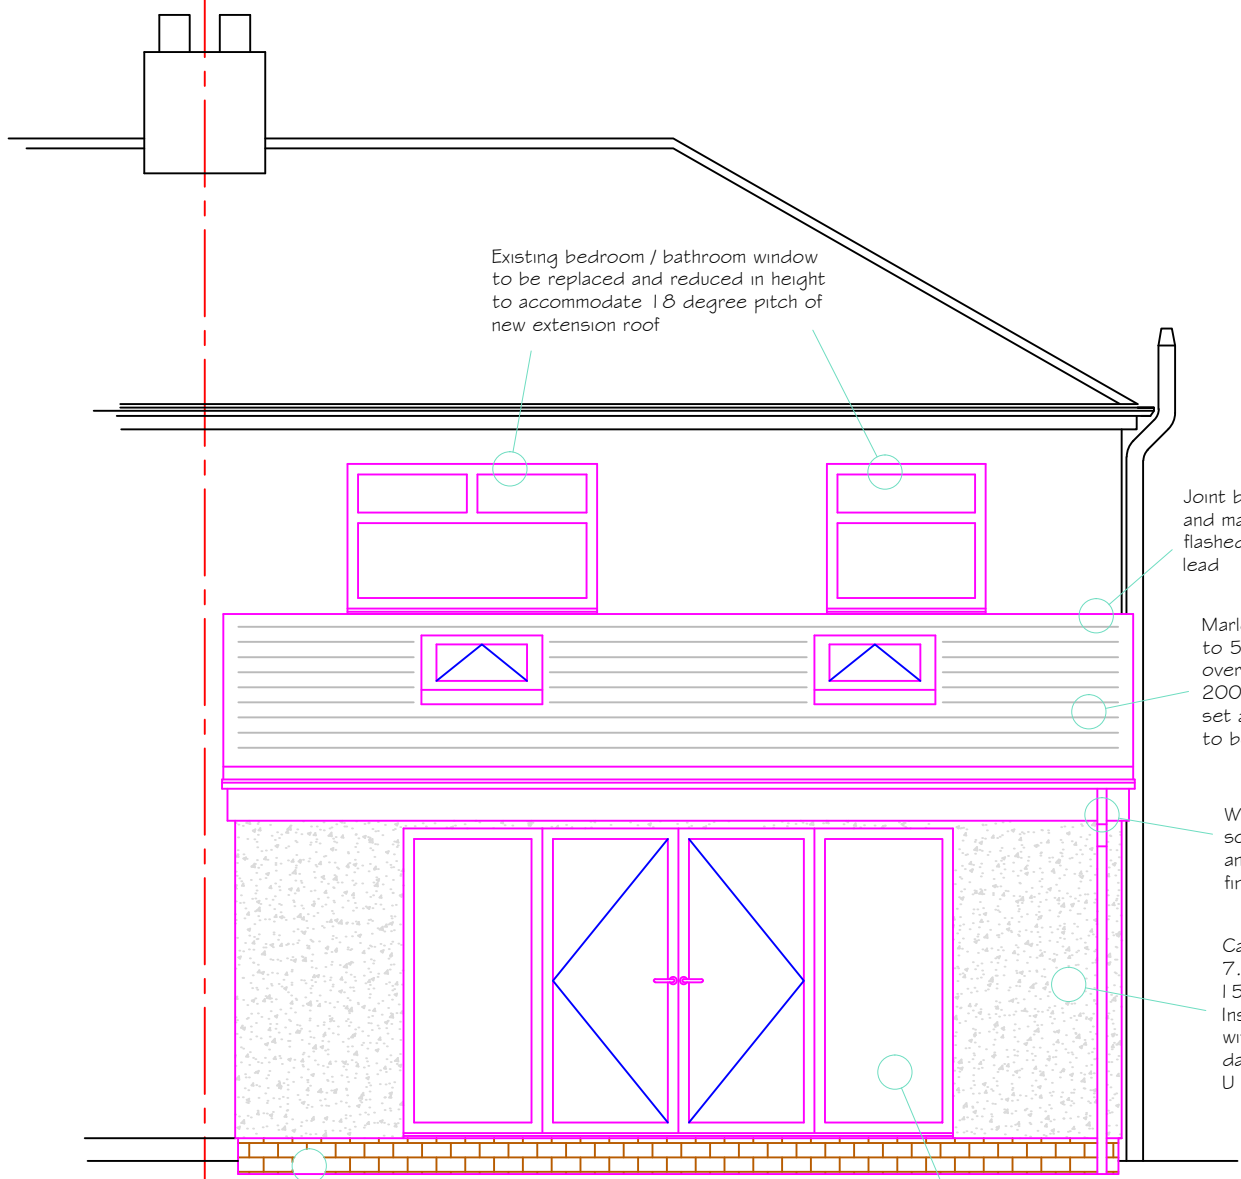

PROPOSED REAR ELEVATION

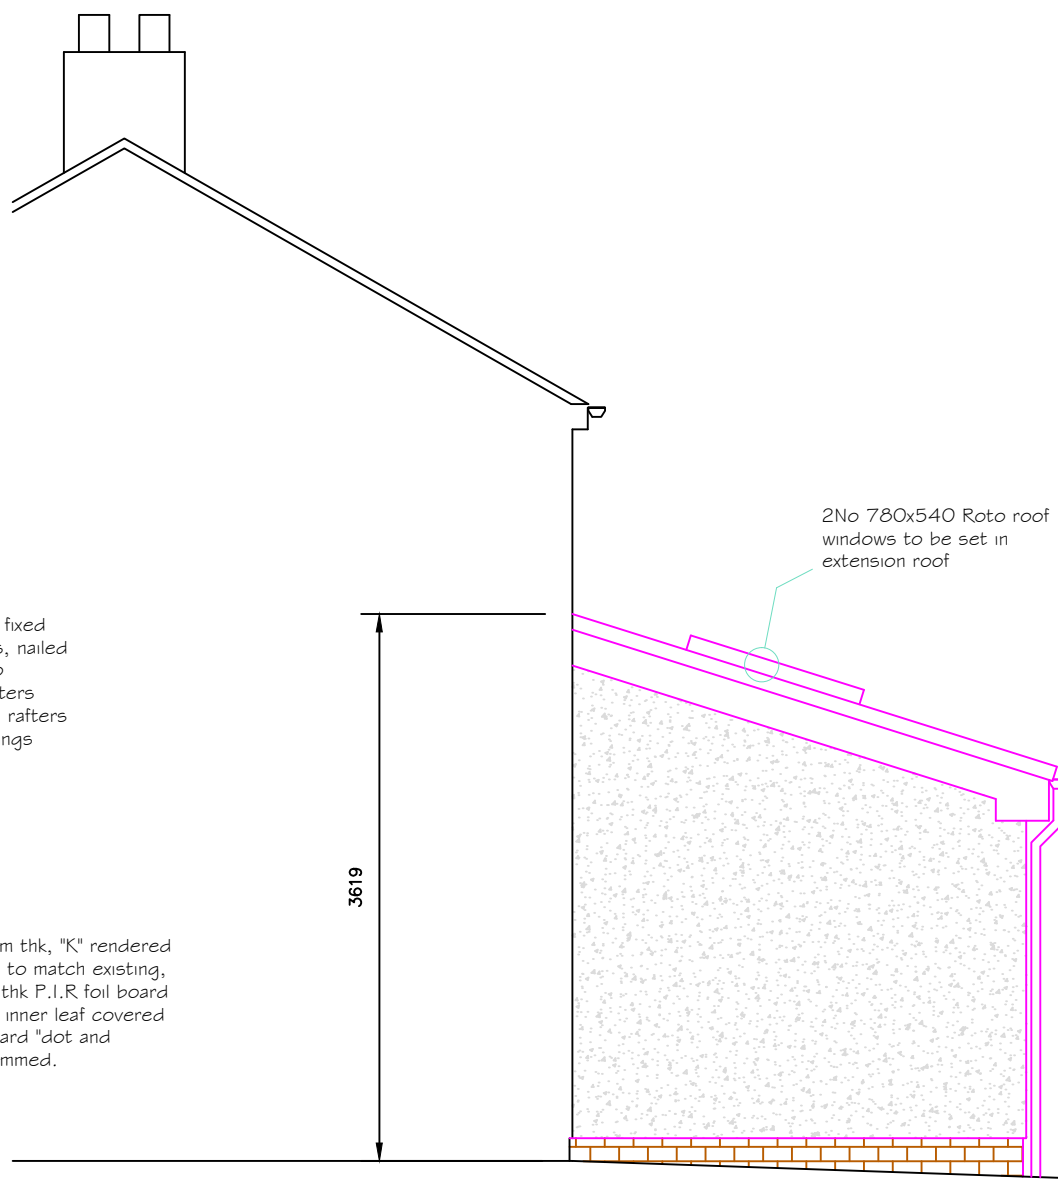

PROPOSED END ELEVATION

EXISTING & PROPOSED PROPERTY LAYOUT

TITLE
EXISTING & PROPOSED PROPERTY LAYOUTS
18 DEACONS CRESCENT TOTTINGTON
BURY BL8 3DW

SCALE 1:50 @ A1	DATE 24-03-2022
DRAWN: S.J.TAYLOR	DWG No. TJB 2023-03-24 B