



THIS DRAWING IS THE PROPERTY OF ORMANDY DESIGN GROUP LTD. IT IS TO BE USED ONLY FOR THE PROJECT AND SITE SPECIFICALLY IDENTIFIED HEREIN. IT IS NOT TO BE REPRODUCED, COPIED, EITHER WHOLLY OR IN PART, OR TRANSMITTED IN ANY FORM OR BY ANY MEANS, WITHOUT THE WRITTEN PERMISSION OF ORMANDY DESIGN GROUP LTD. ANY UNAUTHORIZED USE OF THIS DRAWING IS STRICTLY PROHIBITED. ORMANDY DESIGN GROUP LTD. ACCEPTS NO LIABILITY FOR ANY LOSS OR DAMAGE, INCLUDING CONSEQUENTIAL LOSS OF PROFITS, ARISING FROM THE USE OF THIS DRAWING. THE USER OF THIS DRAWING SHALL BE RESPONSIBLE FOR OBTAINING ALL NECESSARY CONSENTS AND PERMISSIONS FROM ALL APPLICABLE AUTHORITIES AND THIRD PARTIES. ORMANDY DESIGN GROUP LTD. IS NOT RESPONSIBLE FOR ANY SUCH CONSENTS OR PERMISSIONS. 


Initials: PJO PJO PJO
Date: 09.12.2025
26.02.2026
22.04.2026

Revision:
Rev A: Amended notes added
Rev B: Amended floor construction
Rev C: Bay window added to extension


PURPOSE:
BUILDING REGULATIONS/
CONSTRUCTION

CLIENT:
Mr. L. Moody & Ms. A. Bergin


Date	Scale@A1	Drawn by
November 2025	1:50	PJO
Project: 657A Wymondley Road		
Wymondley		
Buy		
BL9 SPD		
Drawing Title: Proposed Plans, Elevations & Section		
Project No.	Drawing No.	Revision
25.170	A.100.12	C.

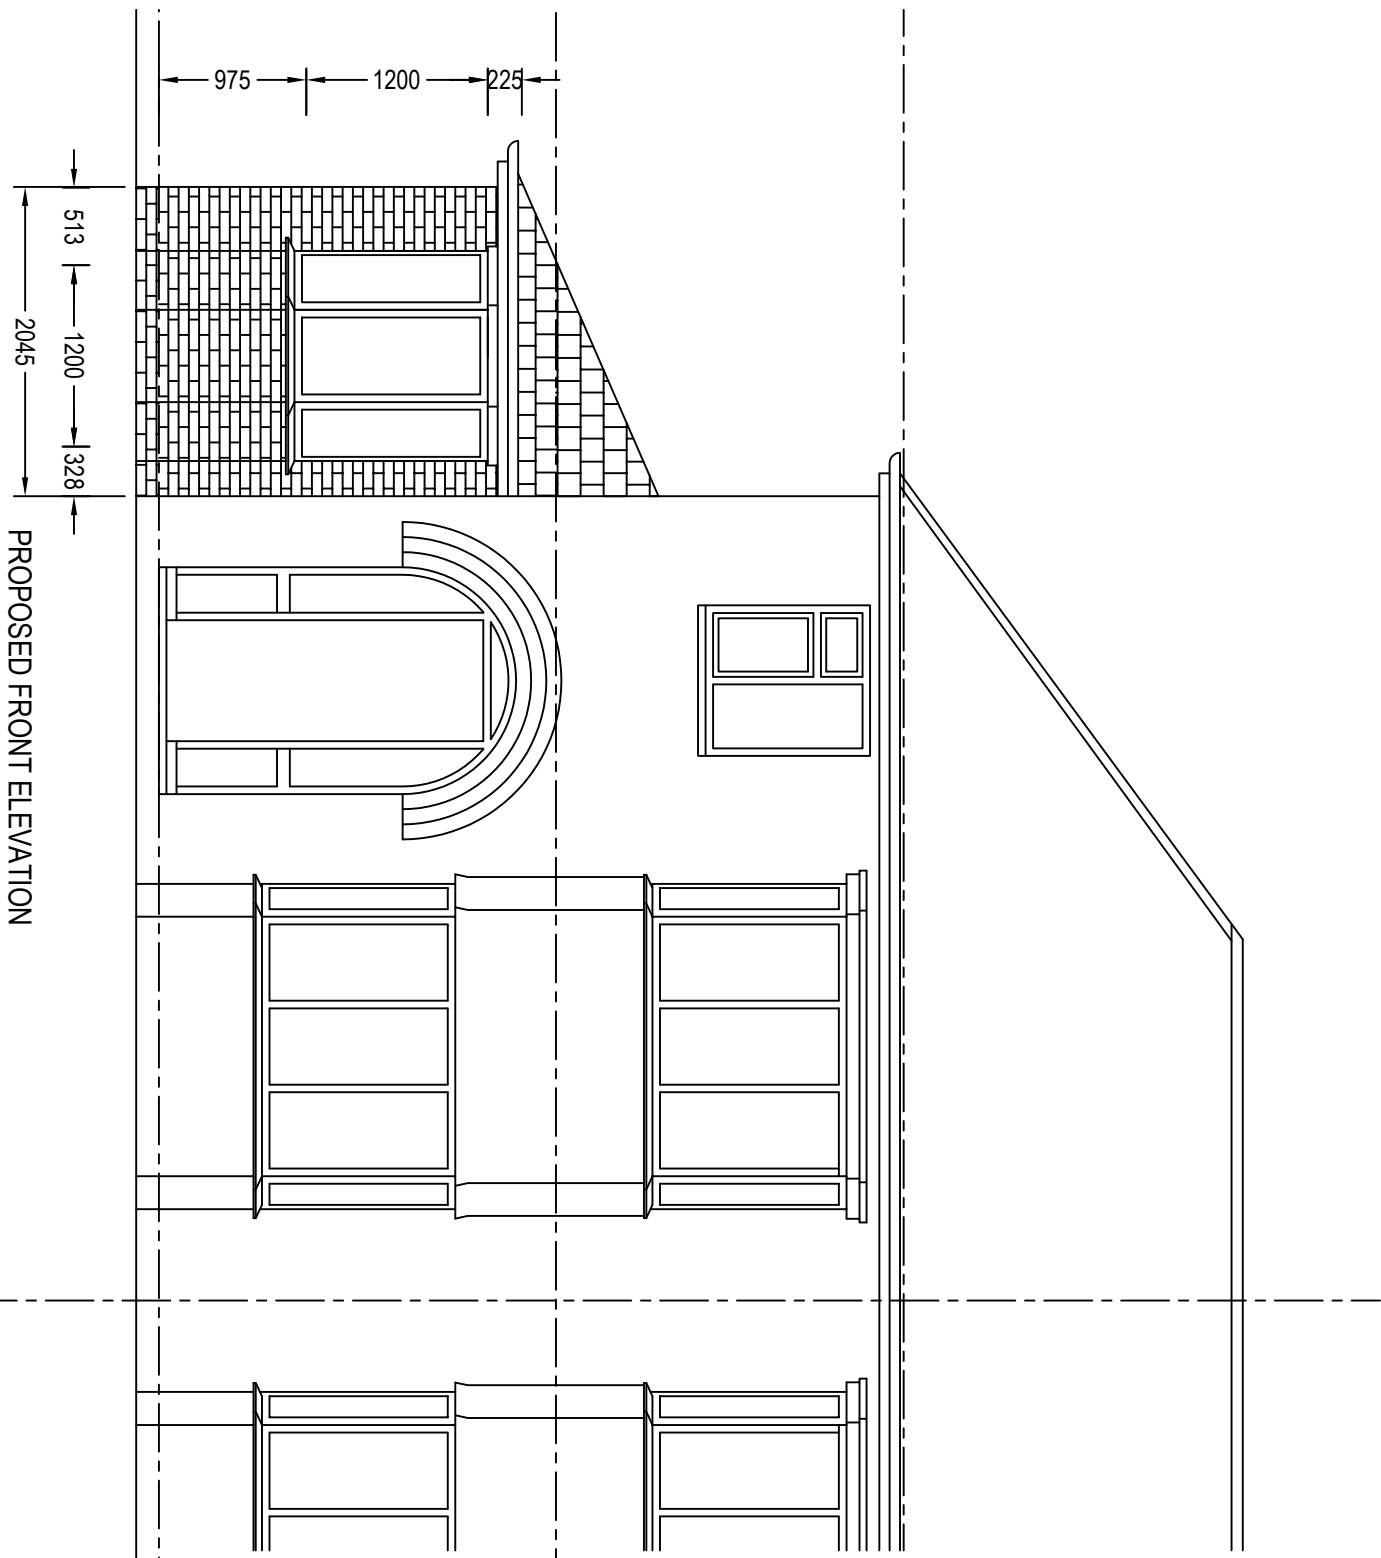


PROPOSED FRONT ELEVATION

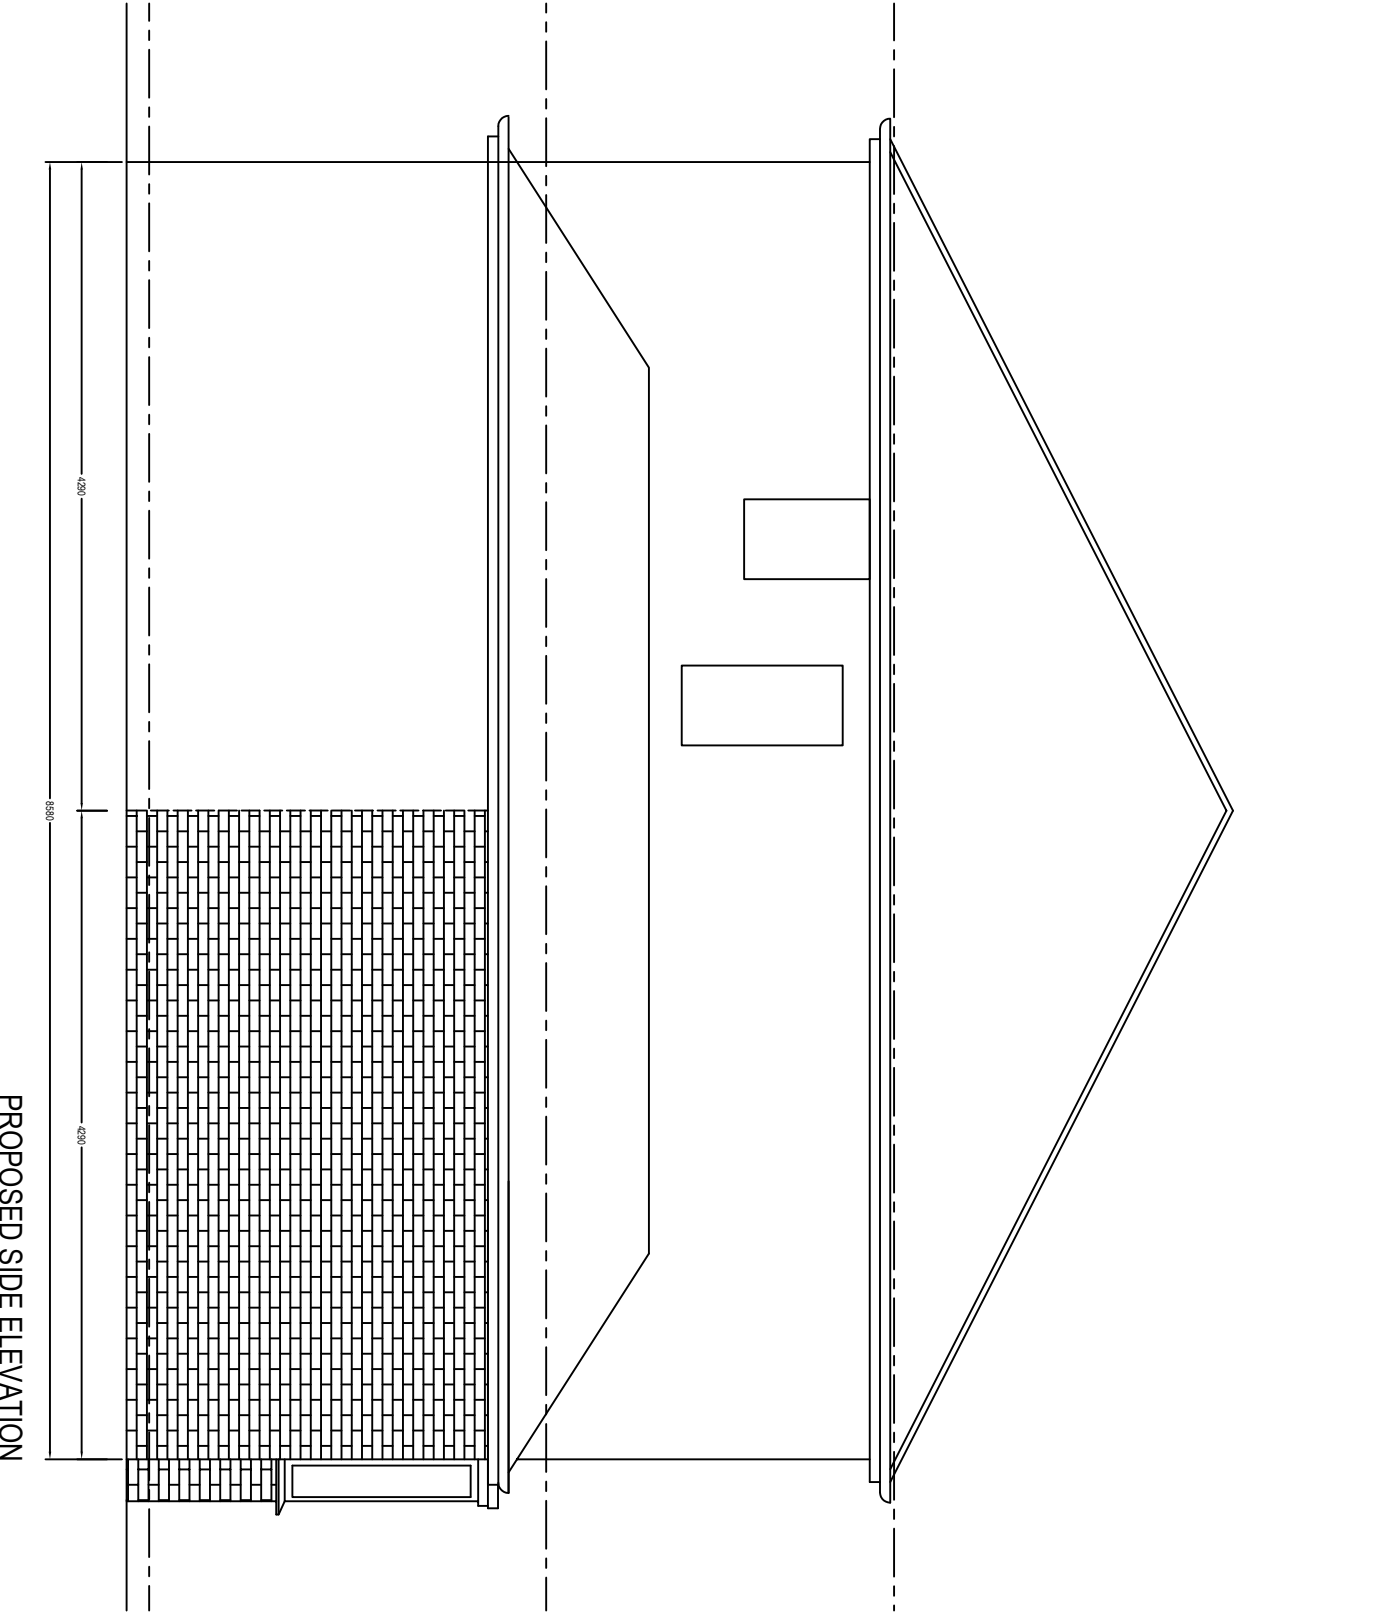

PROPOSED SIDE ELEVATION

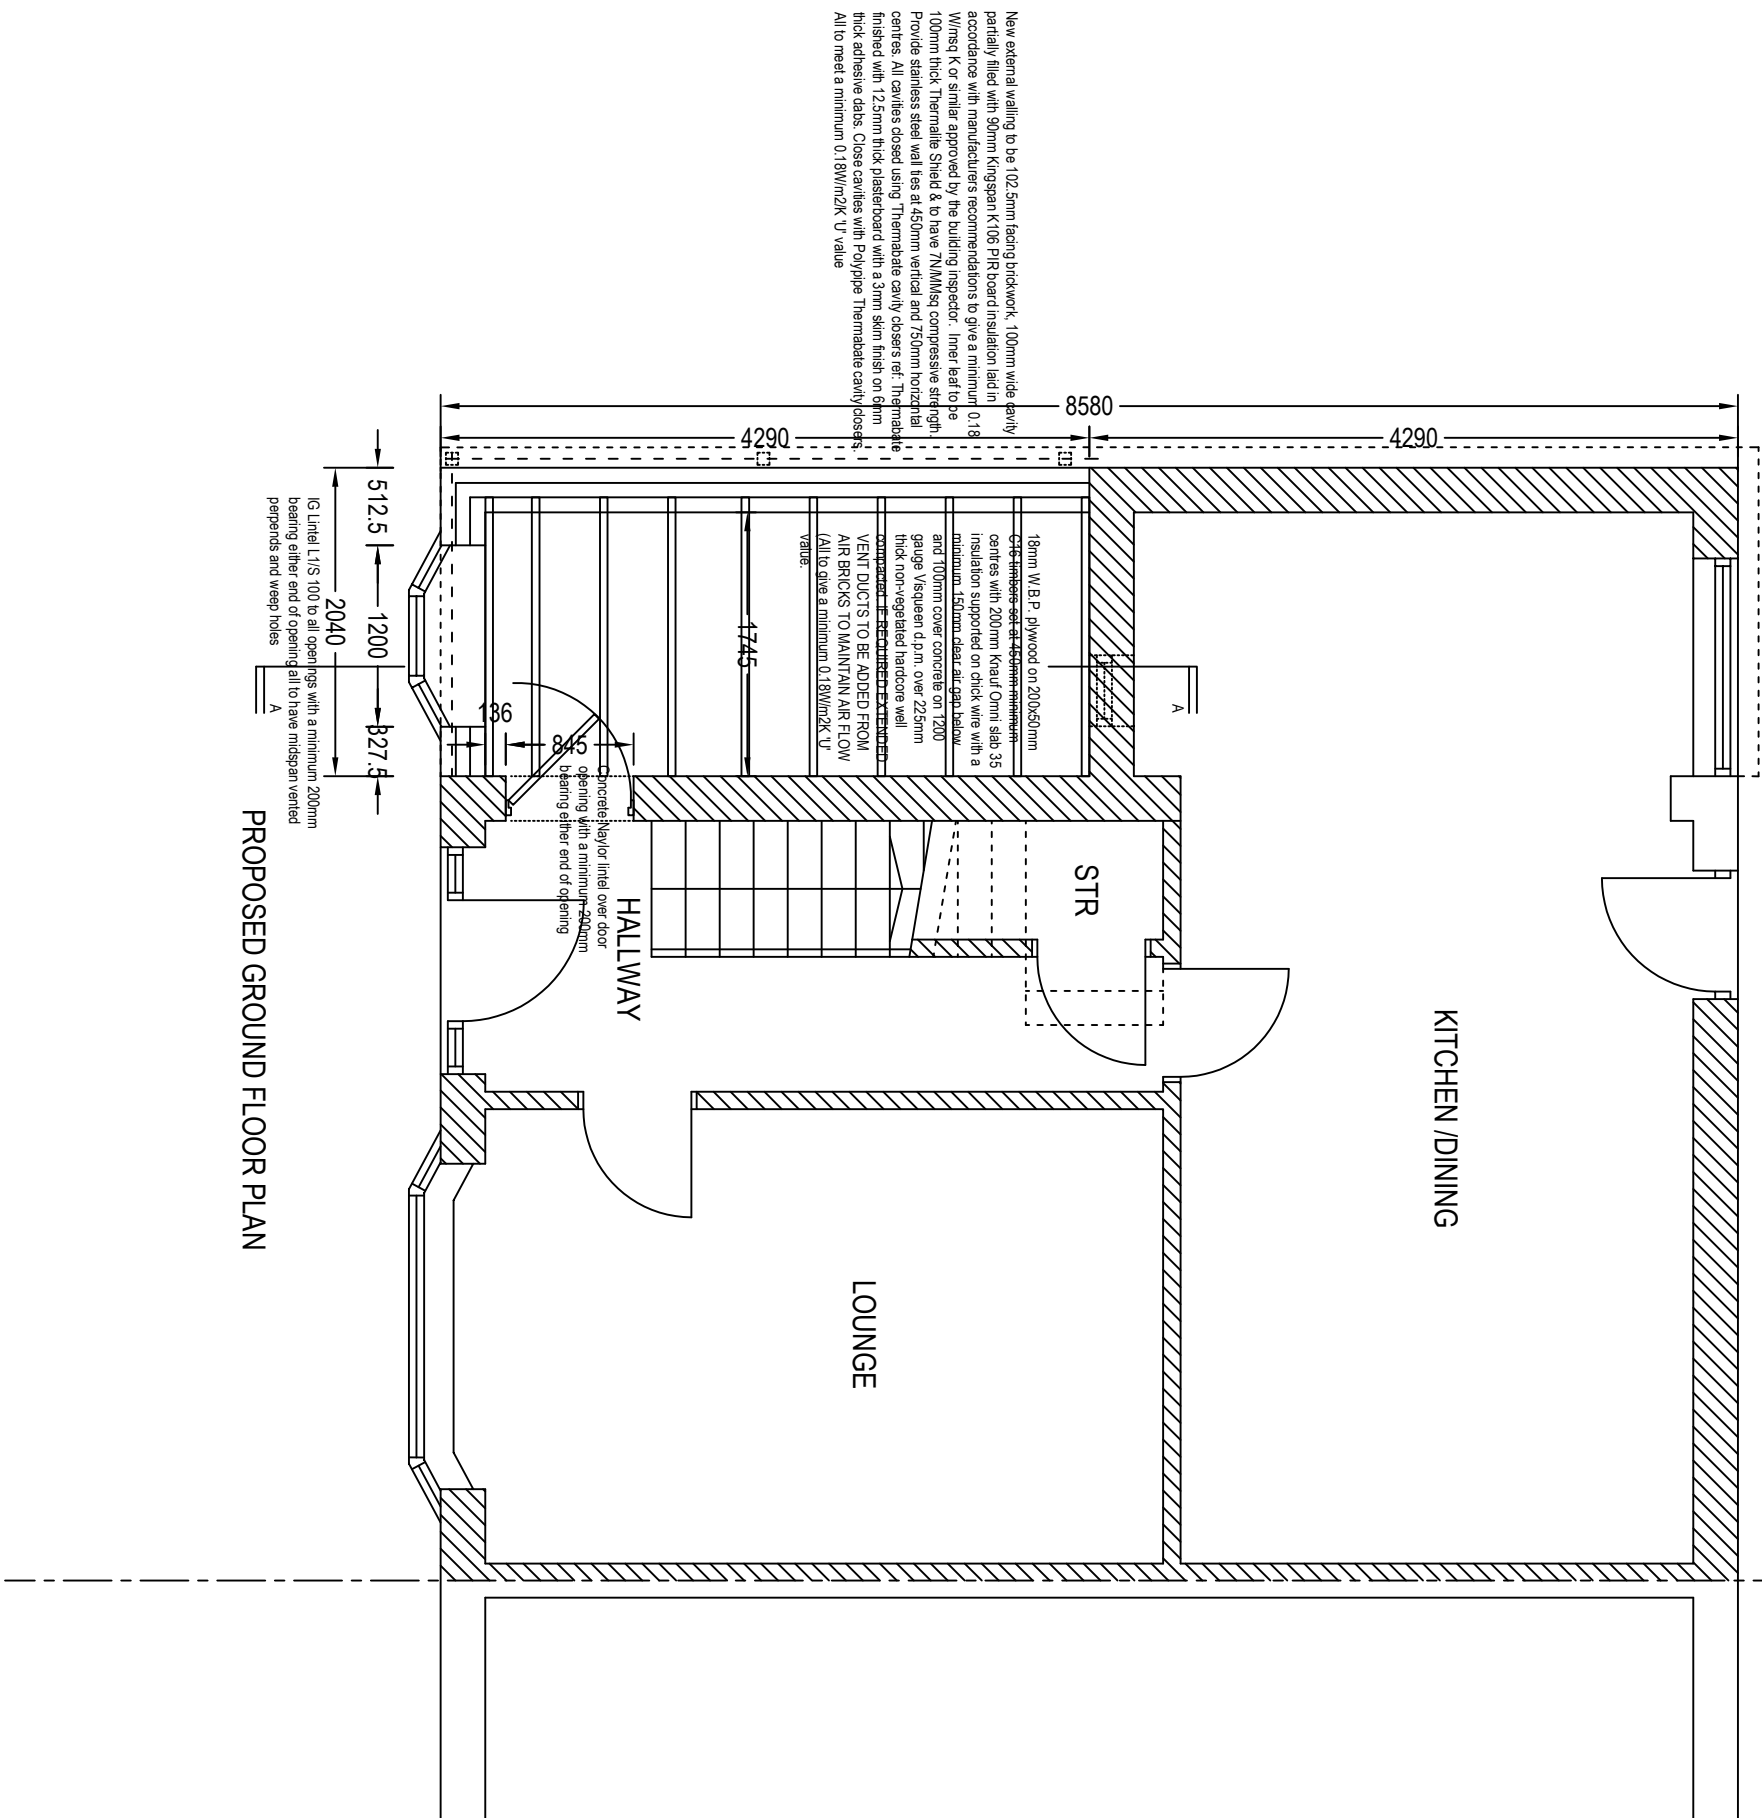

PROPOSED GROUND FLOOR PLAN

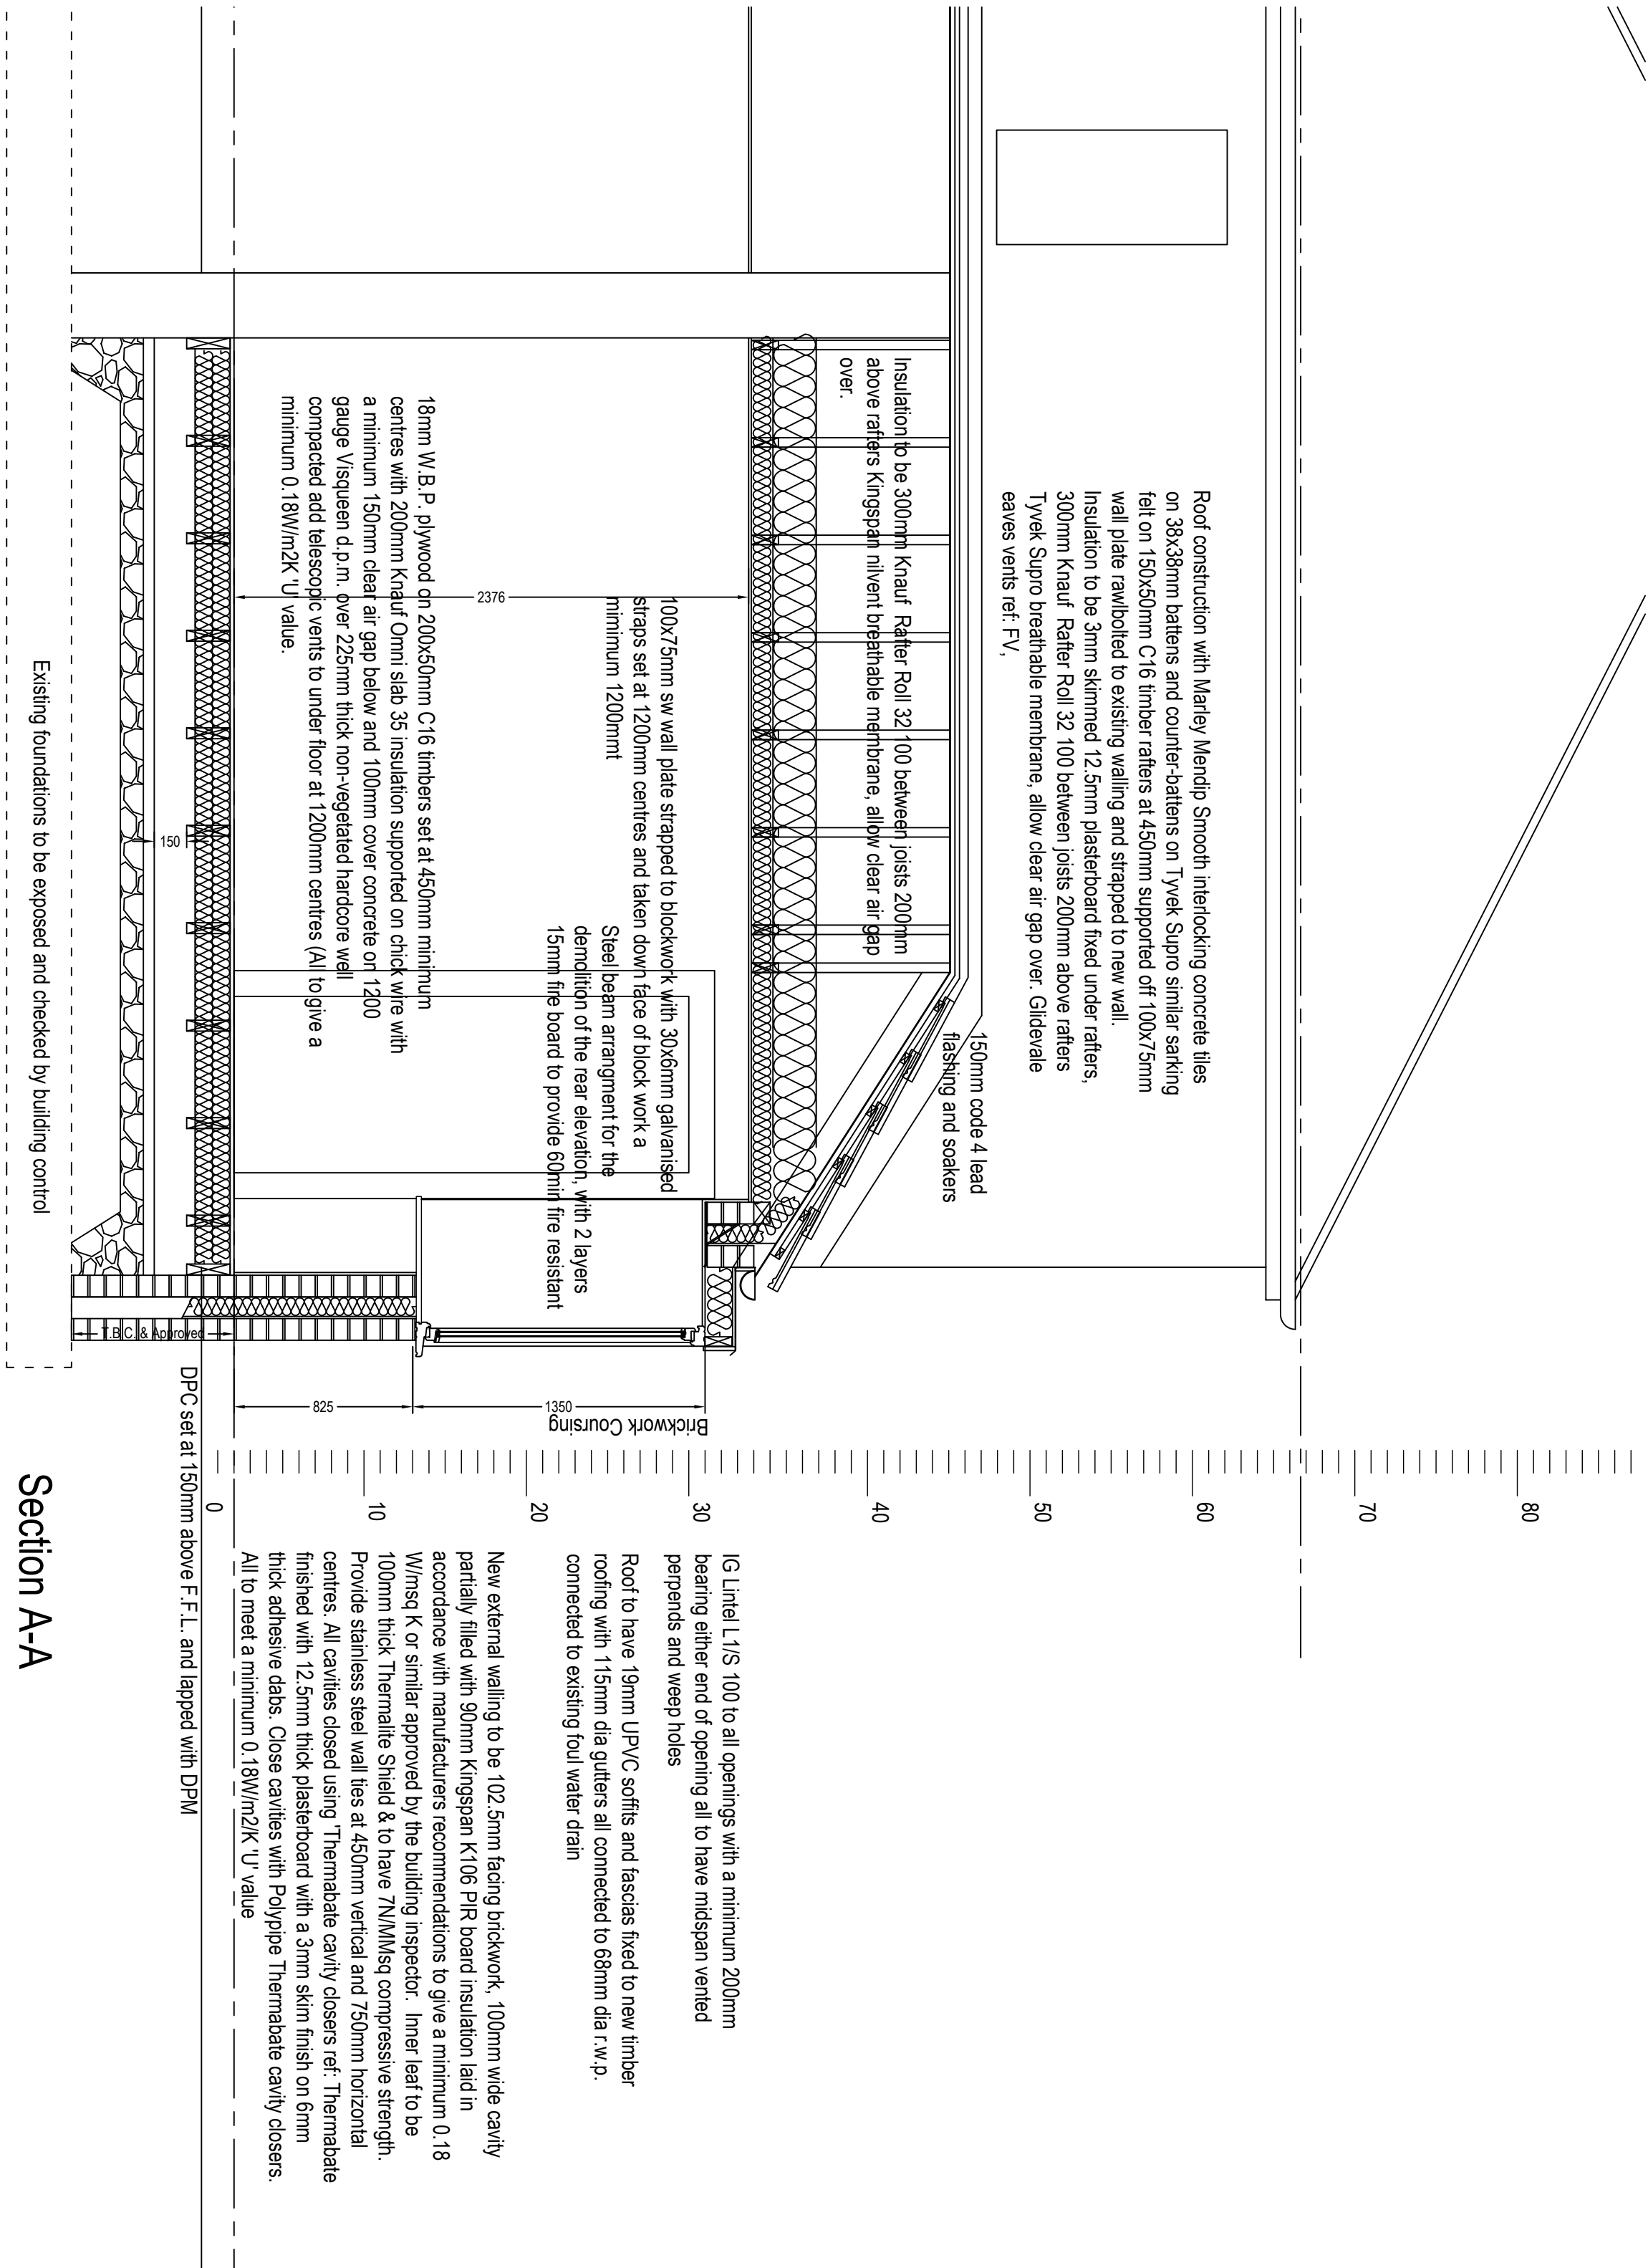

Section A-A

