



ALL DIMENSIONS ARE FOR REFERENCE PURPOSES ONLY DISCRPENCIES ARE TO BE REPORTED TO THE DRAWINGS AUTHOR. DO NOT SCALE FROM DRAWING.

DENOTES CAR PARKING & DRIVEWAY BOUNDARY

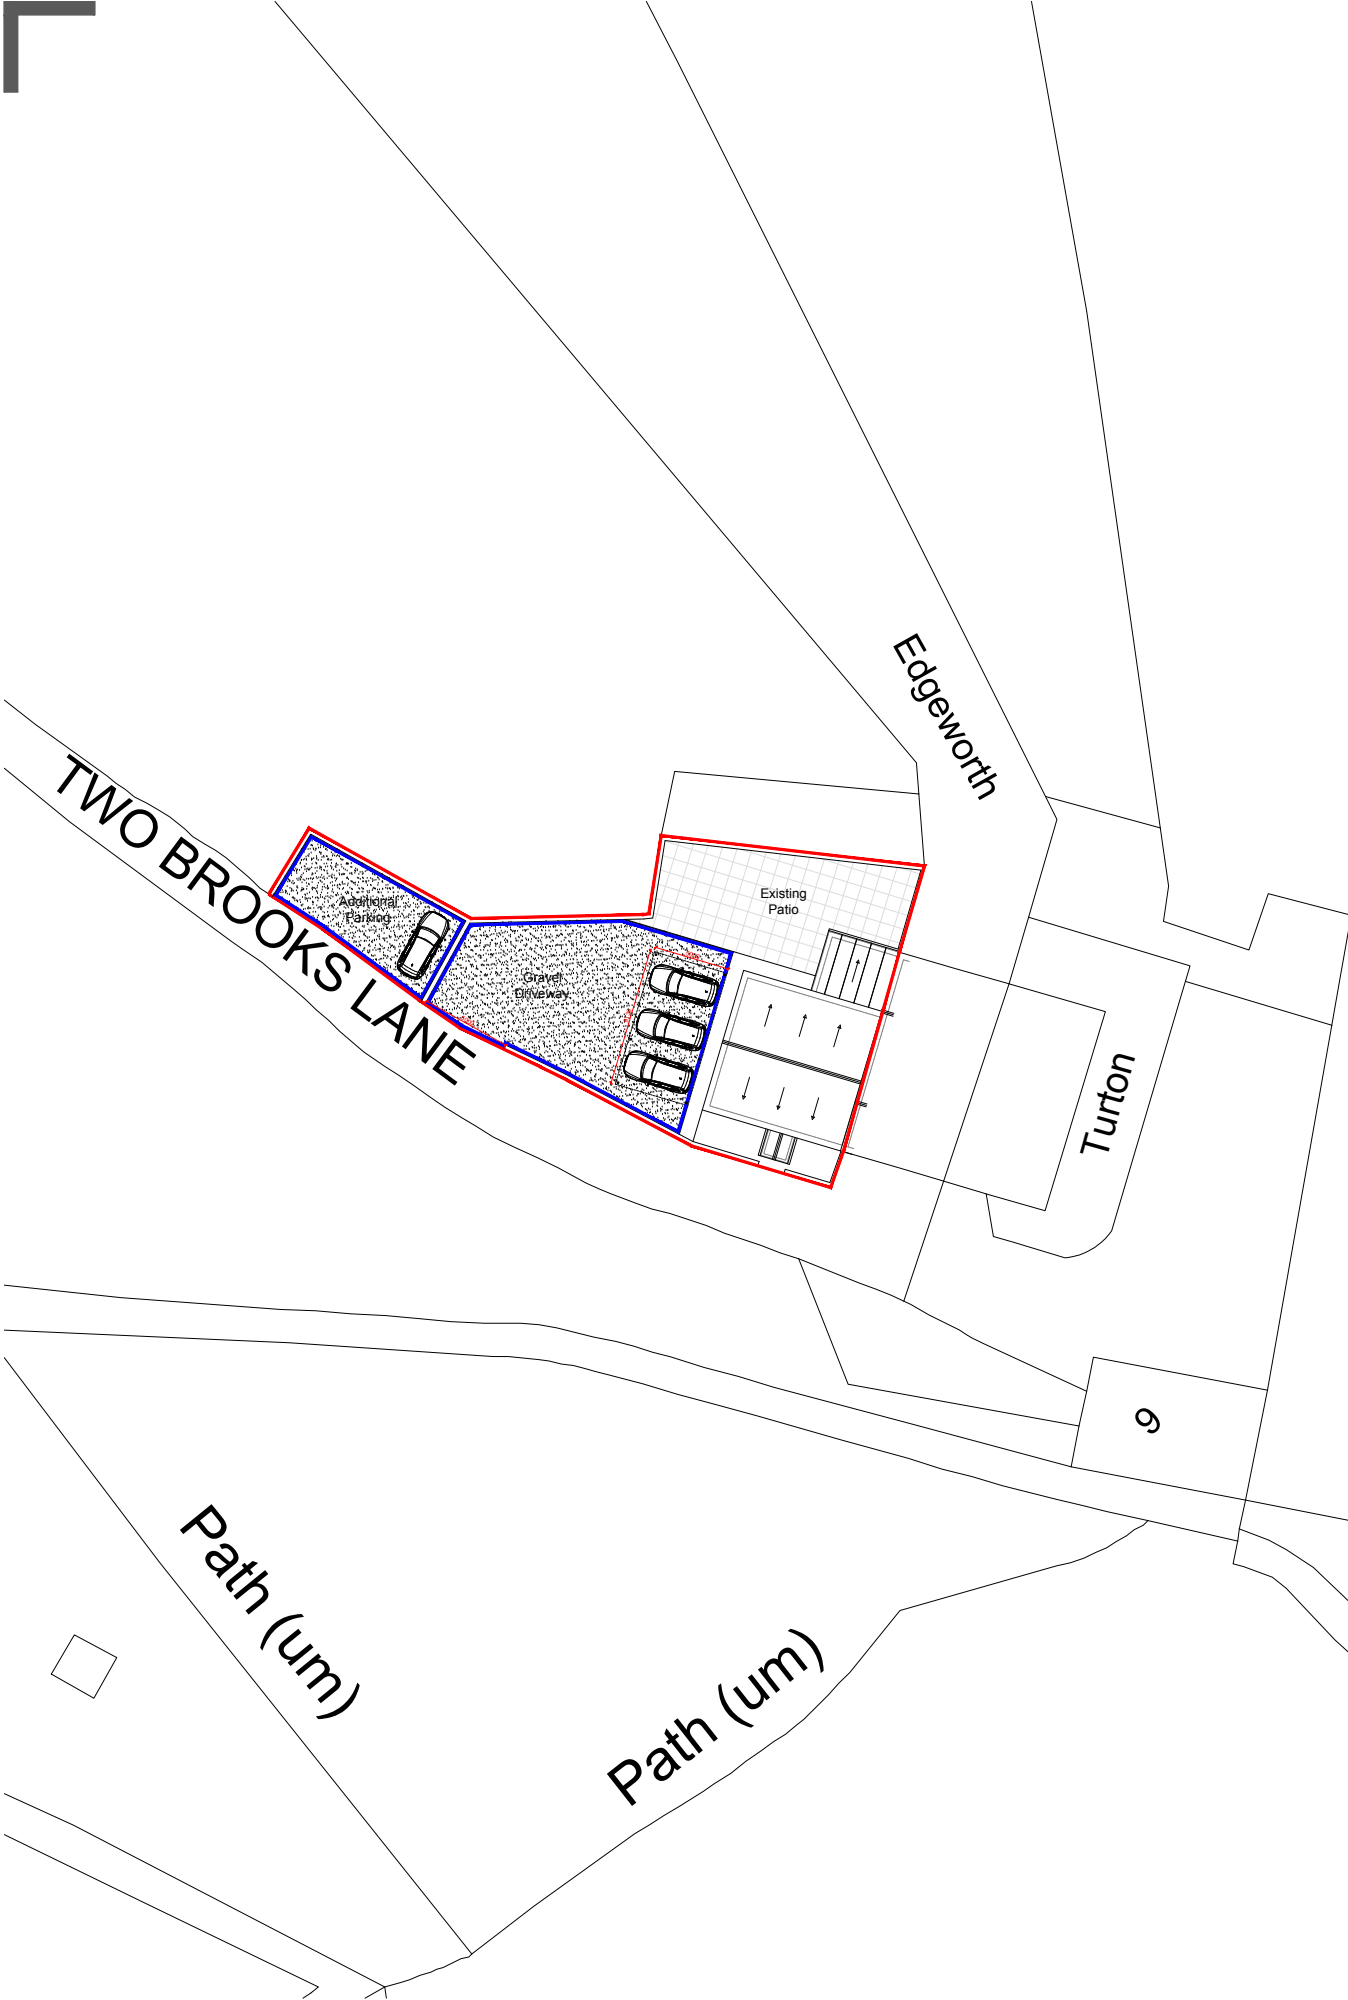

EXISTING SITE PLAN

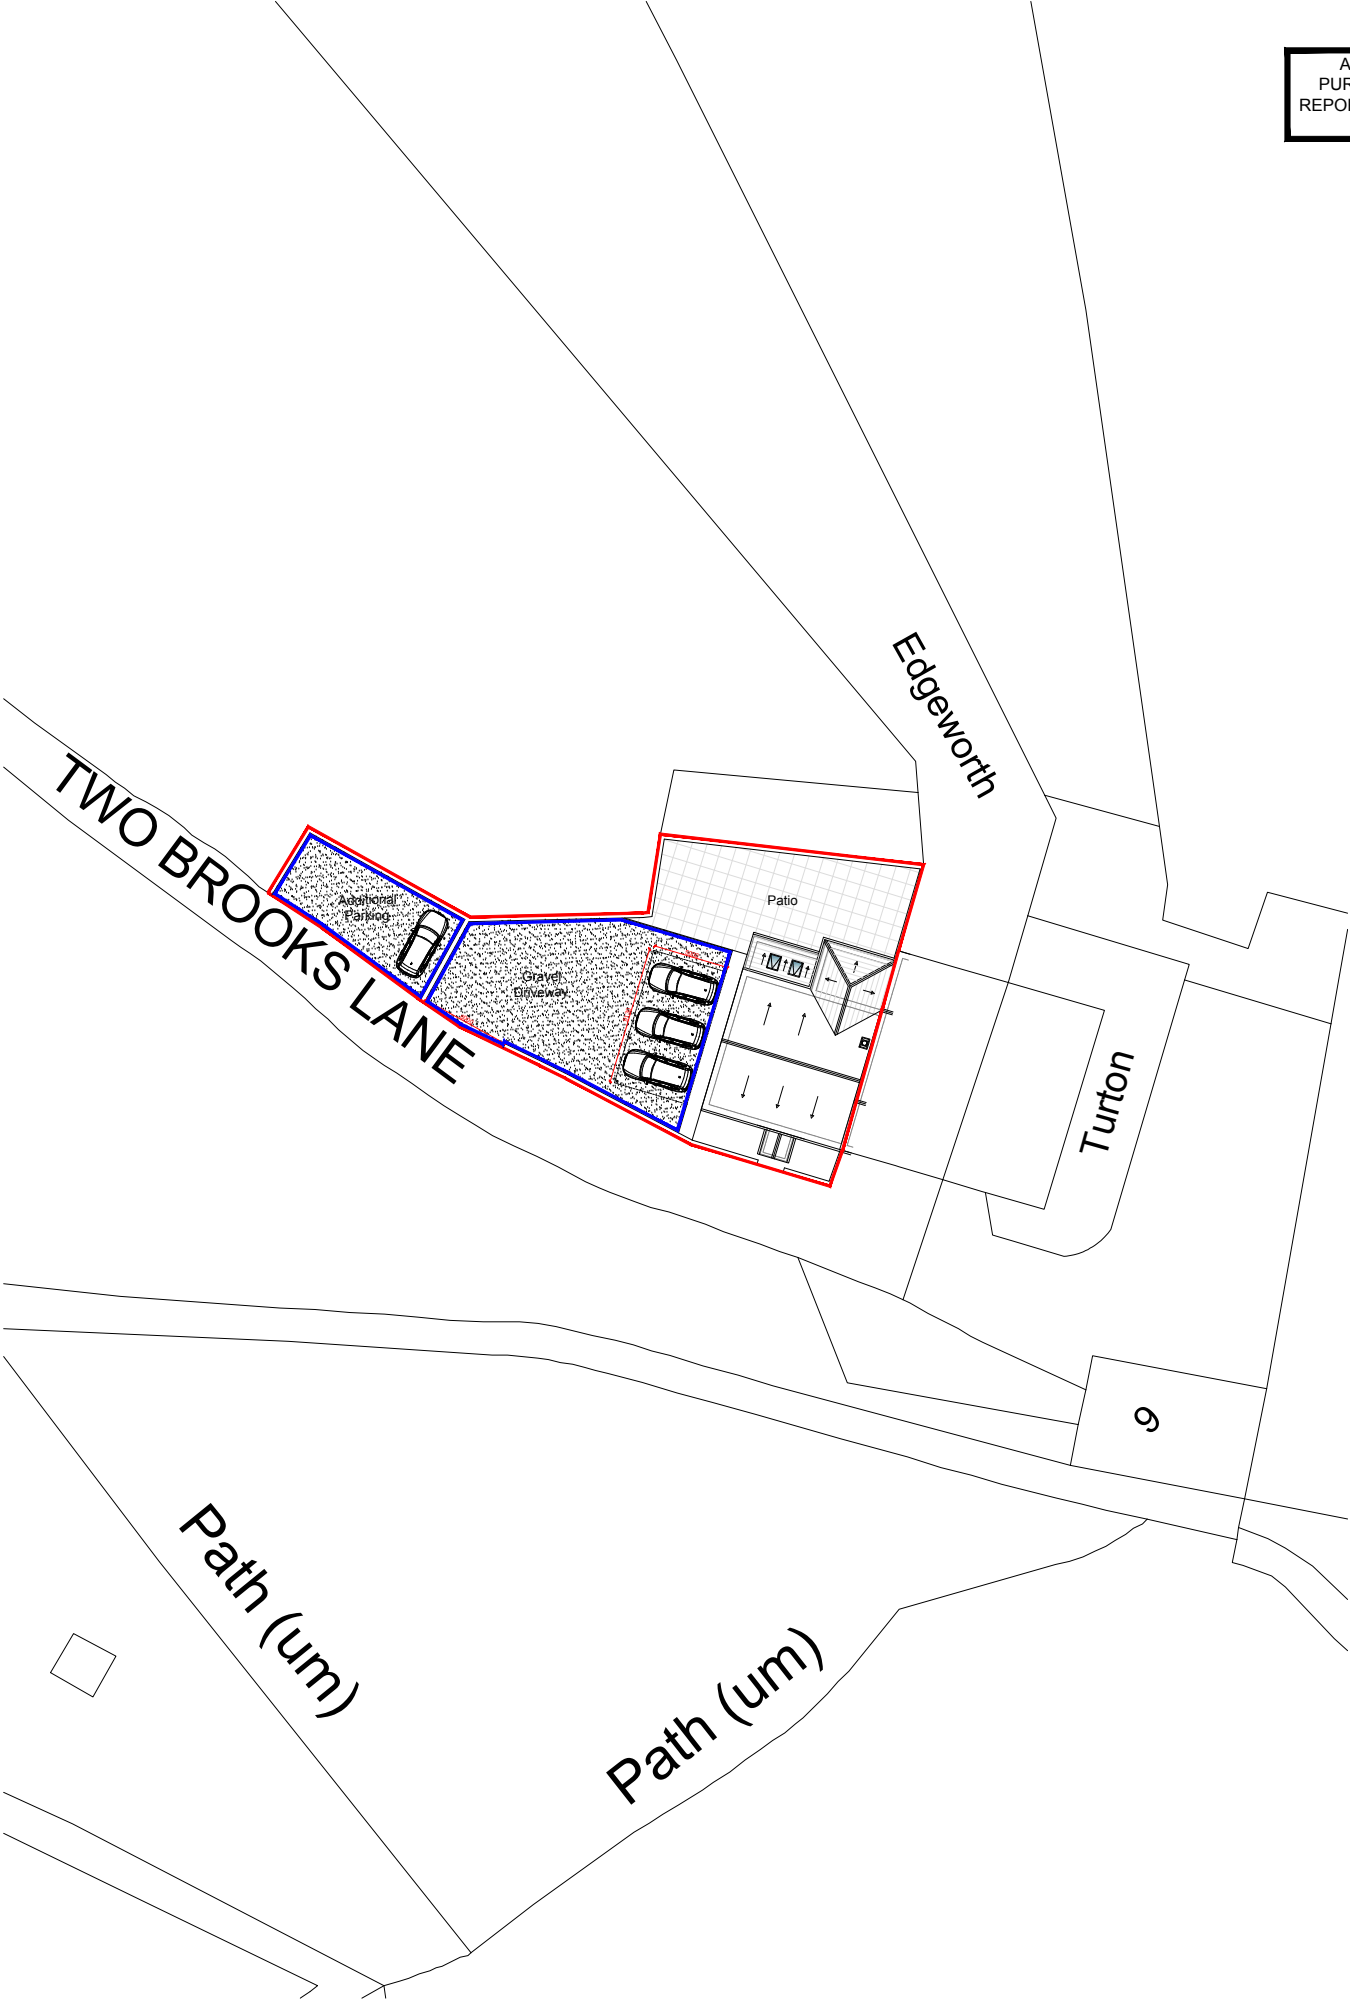

PROPOSED SITE PLAN

	17.03.22	Blue line denotes car parking and driveway boundary.			
A	15.03.22	Car parking and driveway added.			
Rev	Date	Description			Rev By Chk'd By
Drawing Title		SITE PLANS			
Job-Dwg No		036BUR-101B			
Project Title		EXTENSION WITH INT. REMODEL 1 TWO BROOKS LANE HAWKSHAW TOTTINGTON BL8 4LA			
Client		MRS WAITE			
Status		PLANNING			
Scale		1:500		Drawing Size A3	
Date		02/22			