


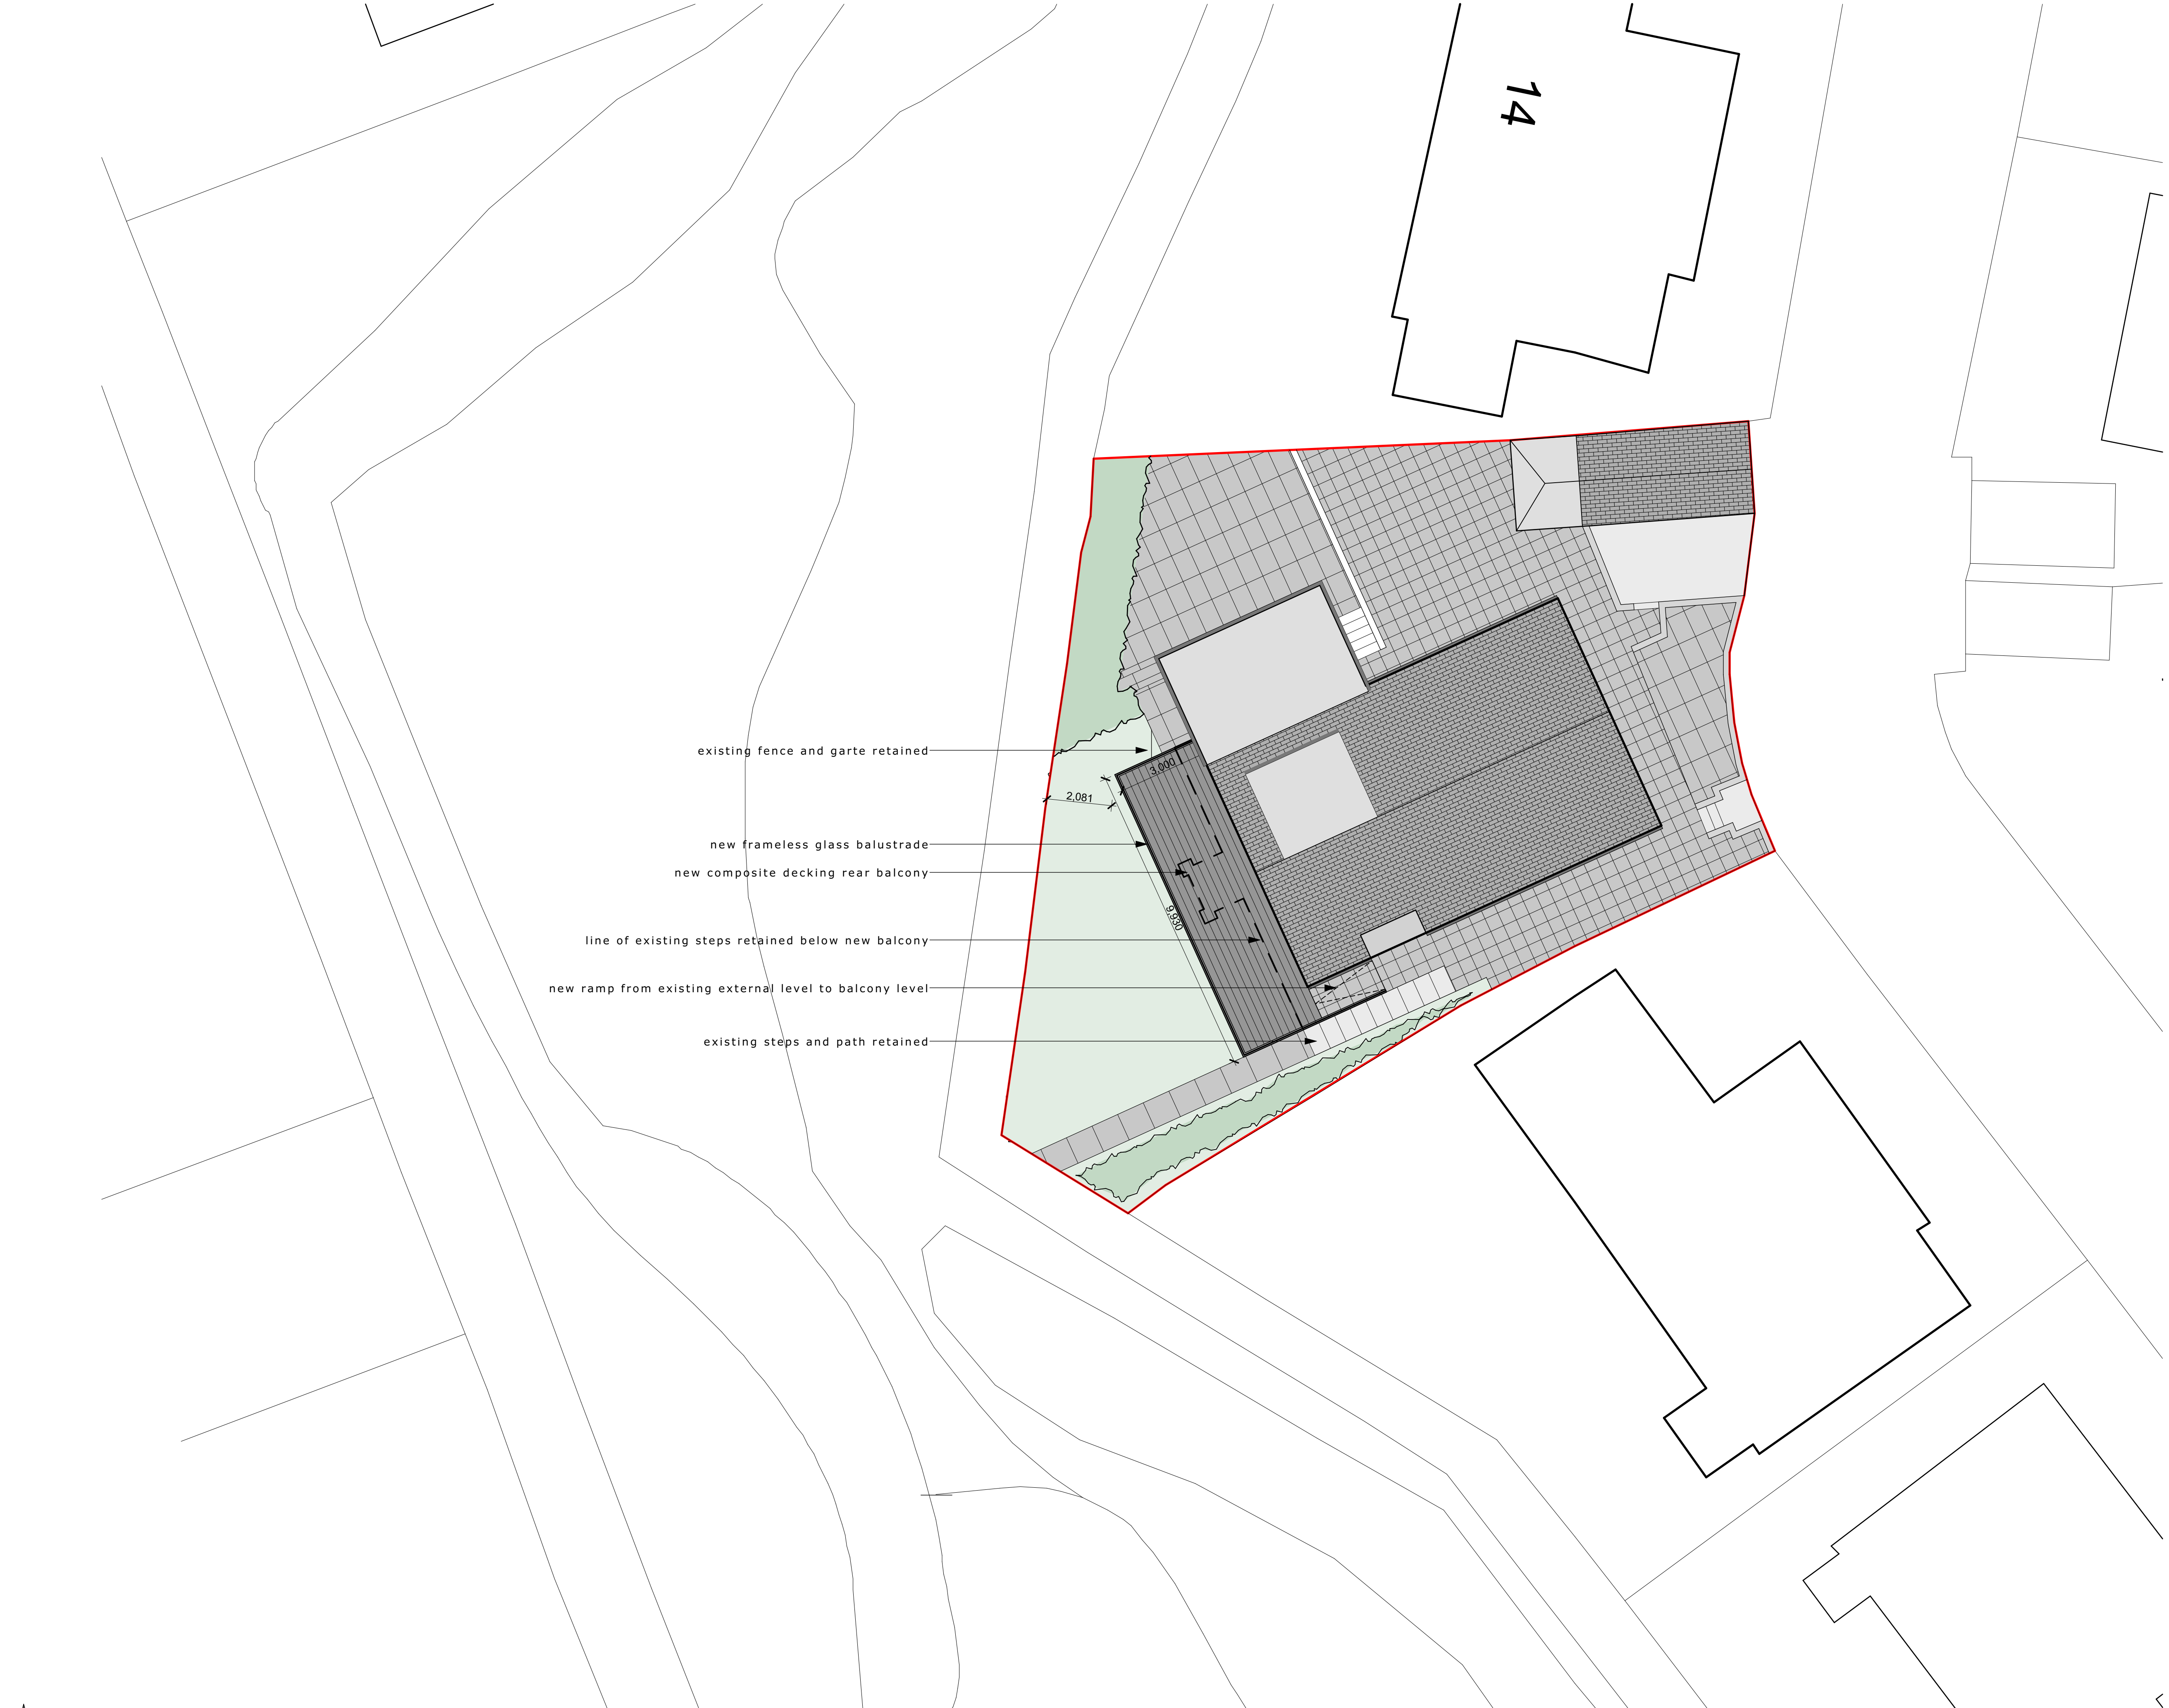

issue:
A : original issue
B: 08.08.23: lg: balcony extended

existing fence and garte retained

new frameless glass balustrade

new composite decking rear balcony

line of existing steps retained below new balcony

new ramp from existing external level to balcony level

existing steps and path retained

Igreenhalgh design

client: mr & mrs shepherd

project: new balcony and re-cladding
12 brookside walk bury

sheet: proposed site plan

job no: 23.101
dwg no: 005
B

scale: 1:100 @ A1
date: 19.05.23
drawn: lg
capricorn park
blackwater road
blackburn bb1 5qr
t: 01254 297700
e: design@cdparchitects.co.uk

