



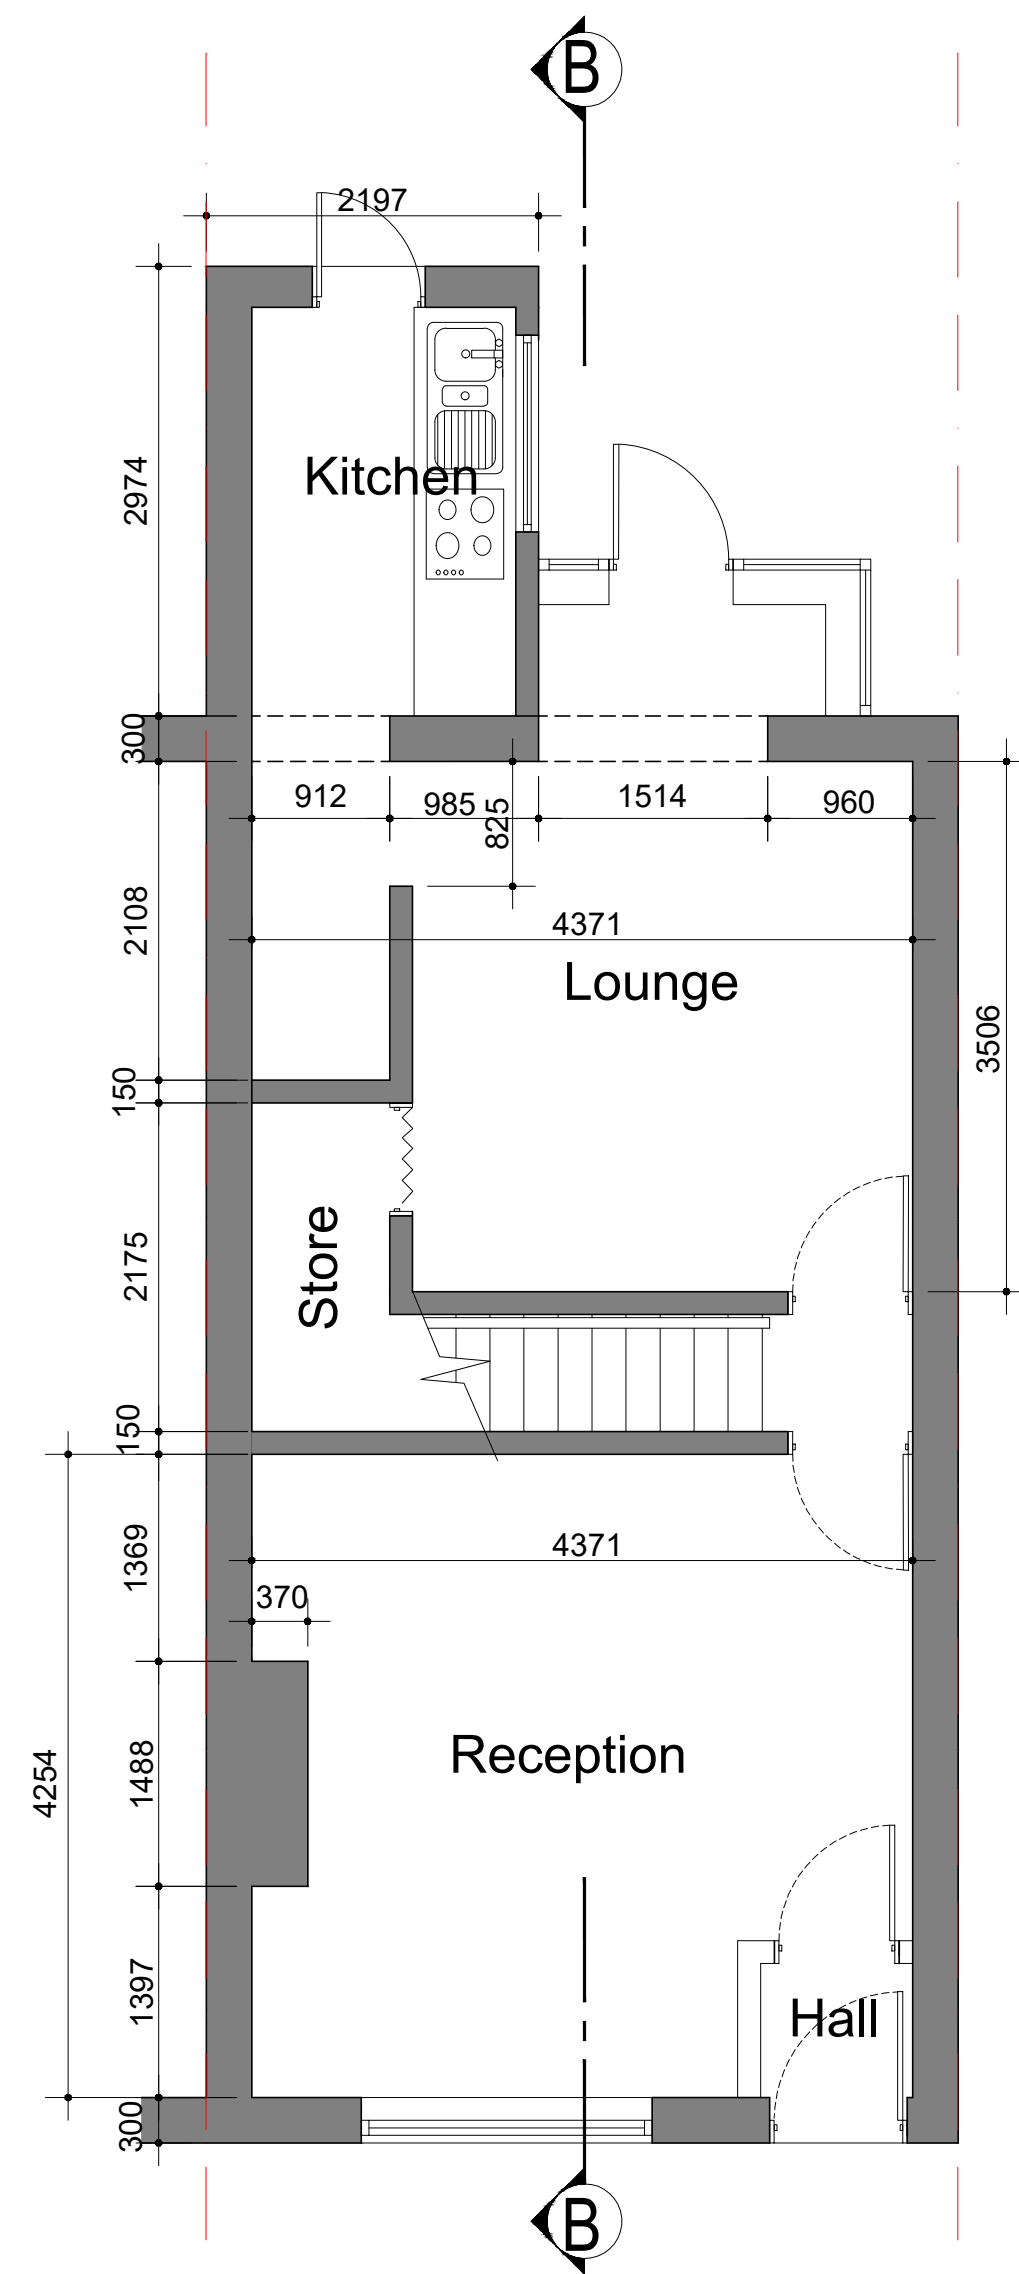

EXISTING GROUND FLOOR PLAN.
Scale 1:50)

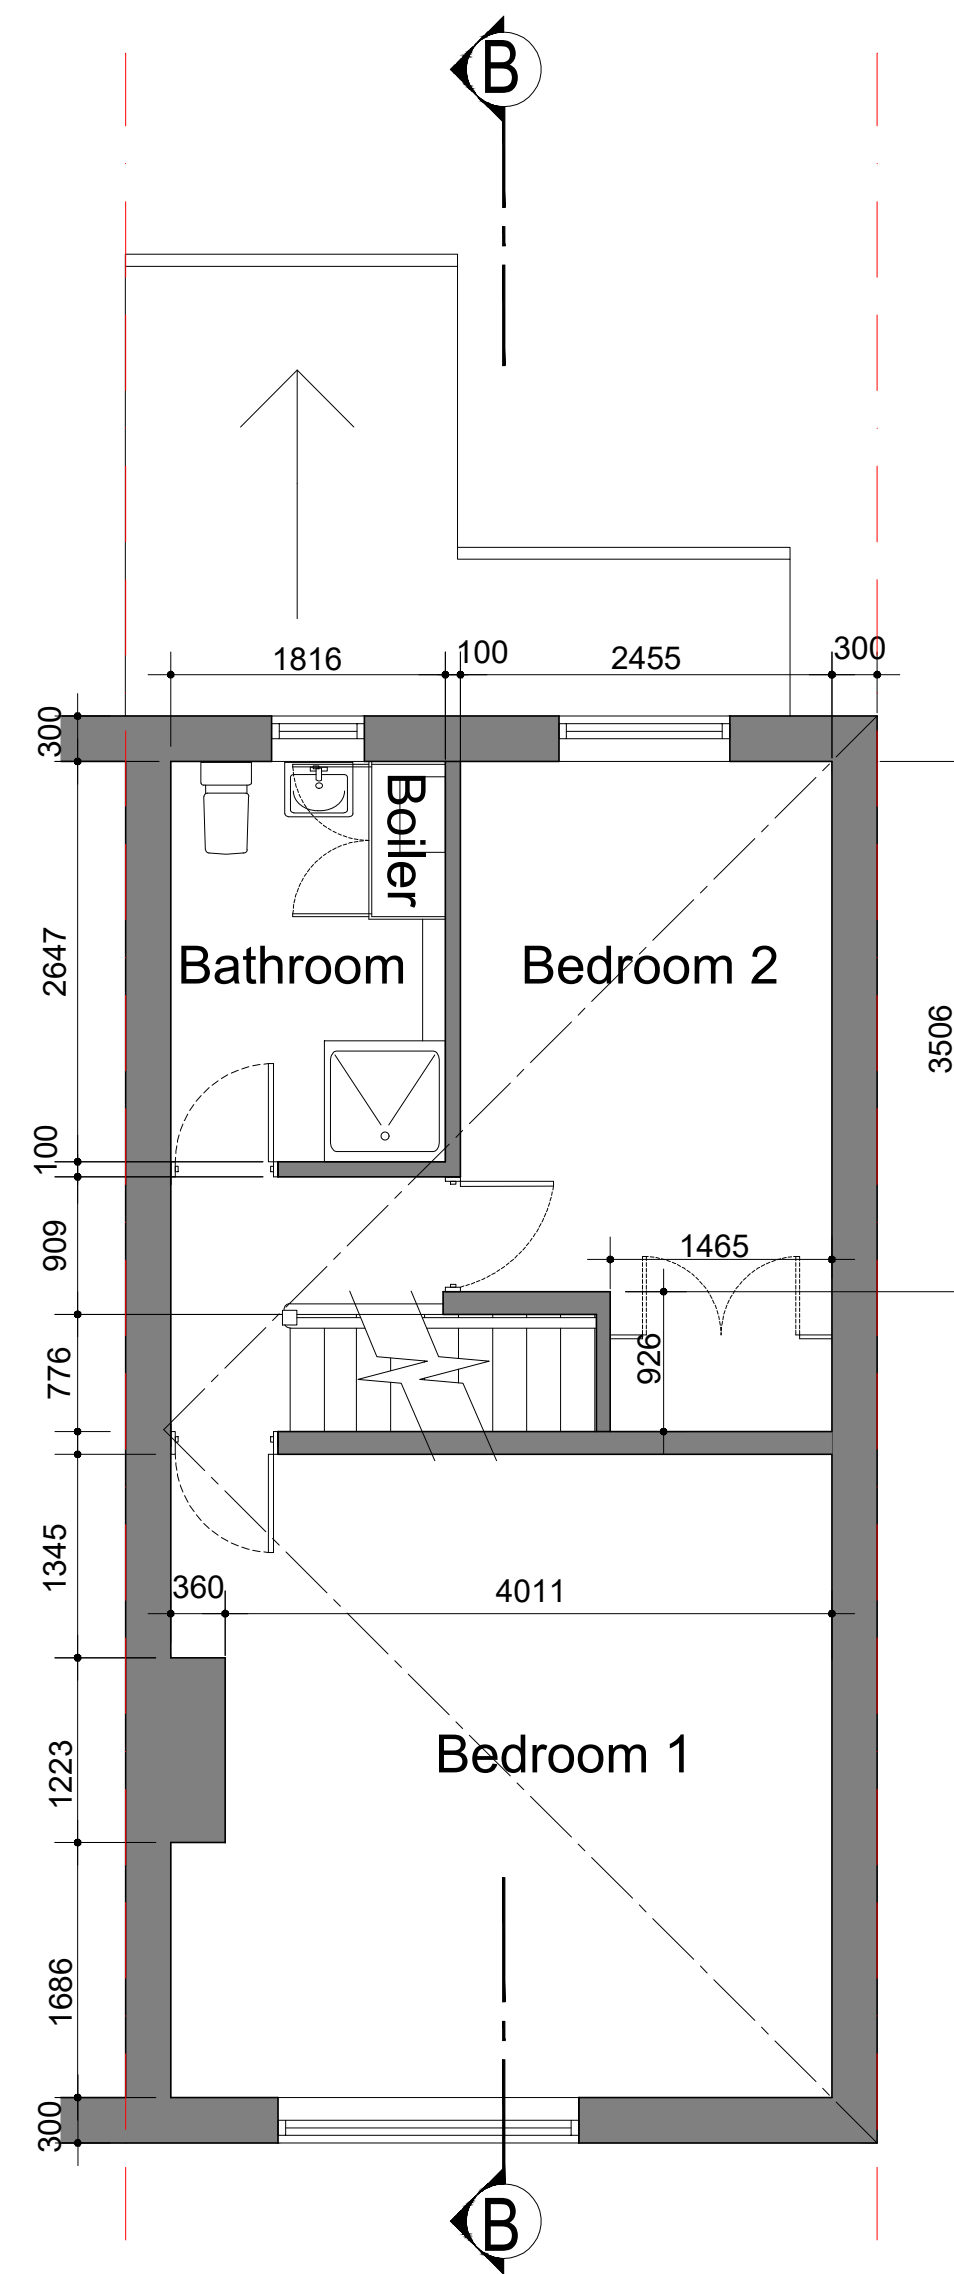

EXISTING FIRST FLOOR PLAN.
Scale 1:50)

Scale 1:50 @ A1	Project Miss Noreen Boyle.
Drawn JAL	PROPOSED GROUND FLOOR EXTENSION TO THE REAR AT:- 243 STAND LANE, RADCLIFFE, MANCHESTER, M26 1JA
Checked -	
Date April 2022	
CAD File -	Title EXISTING GROUND & FIRST FLOOR PLANS. (SHEET 3 OF 8).
Dwg. No NBOY- BR/03	
Revision -.	