

This drawing is the property of IPS Architects and copyright is reserved by them.
This drawing is not to be copied or disclosed by or to any unauthorized person without the prior written consent of IPS Architects.


Do not scale from this drawing.

All dimensions are to be checked on site prior to construction, manufacture of any components and ordering of materials and equipment.


Any discrepancies are to be reported to the architects for clarification.

All materials and workmanship to be accordance with the current British Standards and codes of practice.


This drawing is to be read in conjunction with all relevant Architectural Structural Engineers, Mechanical Engineers, Electrical Engineers and Specialists drawings and specifications.

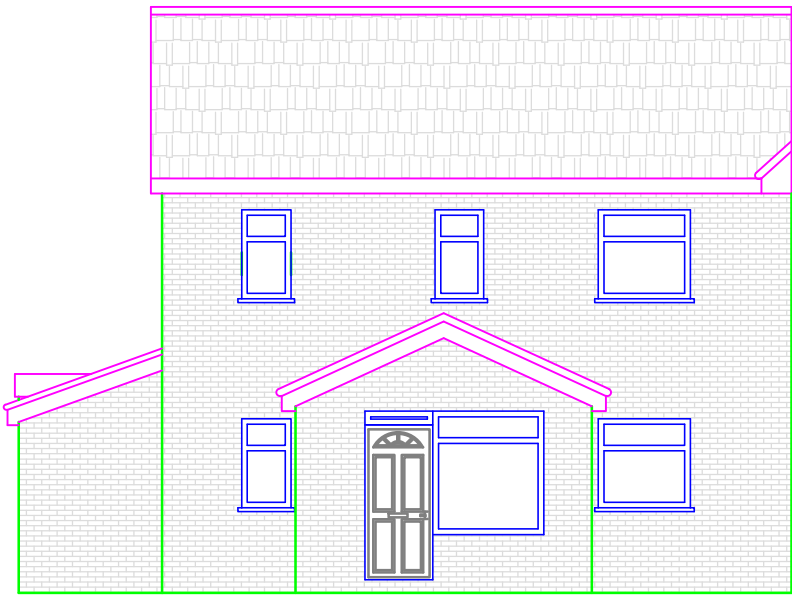


PROPOSED FRONT ELEVATION

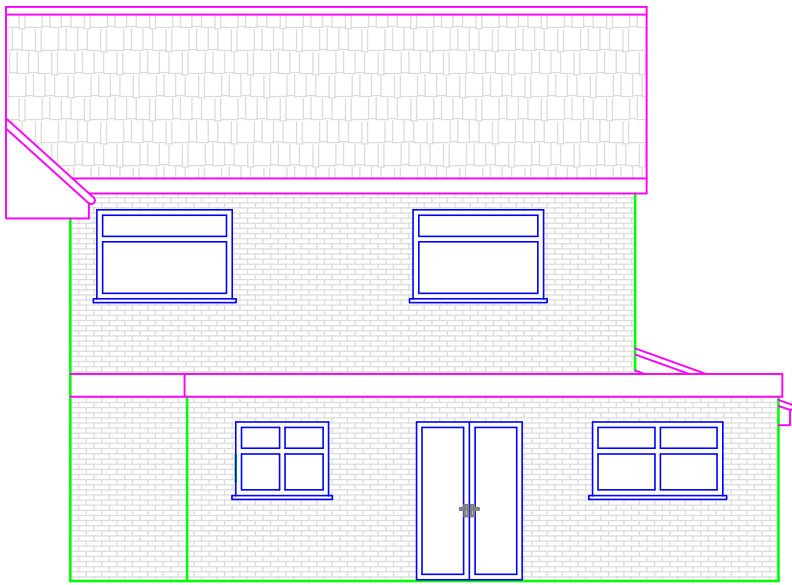


PROPOSED REAR ELEVATION

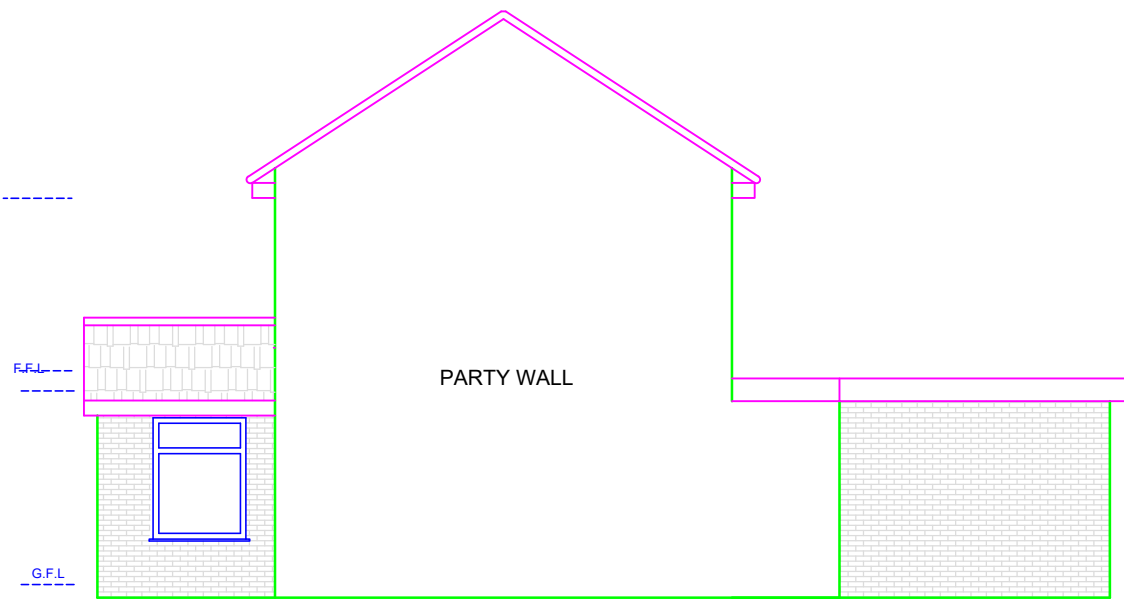


PROPOSED SIDE ELEVATION (NORTH WEST)

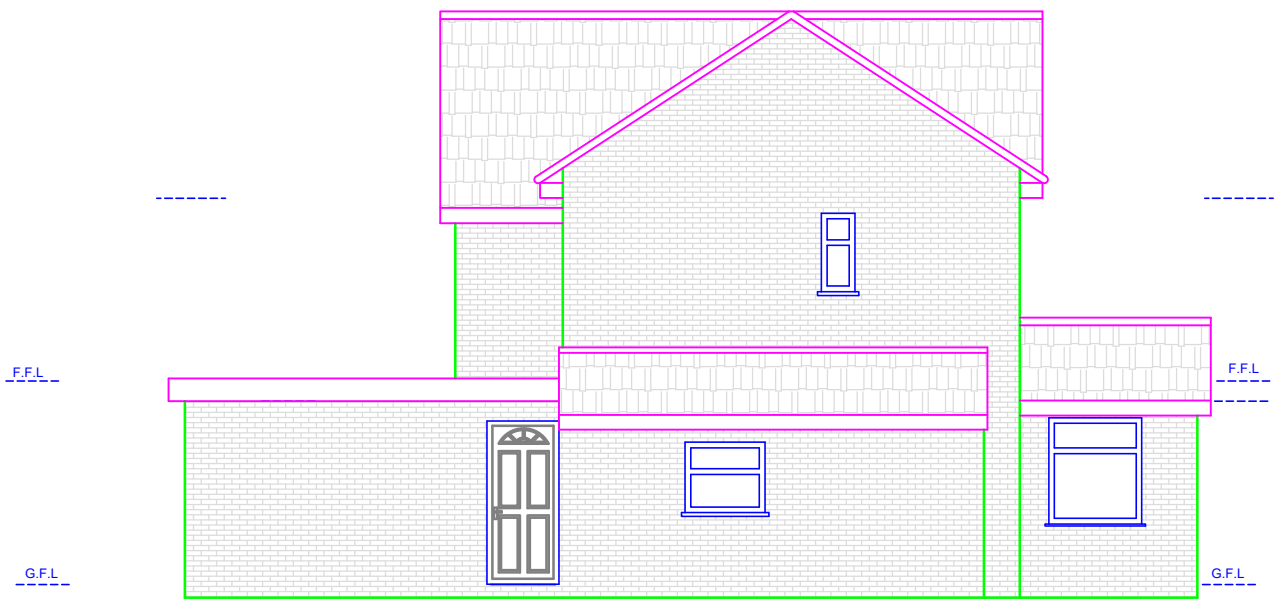


PROPOSED SIDE ELEVATION (SOUTH EAST)

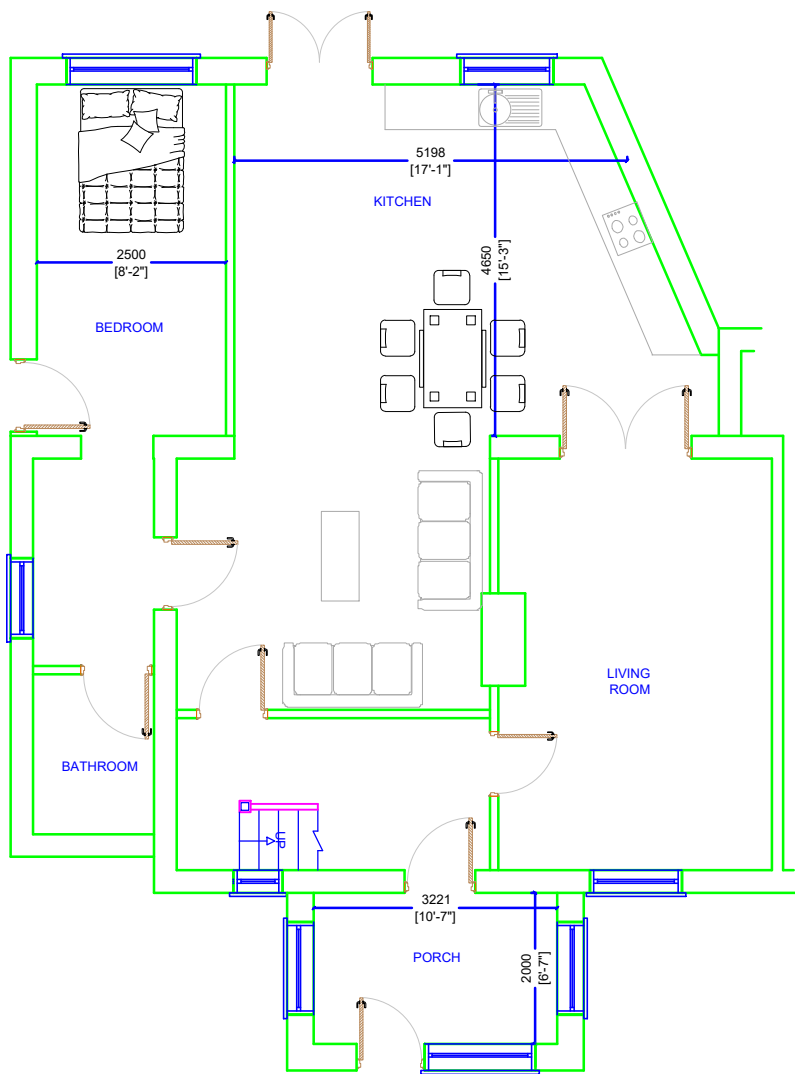

PROPOSED GROUND FLOOR PLAN

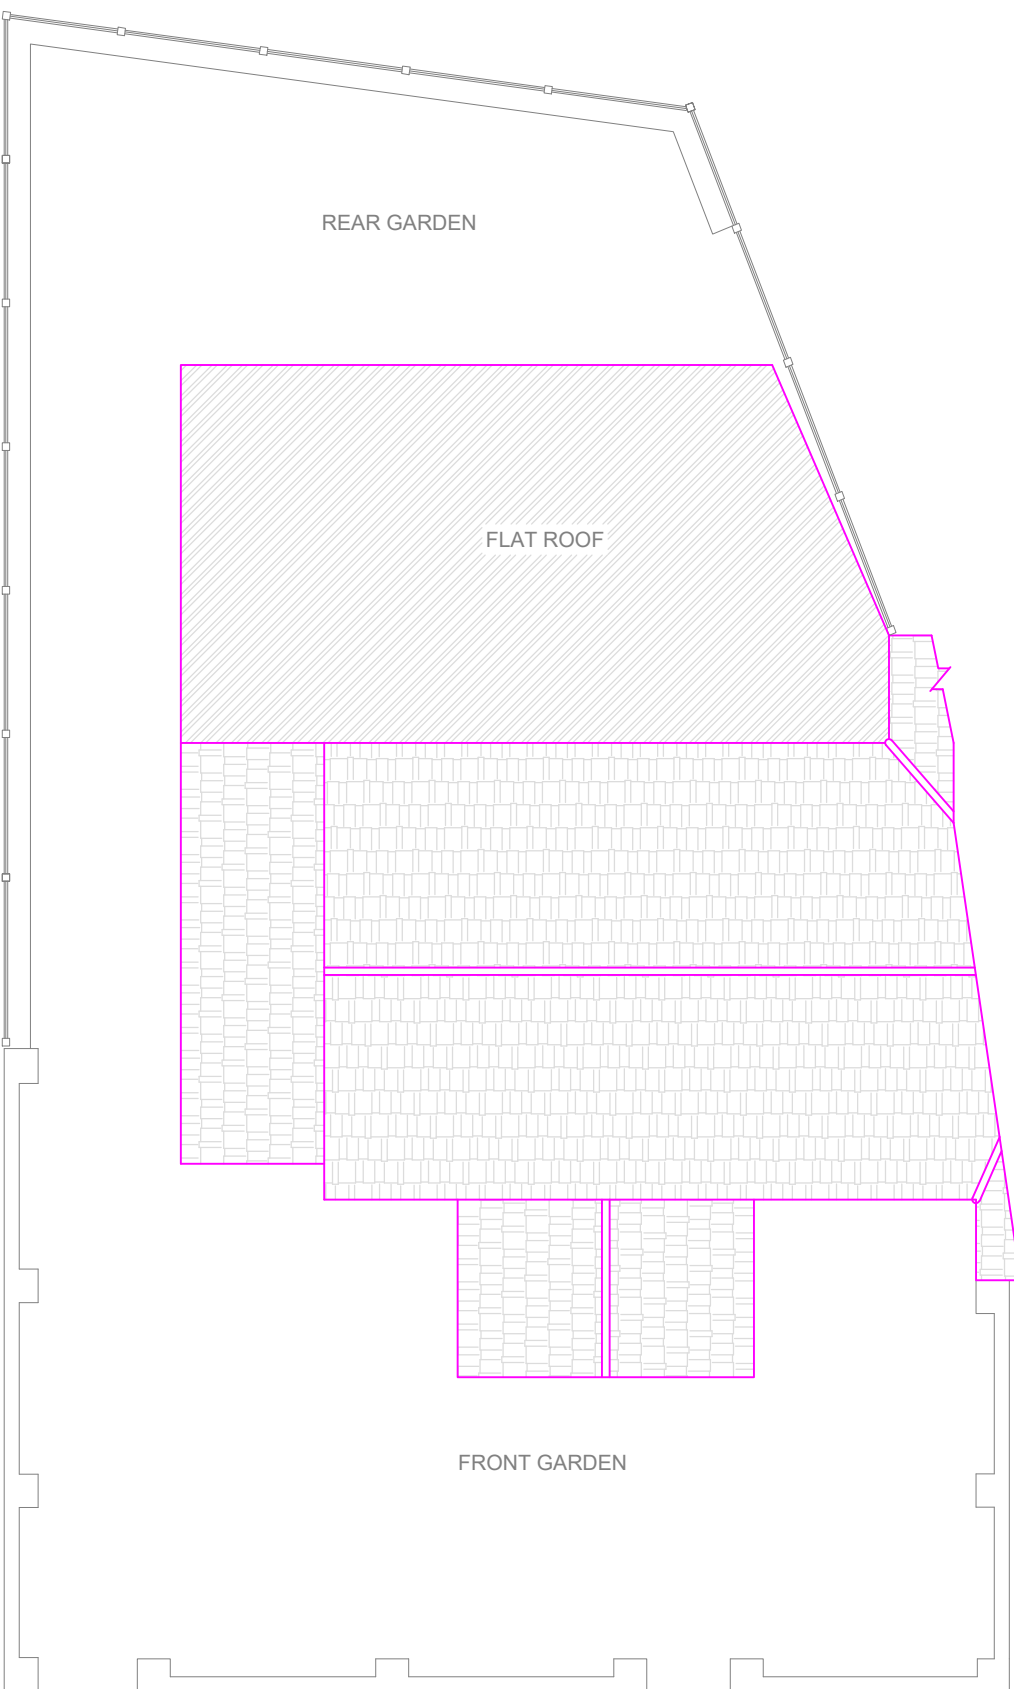

PROPOSED SITE PLAN

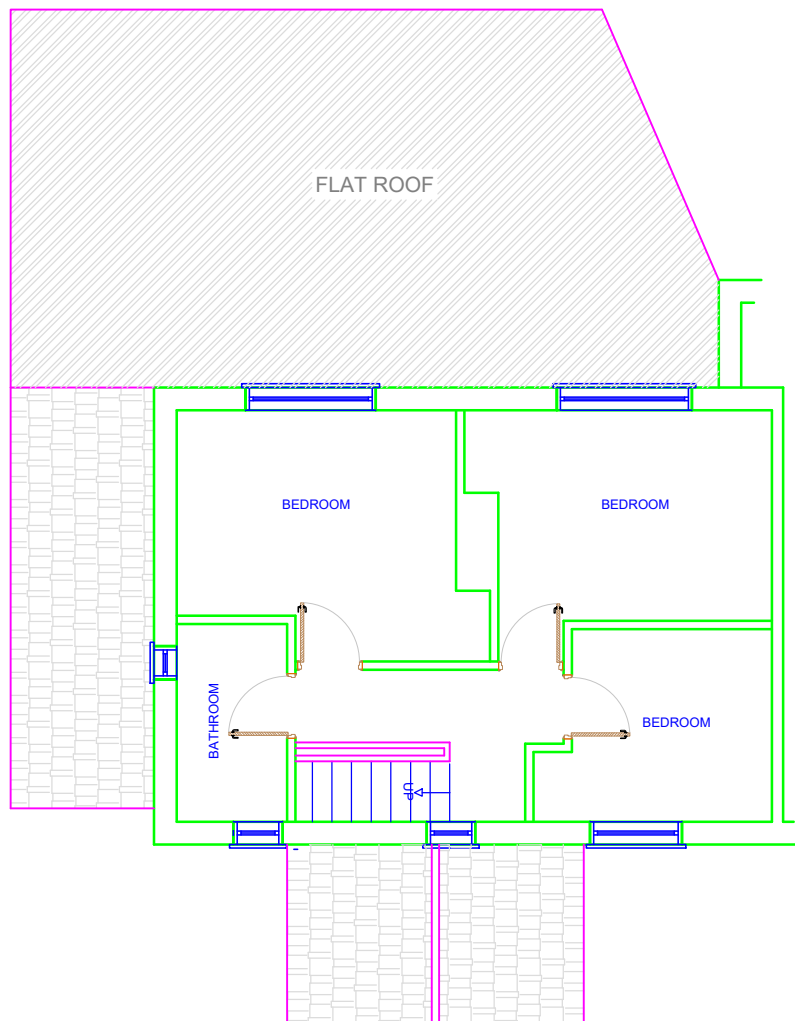

PROPOSED FIRST FLOOR PLAN



Block PLAN @ Scale: 1: 500

Planning Services email: ipsuk@live.co.uk		2A Cook Street, Bury, Lancashire, BL9 0RP, 0161 8717405
Proposed Floor plans and Elevations of 2 Arbour Close, Bury BL9 5HJ		
Scale : 1 : 100 on A2		All Dimensions in Meters
Ref.: IPS/R/02/BL95HJ	Date : 21/07/2023	
REV: A Date: 10/10/23	Proposal	
SHT 3 of 4		

