


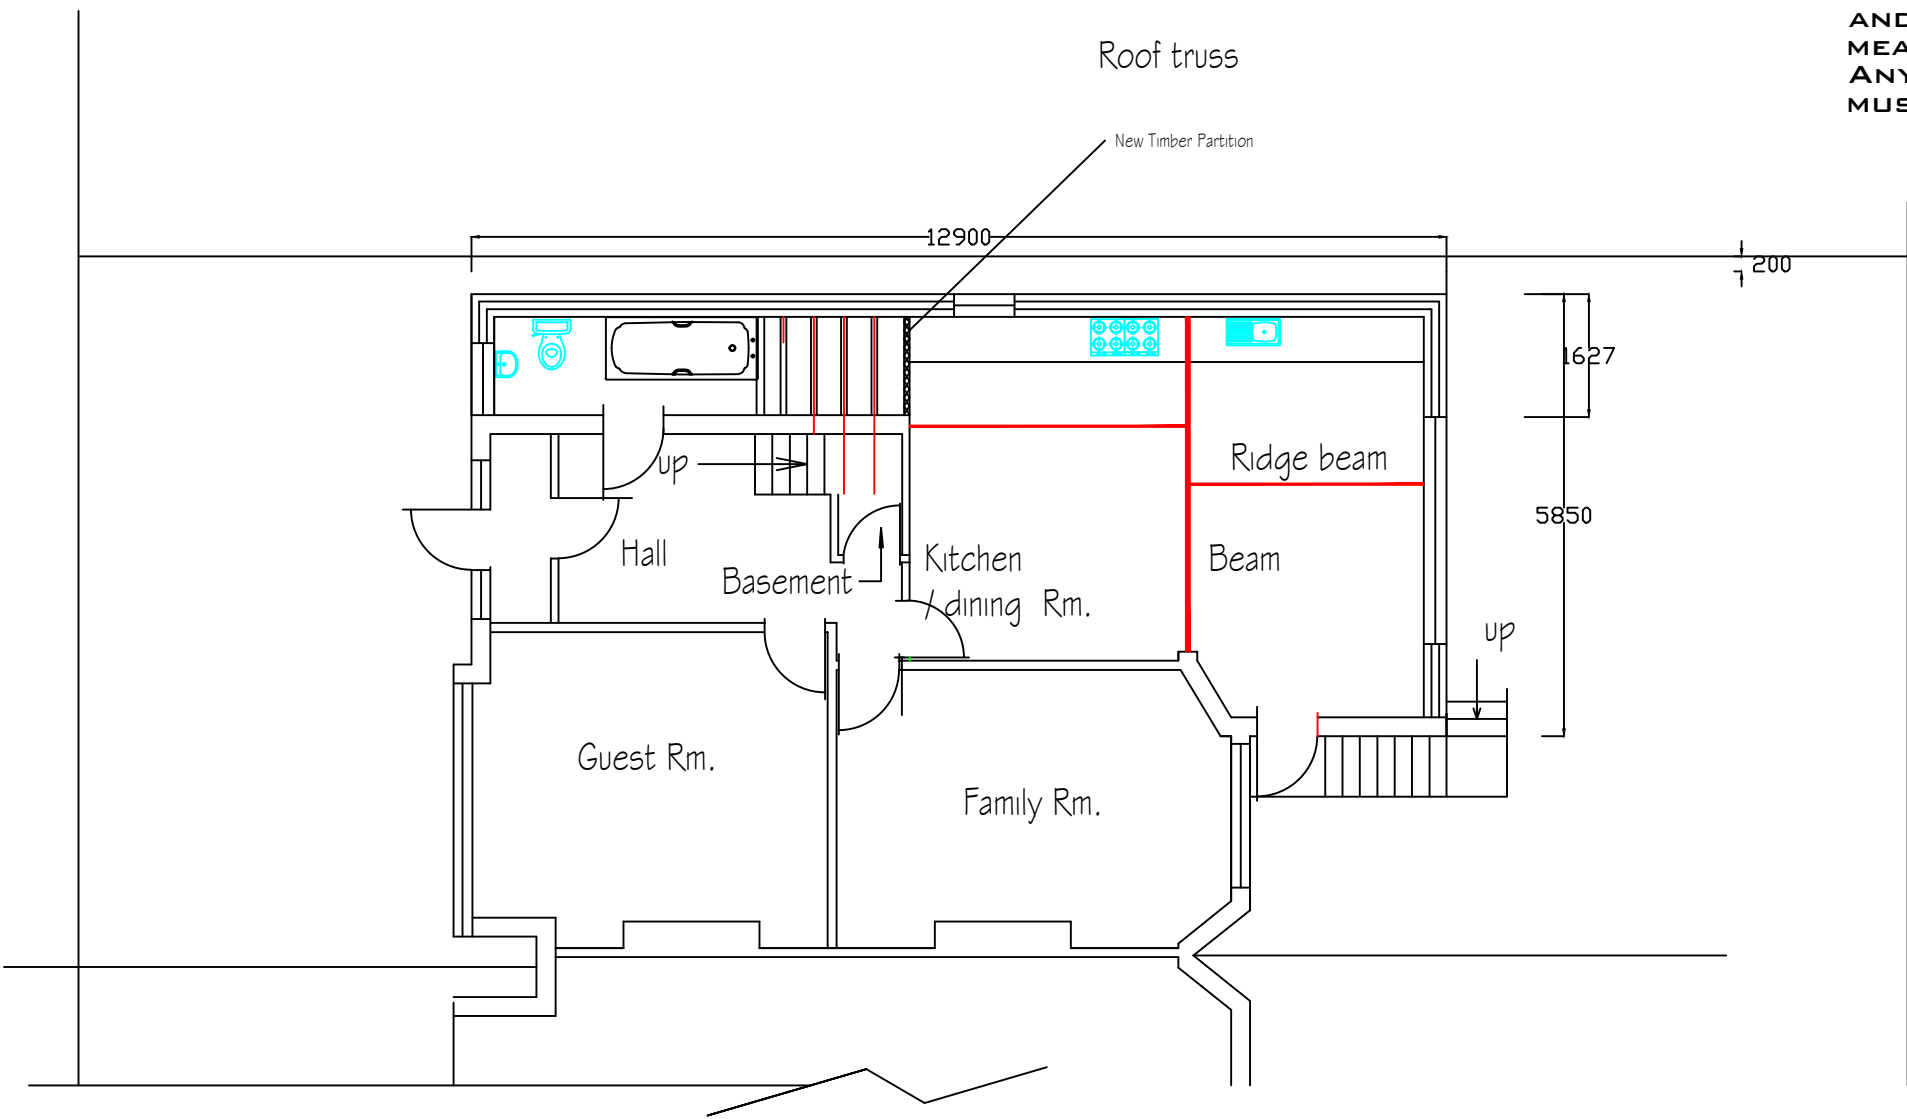

Proposed Ground Floor Plan

THE BUILDER MUST CHECK THE SITE
AND THE APPROVED DRAWINGS
BEFORE COMMENCING THE WORKS
AND MUST TAKE ANY WORKING
MEASUREMENTS AS NECESSARY.
ANY DISCREPANCY IN THE DRAWING
MUST BE REPORTED TO THE CLIENT .

Date	Rev	Description	
26.1.23	D	Planning	
8.3.23	E	Planning	

H S H

Engineering Design Services
428 Cheetham Hill Road Cheetham Manchester
M8 9LE. UK 0161 7956385, 07940197 333

project title

Proposed ground floor extension to create an additional living accommodation.

client

Mr & Mrs Abdul Karim Zeria

dwg. title

Proposed Ground Floor Plan

dwg. no.

04E

sheet no.

scale.

1:100

job no.

A3

12 Queens Drive Prestwich M/c M25 OHQ

drawn by.

TZ

checked by.

approved by.

date

April 2022