


EXISTING FLOOR PLAN HIGHLIGHTED IN RED

PROPOSAL BASED UPON SURVEY PROVIDED BY AG DESIGN

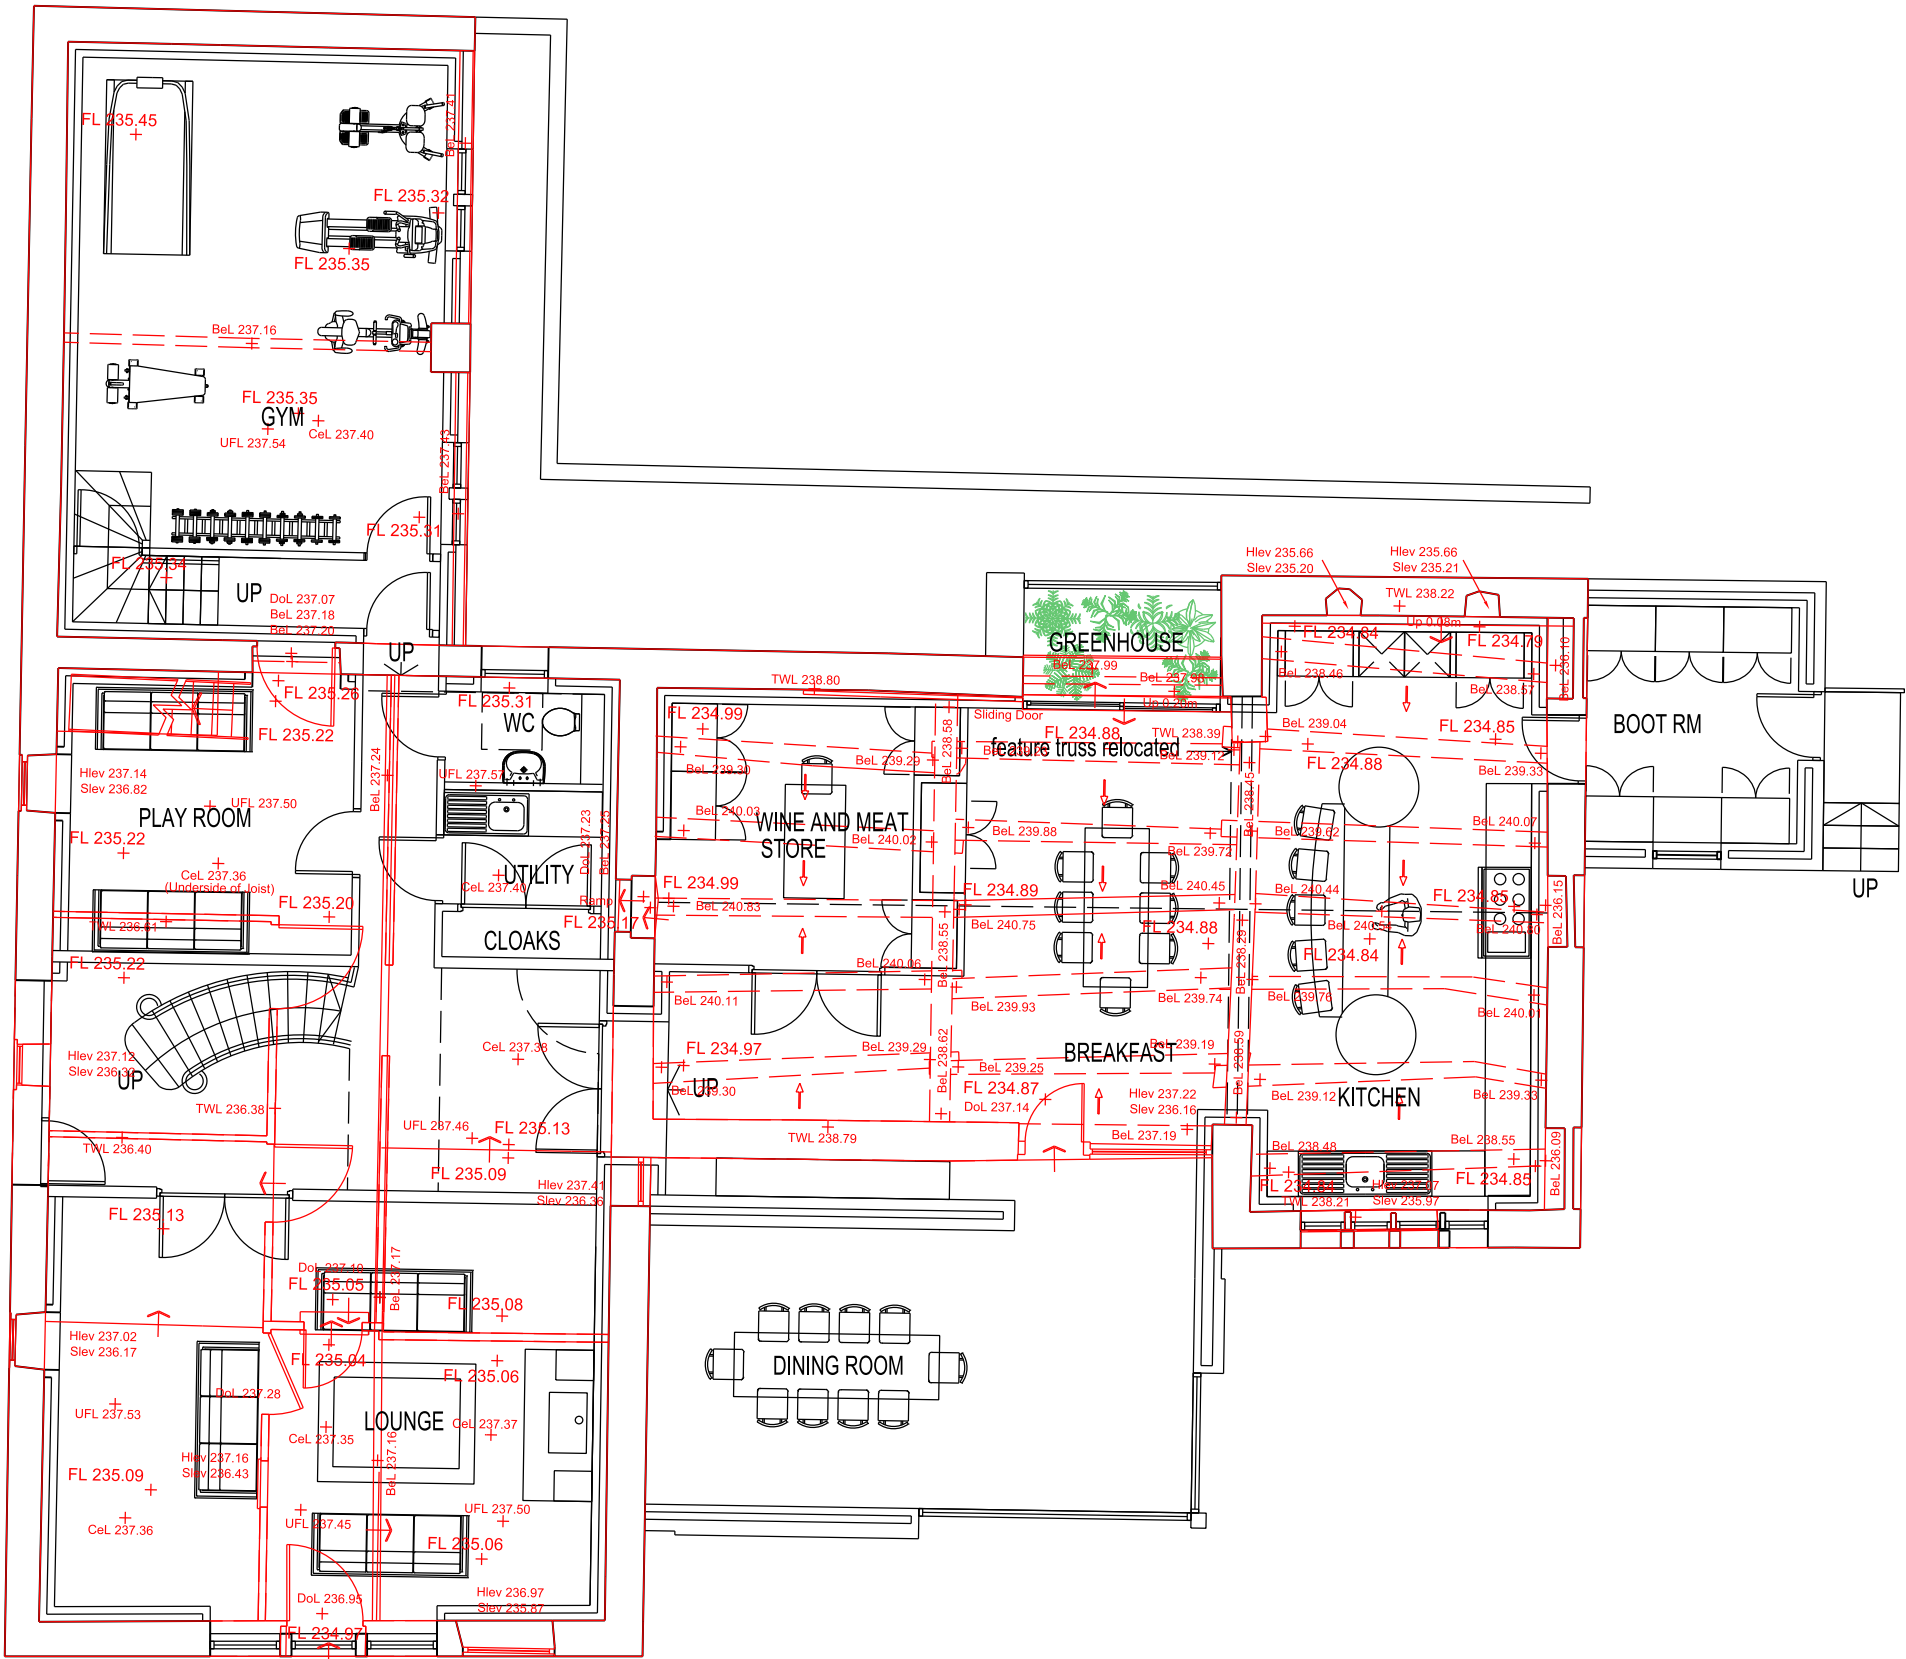

GROUND FLOOR PLAN

REV. DATE NOTES		
CLIENT / PROJECT		
MR & MRS J. PACKUN		
HIGHER ASH BARN		
HAWKSHAW		
DRAWING TITLE		
EXISTING AND PROPOSED GROUND FOOR PLANS		
STATUS		
PLANNING		
DATE	SCALE @ A3	
NOV 20	1:100	
PROJECT DRAWING NO.	JP-PROP-16	
NUMBER	REVISION	