


PLANNING



THIS DRAWING IS FOR CONFIRMATION
OF PERMITTED DEVELOPMENT ONLY

General Notes:
This drawing/design is for use solely in connection with the project.
This drawing/design is the copyright of the designer and must not be
reissued, loaned or copied without written consent.
All dimensions to be checked on site prior to commencement of work and
any discrepancy shall be immediately reported and resolved prior to work
commencing. This drawing is to be read in conjunction with all relevant
drawings and specifications relating to the job whether or not indicated on
the drawing.

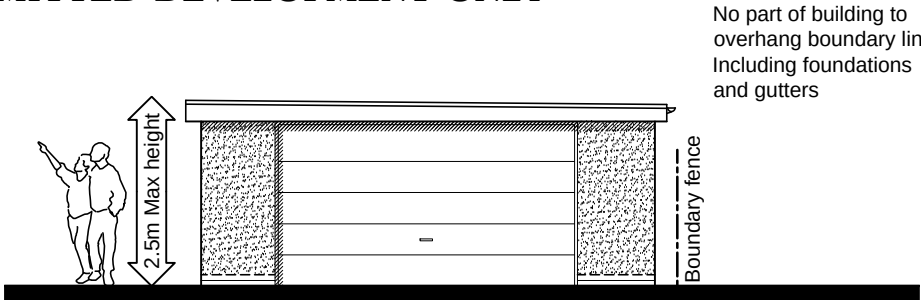


PROPOSED FRONT ELEVATION
(Scobell Street)

Scale 1:100

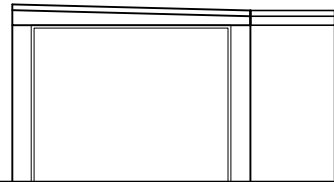 

EXISTING FRONT ELEVATION
(Scobell Street)


Scale 1:100

 

GRP/Rubberoid
roof finish


Render to match
existing

Facing brickwork
below DPC

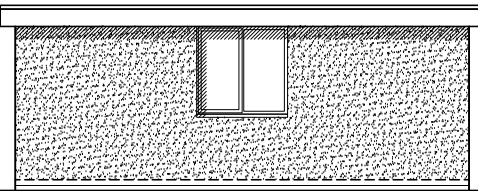

PROPOSED SIDE ELEVATION


Scale 1:100

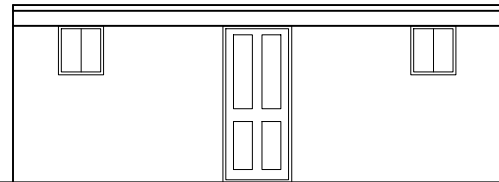

EXISTING SIDE ELEVATION


Scale 1:100

No part of building to
overhang boundary line,
including foundations
and gutters

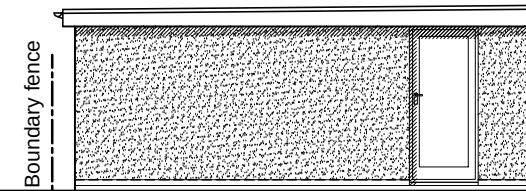


PROPOSED REAR ELEVATION

Scale 1:100

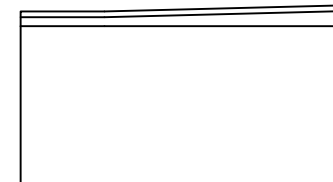


EXISTING REAR ELEVATION

Scale 1:100

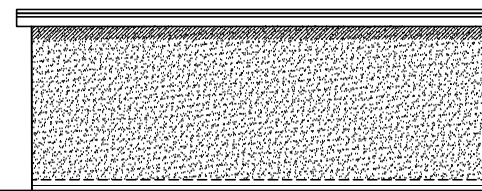


PROPOSED SIDE ELEVATION

Scale 1:100

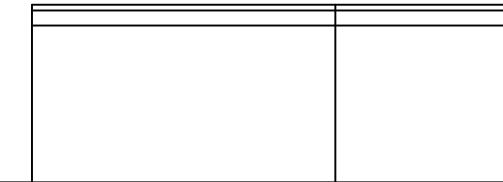



EXISTING SIDE ELEVATION

Scale 1:100

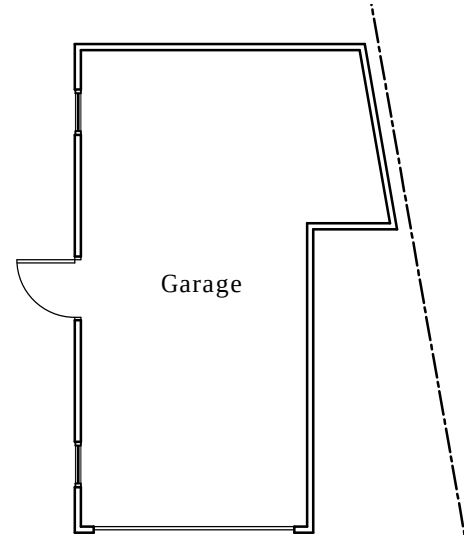


EXISTING FLOOR
LAYOUT

Scale 1:100

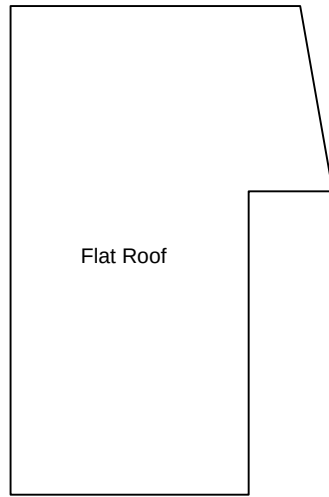 


EXISTING ROOF
LAYOUT

Scale 1:100

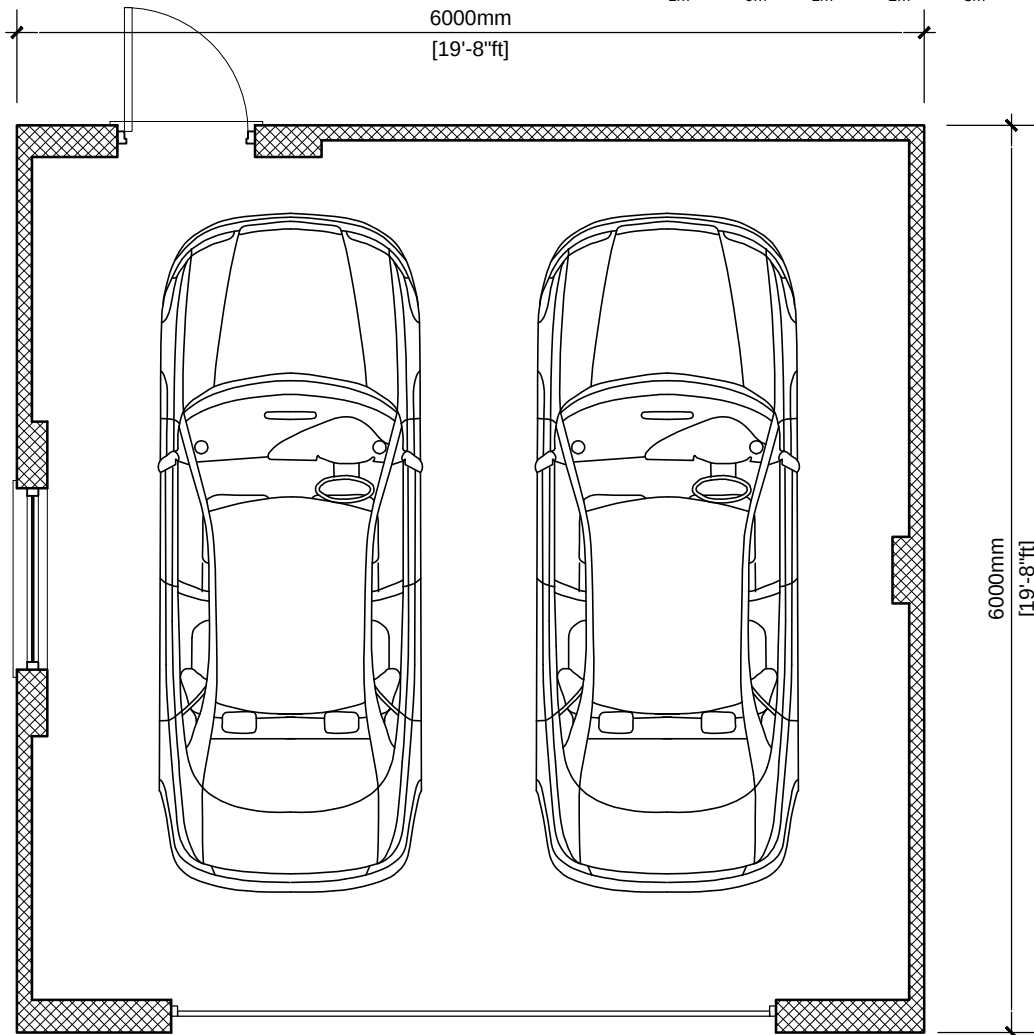

PROPOSED FLOOR LAYOUT

Scale 1:50

 



PROPOSED ROOF LAYOUT

Scale 1:50




SITE LOCATION PLAN

Scale 1:1250

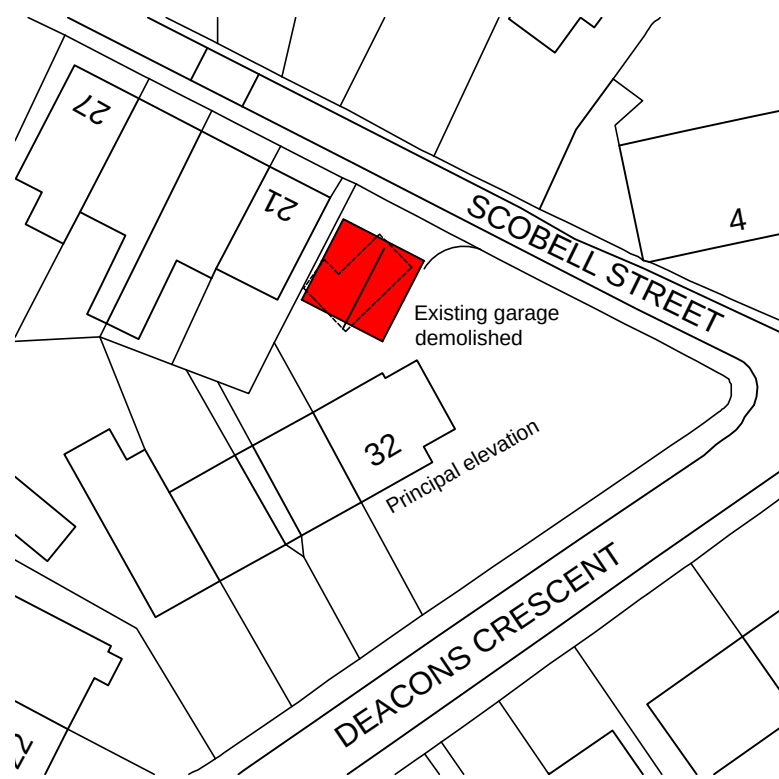 


BLOCK PLAN

Scale 1:500

 

Rev. Description Date

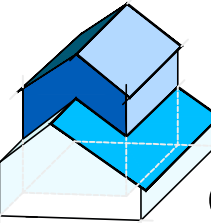

RS
DESIGN
CONSULTANCY

tel : 0780 3011130

Client
MR D HEWITSON

Project
**32 DEACONS CRESCENT
TOTTINGTON
BL8 3DW**

Drawing Title
**PROPOSED DETACHED
DOUBLE GARAGE**

Scale
1:100 & 1:50 @ A1

Date
FEB 2024

Drwg No
PD-01

Rev. -

Job No
23-598

Drawing Status
PLANNING