
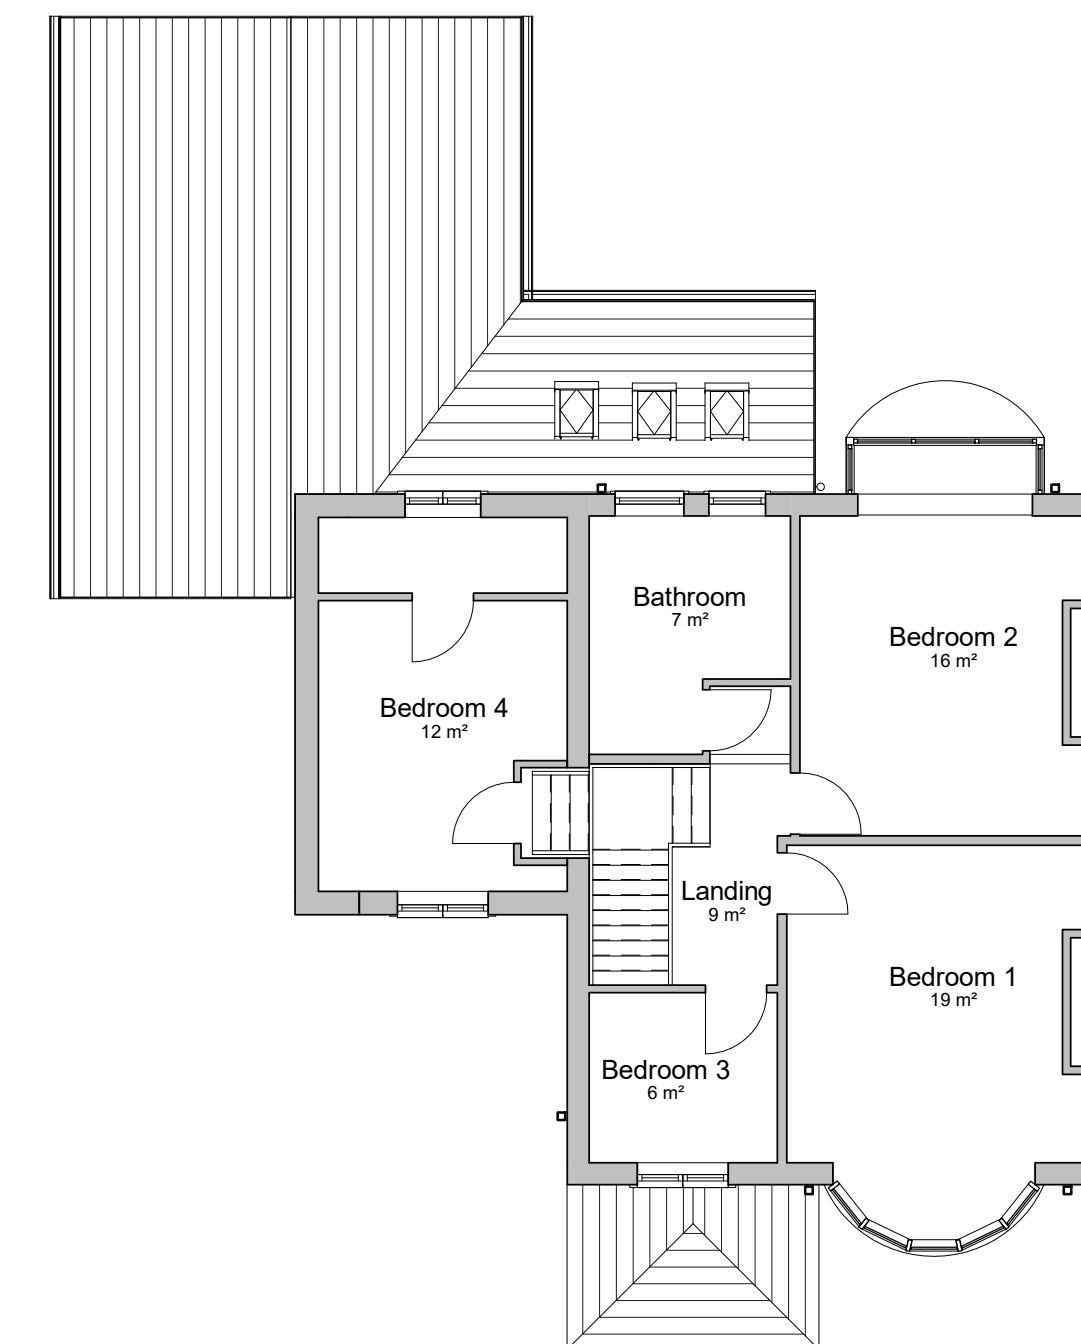
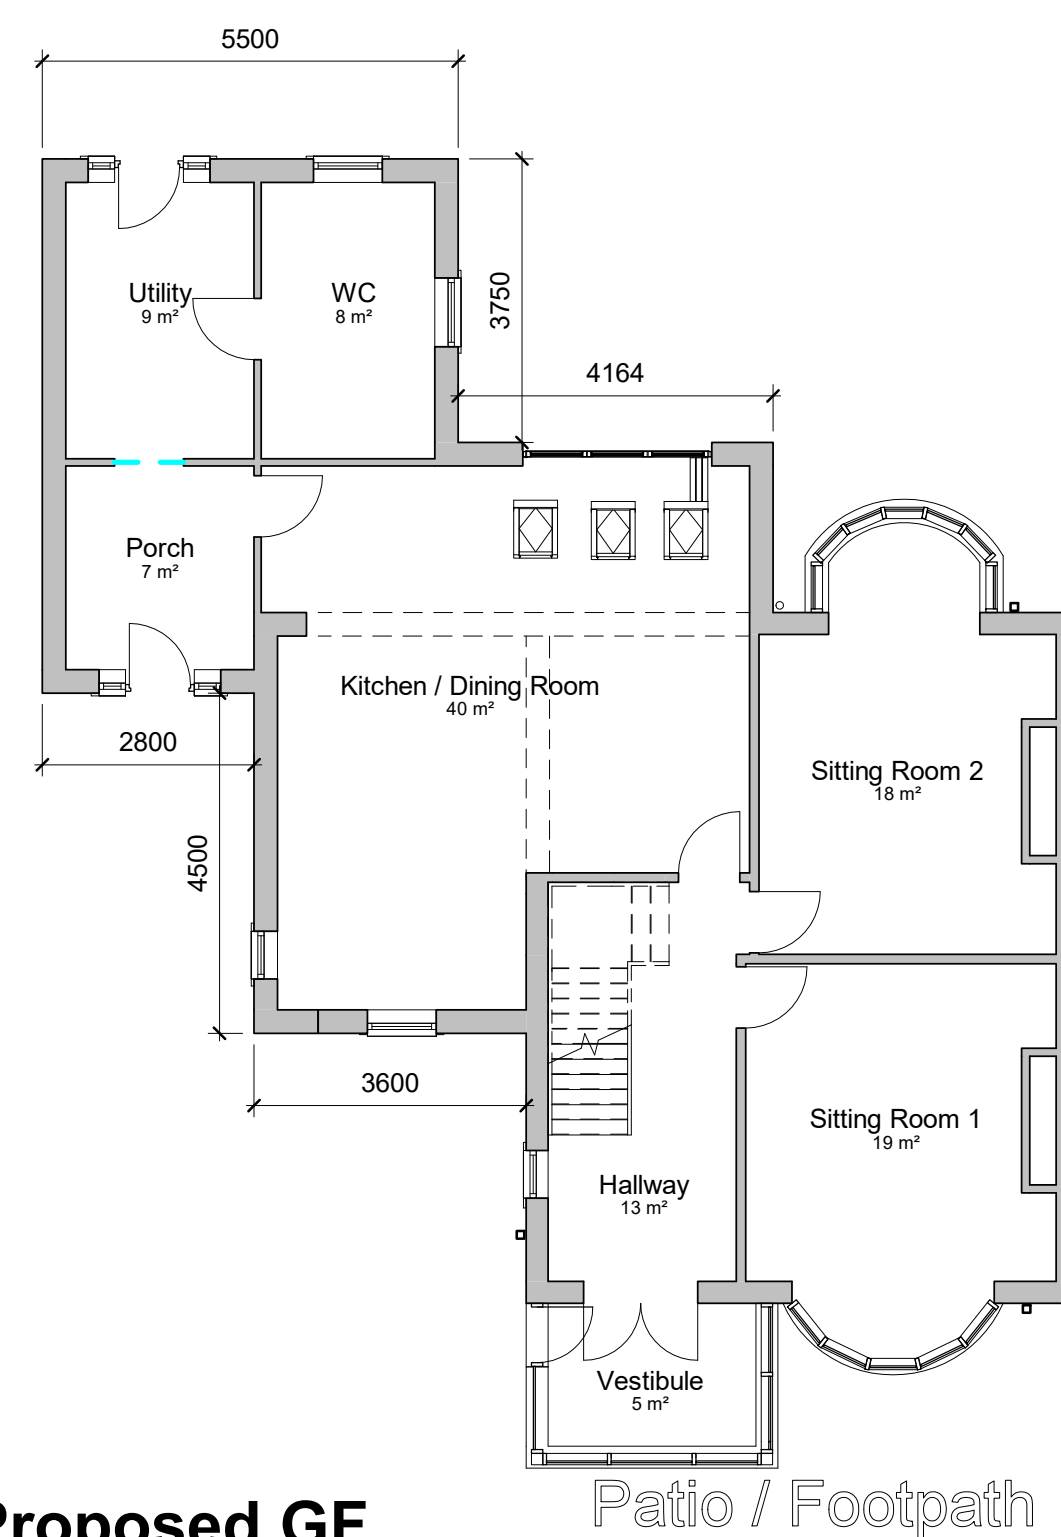
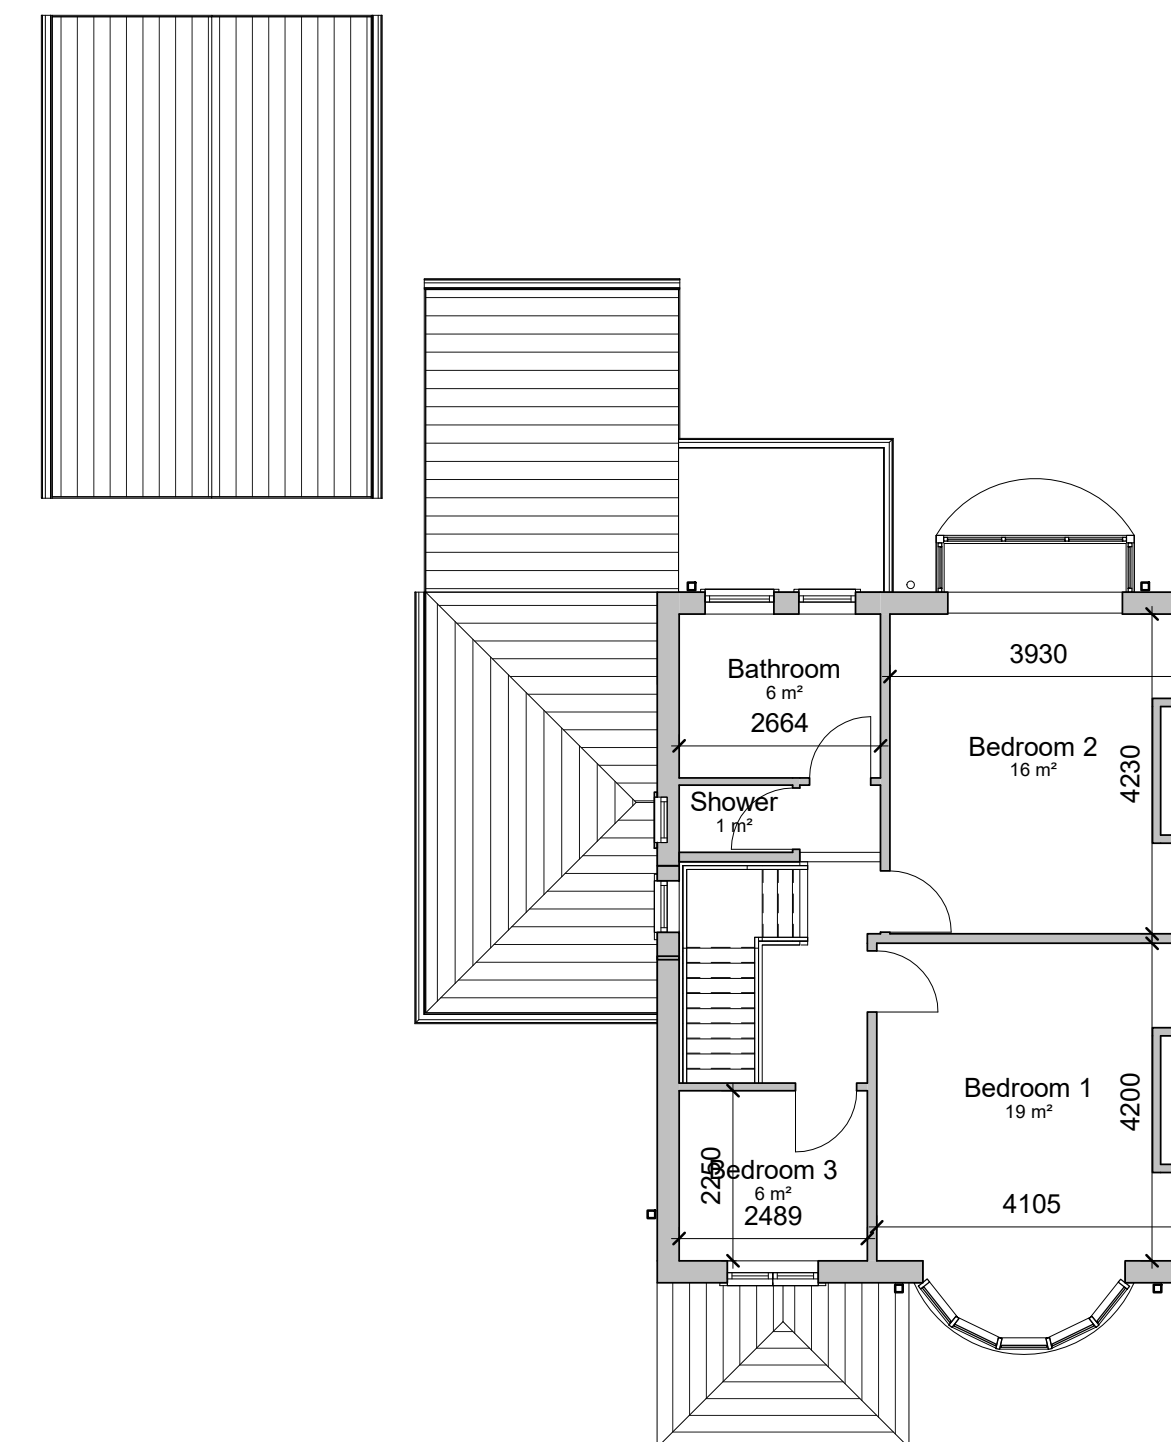


[illegible]

CODE	SUITABILITY DESCRIPTION
------	-------------------------

STATUS	PURPOSE OF ISSUE
--------	------------------

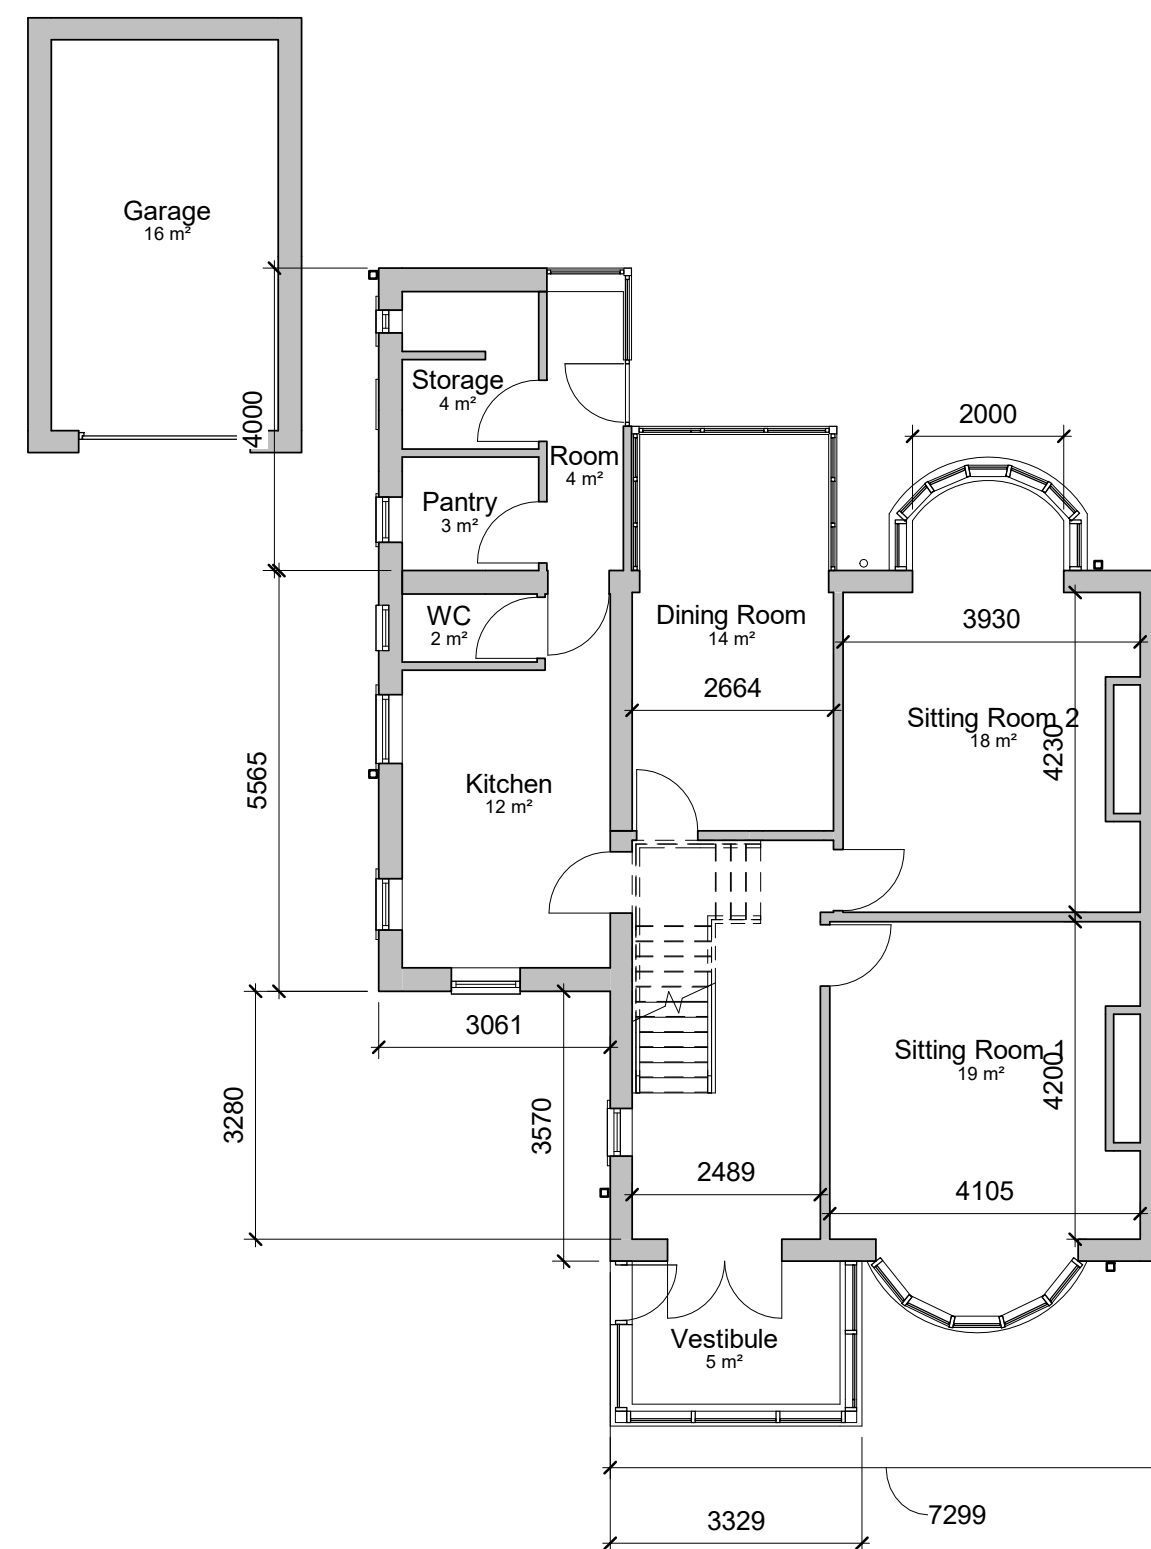

PROJECT	
---------	--

10 Springside Drive

TITLE

Existing & Proposed Floor Plans

CLIENT	
--------	--

Mr & Mrs Leach

DRAWN BY AC	CHECKED BY SL	DATE 01/23/07
SCALE (@ A1) 1 : 100	PROJECT NUMBER Project Number	
DRAWING NUMBER A100		REV