


THE BUILDER MUST CHECK THE SITE AND THE APPROVED DRAWINGS BEFORE COMMENCING THE WORKS AND MUST TAKE ANY WORKING MEASUREMENTS AS NECESSARY. ANY DISCREPANCY IN THE DRAWING MUST BE REPORTED TO THE CLIENT .

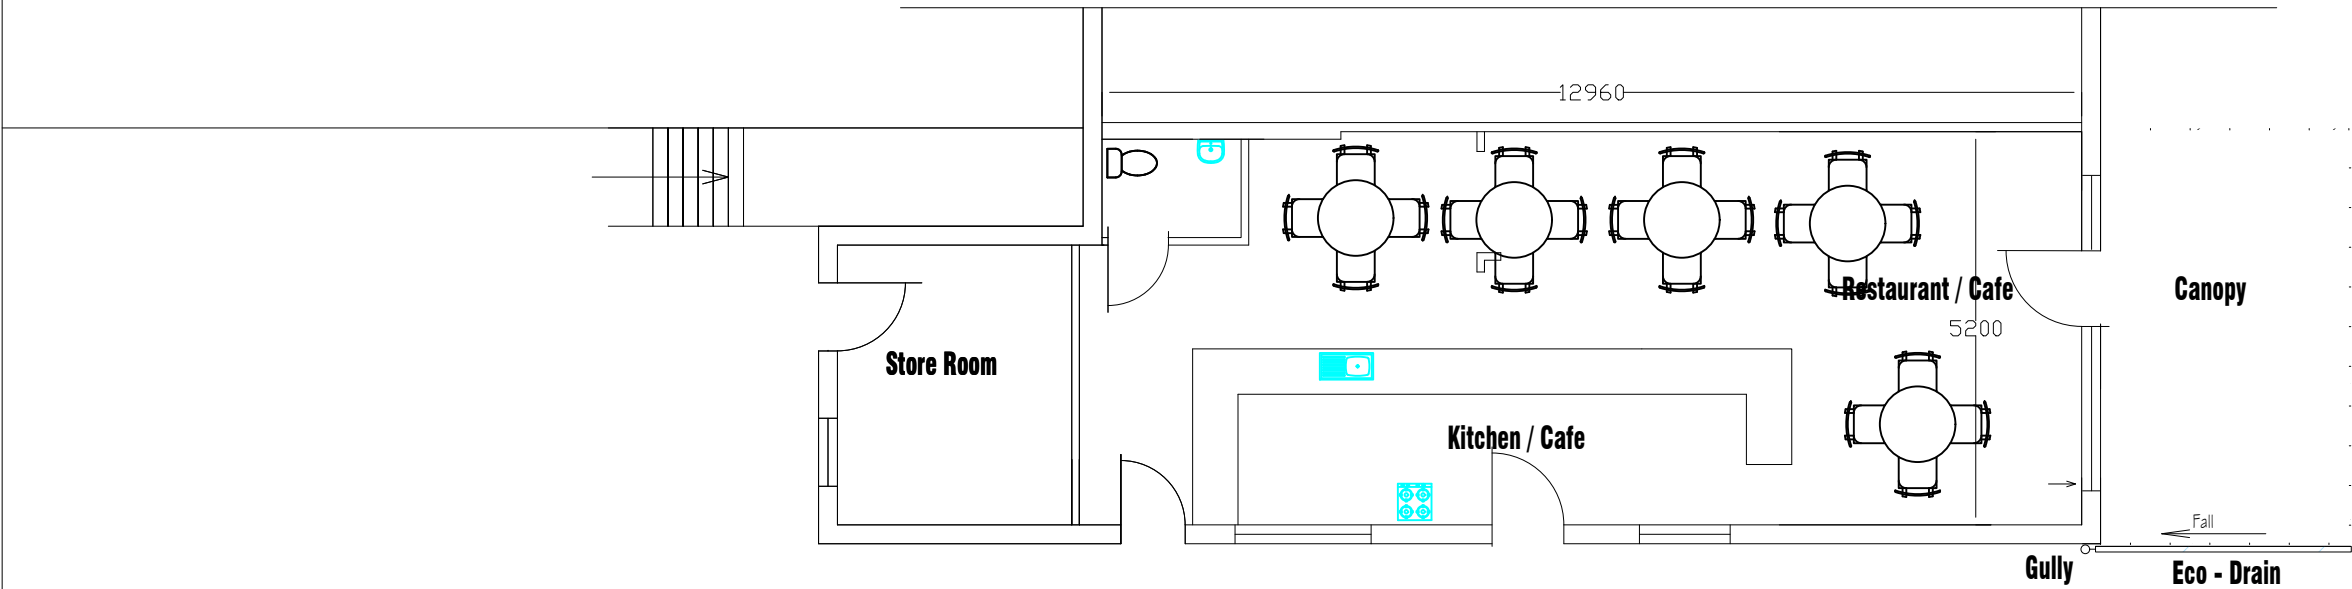

Site Layout Plan

H S H

Engineering Design Services Ltd

428 Cheetham Hill Road Cheetham Manchester

M8 9LE. UK 01617956385,07940197 333



project title	Proposed change of the ground floor from a shop to restaurant including installation of an external flue pipe.		
client	Mr Asim Humza		
dwg. title	Proposed Drainage Plan		
dwg. no.	sheet no.	scale.	job no.
10		1:100 @ A3	
65 Windsor Road Pretwich M25 ODB			
drawn by.	checked by.	approved by.	date
TZ		-	June 2025