


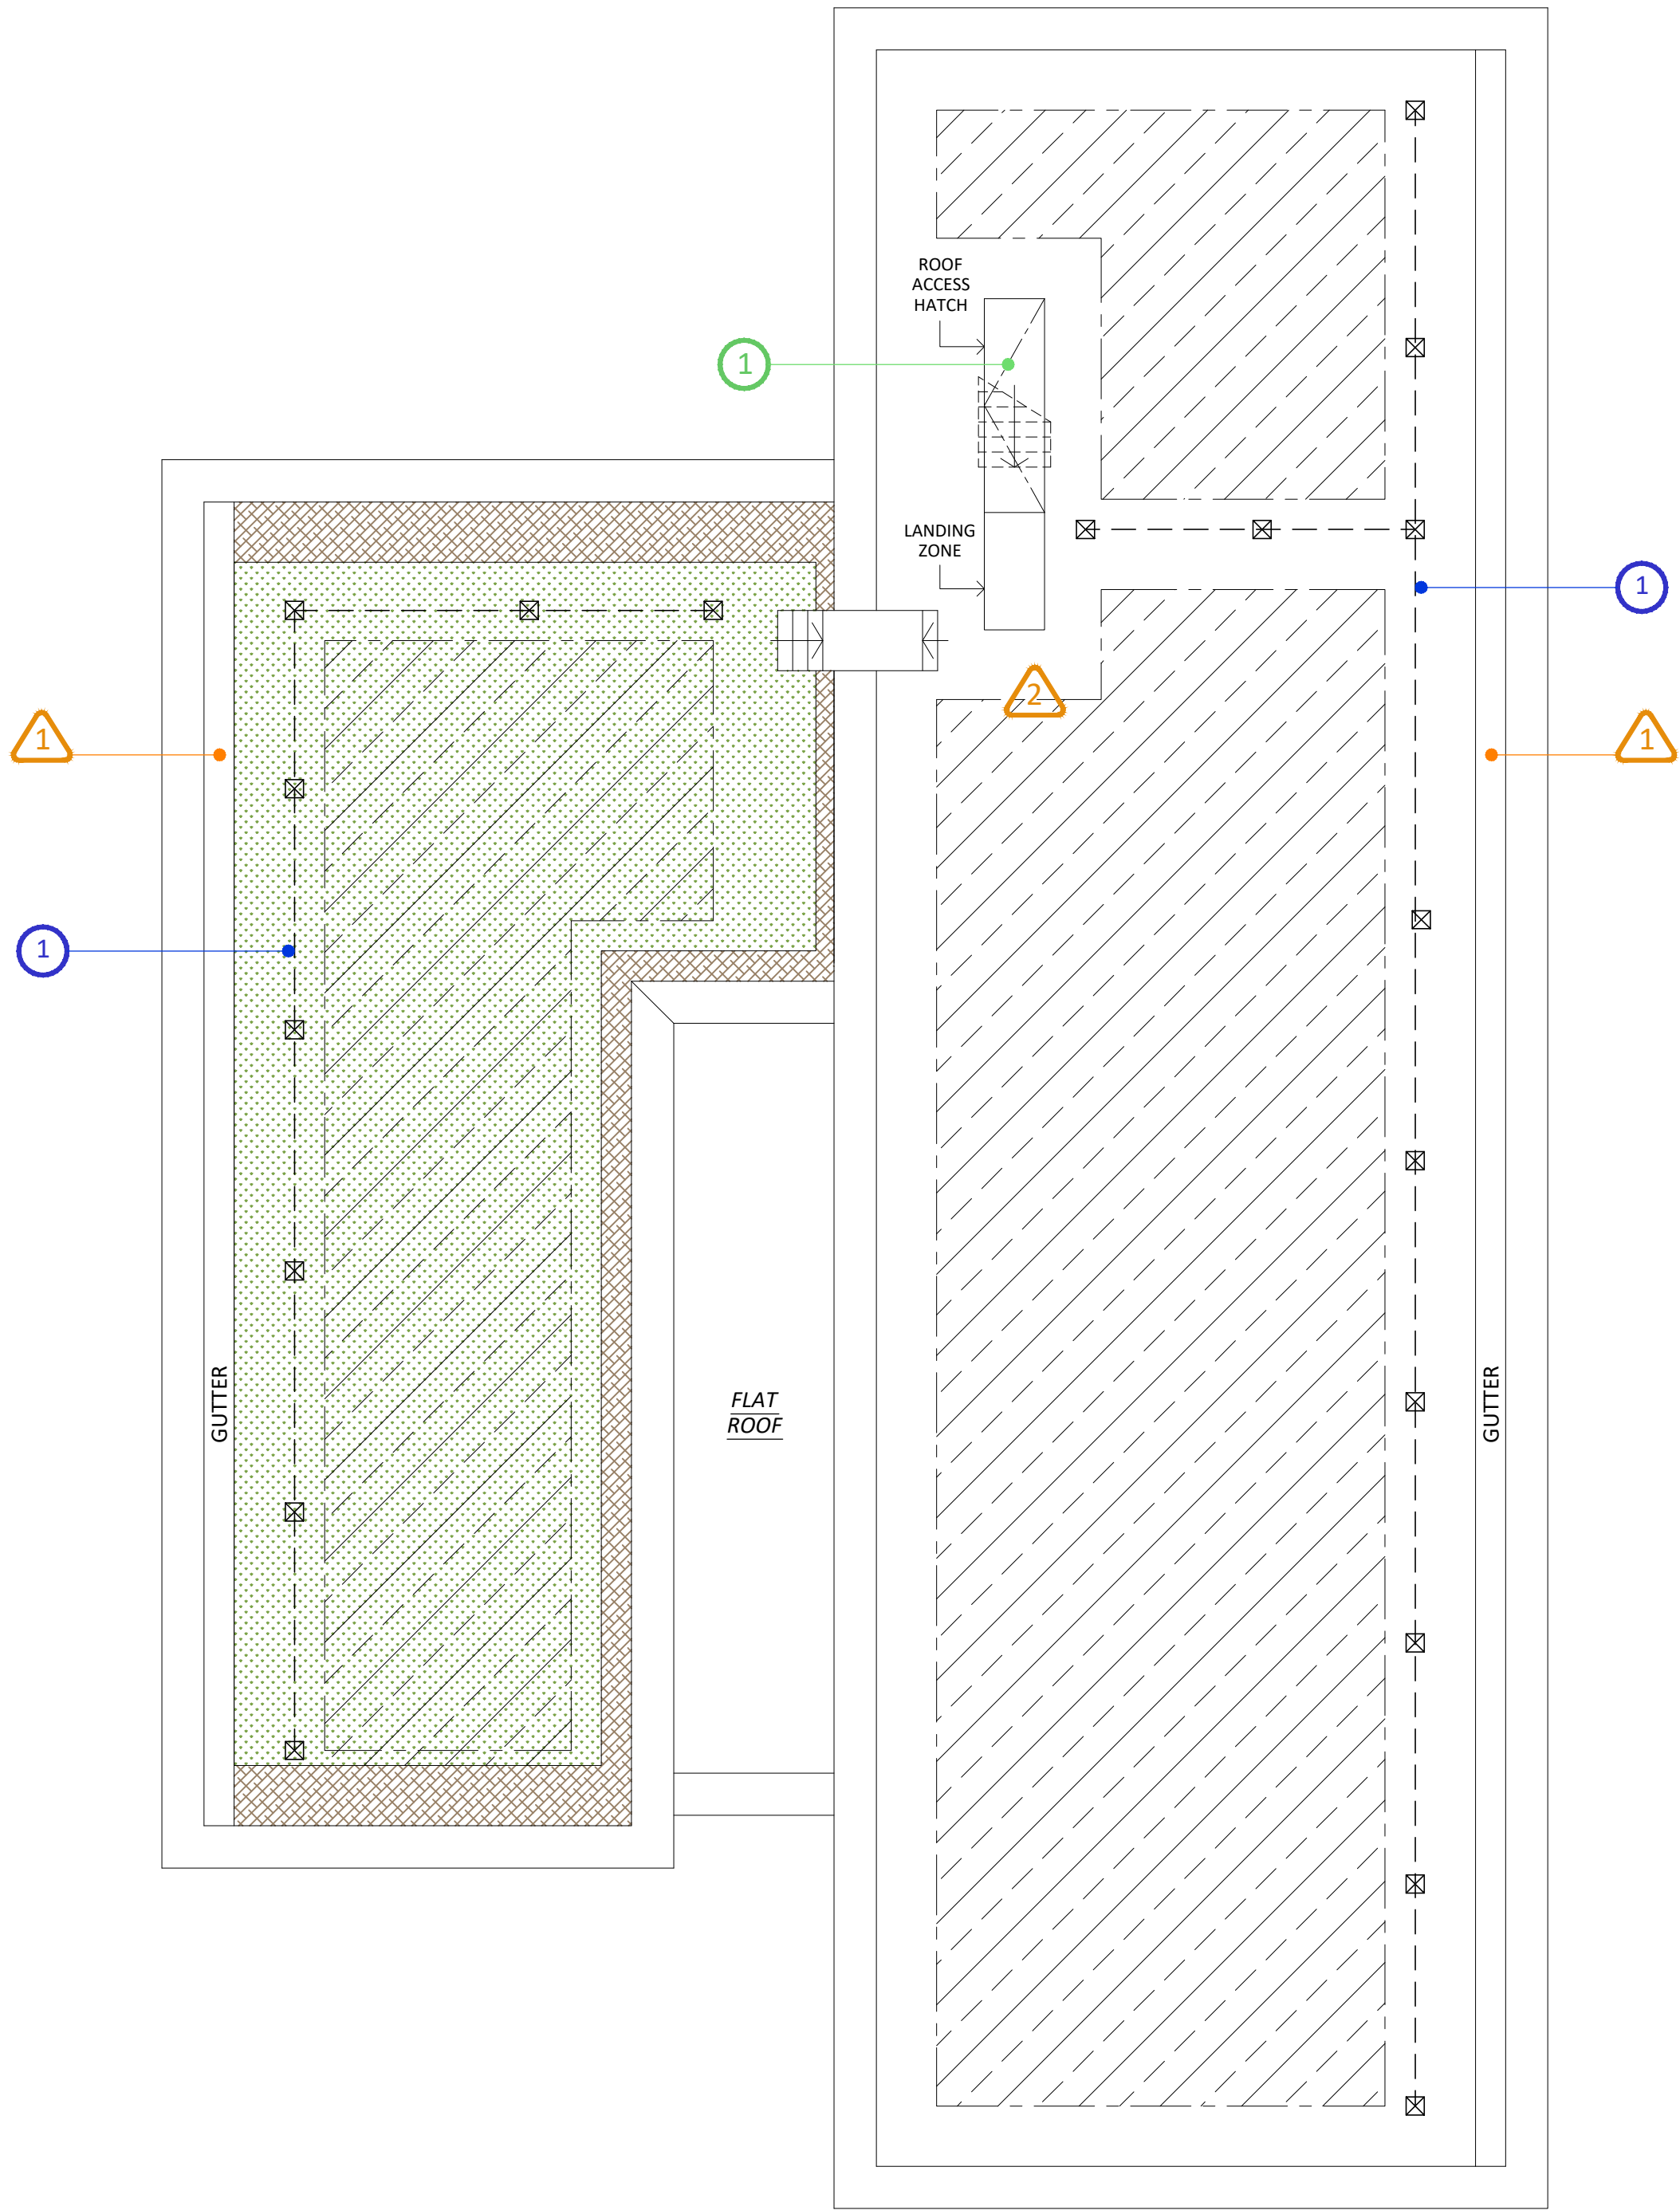

- FALL RESTRAINT SYSTEM
- PHOTOVOLTAIC PANEL ZONE
- BIODIVERSE GREEN ROOF
- GRAVEL MARGIN

- Designed for Safety
- Designed for Maintenance
- Construction Hazard
- Residual Hazard

Designed for Safety The following elements have been included in the design to allow for safe use of the building and installed plant / equipment. The Principal Designer is to be advised of any changes to the design which affects these elements.	
1	Stair extends up to roof level to provide 'service stair' access to roof. Access to roof via hinged access hatch
Designed for Maintenance The following elements have been included in the design to assist safe maintenance and access. The Principal Designer is to be advised of any changes to the design which affects these elements.	
1	Cable type fall restraint system to provide safe access to gutters
Construction Hazard The following significant or unusual hazards have been identified by the designer and must be managed during the construction phase.	
Residual Hazard The following significant or unusual hazards have been identified by the designer and must be managed by the Client during the use of the building / site.	
1	Gutter inspection / cleaning
2	Maintenance of Biodiverse Roof



status

PLANNING

This drawing is ©Bradshaw Gass & Hope LLP and is not to be copied, reproduced or re-distributed either in whole or in part without the prior written permission of the originator.

The originator shall have no responsibility for any liability, loss, cost, damage or expense arising from or relating to any use of this document other than for its intended purpose on this project.

This drawing shall be read in conjunction with all other relevant drawings, specifications and associated documentation. Any discrepancies, errors or omissions are to be reported to the originator before proceeding with work.

All dimensions are to be checked on site by the contractor prior to proceeding with any work.

Hazard Identification

ref	hazard	date

P2	EXTENT OF GREEN ROOF REVISED. PVs SHOWN AS INDICATIVE AREAS PENDING CONFIRMATION OF FINAL PV DESIGN	ST	22.07.23
P1	FIRST ISSUE	ST	11.04.23
ref	revision	by	date

BGH

Architects
Consulting Engineers
Quantity Surveyors

21 Silverwell Street
Bolton
BL1 1PR
t: 01204 525321
email@bghbolton.co.uk
www.bghbolton.co.uk

client

GREATER MANCHESTER
COMBINED AUTHORITY

project

NEW FIRE STATIONS
FEASIBILITY STUDIES

drawing

WHITEFIELD FIRE STATION
PROPOSED ROOF PLAN

drawn by	ST	date	APR 23
checked by		date	
scale	1:100		A1
dwg no	1978.35.4354	rev	P2