





EXISTING TIMBER CLADDING TO BE REMOVED AND REPLACED WITH BRICKWORK

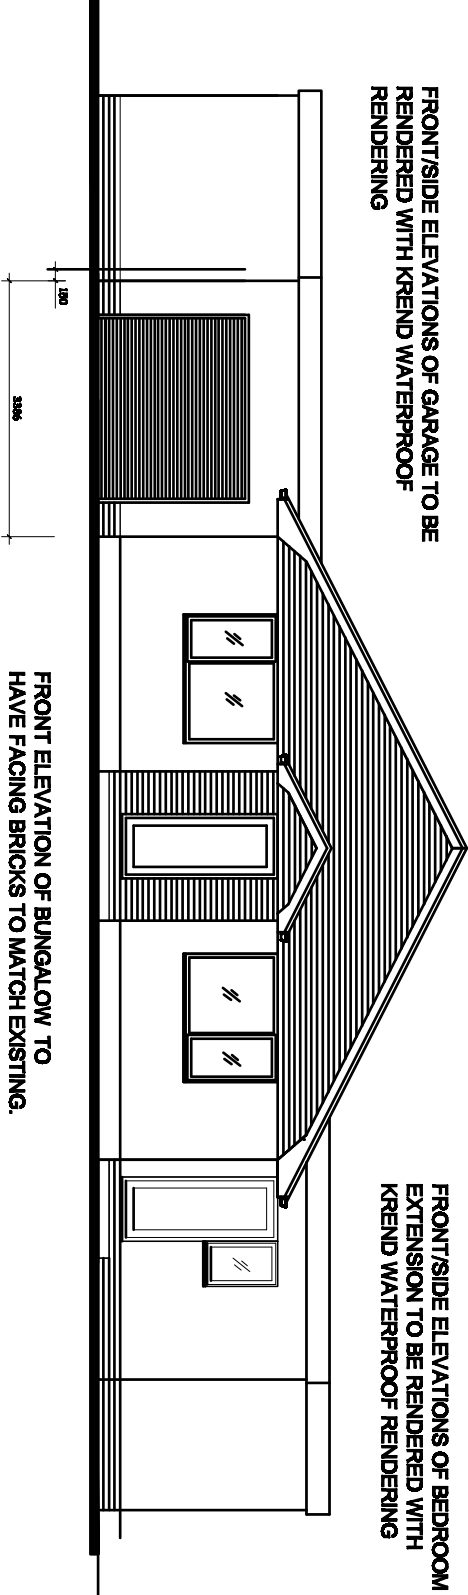

PROPOSED FRONT ELEVATION.

SIDE ELEVATION TO BE RENDERED WITH KREND WATERPROOF RENDERING

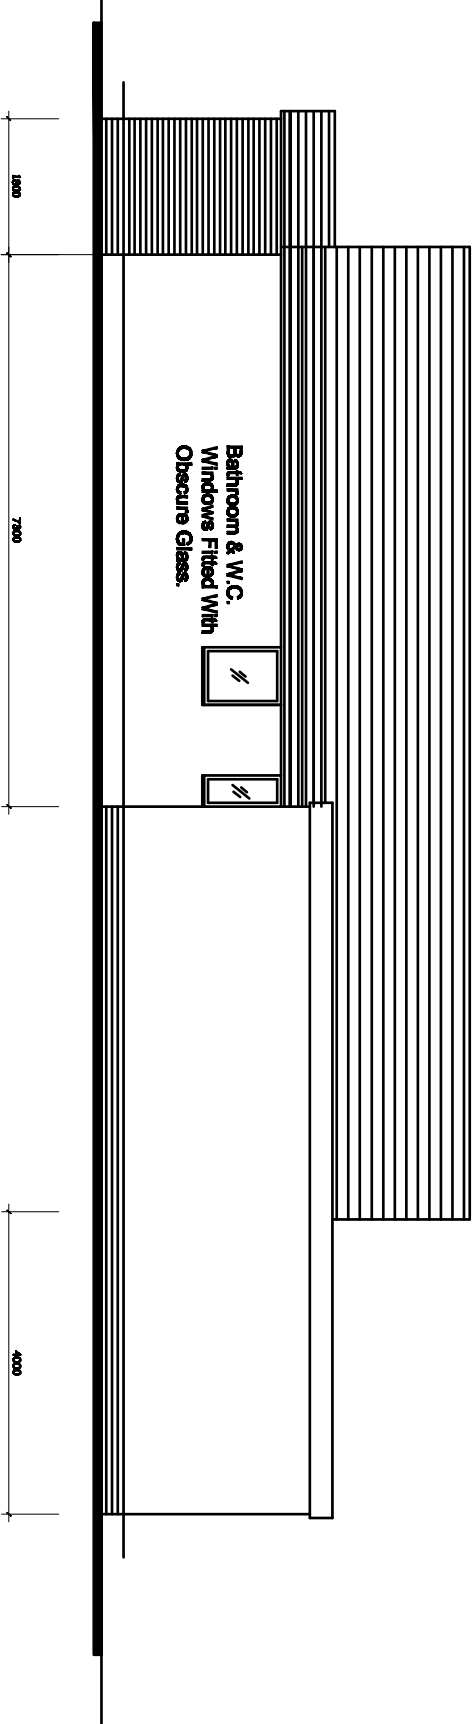

PROPOSED SIDE ELEVATION. (Viewed From 350 Brandlesholme Road).

Revision A - Front Elevation Amended. - 18th March 2024.	Title: PROPOSED SINGLE STOREY EXTENSIONS AT SIDE & REAR WITH PORCH AT FRONT.	Project: 2, TRIMMINGHAM DRIVE, BURY, BL8 1HB	MTC Designs Scale 1:100 @ A3 Date: January 2024.	31 Enders Drive Bolton BL3 9TB T: 01204 415714 H: 0778888914 Email: info@mtcdesigns.co.uk Drawing No: P04A
---	---	---	--	---