





REAR ELEVATION TO BE RENDERED
WITH KREND WATERPROOF RENDERING

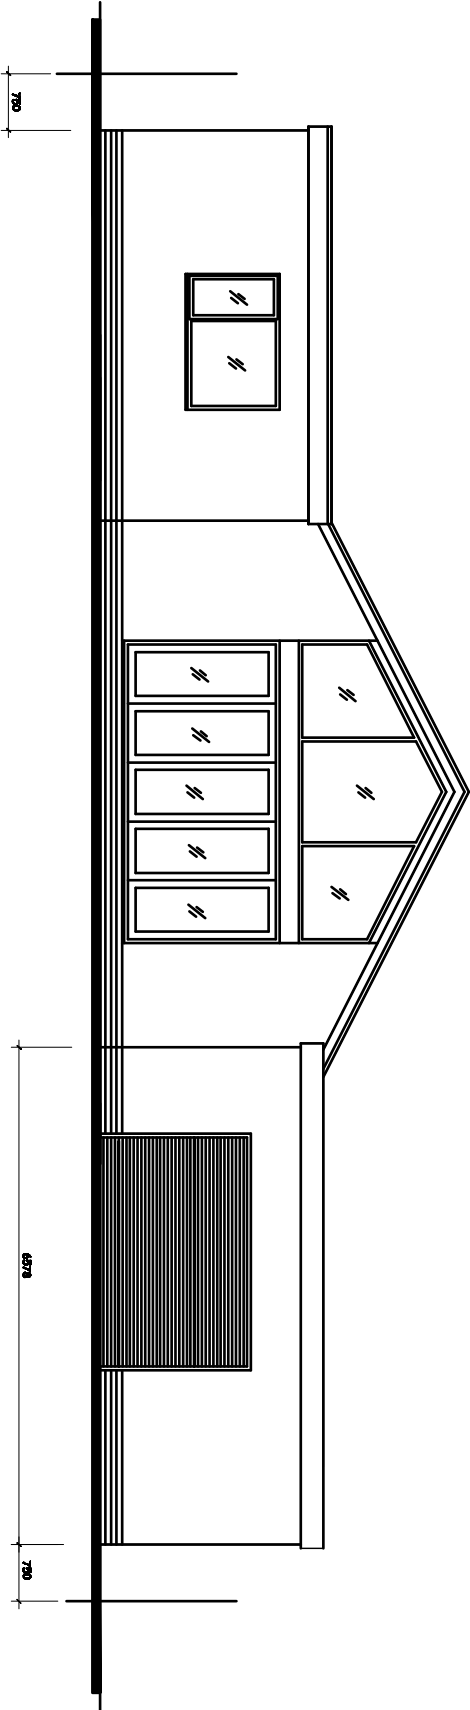

PROPOSED REAR ELEVATION.

SIDE ELEVATION TO BE RENDERED
WITH KREND WATERPROOF RENDERING

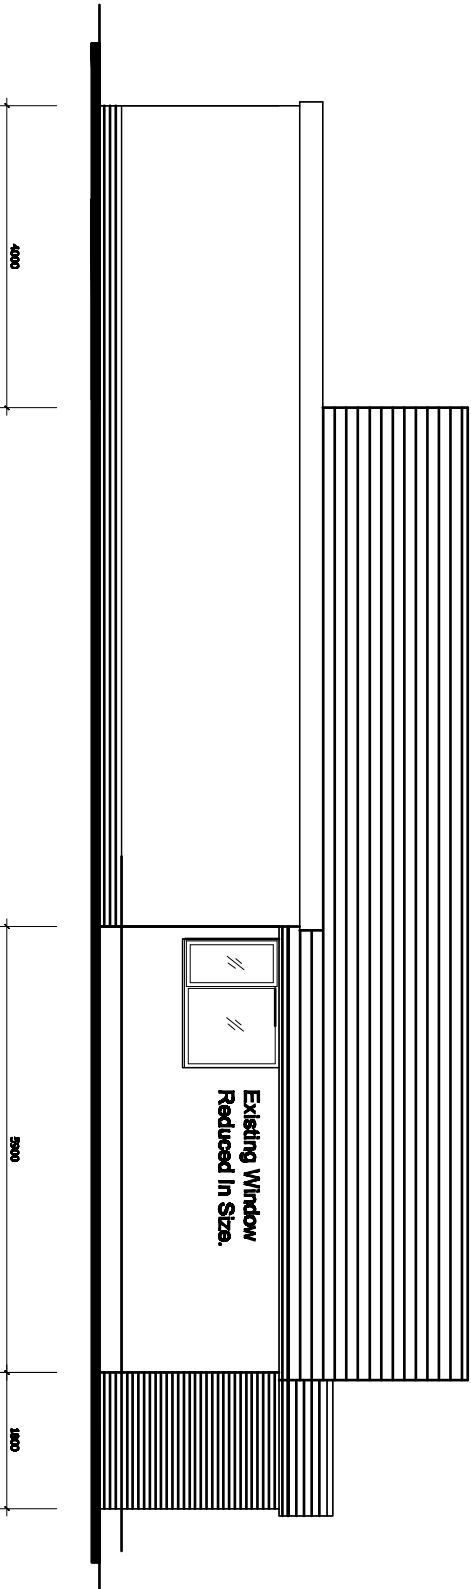

PROPOSED SIDE ELEVATION.
(Viewed From 4 Trimmingham Drive)

Revision	A - Elevations Amended. - 18th March 2024.	Title :	PROPOSED SINGLE STOREY EXTENSIONS AT SIDE & REAR WITH PORCH AT FRONT.	Project :	2, TRIMMINGHAM DRIVE, BURY, BL8 1HB	MTC Designs	31 Endell Drive, Bolton BL2 5TB T: 01204 415714, E: 0776228574 Email: info@mtcdesigns.co.uk
						Scale 1:100 @ A3 Date: January 2024.	Drawing No: P05A