


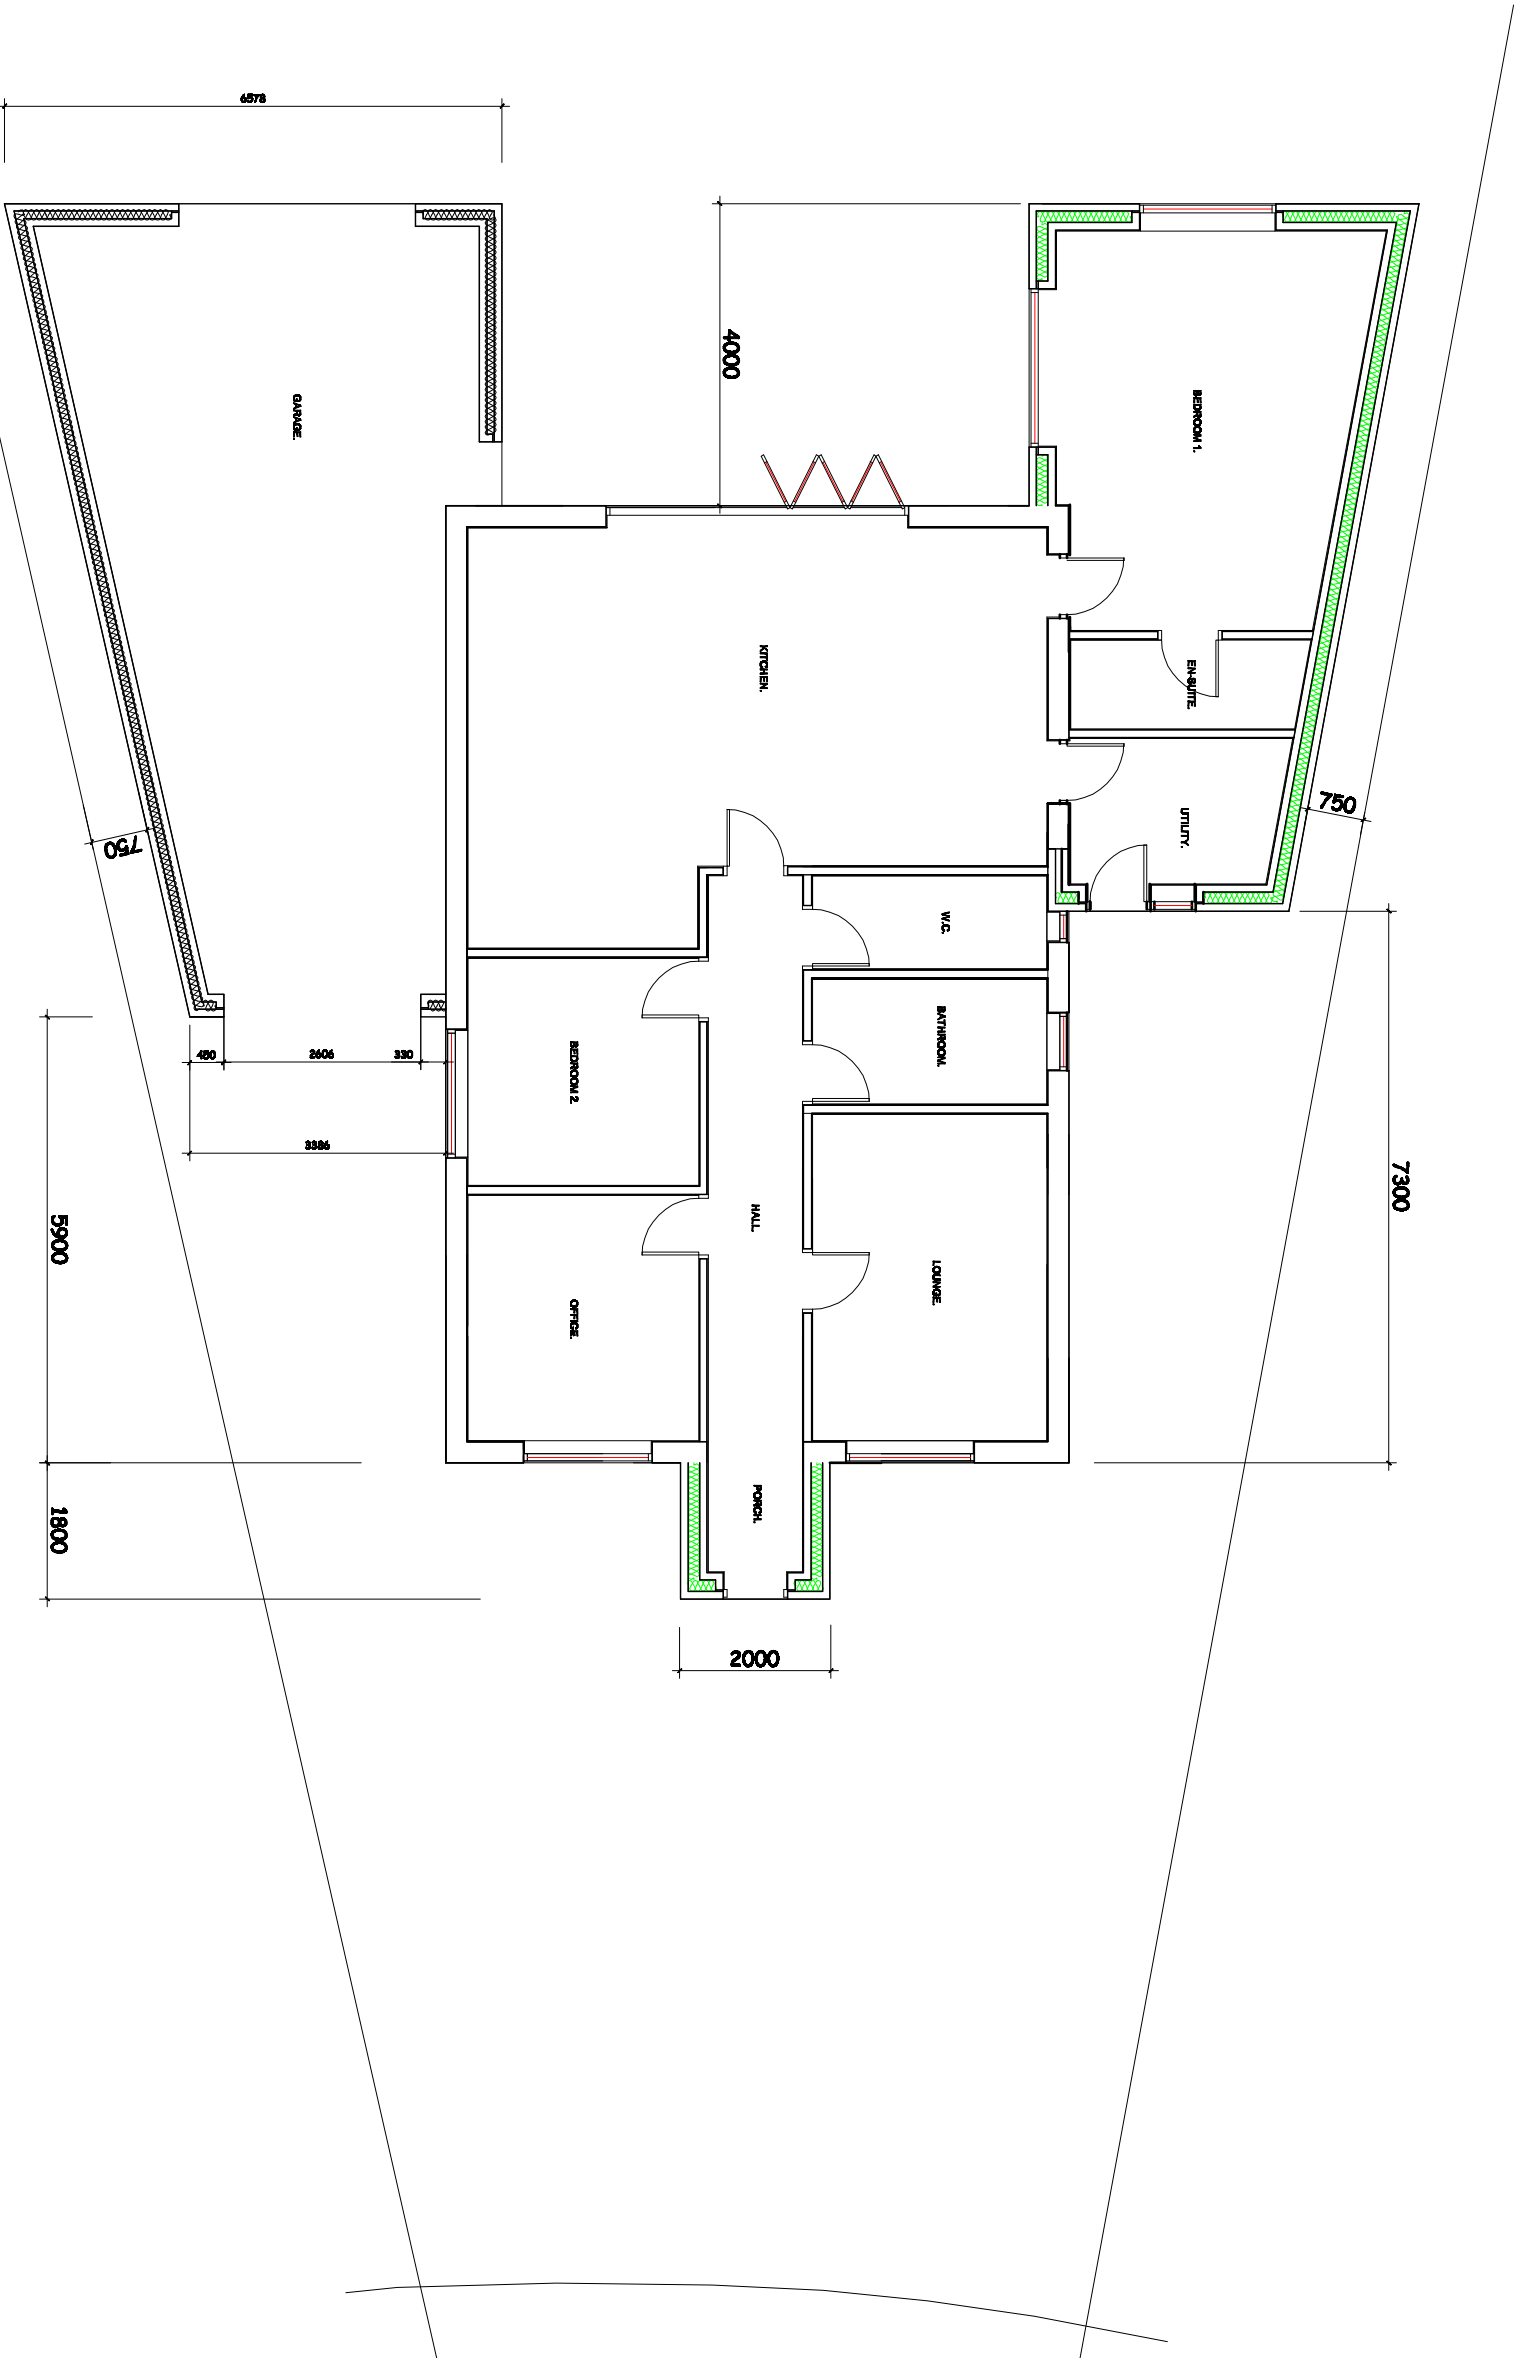

PROPOSED GROUND FLOOR PLAN.

|                                                              |                                                                                  |                                                        |   |
|--------------------------------------------------------------|----------------------------------------------------------------------------------|--------------------------------------------------------|---|
| Revision<br>A - Garage Footprint Amended. - 18th March 2024. | Title :<br>PROPOSED SINGLE STOREY EXTENSIONS AT SIDE & REAR WITH PORCH AT FRONT. | Project :<br>2, TRIMMINGHAM DRIVE,<br>BURY,<br>BL8 1HB | MTC Designs<br>31 Essex Drive Bury BL8 6TB<br>T: 01294 419714 M: 07700285914<br>Email: info@mtcdesigns.co.uk<br>Scale 1:100 @ A3<br>Date: January 2024.<br>Drawing No: P06A |
|--------------------------------------------------------------|----------------------------------------------------------------------------------|--------------------------------------------------------|---|