


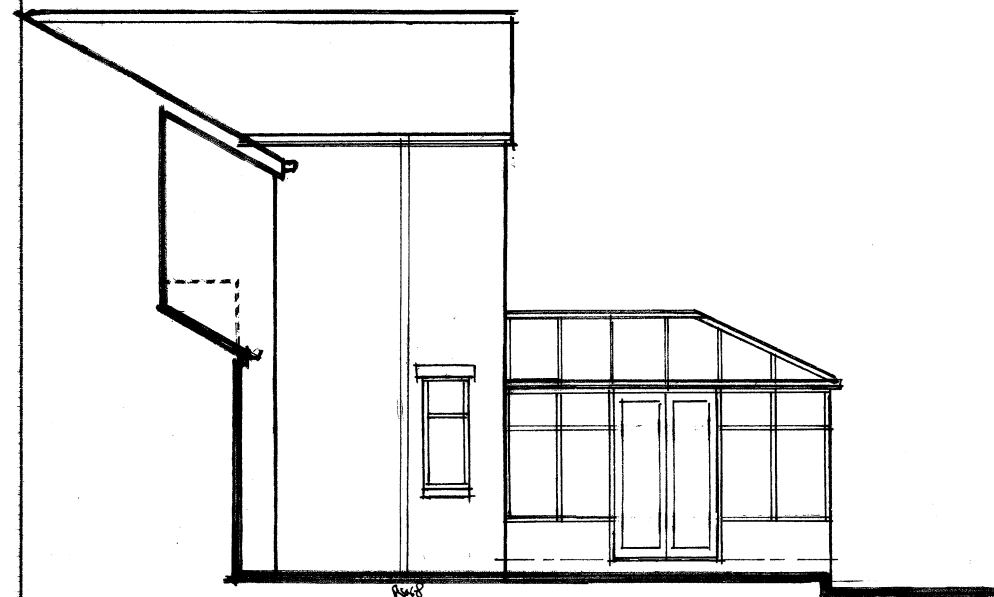


REAR SIDE ELEVATION




REAR ELEVATION




SIDE ELEVATION

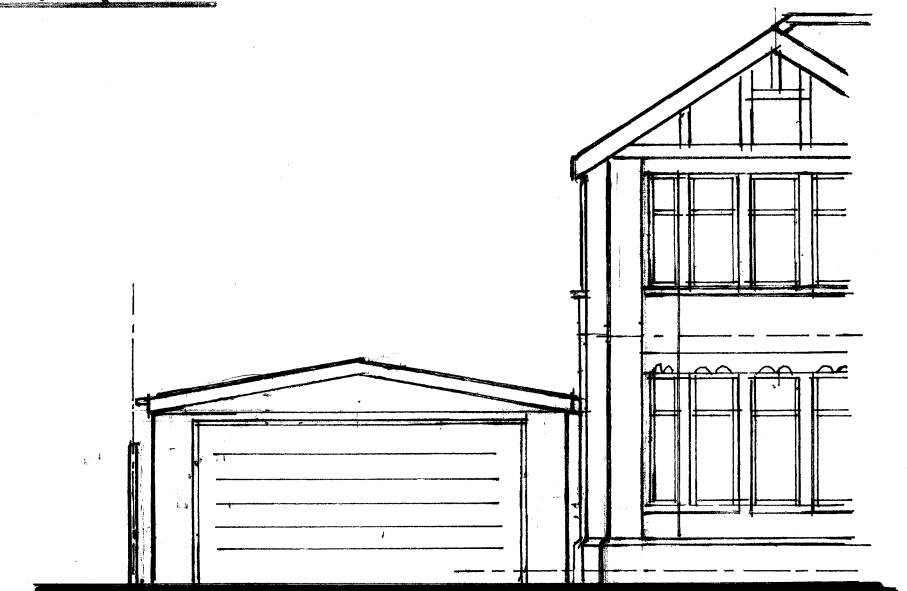


FRONT ELEVATION (PART)

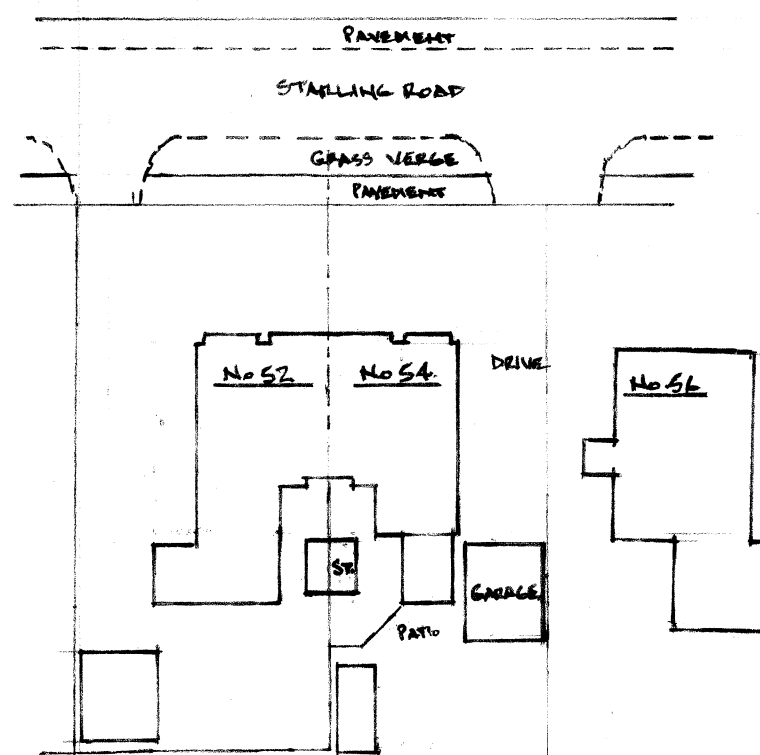

SITE PLAN. 1:500.

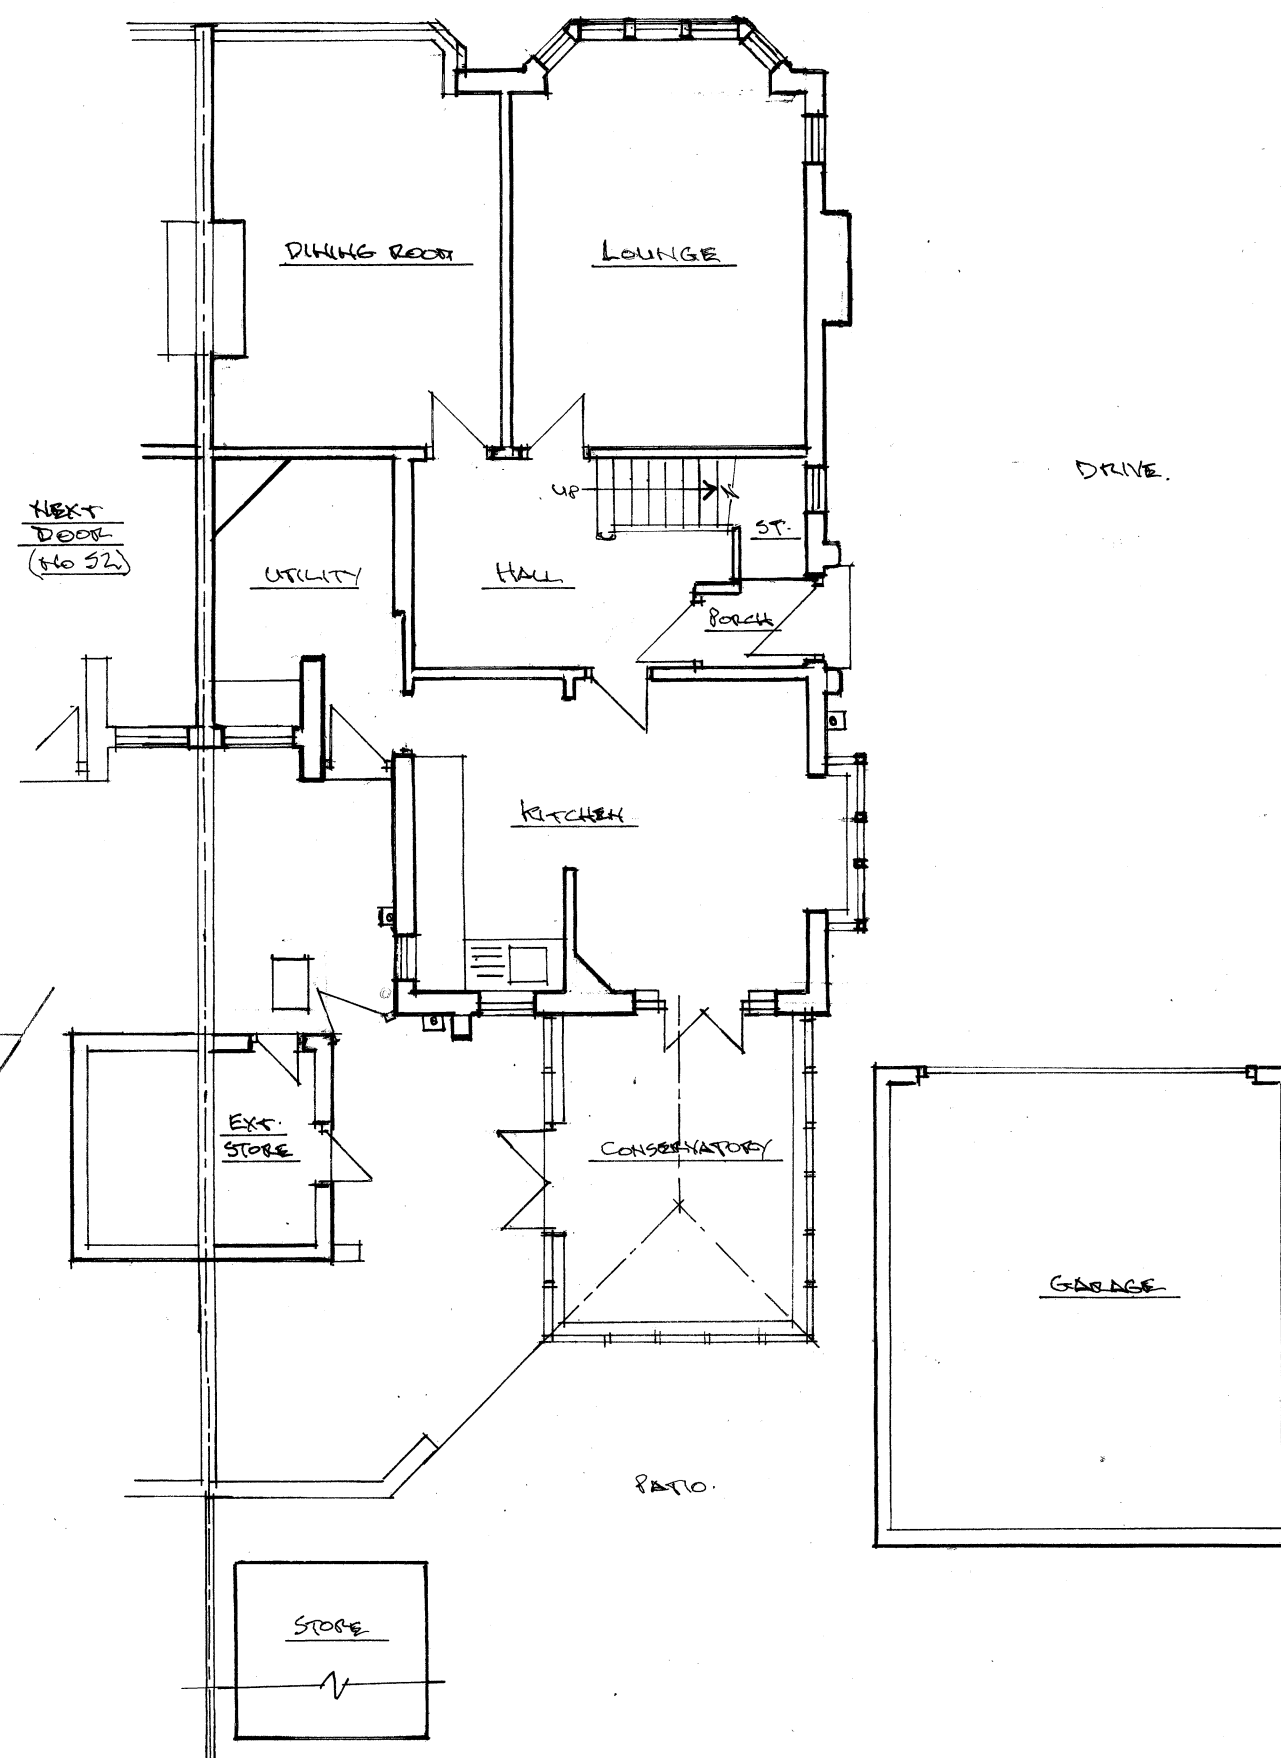

GROUND FLOOR PLAN
 
|   |                       |                         |                         |
|---|-----------------------|-------------------------|-------------------------|
| Architectural & Building Services<br><b>NEIL BUTTERWORTH</b><br>Tel:<br>Mobile: 07785 275483<br>89 Higher Ainsworth Road, Radcliffe,<br>Manchester, M26 4JJ. |                       |                         |                         |
|                                                                         |                       |                         |                         |
| Job Title <b>PROPOSED SINGLE STOREY REAR<br/>EXTENSION &amp; ALTERATIONS,<br/>AT 54 STARLING ROAD, BURY.<br/>FOR MR &amp; MRS R. STEVENS.</b>                |                       |                         |                         |
| Drawing Title <b>PLANS &amp; ELEVATIONS (EXISTING)</b>   |                       |                         |                         |
| Scale<br><b>1:100</b>   | Date<br><b>OCT.21</b> | Drawn by<br><b>N.B.</b> | Drawing No.<br><b>1</b> |