




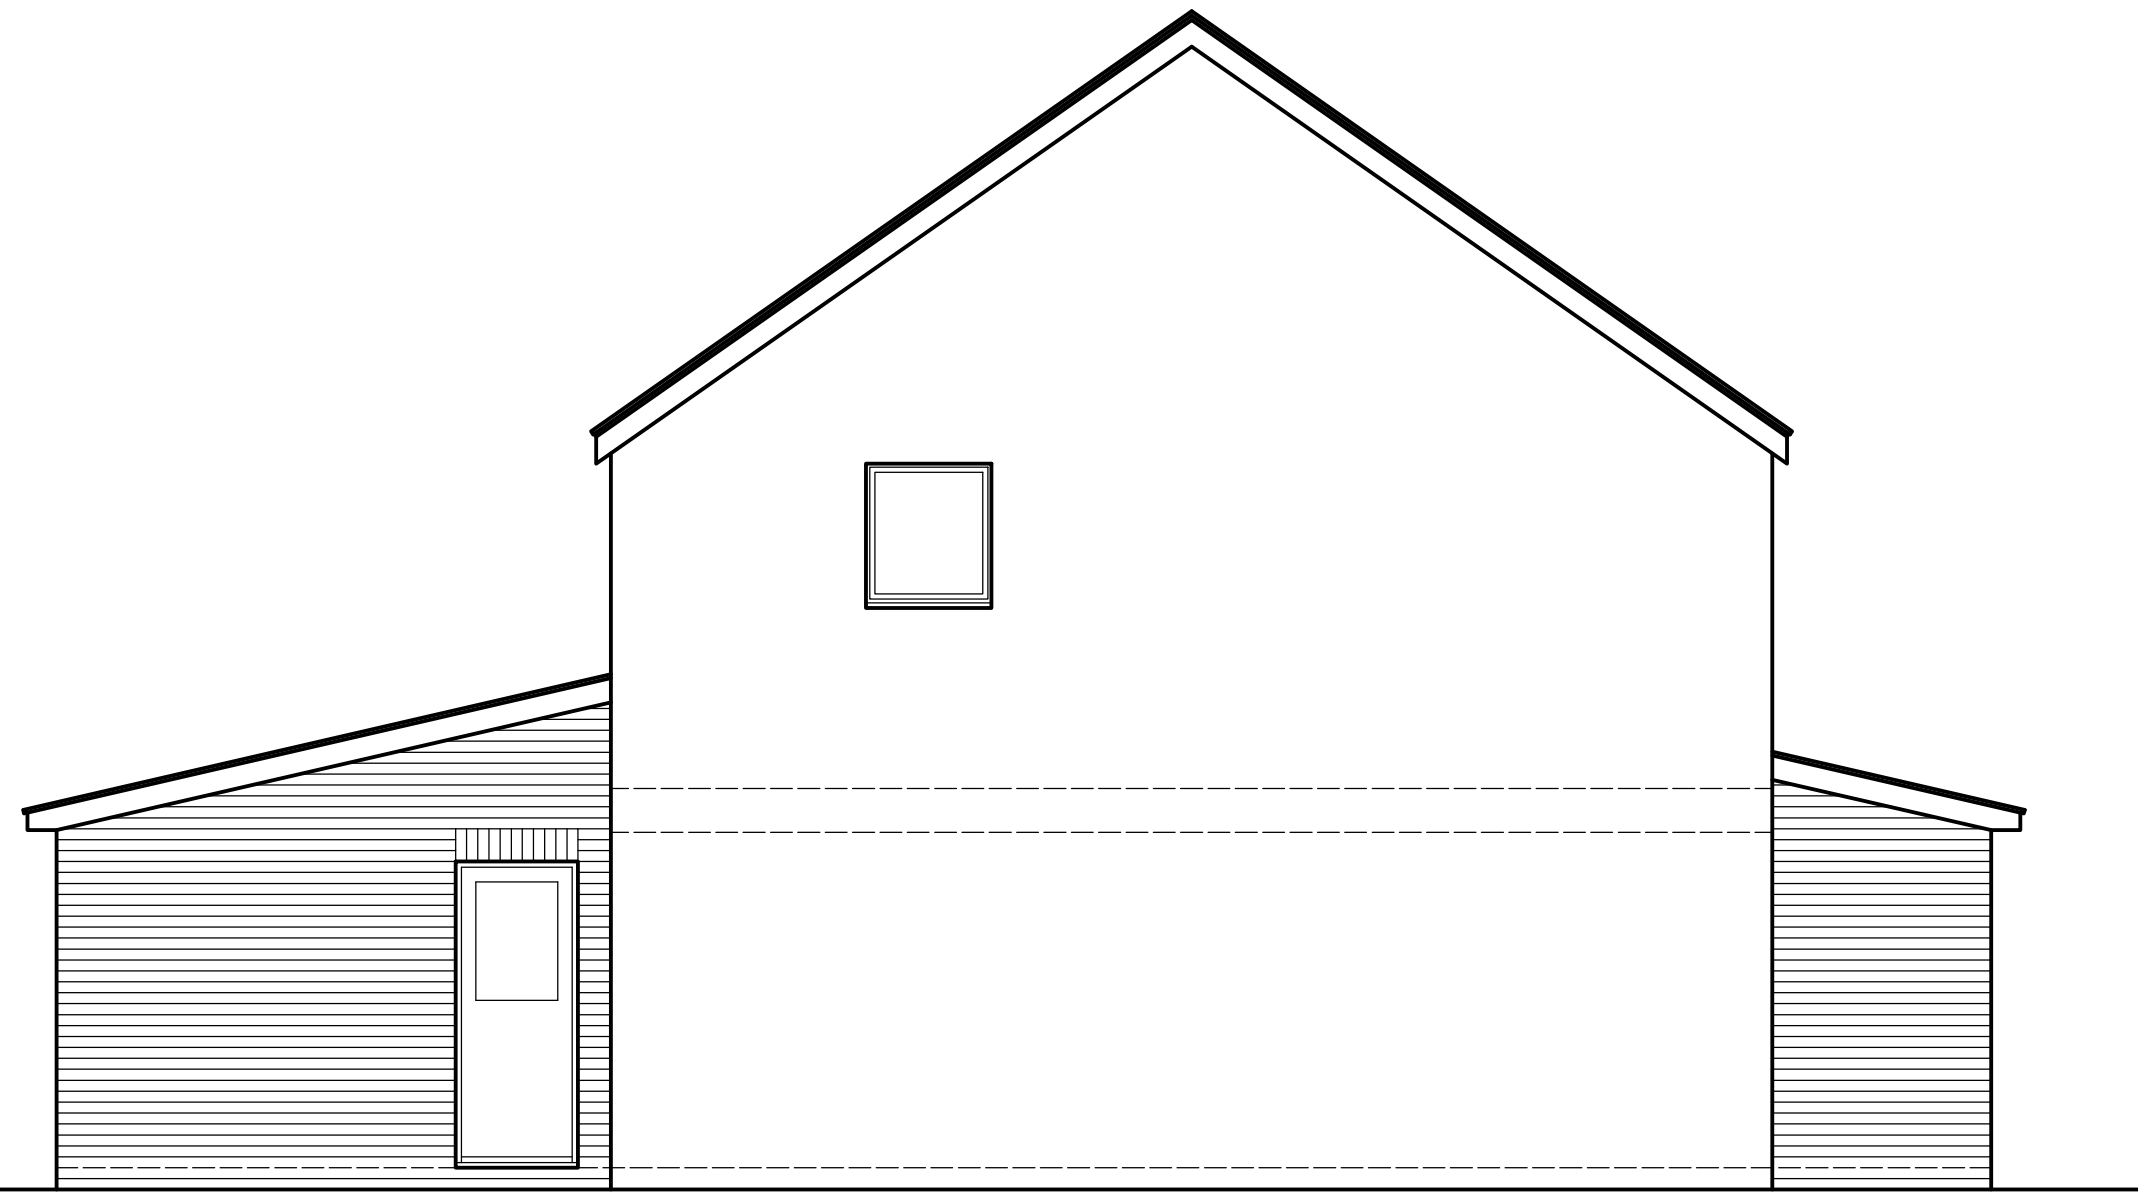


PROPOSED SIDE ELEVATION

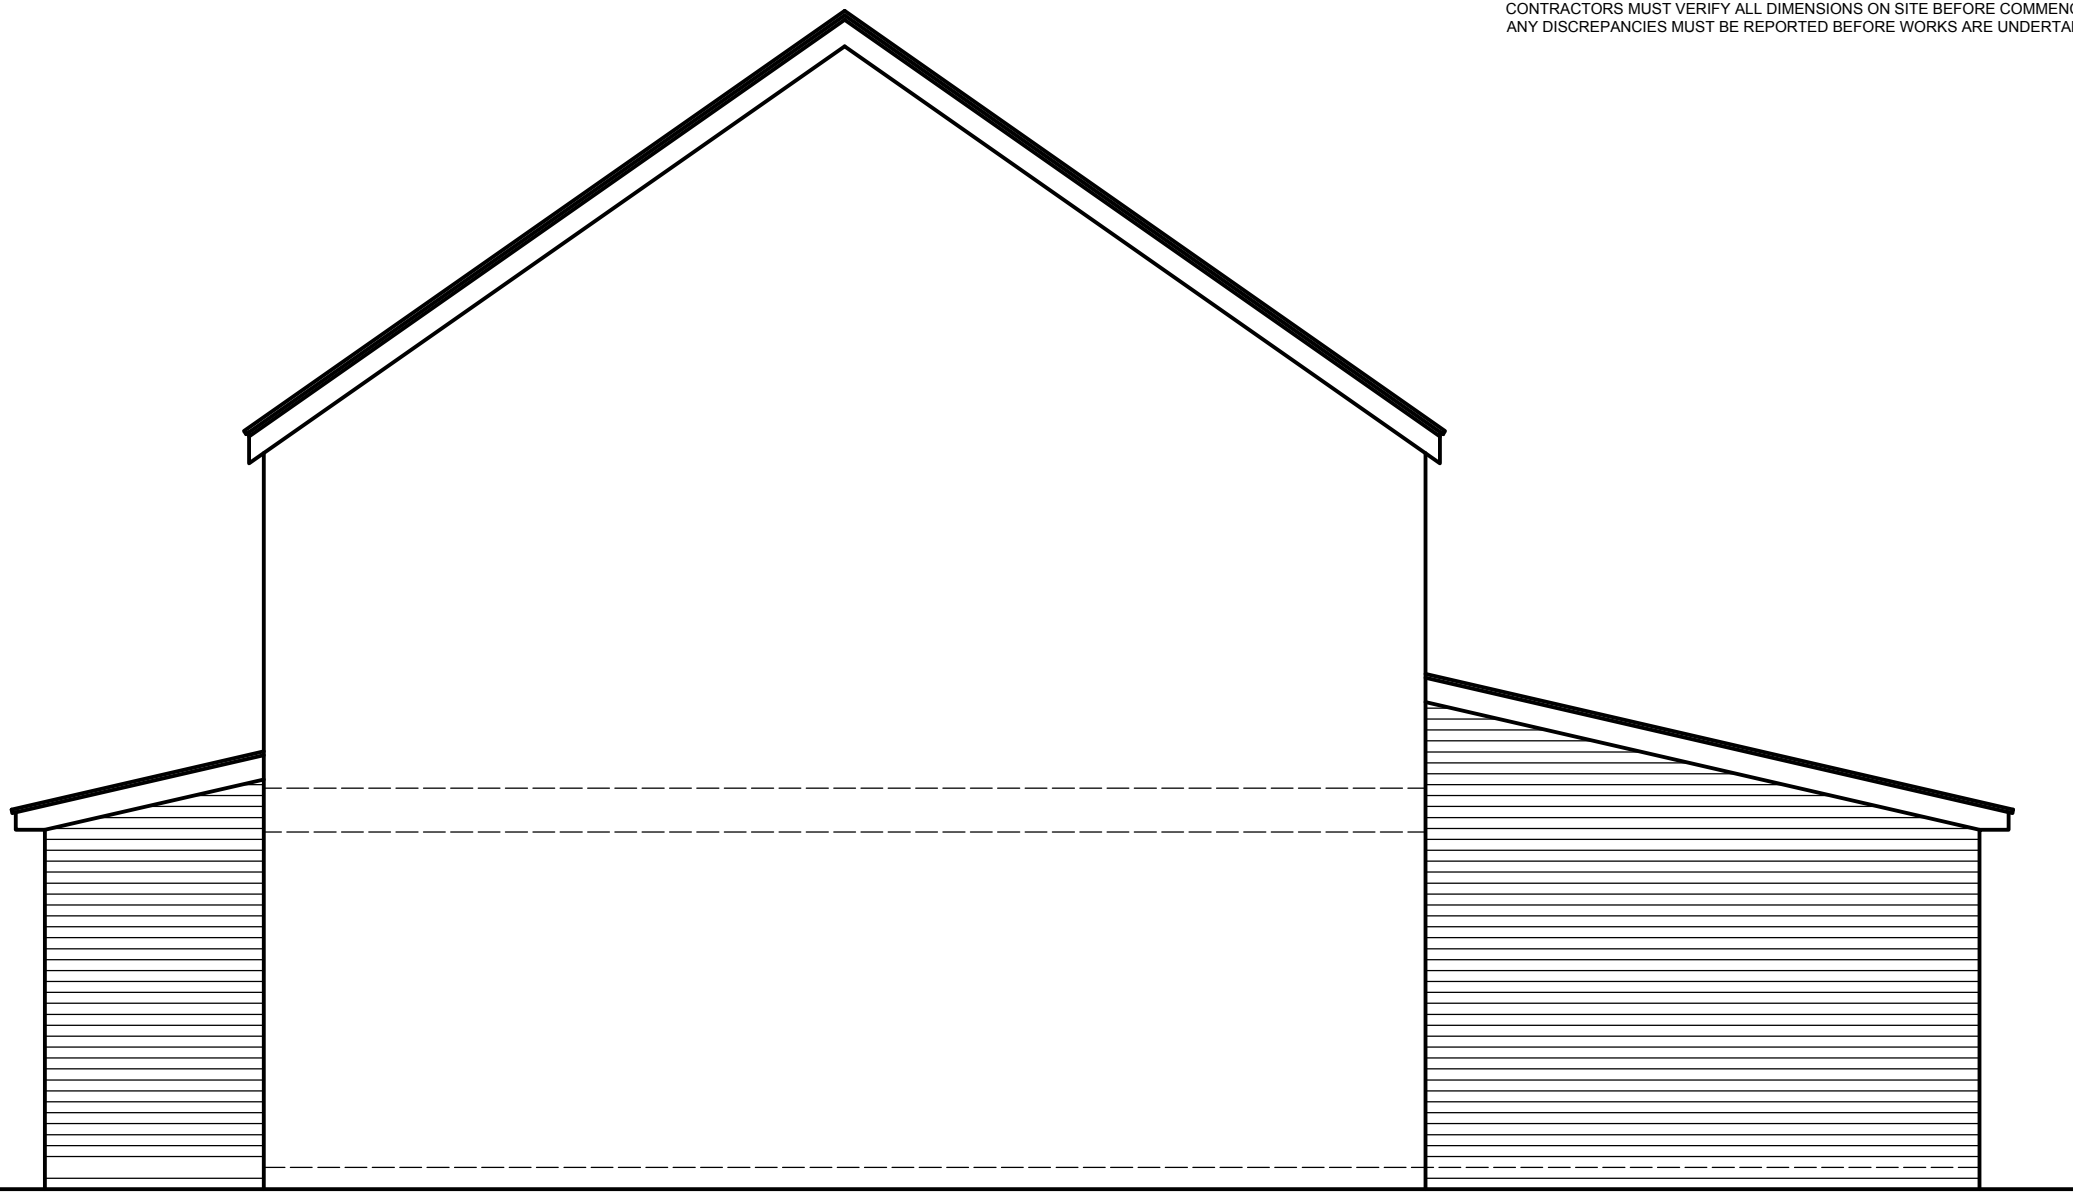


PROPOSED SIDE ELEVATION

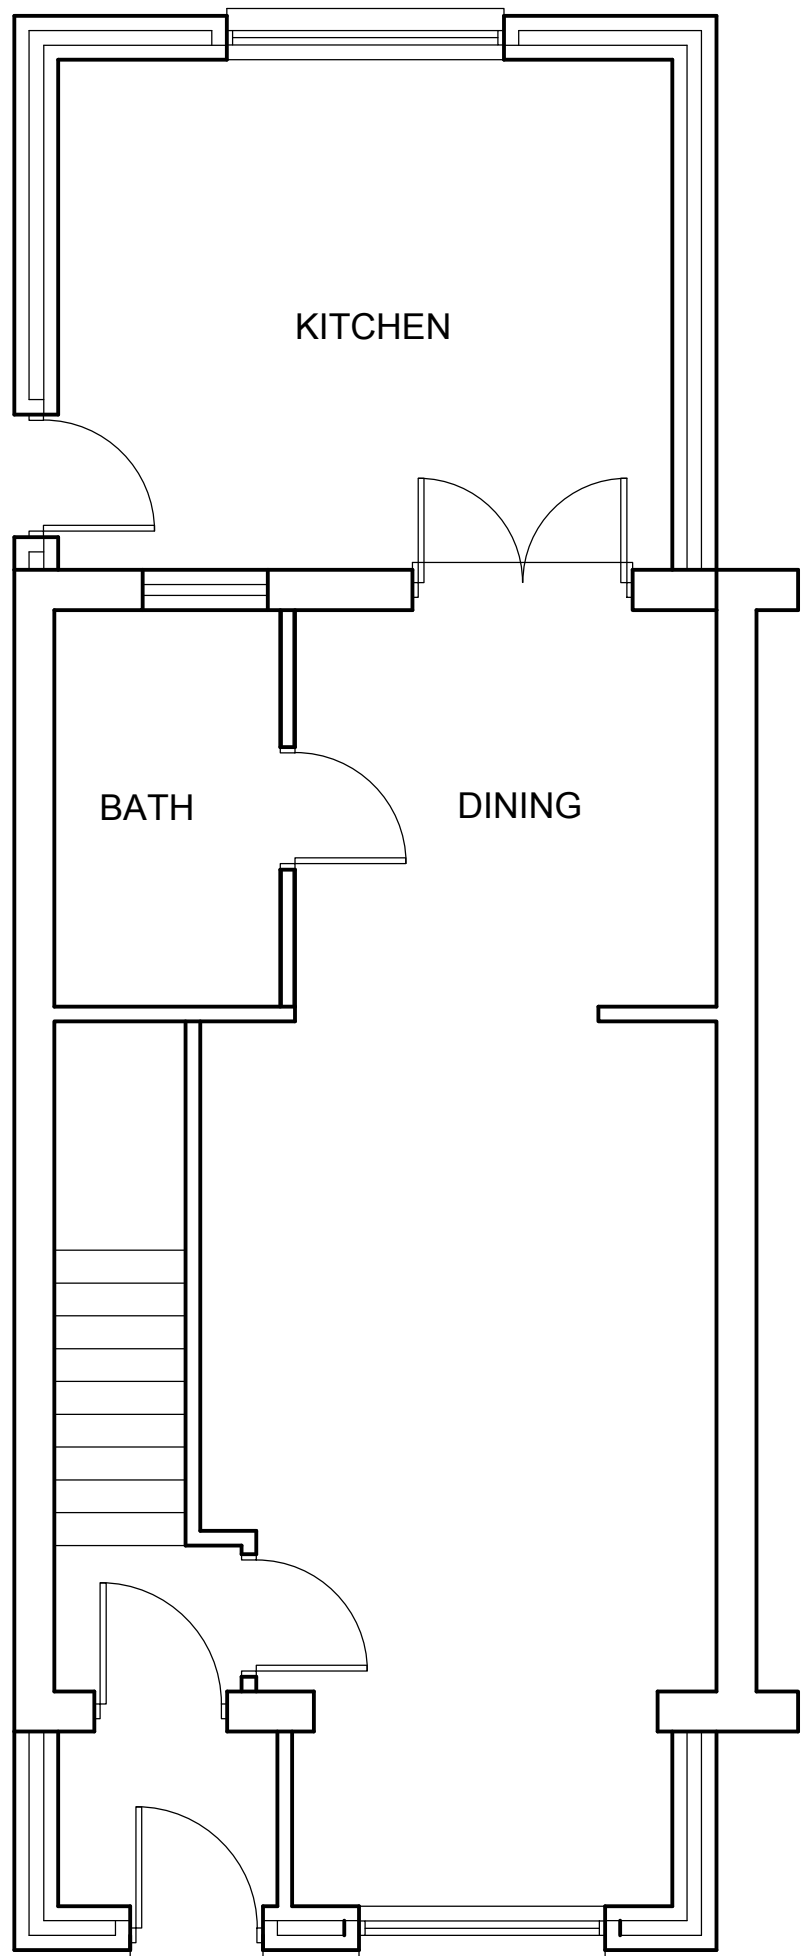


PROPOSED GROUND FLOOR PLAN

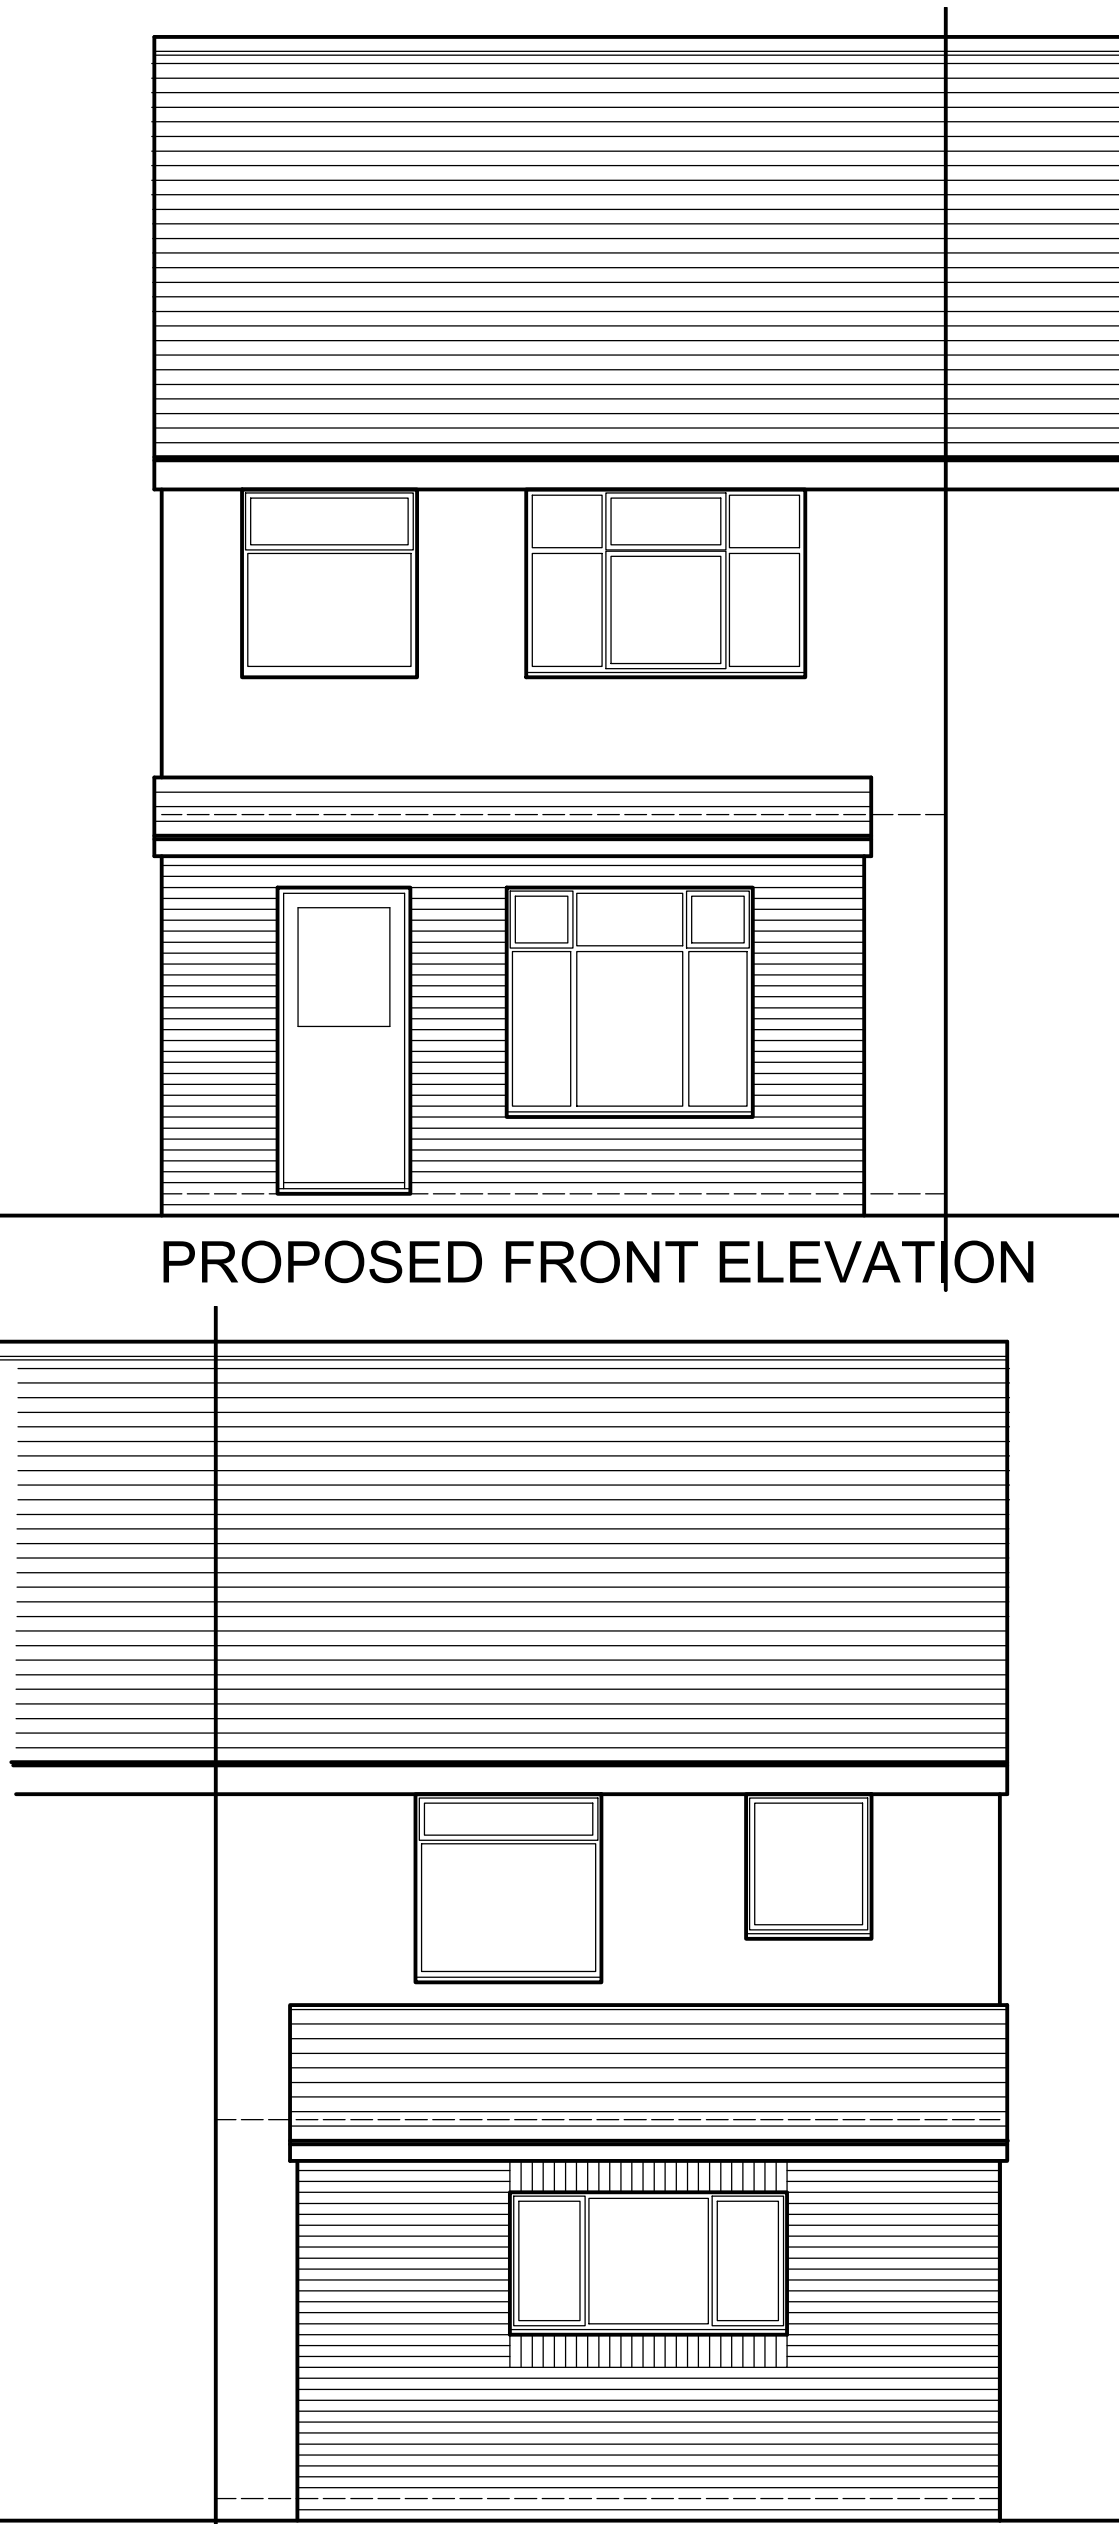


PROPOSED REAR ELEVATION

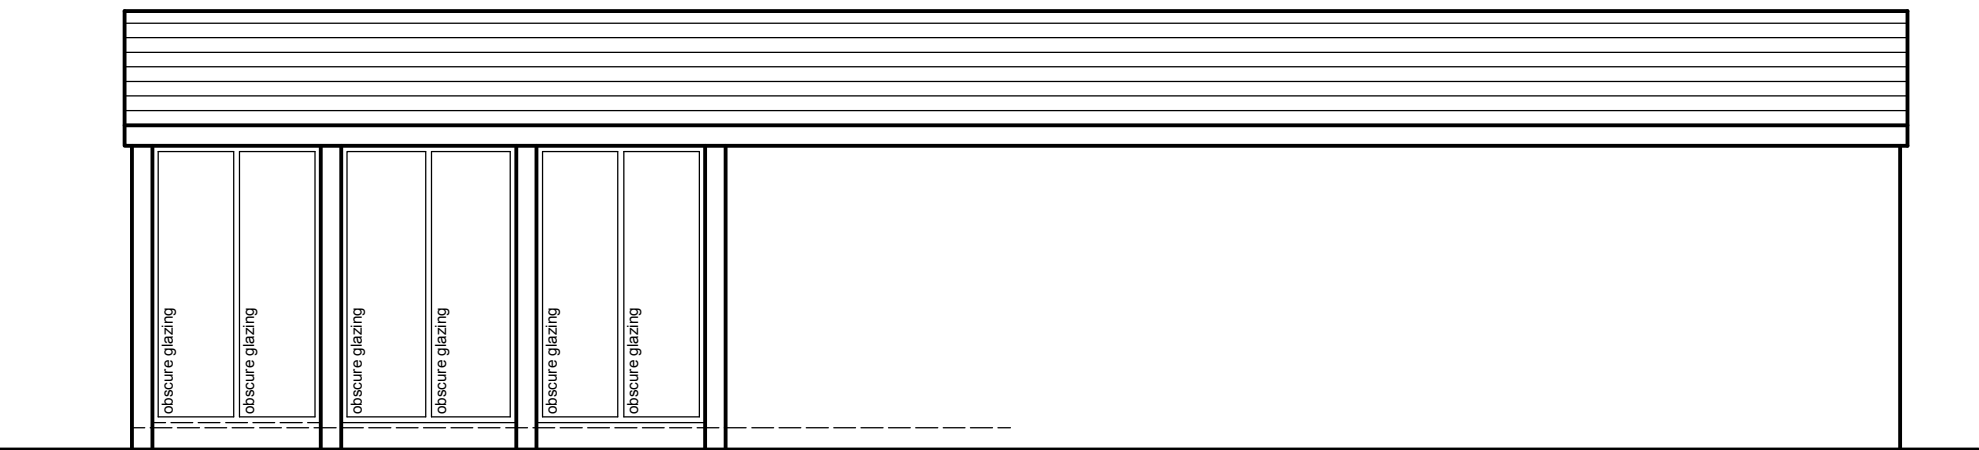

PROPOSED GARAGE SIDE ELEVATION

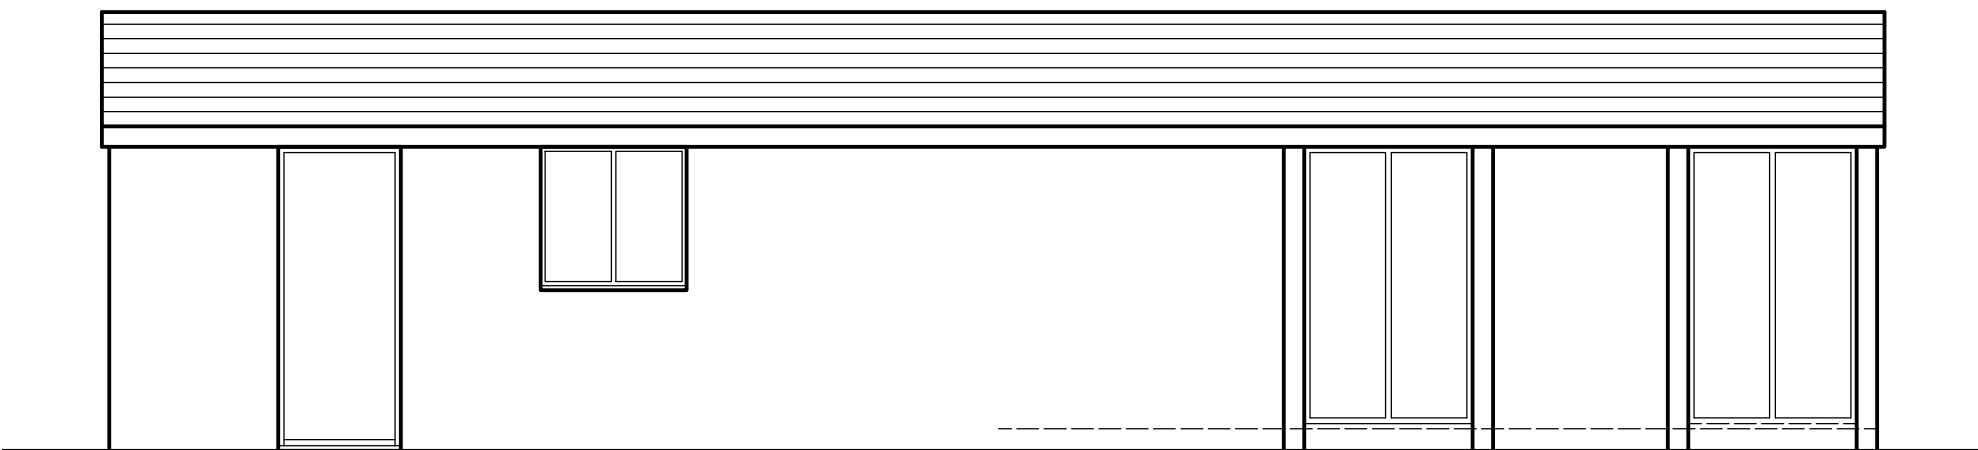

PROPOSED GARAGE SIDE ELEVATION

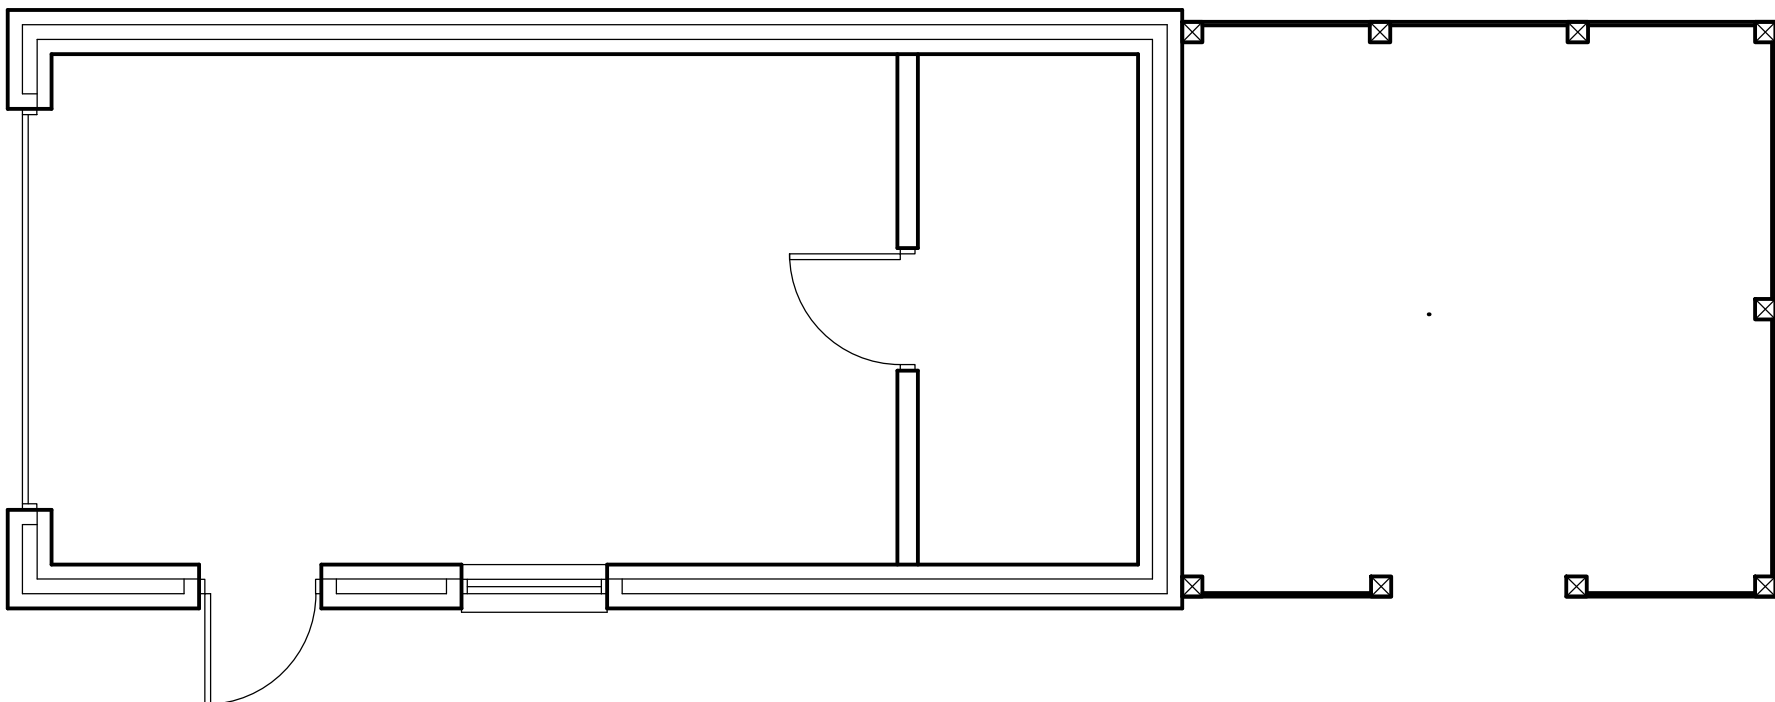

PROPOSED GARAGE FLOOR PLAN

NOTE

All errors, omissions, discrepancies should be reported to the originator immediately.

All dimensions to be checked before site fabrication by the contractor, his sub-contractor or supplier.


Do not scale plans - use figure or grid dimensions where given.

Any deviation from the drawing to be reported to the originator immediately.


Drawing issue status:

PRELIMINARY ☐ CLIENT APPROVAL ☐ PLANNING ☐

BUILDING REGS ☐ TENDER ☐ CONSTRUCTION ☐ AS-BUILT ☐

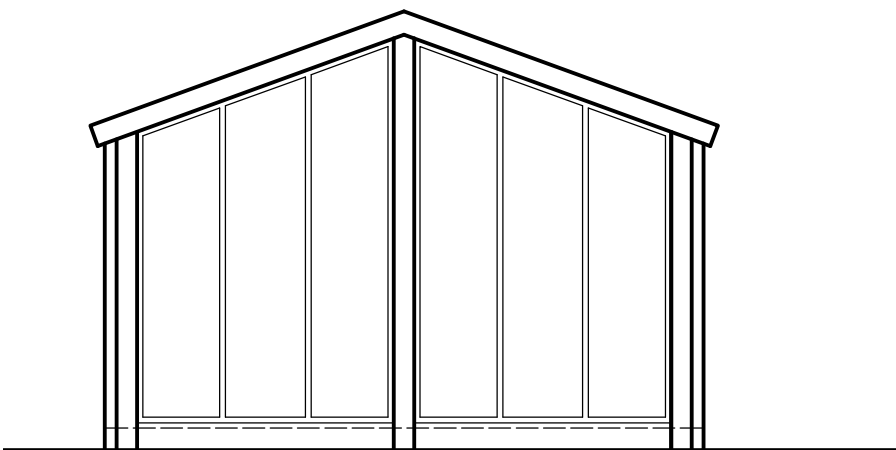

PROPOSED GARAGE REAR ELEVATION

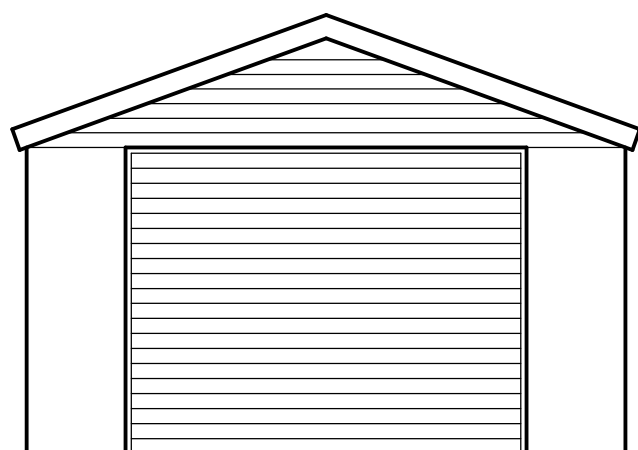

PROPOSED GARAGE FRONT ELEVATION

REV	DATE	DESCRIPTION
PROJECT	CLIENT	
Single storey extension to rear of dwelling and new garage	57 Riverside Road, M26 2PX	
SUBJECT	SHEET SIZE	DATE
Proposed Plans and Elevations.	A1	10/09/2025
PROJECT NR	DRAWING NR	SCALE
-	RR-01	1:50
REV	DRAWN	CHECKED
-	-	-