
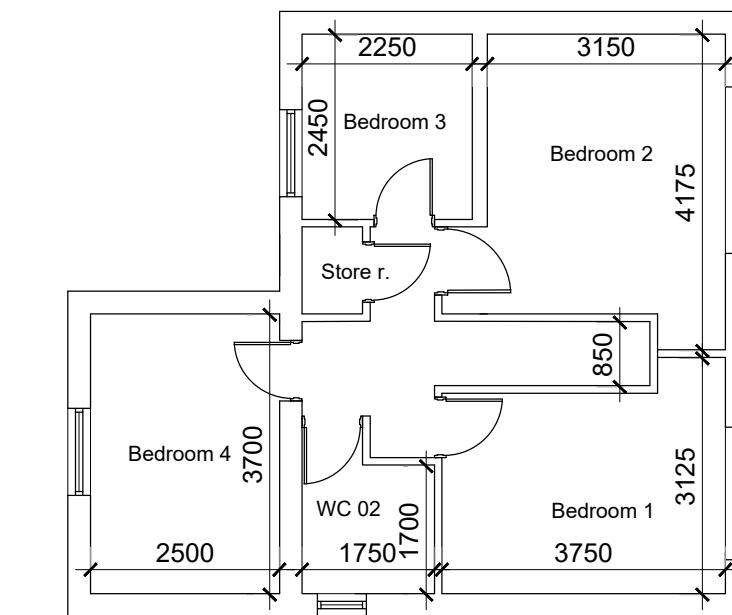


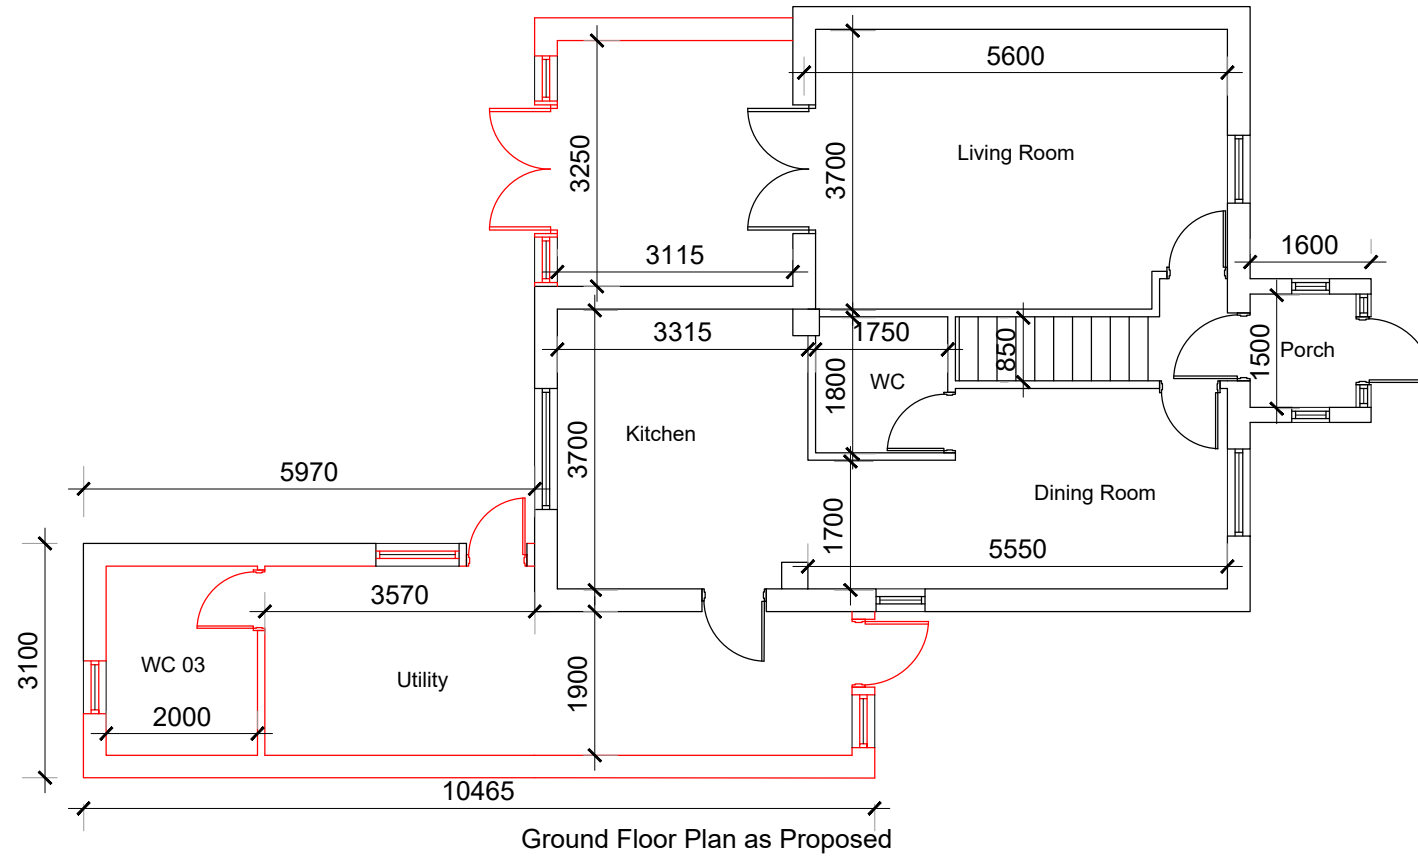

No Change

1. DO NOT SCALE FROM THIS DRAWING - USE FIGURED DIMENSIONS ONLY.
2. READ IN CONJUNCTION WITH ALL OTHER CONSULTANTS / SPECIALISTS DRAWINGS, REPORT ANY DISCREPANCIES BEFORE AFFECTED WORK COMMENCES.
3. ALL SETTING OUT DIMENSIONS TO BE CHECKED ON SITE BY CONTRACTOR BEFORE WORK COMMENCES.
4. ALL WORKS CARRIED OUT WITHIN 3M OF ADJOINING PROPERTY IS SUBJECT TO THE PARTY WALL ACT 1996.

Type	Single Storey Side and Rear Extension				
Client	Mr. Mohamed Arif Ahmed Sedu				
Address	29 The Meadows, M25 1DT				

Floor Plans as Proposed					
Contract No.	016	Drawn	AU	Drawing No.	P 01
Date	Sep 2022	Revision	-	Scale	1:100 @ A3