


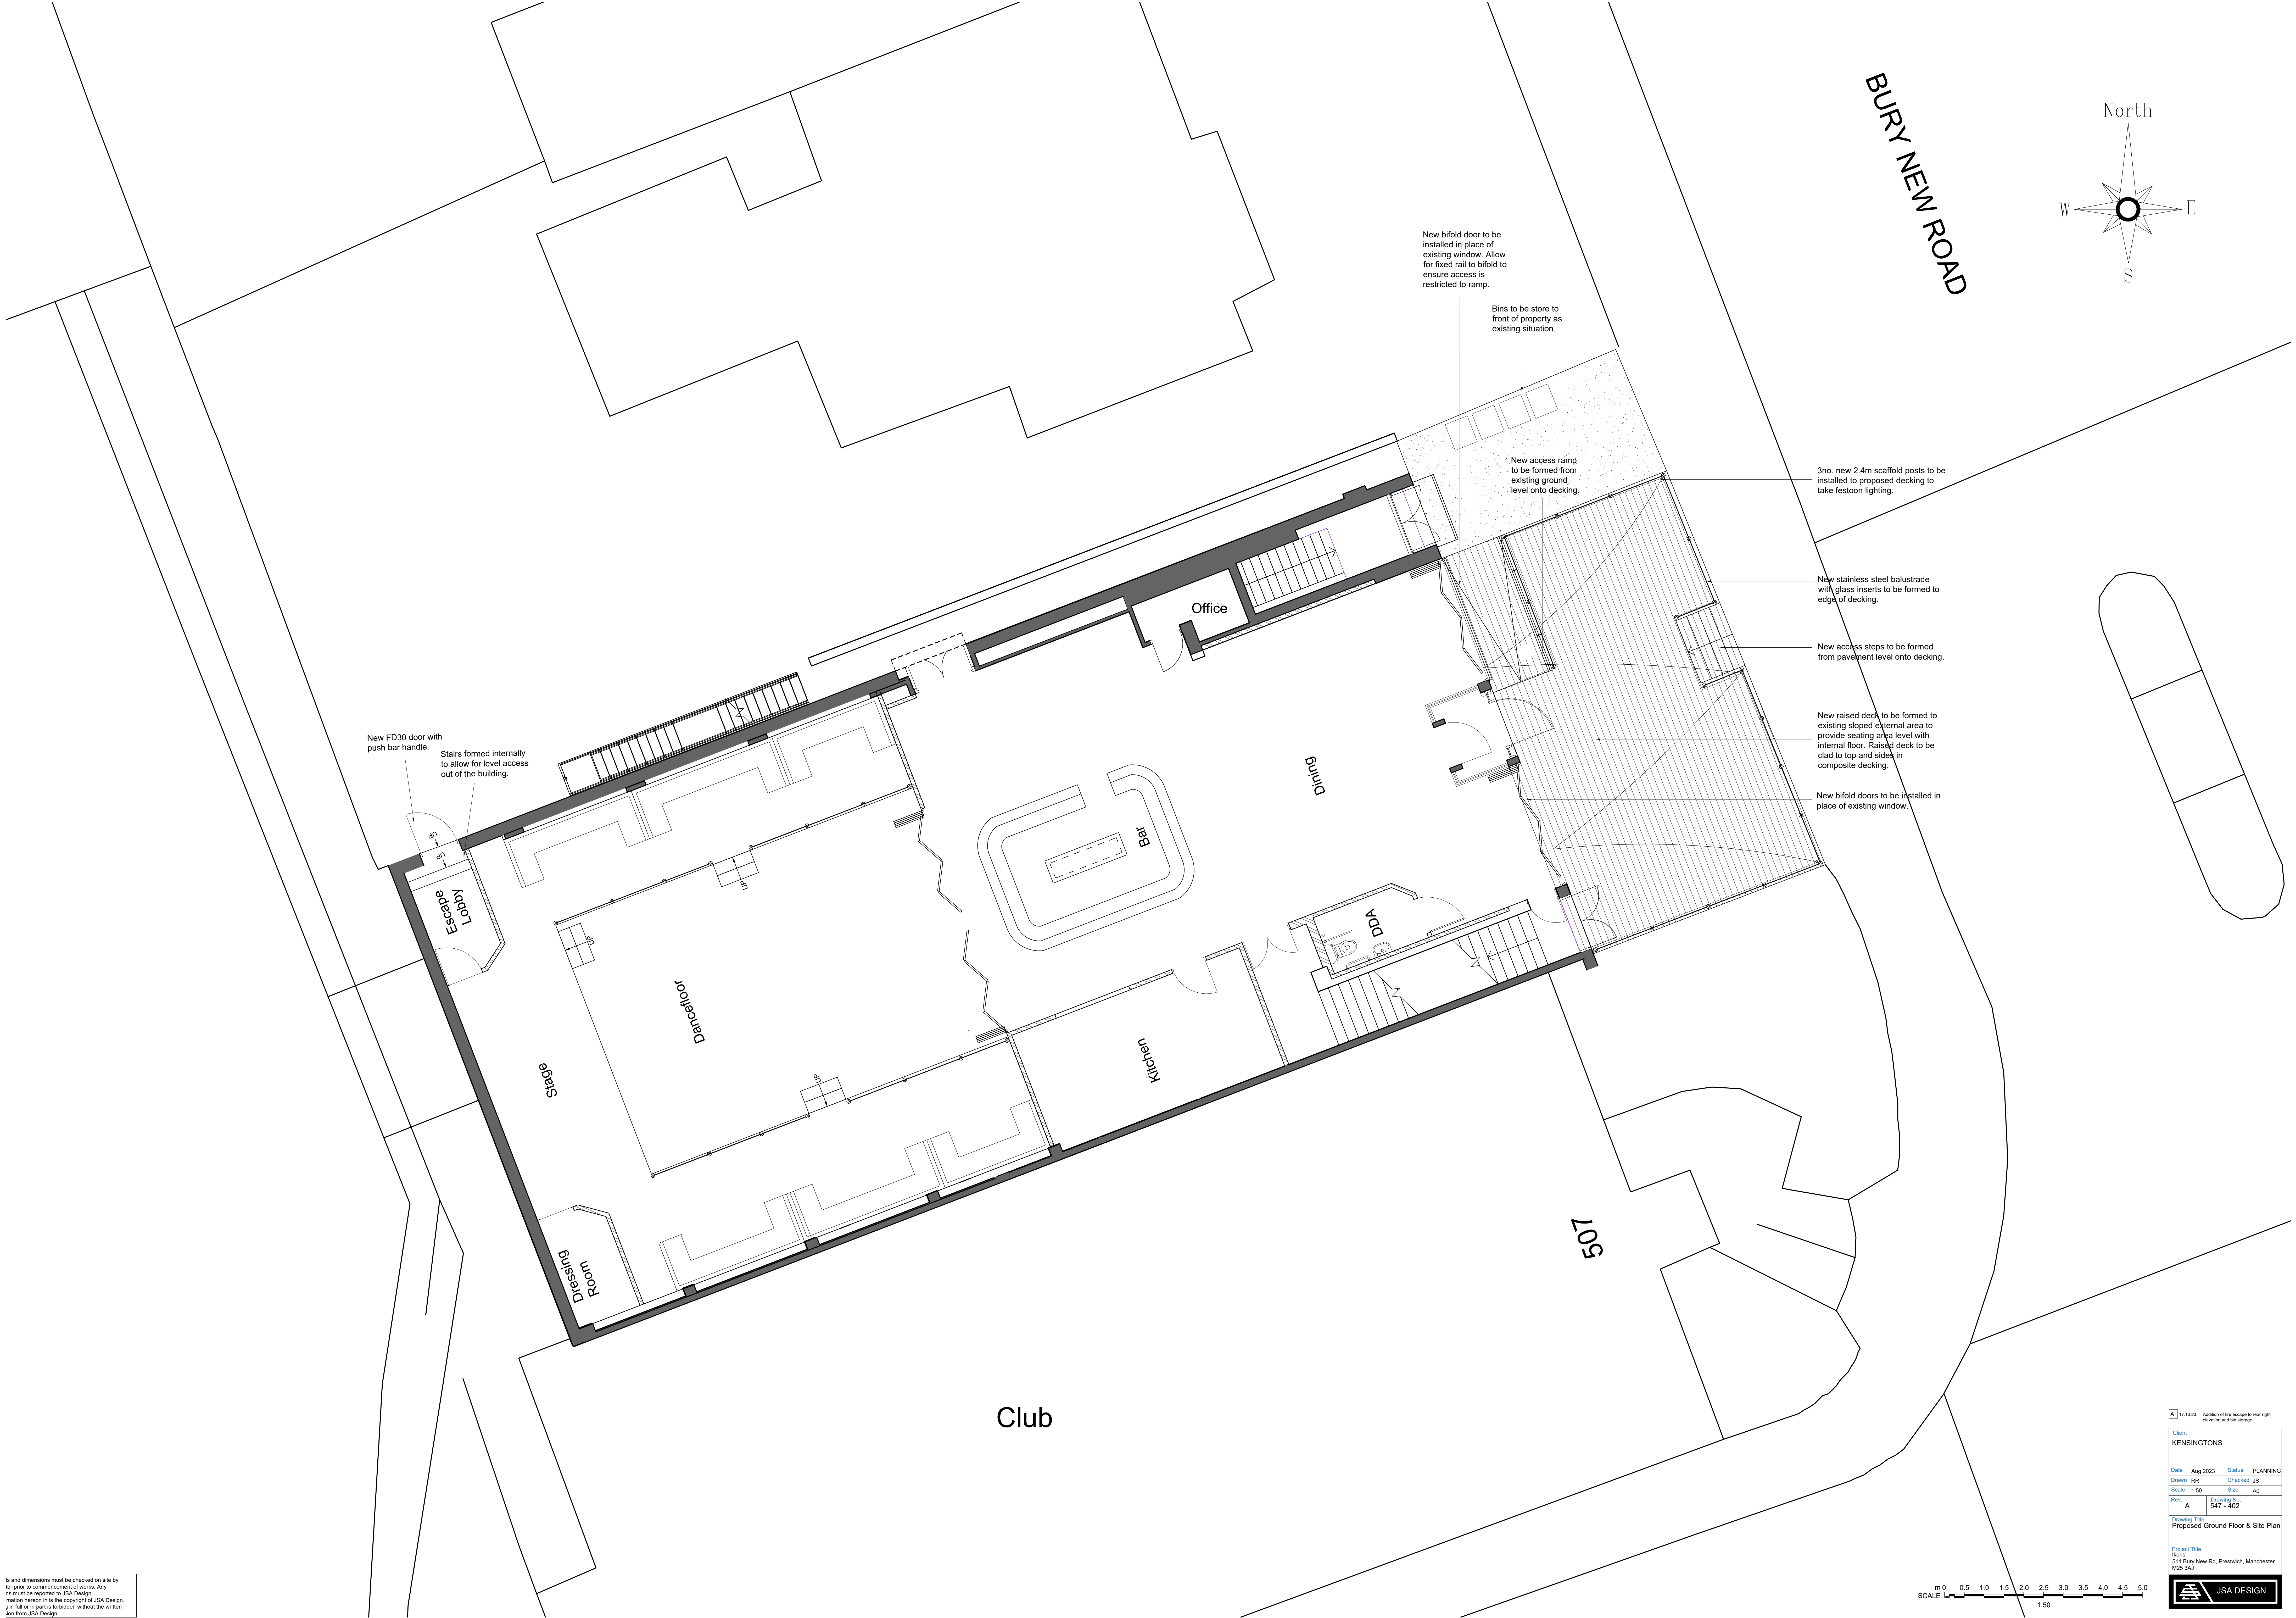

Is and dimensions must be checked on site by
before prior to commencement of works. Any
information must be reported to JSA Design
information herein is the copyright of JSA Design
in full or in part is forbidden without the written
consent from JSA Design.

A

17.10.23

Addition of fire escape to rear right
extension and bin storage

Client

KENSINGTONS

Date

Aug 2023

Status

PLANNING

Drawn

RR

Checked

JS

Scale

1:50

Size

A0

Rev

A

Drawing No.

547 - 402

Drawing Title

Proposed Ground Floor & Site Plan

Project Title

Roofs

511 Bury New Rd, Prestwich, Manchester

M25 3AJ

JSA DESIGN