




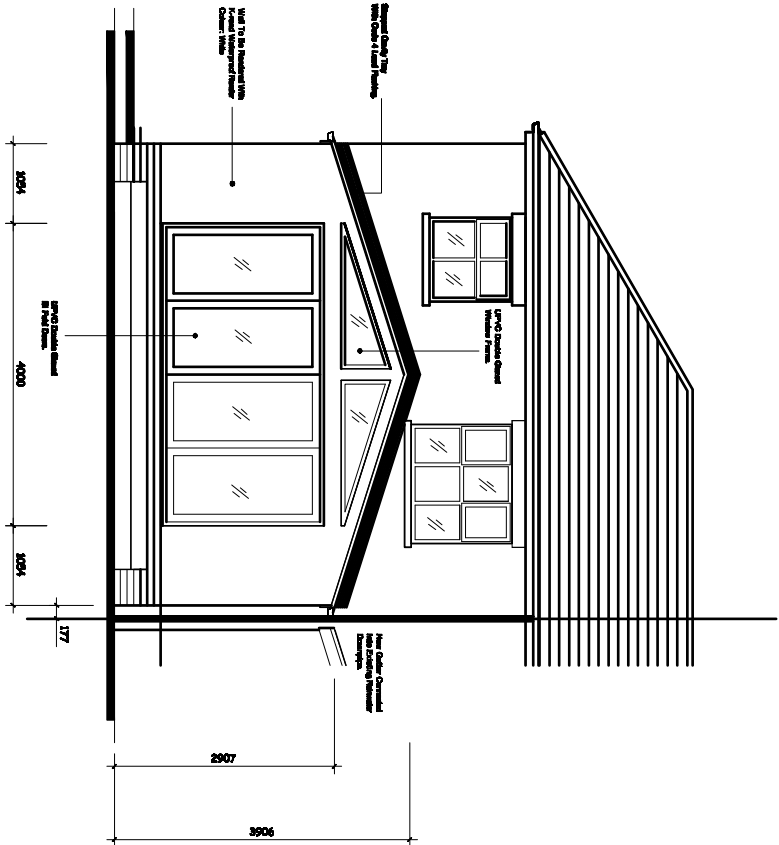


PROPOSED REAR ELEVATION.

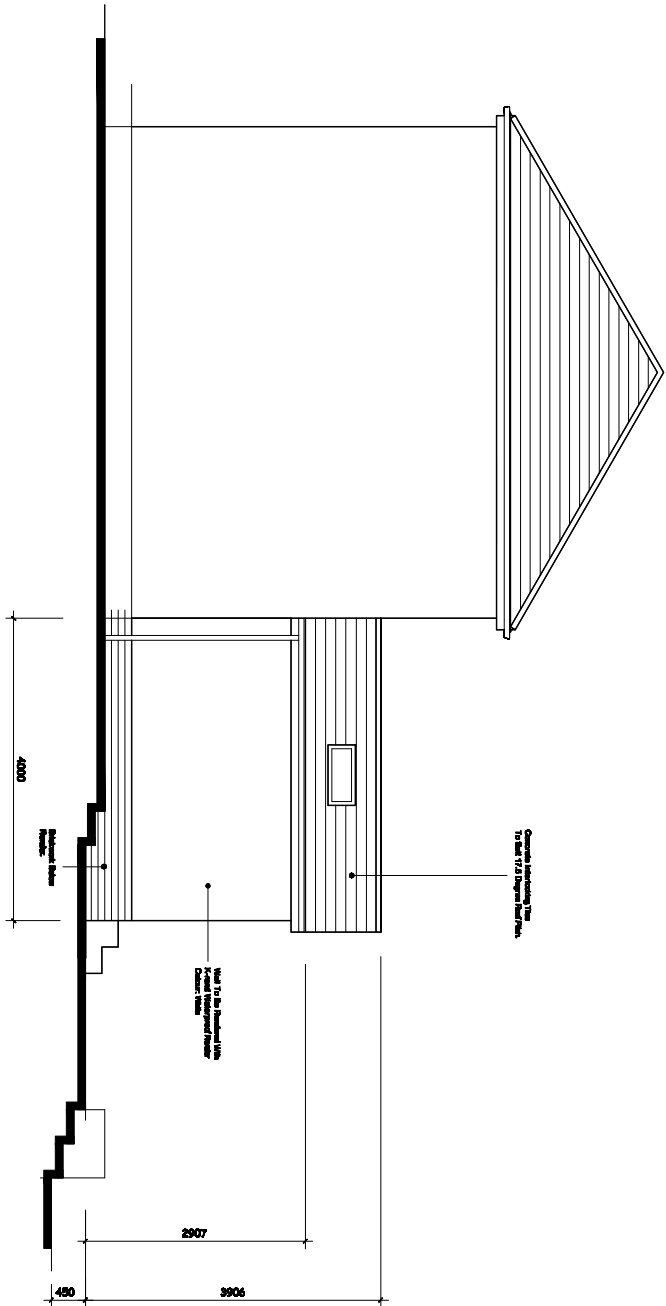

PROPOSED SIDE ELEVATION.

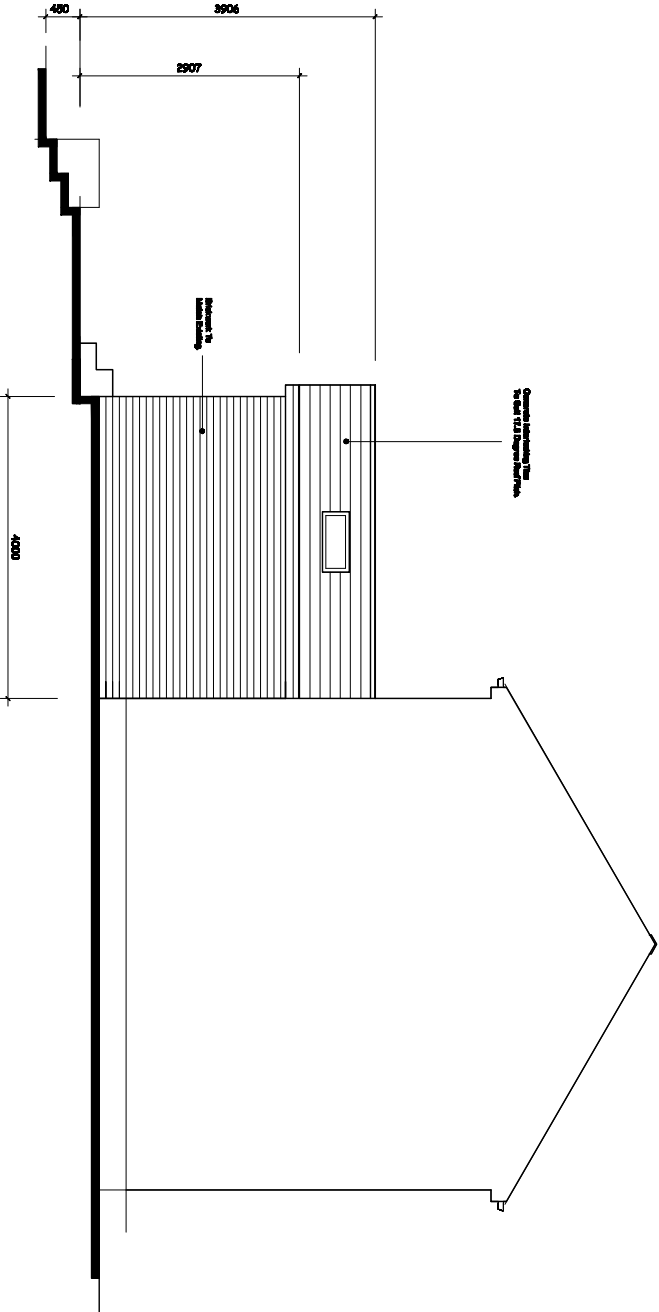

PROPOSED SIDE ELEVATION.

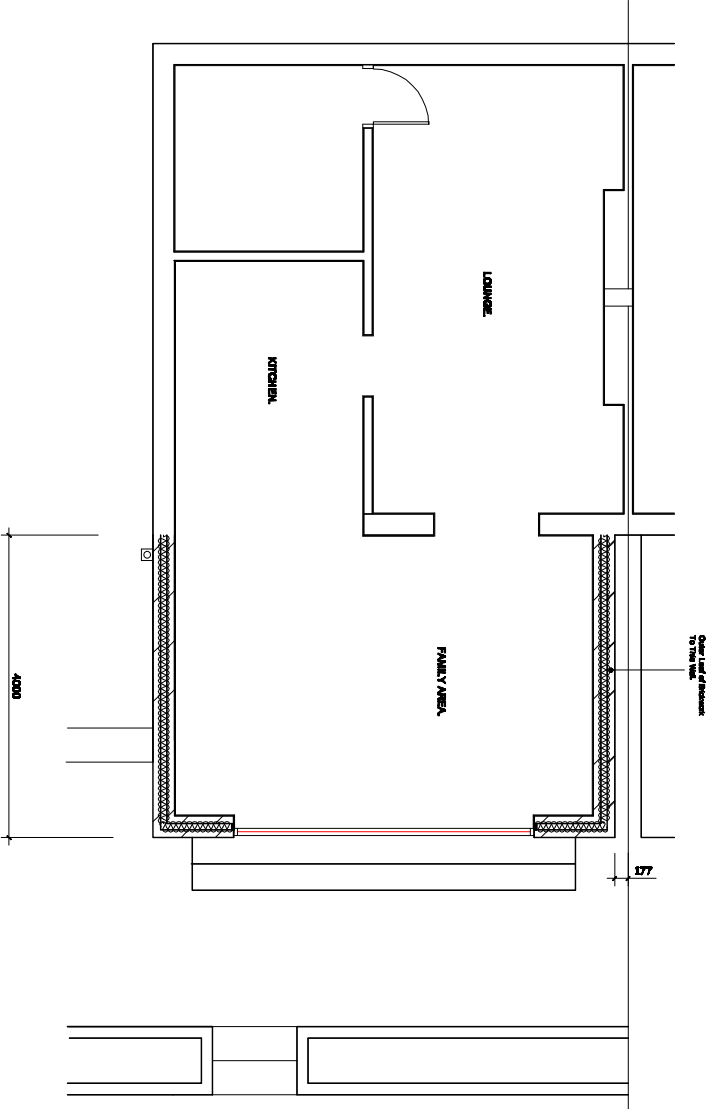

PROPOSED GROUND FLOOR PLAN.

Revision	Title :	Project :	MTC Designs
	PROPOSED SINGLE STOREY REAR EXTENSION AND PATIO EXTENDED.	18, FIELDHEAD AVENUE, BURY, BL9 2LX	31 Exford Drive Bolton BL3 9TB T: 01204 418714, M: 0778282814 Email: info@mtcdesigns.co.uk
			Scale 1:100 @ A3 Date: September 2020.
			Drawing No: P02