

Notes


This drawing is the property of The Intelligent Design Centre Ltd and copyright is reserved by them. This drawing is not to be copied or disclosed by or to any unauthorised persons without the prior written consent of The Intelligent Design Centre Ltd.

Do not scale from this drawing.


All dimensions are to be checked on site prior to construction, manufacture of any components and ordering of materials and equipment.

Any discrepancies are to be reported to the architect for clarification.

All materials and workmanship to be in accordance with the current British Standards and codes of practice.

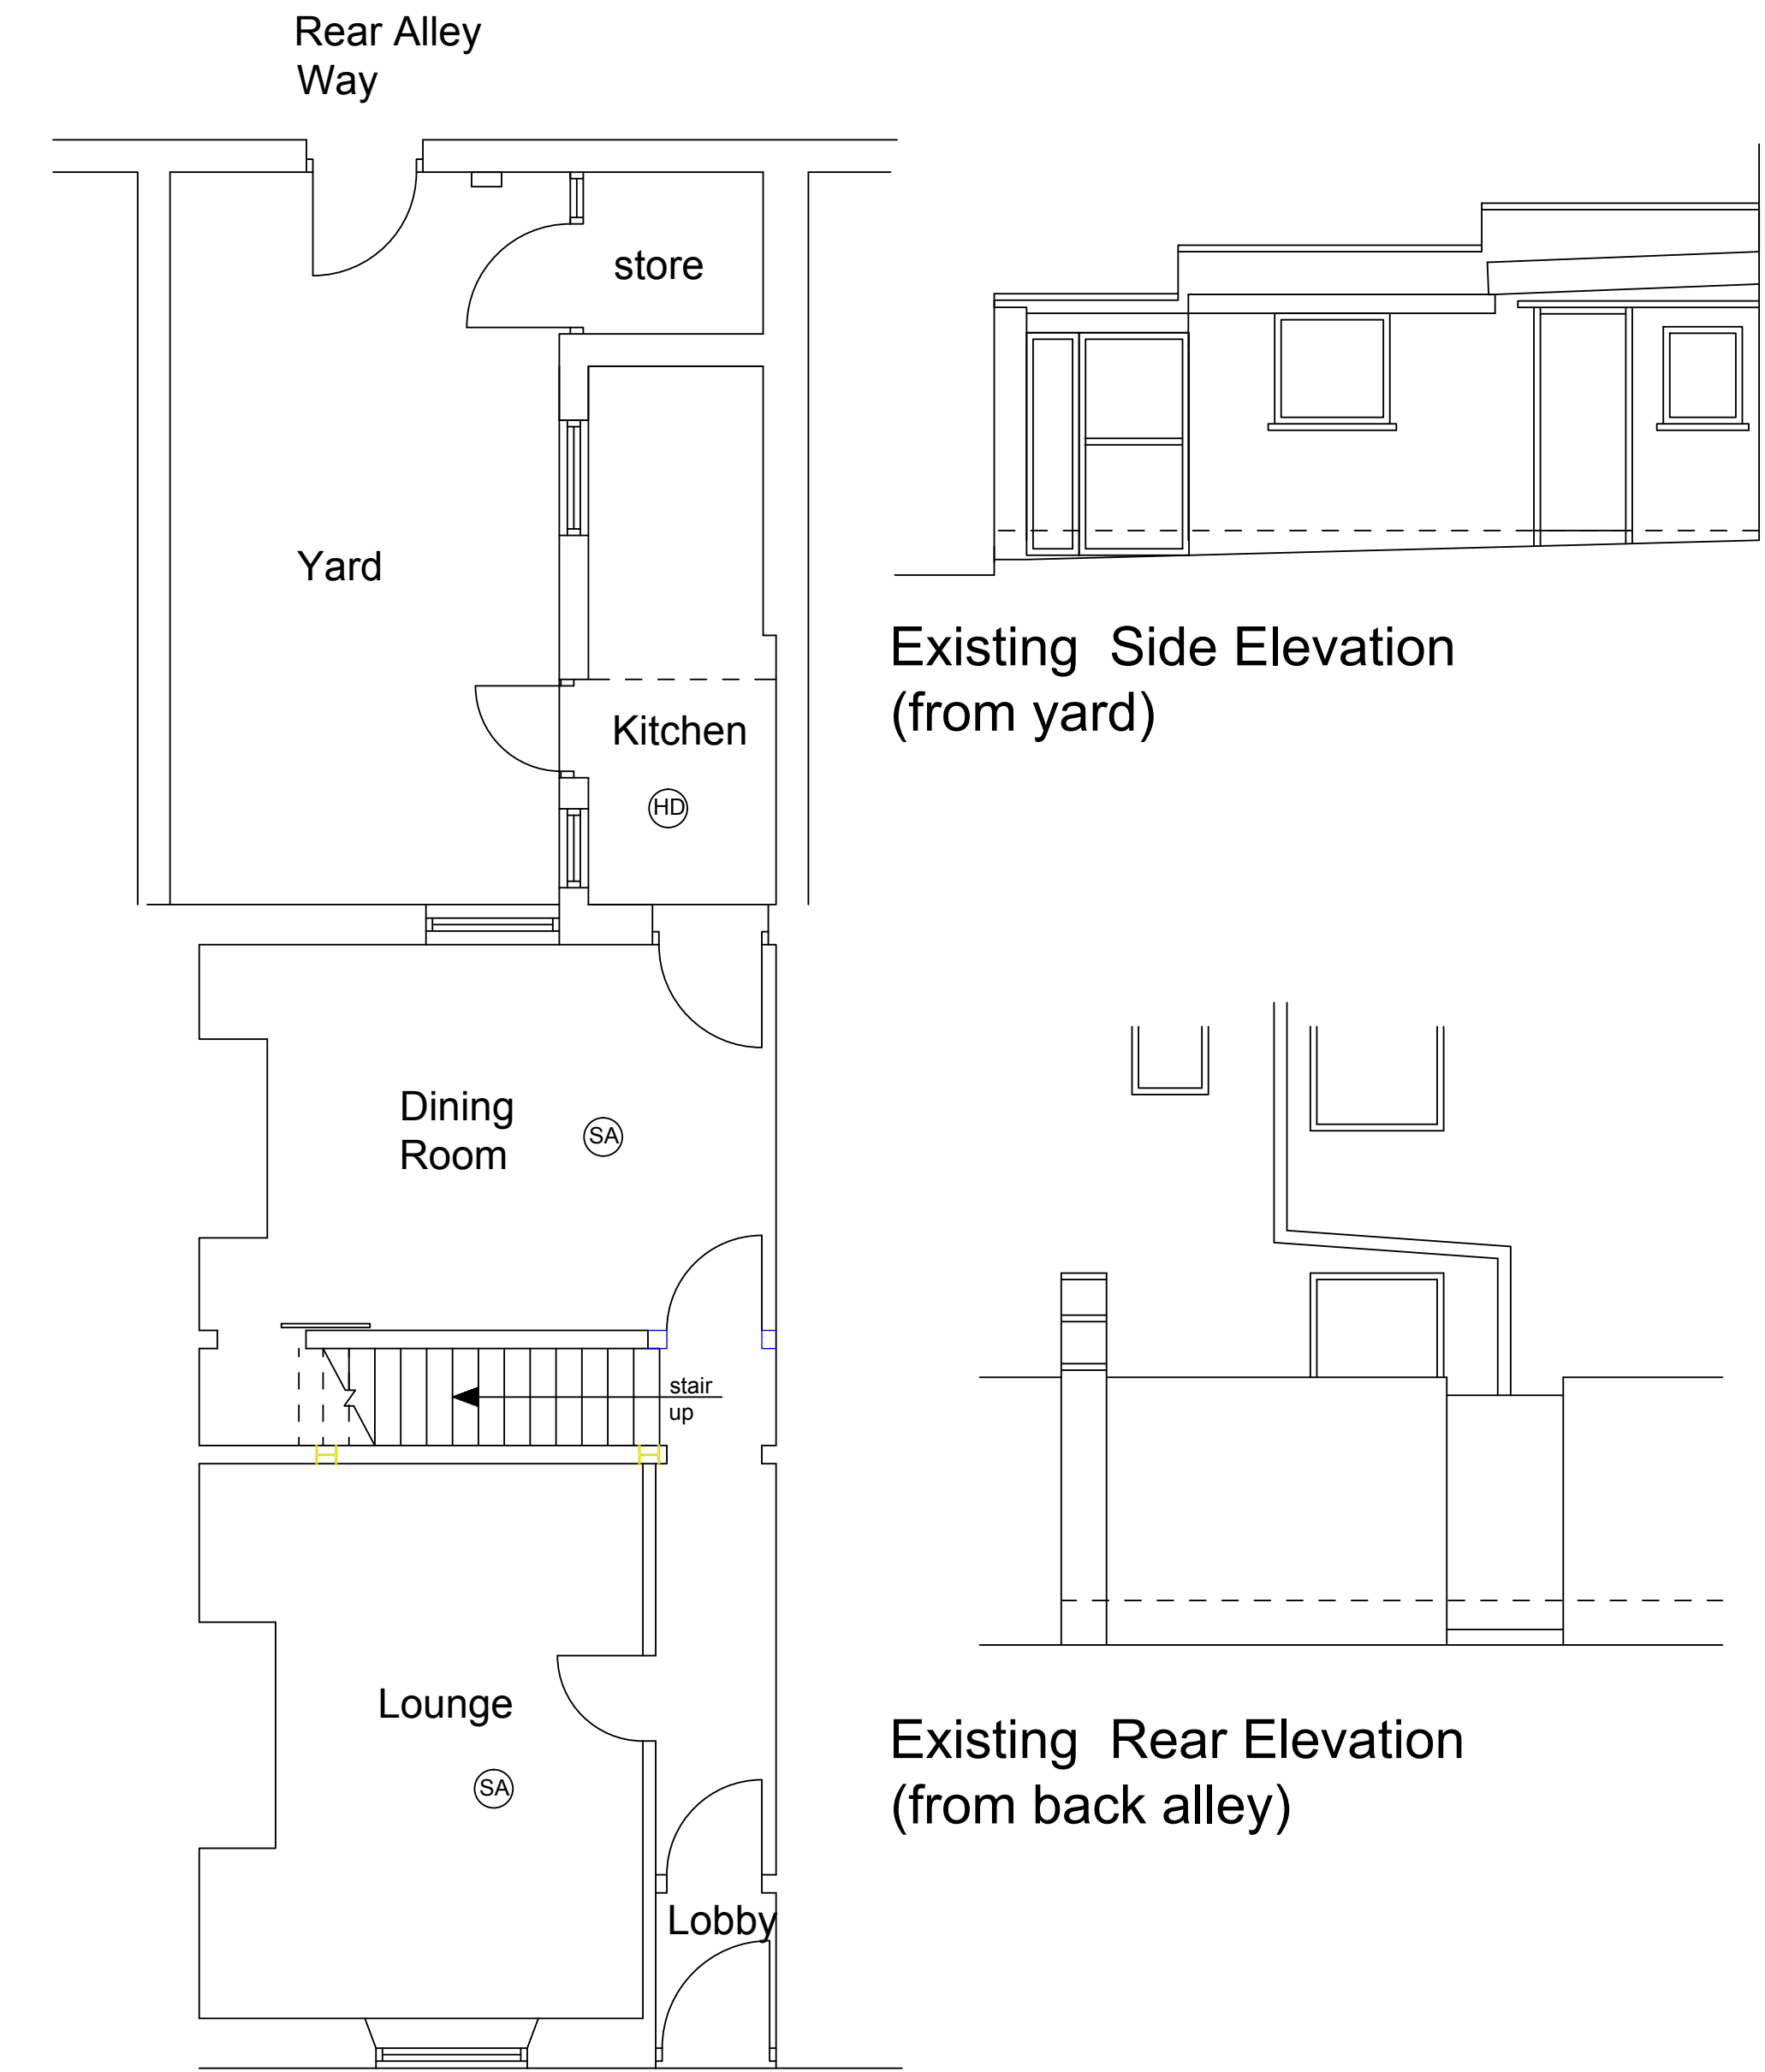

Existing Ground Floor Plan

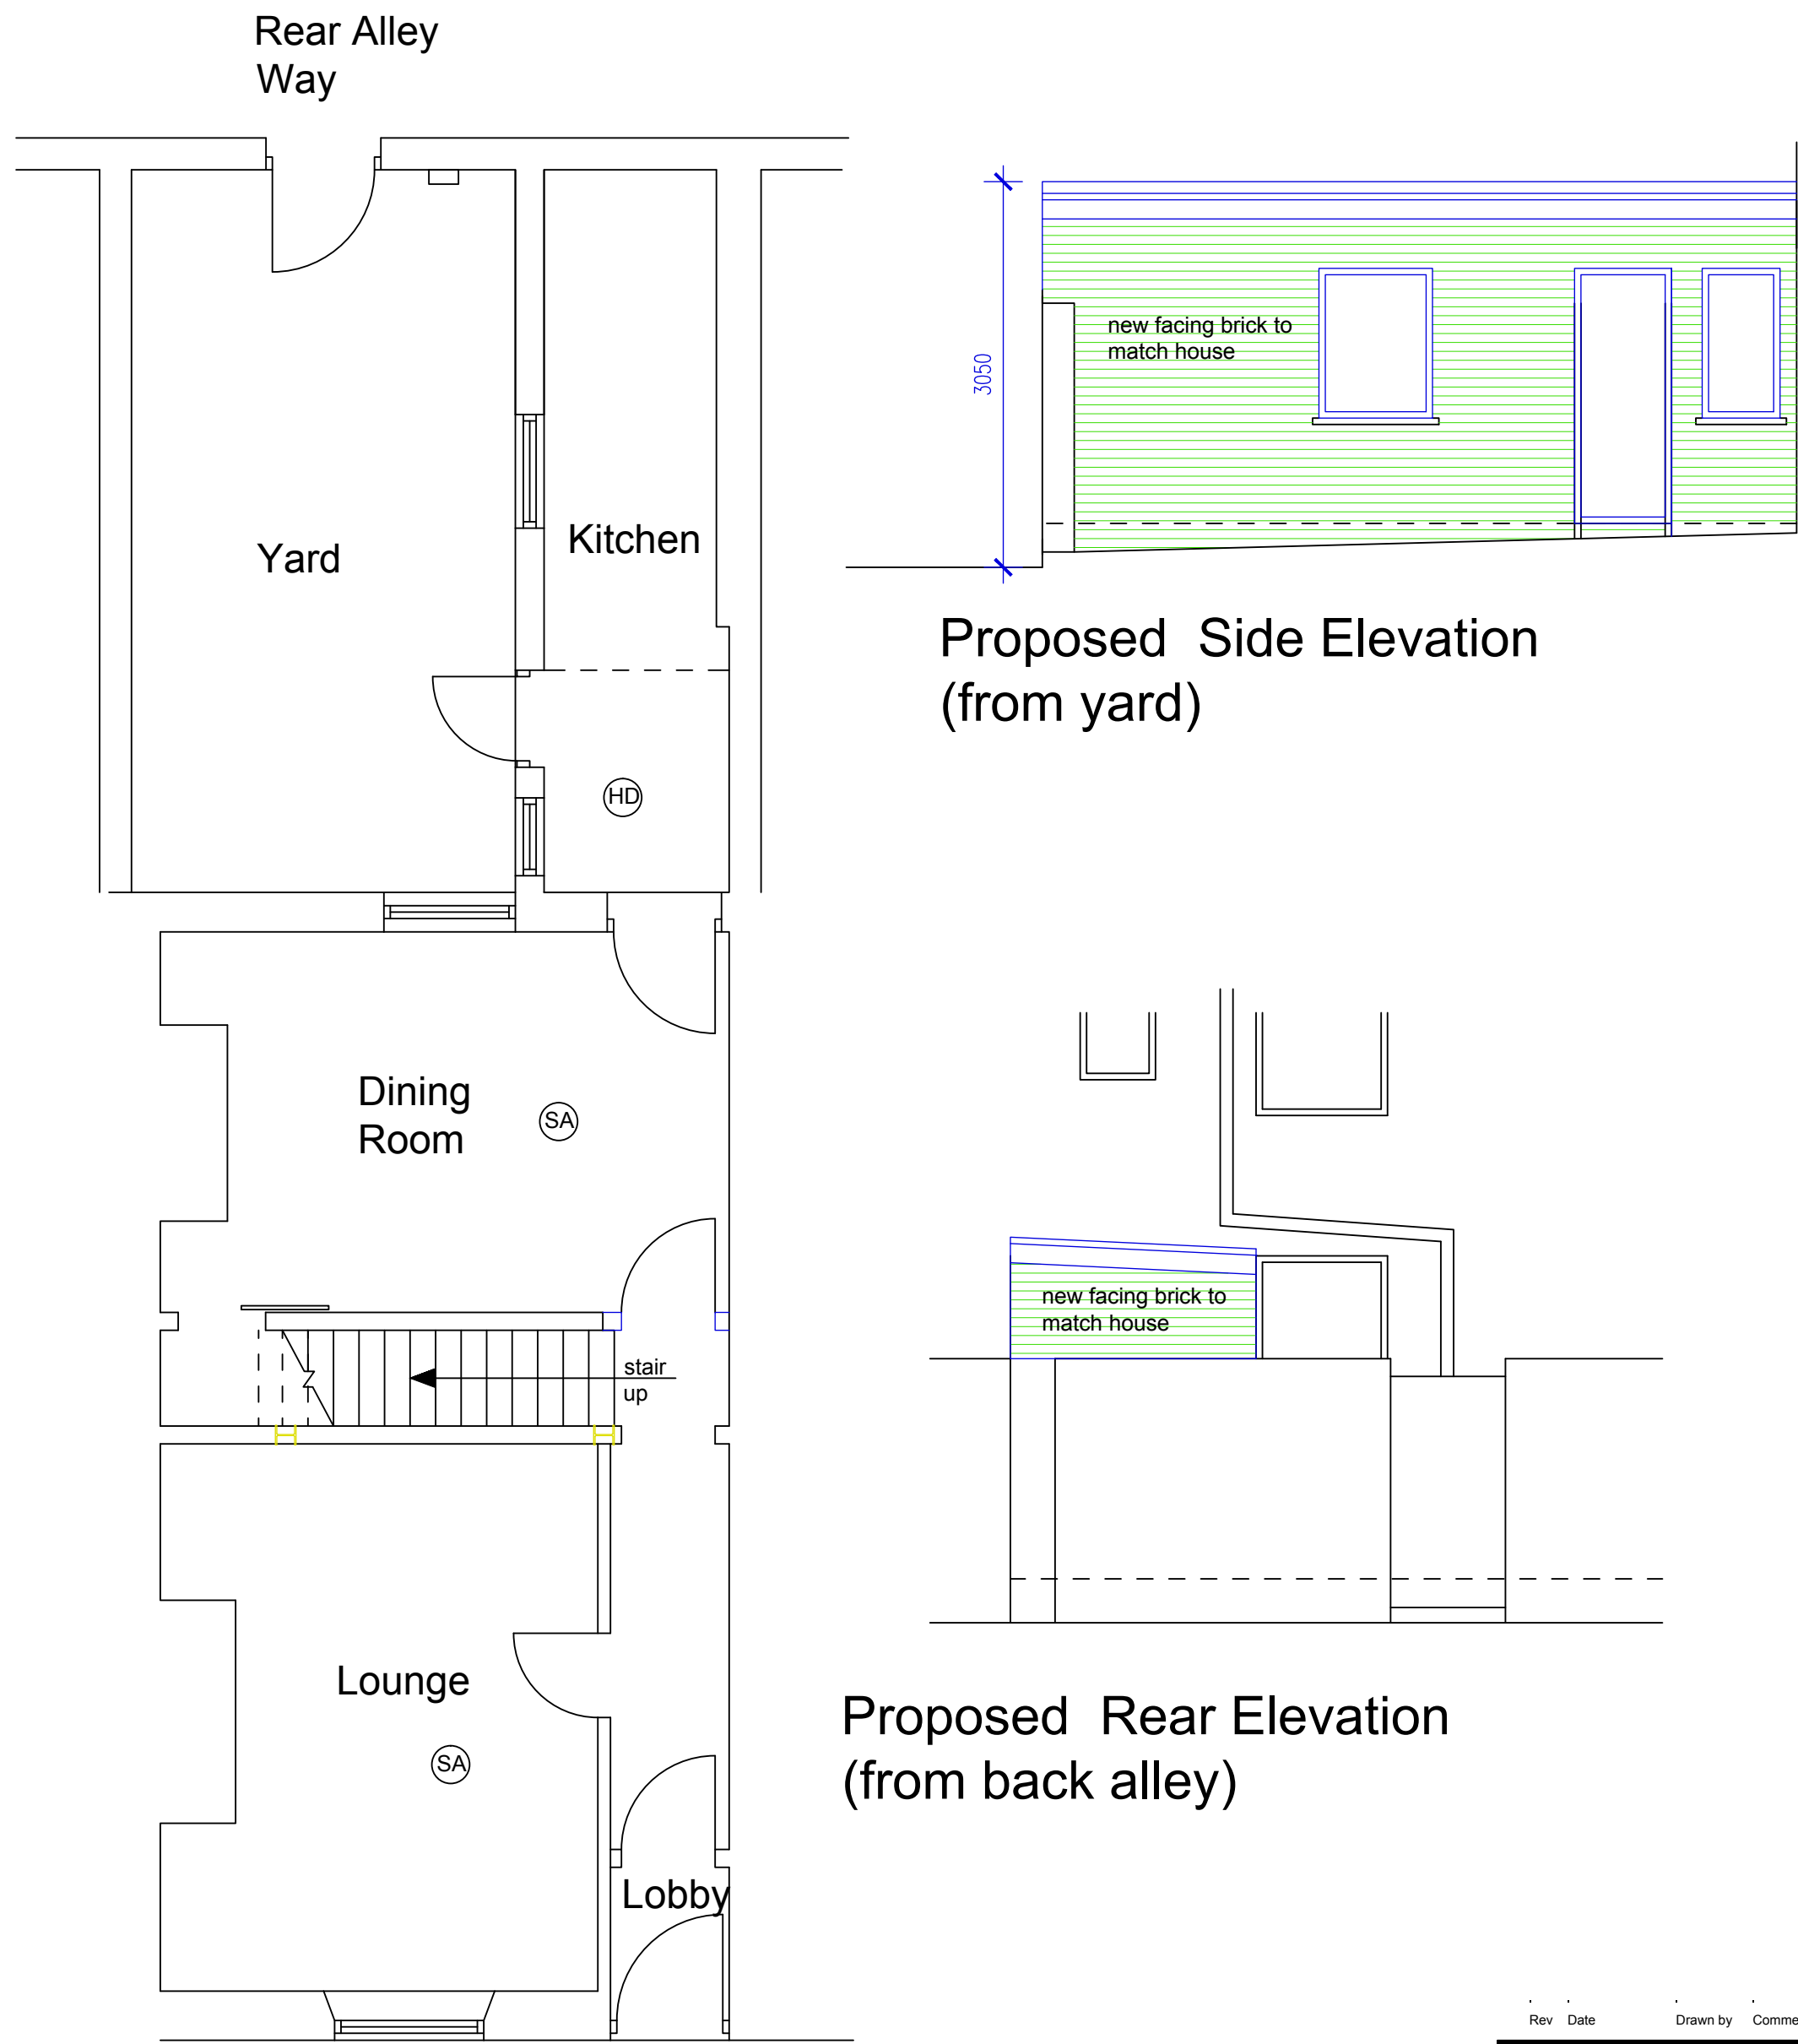

Proposed Ground Floor Plan

Rev	Date	Drawn by	Comments
Client			
Mr G Mahmood			
Project			
Proposed Alterations to Kitchen 140 Brierley Street, Bury			
Drawing			
Existing and Proposed Plans and Elevation			
Date	Drawn by	Scales	
Sept 2020	jad	1:50 @ A1	
Job No - Dwg No - Rev			
20003-03			