


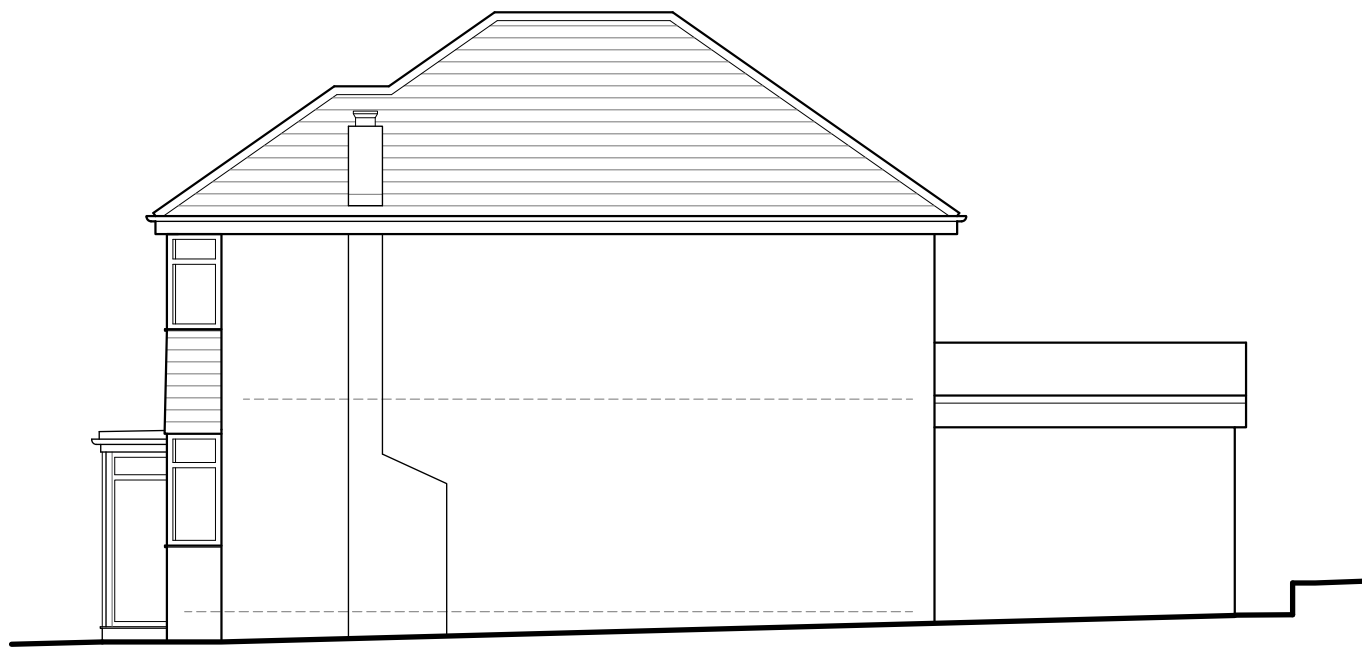

West Elevation





South (Front) Elevation




East Elevation




North (Rear) Elevation

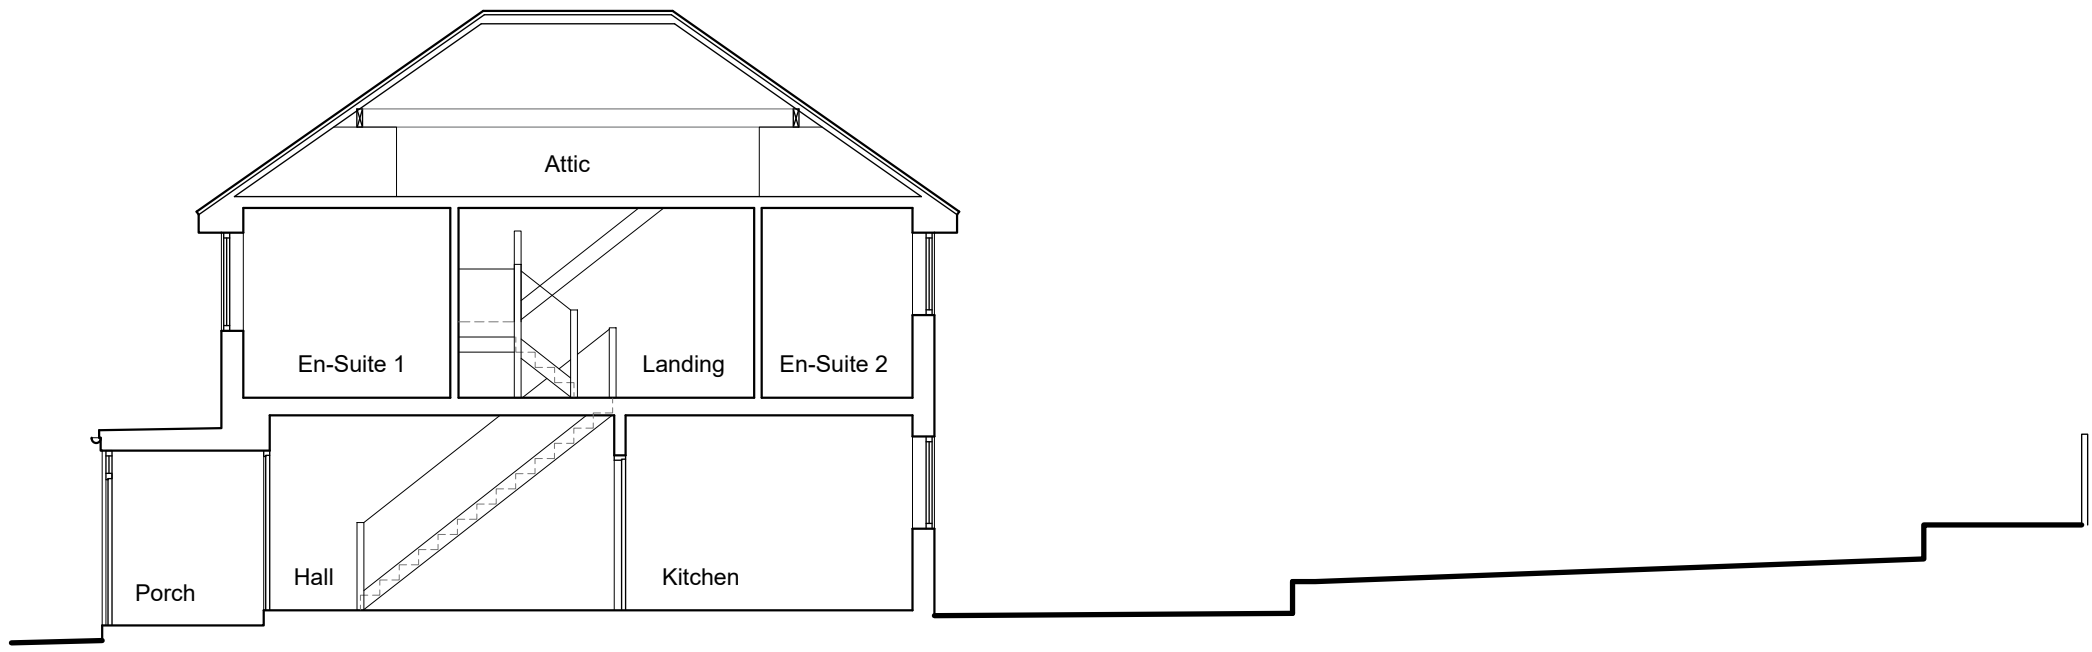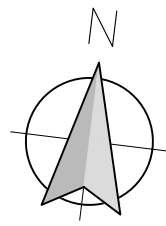


Section A-A

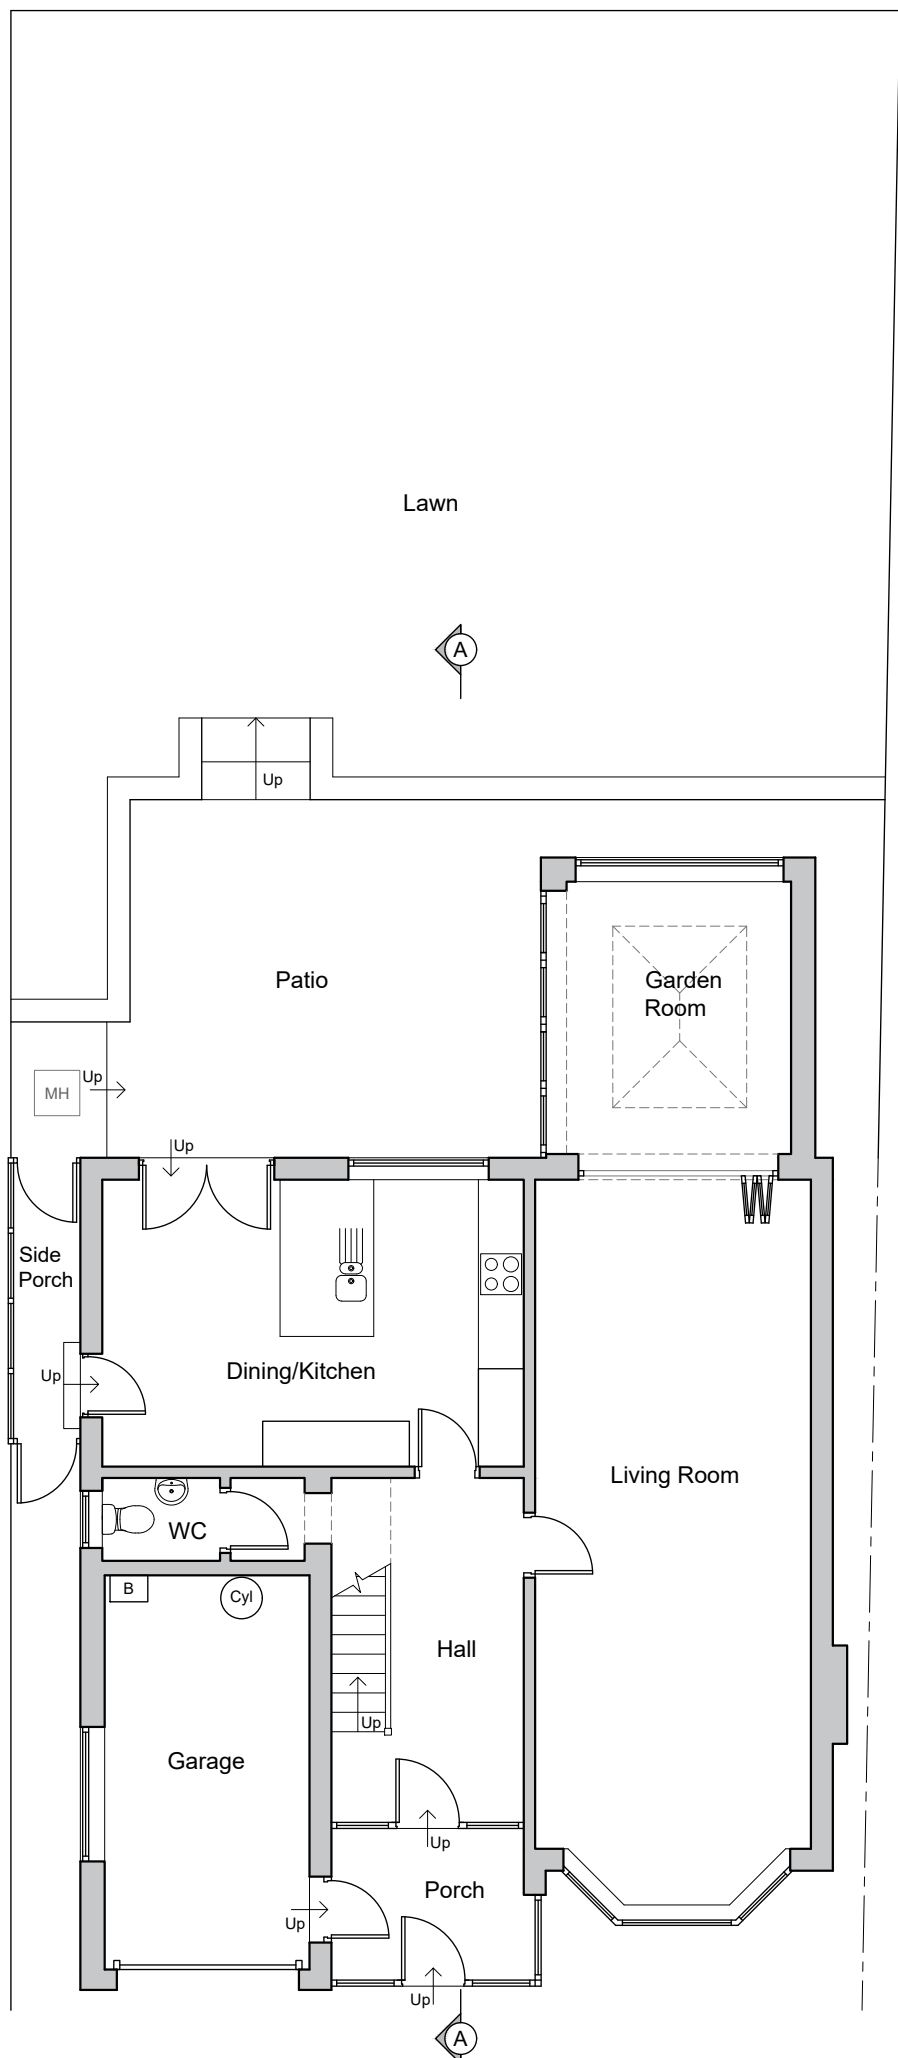

Ground Floor/Part Site Plan

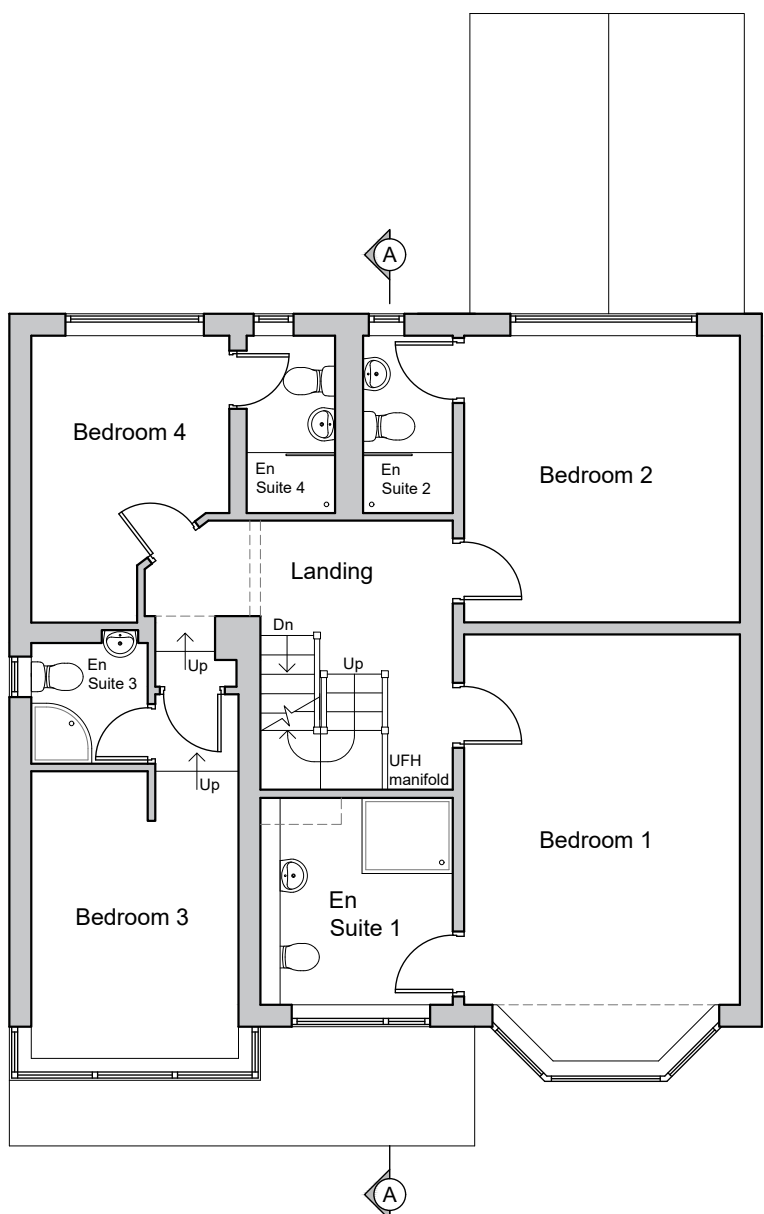

First Floor Plan

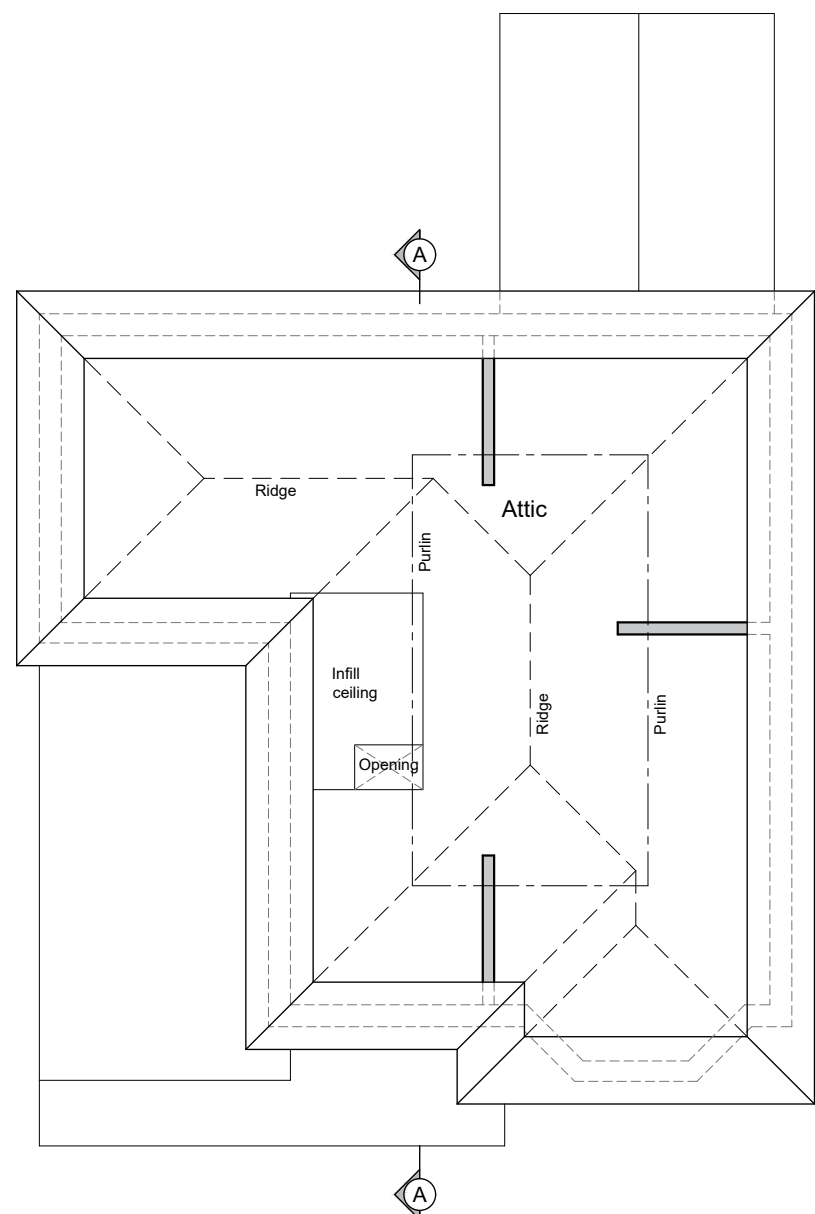

Attic Plan

REVISIONS:

Rev A - Site plan updated - 14.12.22 - NE



Client
Dr and Mrs Pickford

Job Title
Proposed Alterations to:
65 Glebelands Road
Prestwich
Manchester
M25 1WF

Drawing Title
Existing Floor Plans, Elevations
and Section A-A

Scale
1:100 @ A1

Date
June 2022

Drawn
NE

SGH Architects Ltd
New ManDov House
130 Bury New Road
Prestwich, Manchester, M25 0AA
0161 709 7090
info@sgh-architects.co.uk
sgh-architects.co.uk



SGH-007 - 01 Rev A