


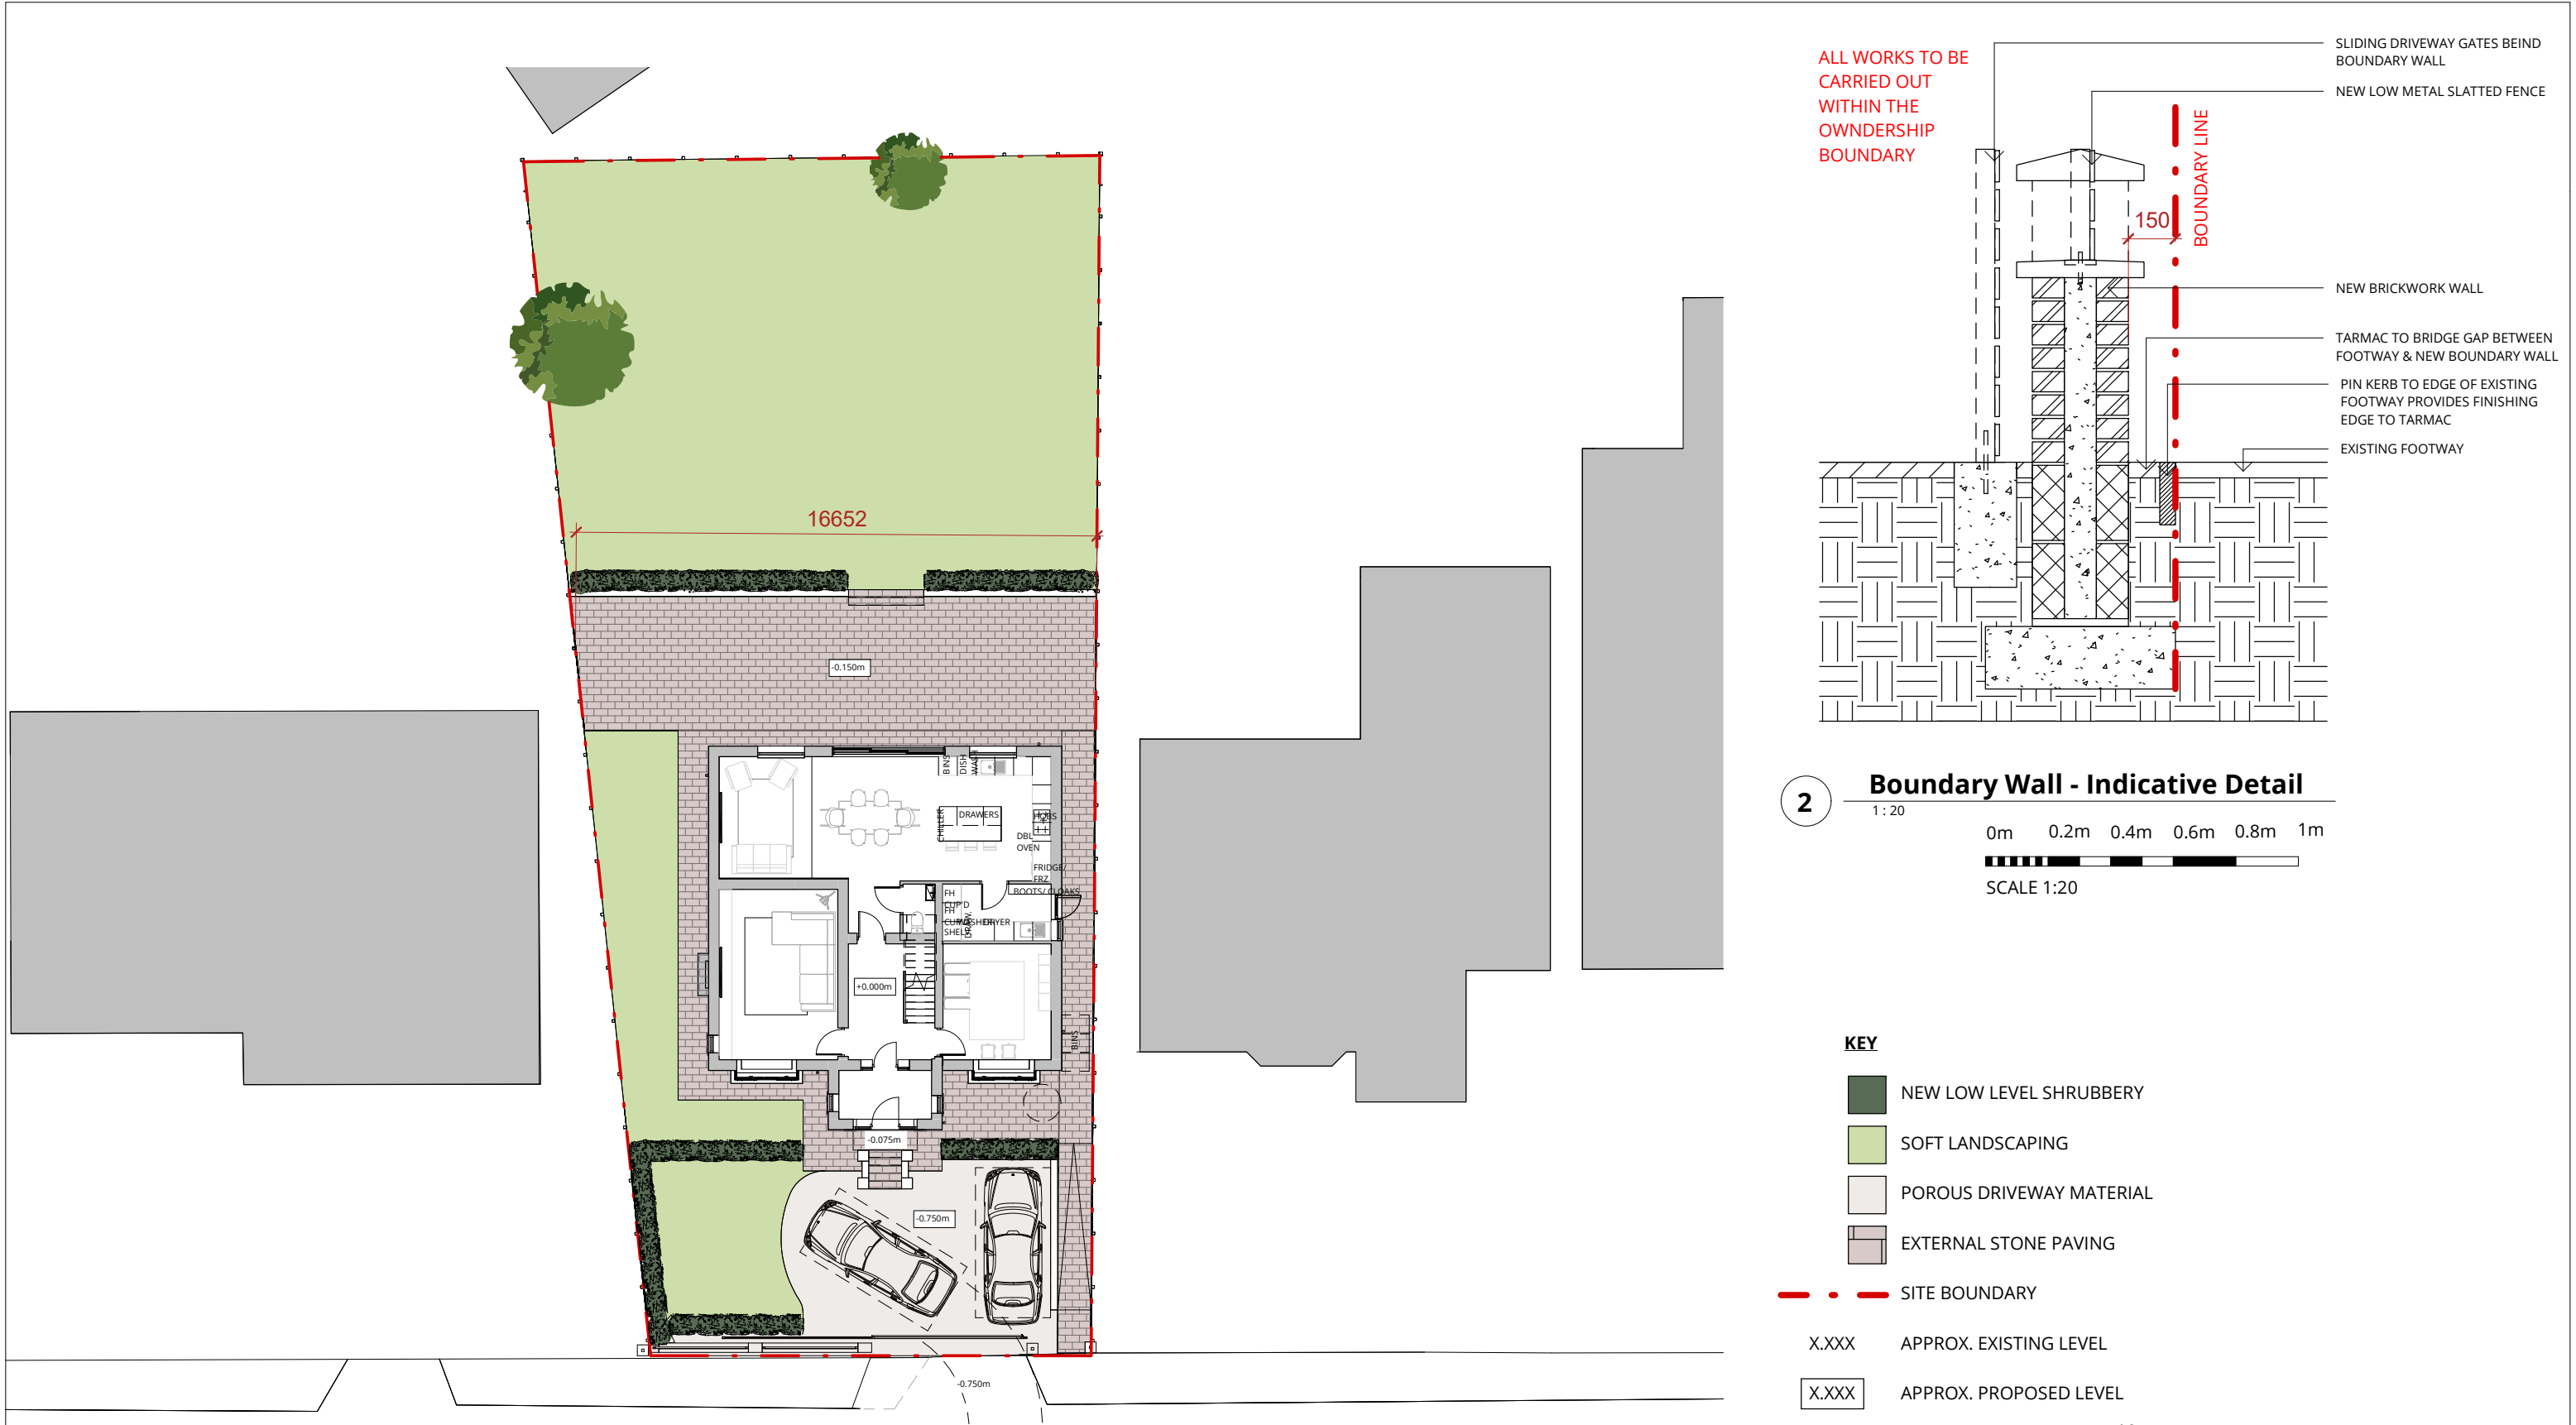

1

Landscaped Ground Floor Site plan

1 : 200

RALA SHALL HAVE NO RESPONSIBILITY FOR ANY USE MADE OF THIS DOCUMENT OTHER THAN FOR THAT WHICH IT WAS PREPARED AND ISSUED. ALL DIMENSIONS SHOULD BE CHECKED ON SITE. DO NOT SCALE FROM THIS DRAWING

ANY DRAWING ERRORS OR DIVERGENCIES SHOULD BE BROUGHT TO THE ATTENTION OF RALA AT THE ADDRESS SHOWN BELOW.

DRAWINGS SHALL BE READ IN CONJUNCTION WITH THE FOLLOWING BEFORE WORK COMMENCES:

- THE CDM DESIGN ISSUES REGISTER
- THE RALA RISK SERIES OF DRAWINGS
- THE PROJECT CDM RISK REGISTER

NOTES

P00	Client Workshop 2	RB	RB	02/12/21
P01	Planning Issue	RB	RB	31/12/21
P02	Existing Landscape Comparison	RB	RB	21/01/22
P03	Planning Comments	RB	RB	21/02/22
P04	Planning Comments	RB	RB	08/03/22

REVISION	DESCRIPTION	DRAWN	CHECKED	DATE
----------	-------------	-------	---------	------

REVISION	DESCRIPTION	DRAWN	CHECKED	DATE
----------	-------------	-------	---------	------

CLIENT

11 Hackford Close,
Brandlesholme,
Bury,
Greater Manchester,
BL8 1XP
United Kingdom

T +44 [0]7564 361 972



PROJECT TITLE 19 Tor Avenue	
RDP JOB NUMBER P0011	ISO 27001 CLASSIFICATION Planning
DRAWING TITLE Landscaped Ground Floor Site Plan - Proposed	SCALE As @ A3 indicated DATE FIRST ISSUED 02/12/21
DRAWING NO. TOR-RALA-ZZ-XX-DR-A-(PL)-0022	REVISION P04