




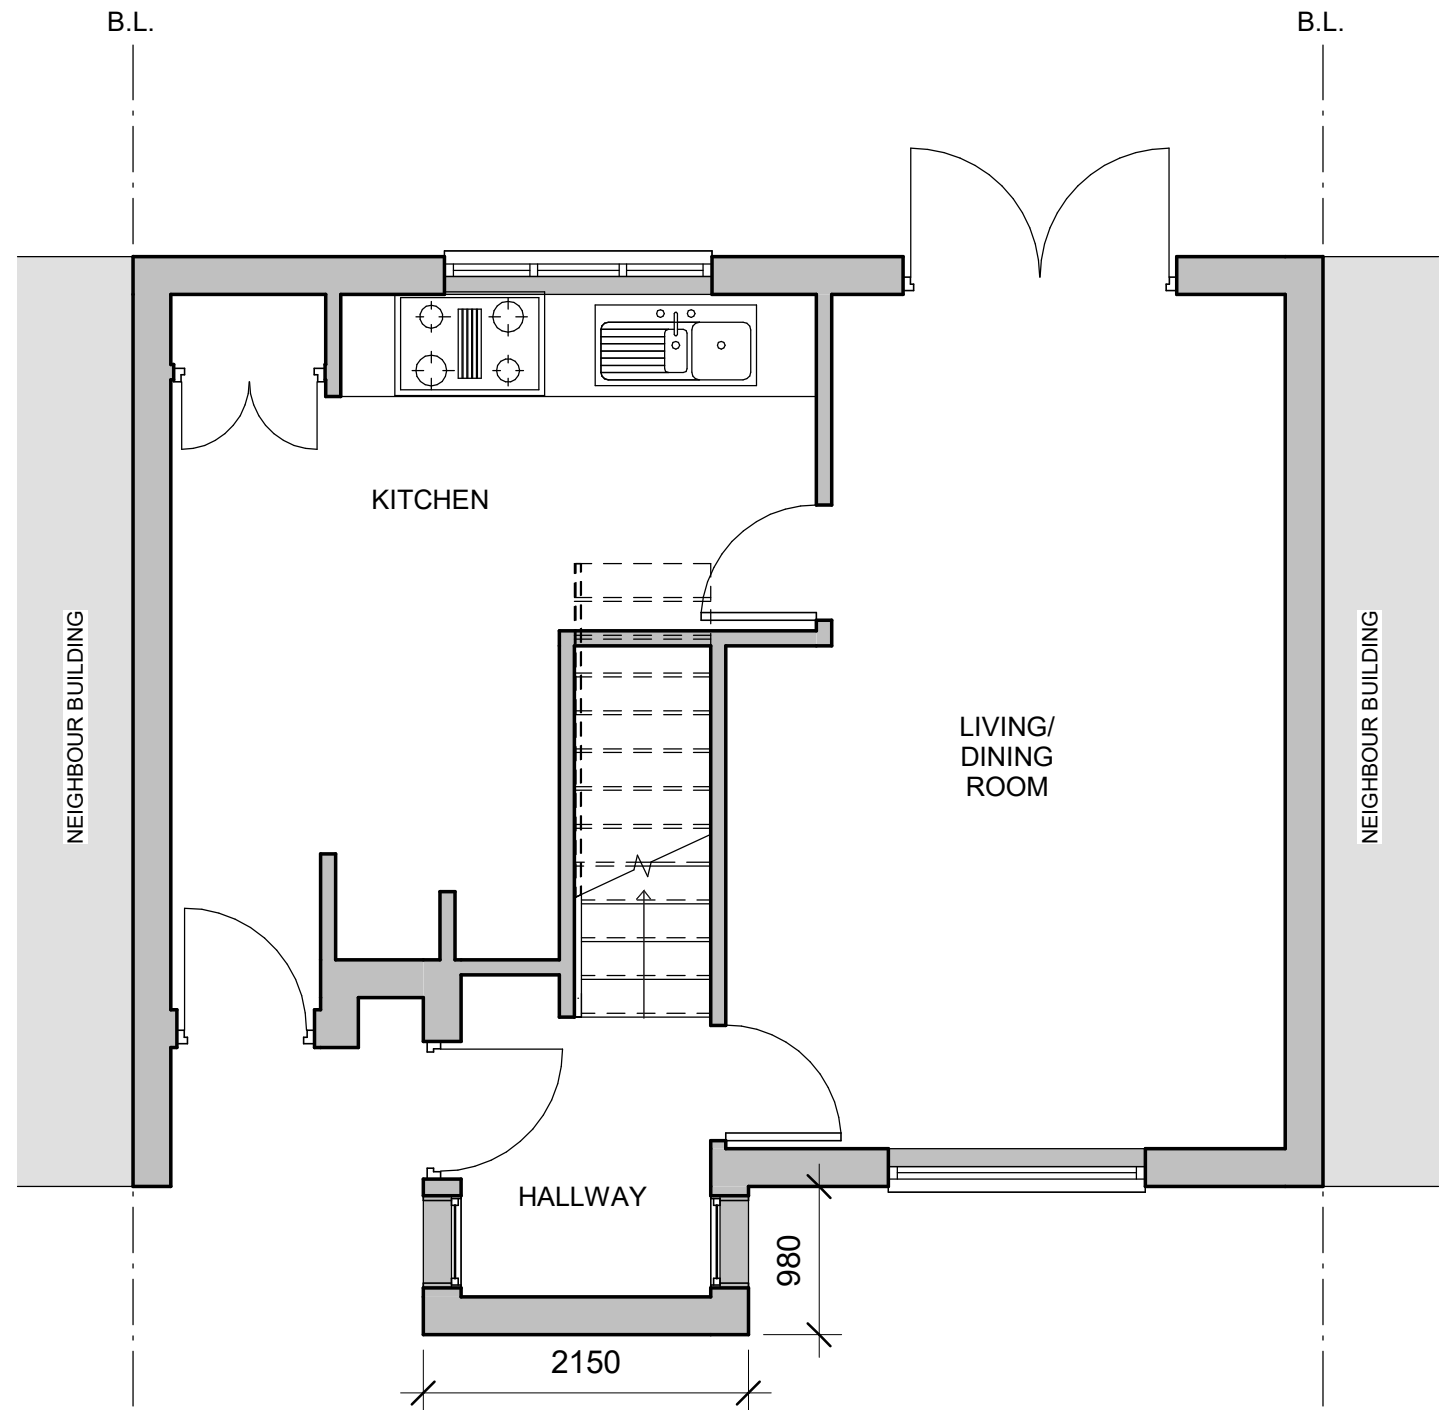


3 Existing G/F Plan
1 : 50

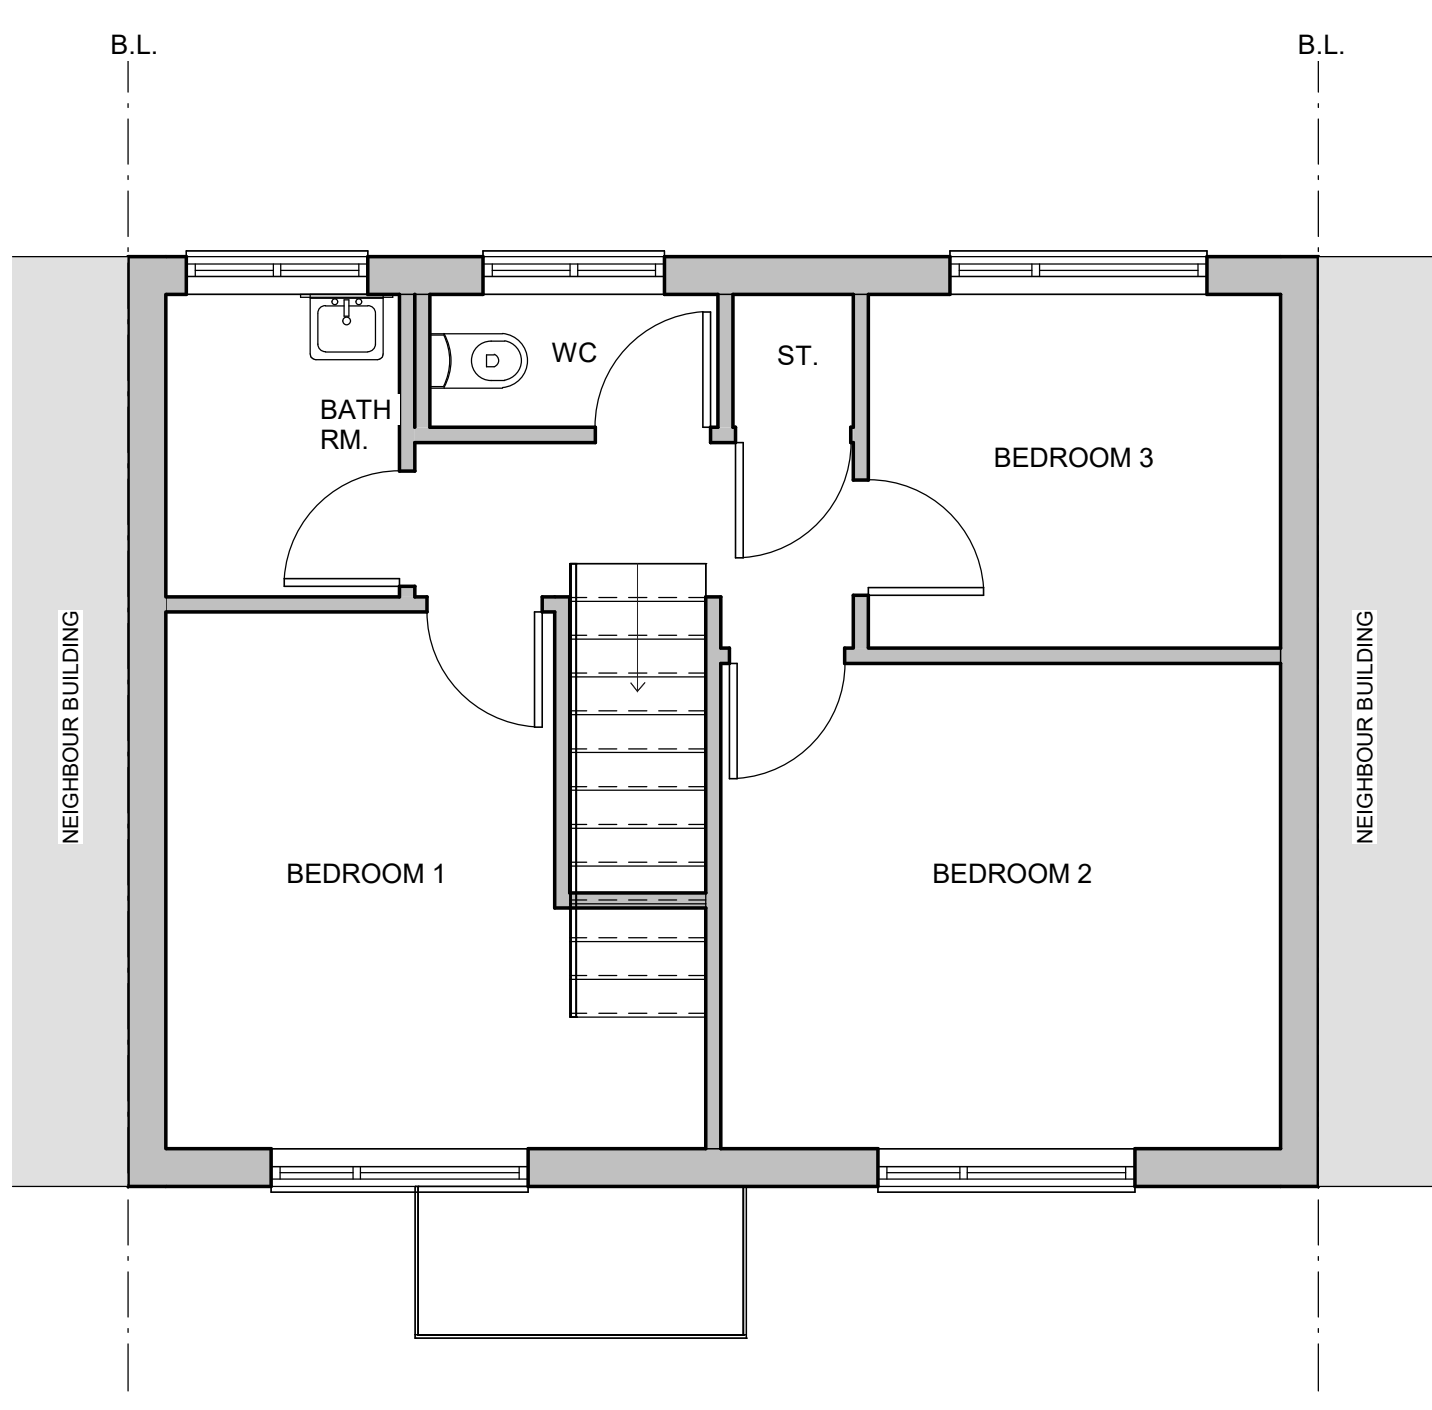


4 Existing 1/F Plan
1 : 50

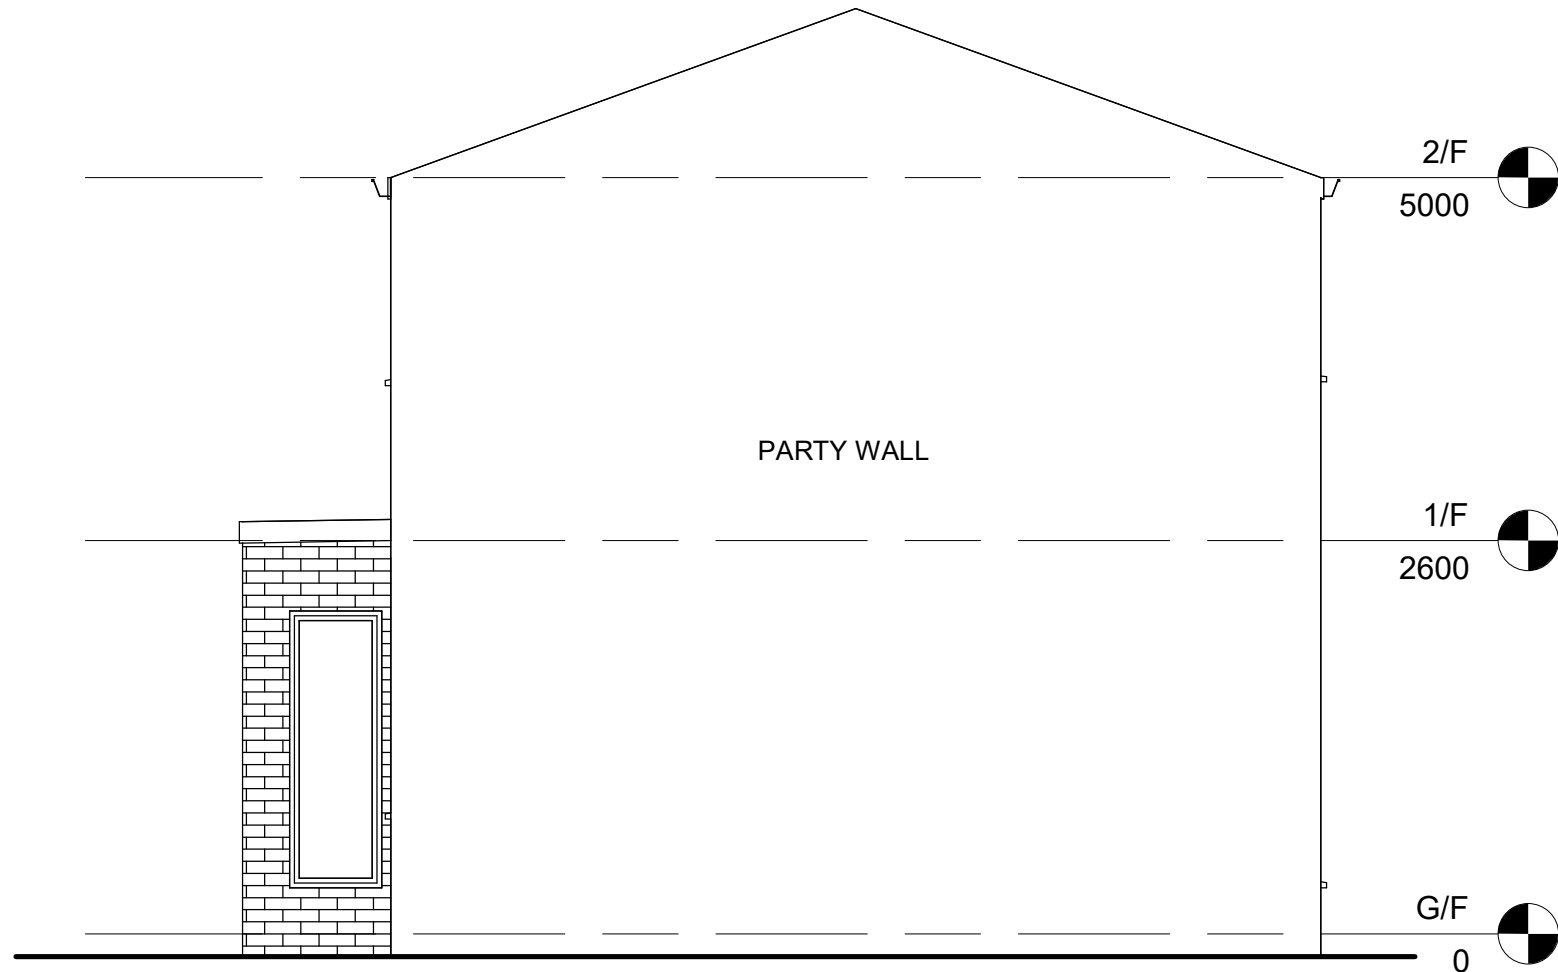


6 Existing Side Elevation 2
1 : 50

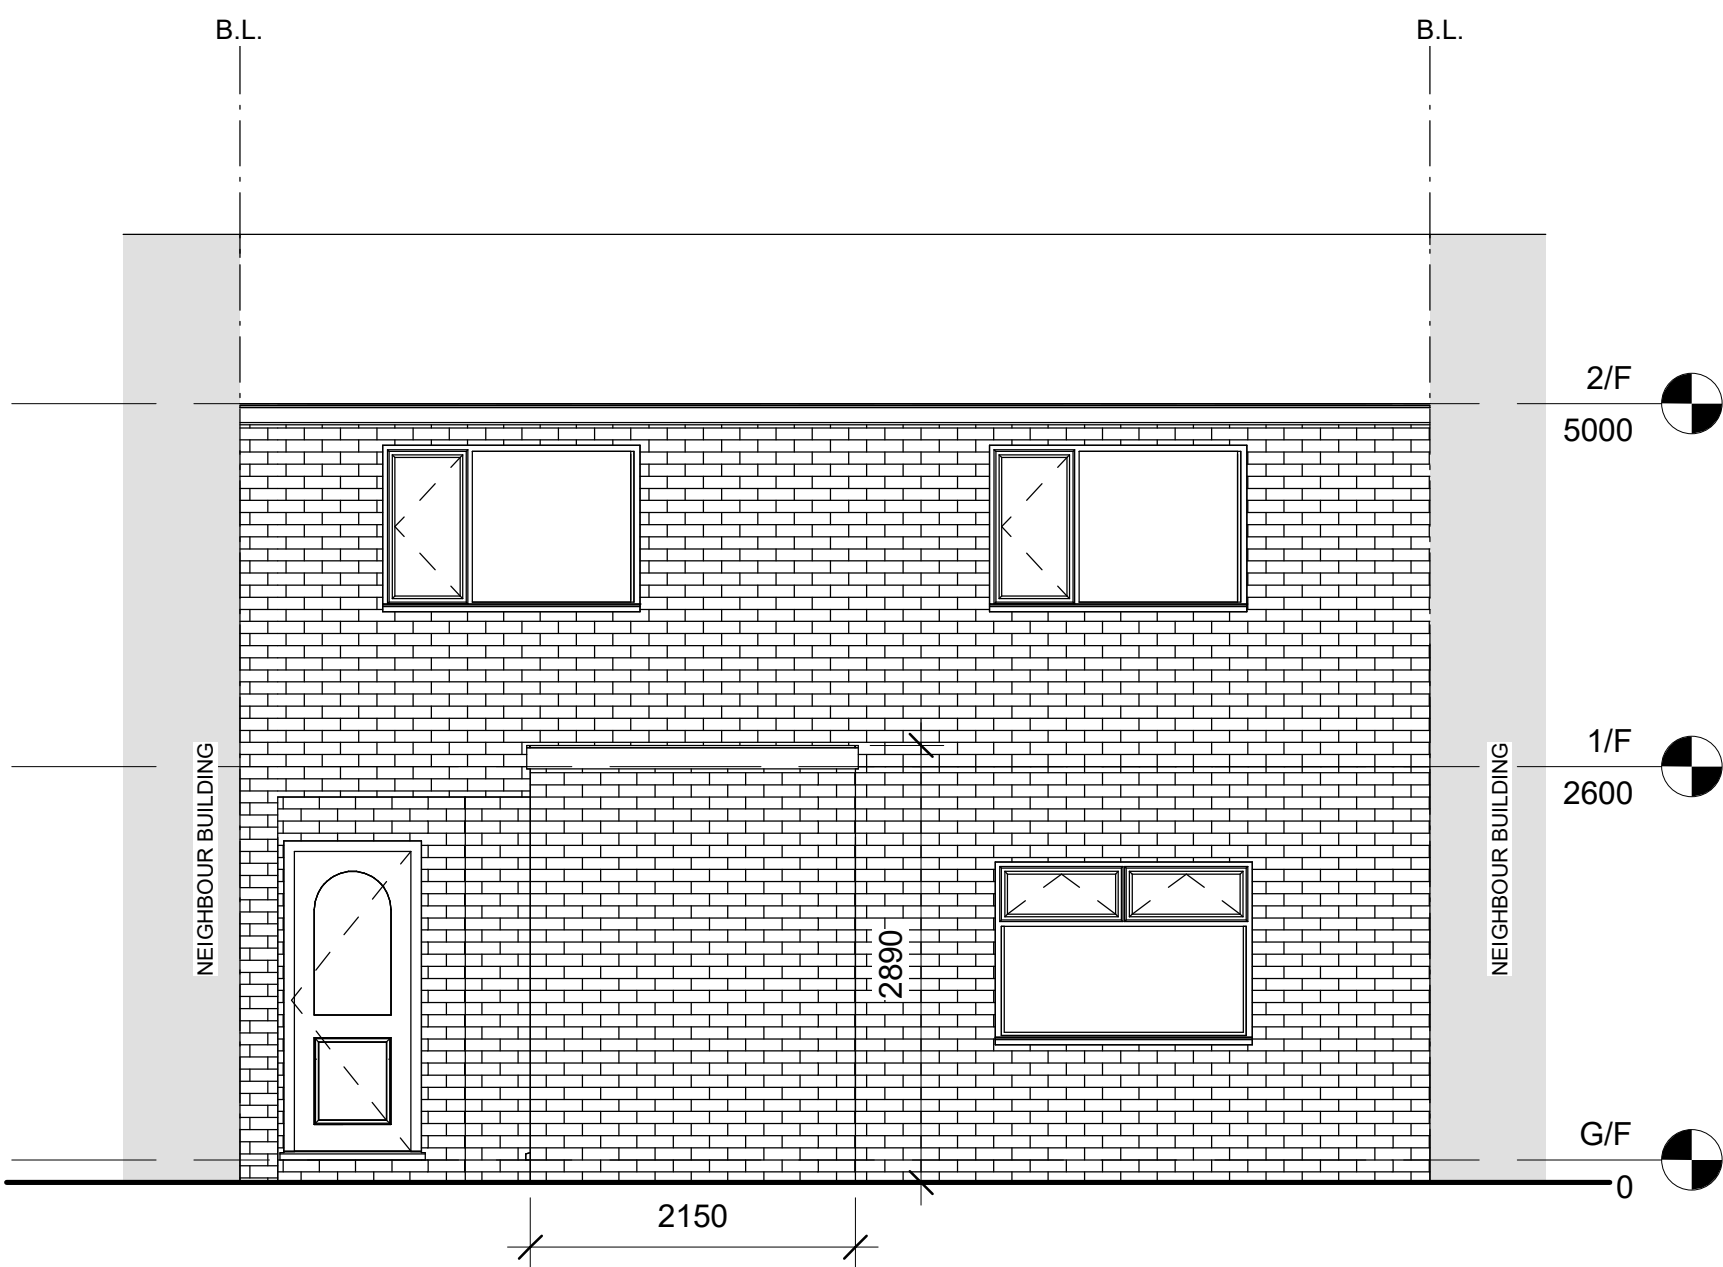

1 Existing Front Elevation
1 : 50

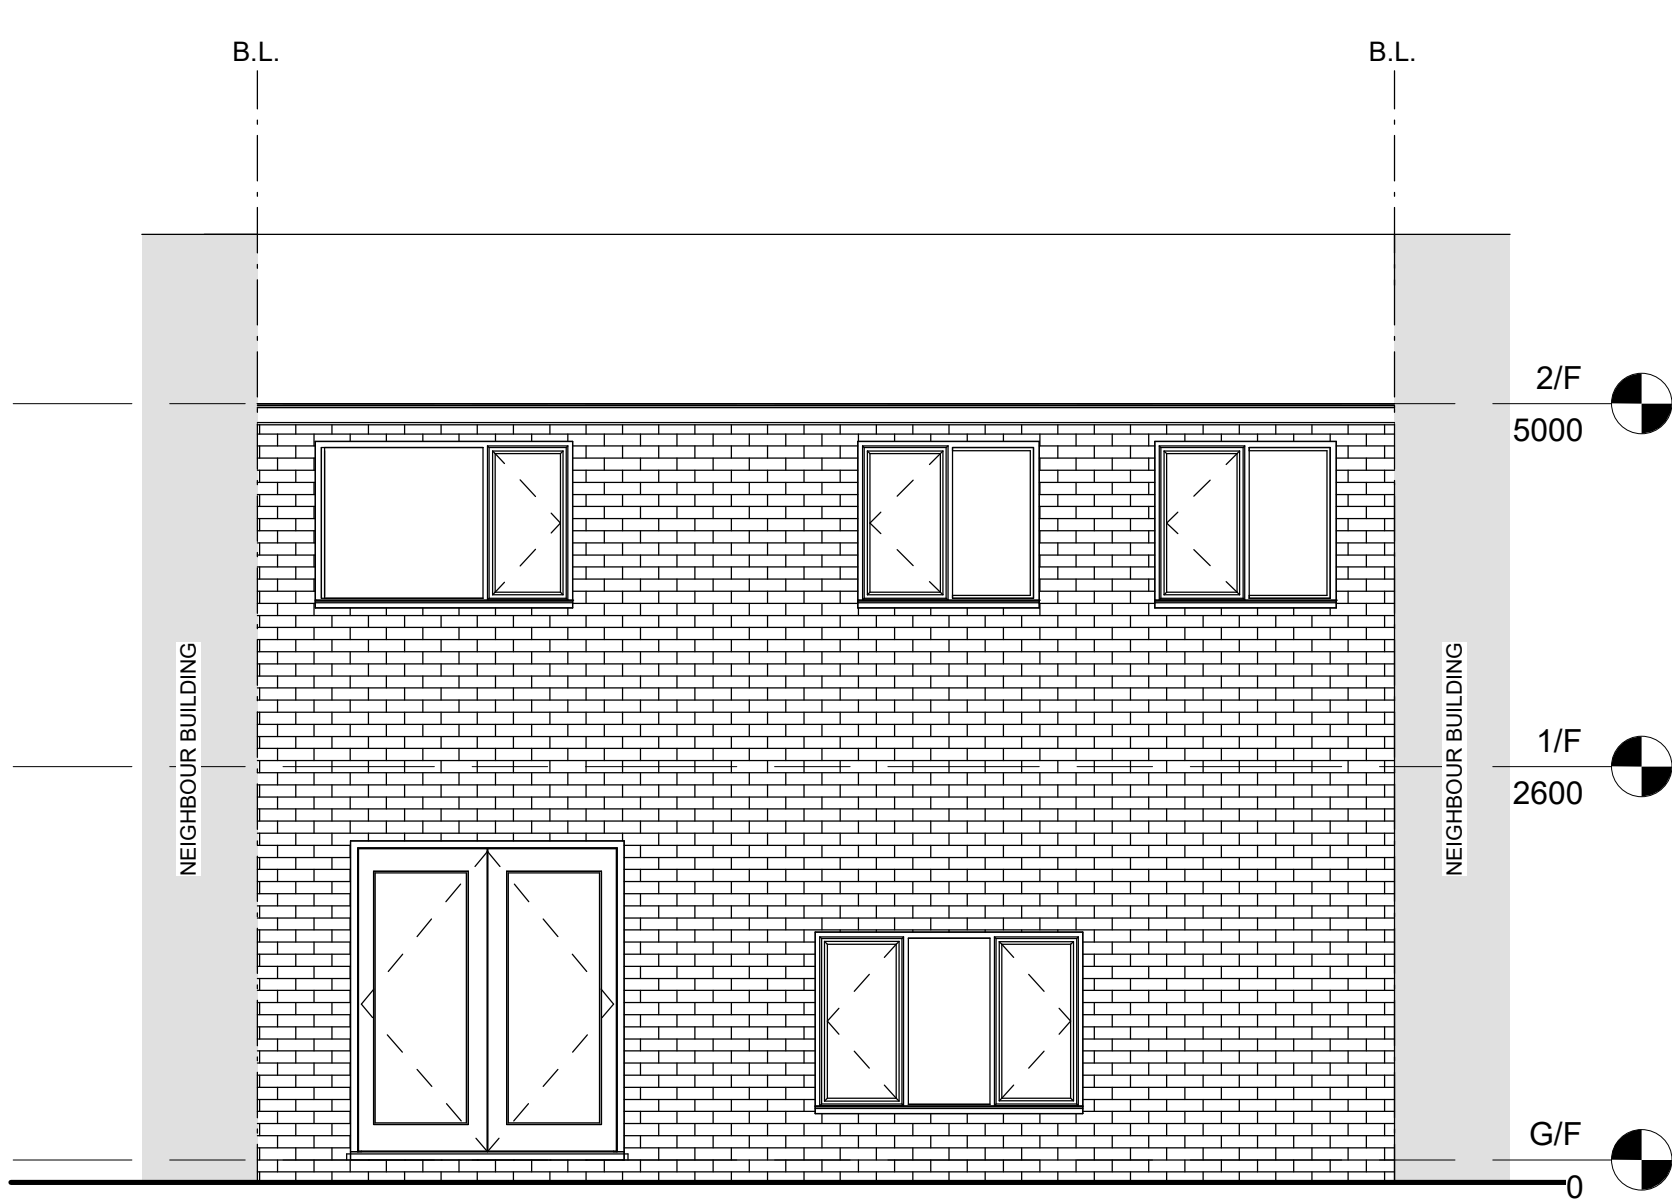

2 Existing Back Elevation
1 : 50

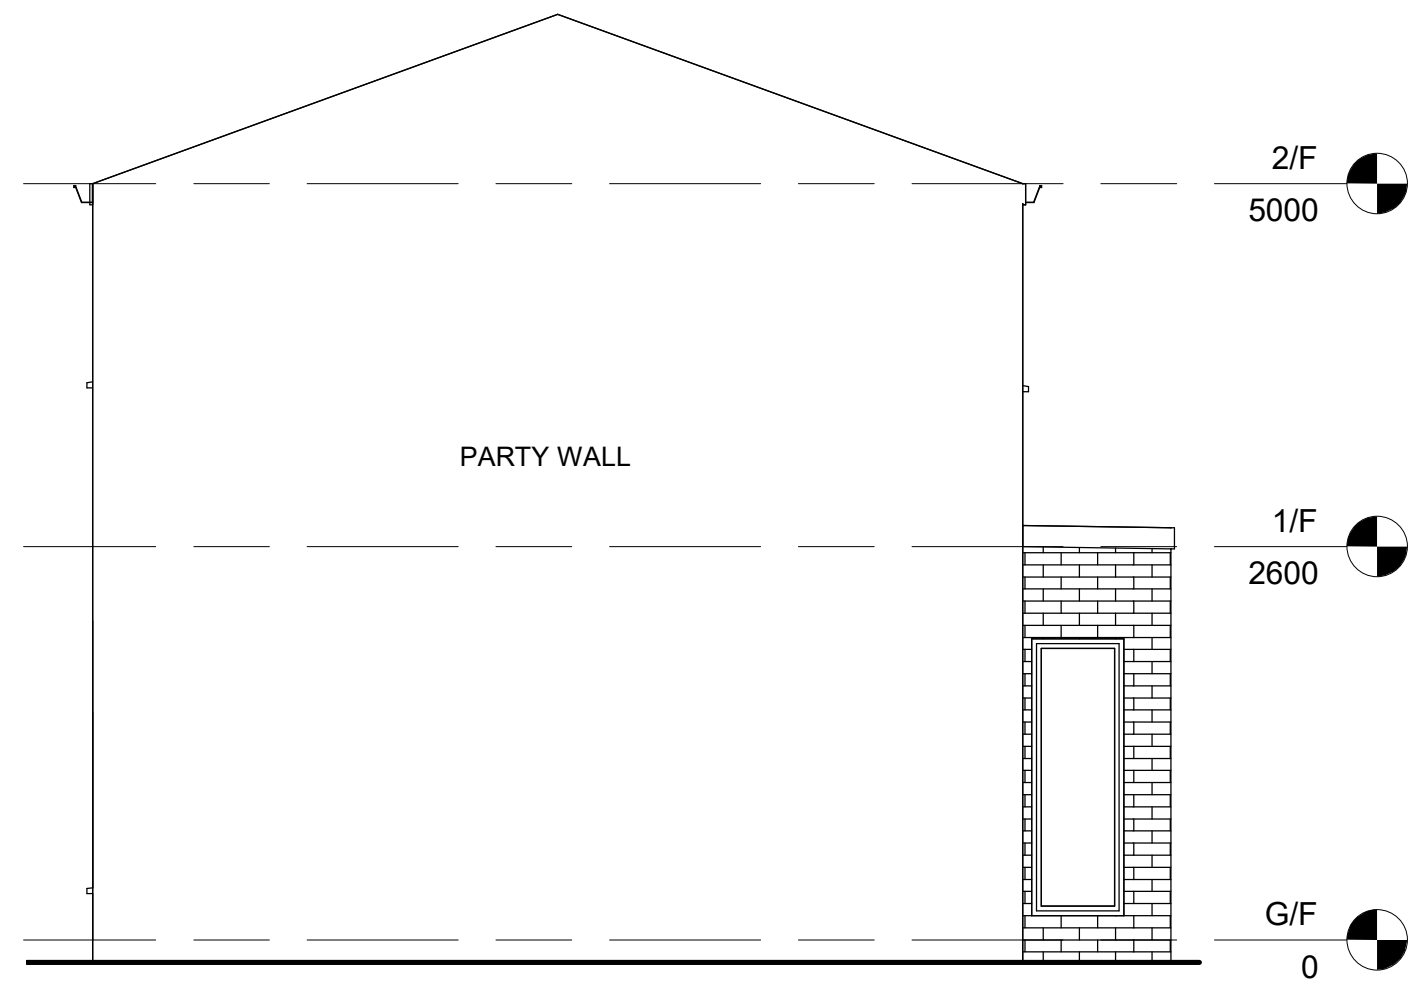

5 Existing Side Elevation 1
1 : 50

NOTES:

1. THE COPYRIGHT OF THIS DRAWING IS VESTED IN ARCHIKEI LTD AND IT MAY NOT BE REPRODUCED IN WHOLE OR PART OR USED FOR THE MANUFACTURE OF ANY ARTICLE WITHOUT THE EXPRESS PERMISSION OF THE COPYRIGHT HOLDERS.
2. WORK TO FIGURED DIMENSIONS ONLY.
3. DIMENSIONS TO BE CHECKED ON SITE.

REV:	DESCRIPTION:	BY:	DATE:



ARCHIKEI LTD
71-75 SHELTON STREET
LONDON WC2H 9JQ
07759 718548
www.archikei.co.uk

CLIENT:
MRS WING SUET ICY
PANG & MR HO YIN MAK
ARCHITECT:
ARCHIKEI LTD

SITE: 11 HINDBURN CLOSE,
WHITEFIELD, MANCHESTER,
M45 8JP
TITLE: EXISTING LAYOUT PLANS
AND ELEVATIONS

SCALE AT A1: 1 : 50	DATE: 30/09/22	DRAWN: AW	CHECKED: JO
PROJECT NUMBER: 22076	DRAWING NUMBER: PL-LA003	REVISION:	