

PROJECT REF
23053

DRAWING REF
211

BLUECHIP ARCHITECTURE

SCALE
1:50 @ A1

DATE


DEC '23

CLIENT
MR & MRS GRANT
17 BILBERRY CLOSE
WHITEFIELD
MANCHESTER
M45 8BL


PROJECT
SINGLE STOREY REAR EXTENSION
TWO STOREY REAR EXTENSION
ROOF EXTENSION & CONVERSION
INTERNAL REMODELLING

EXISTING & PROPOSED STREET
SCENE


DRAWING TITLE
PLANNING

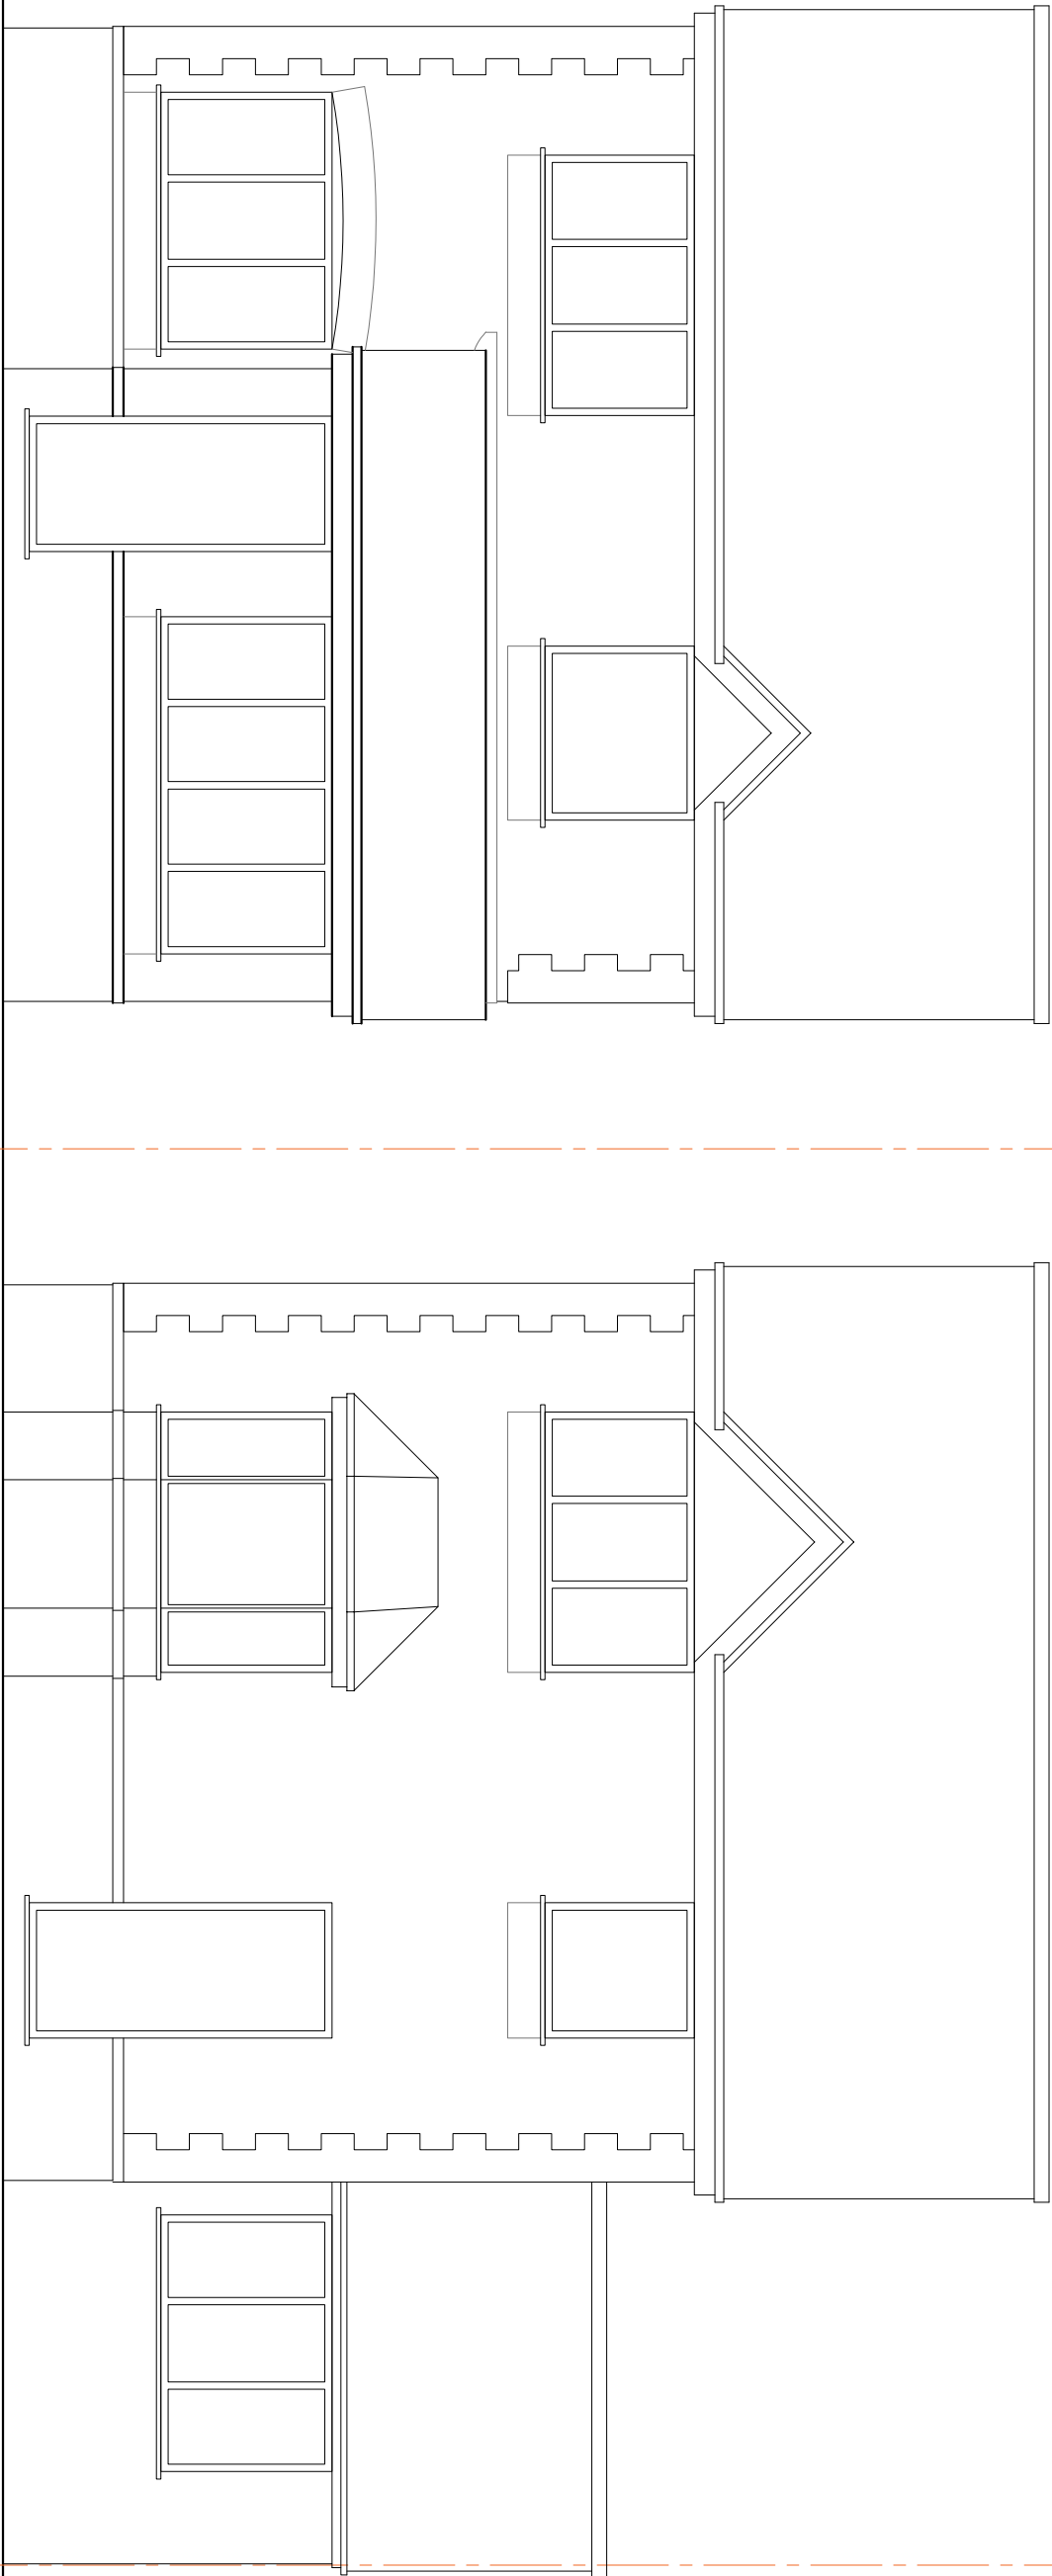


FRONT ELEVATION No.17
(NNW)

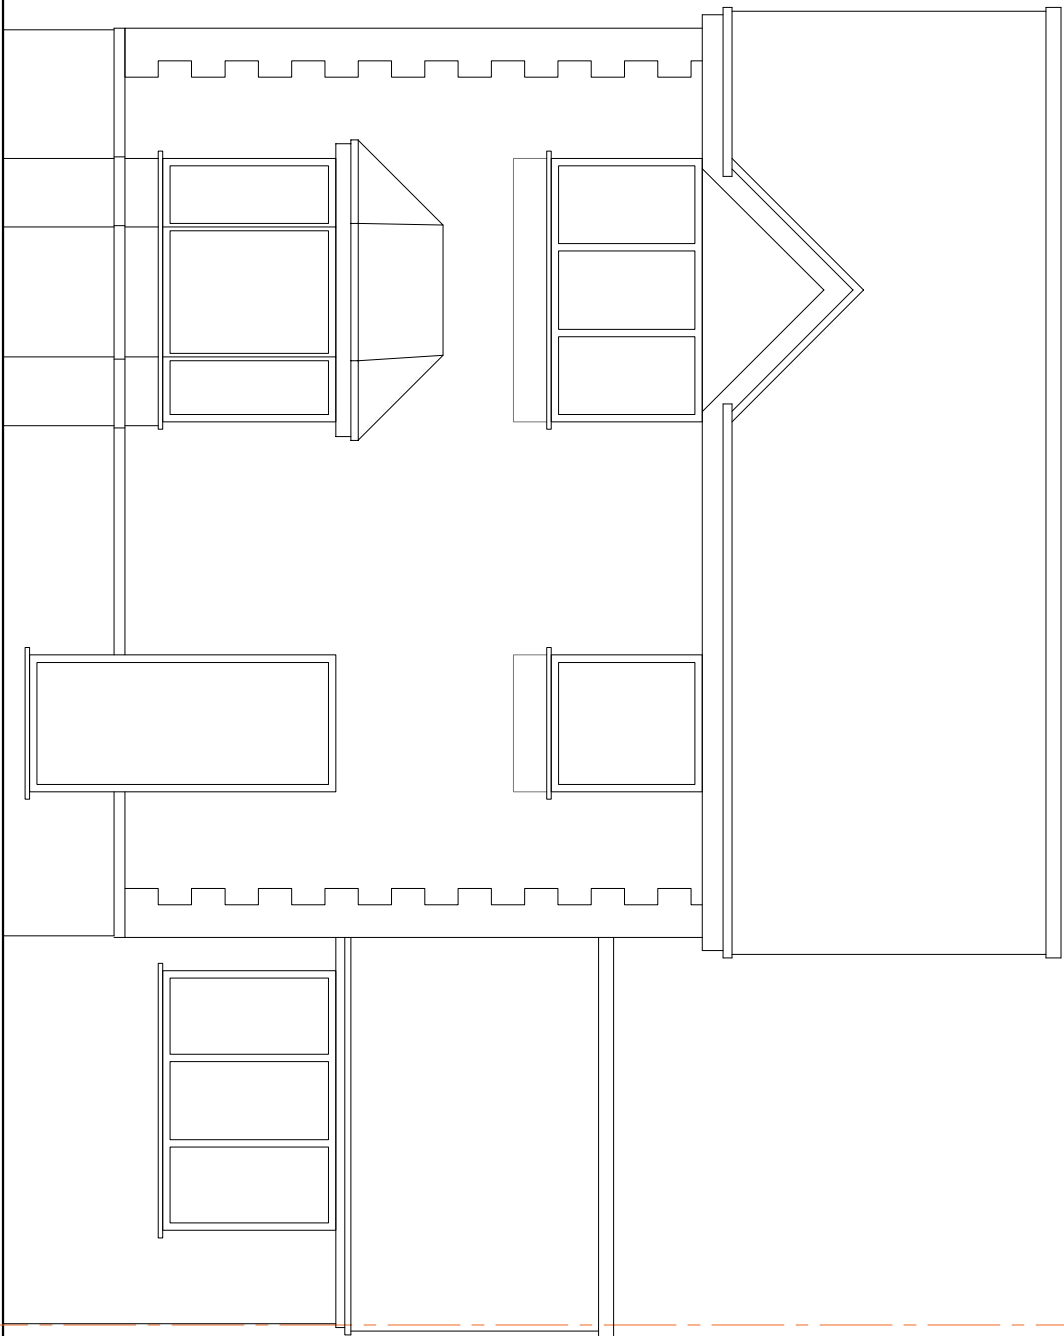


FRONT ELEVATION No.19
(NNW)

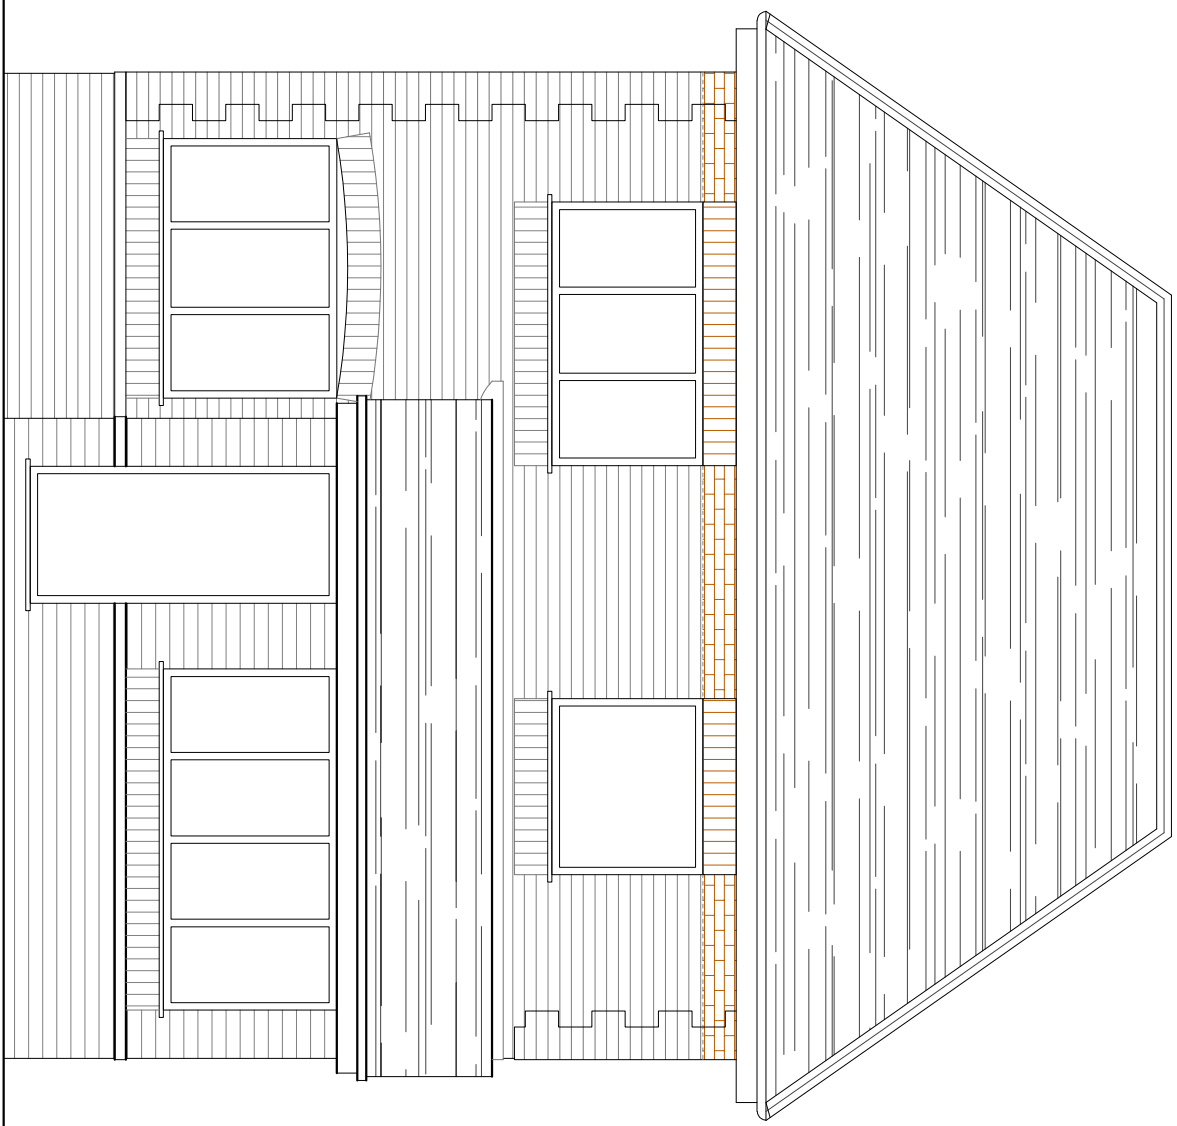

FRONT ELEVATION No.17
(NNW)

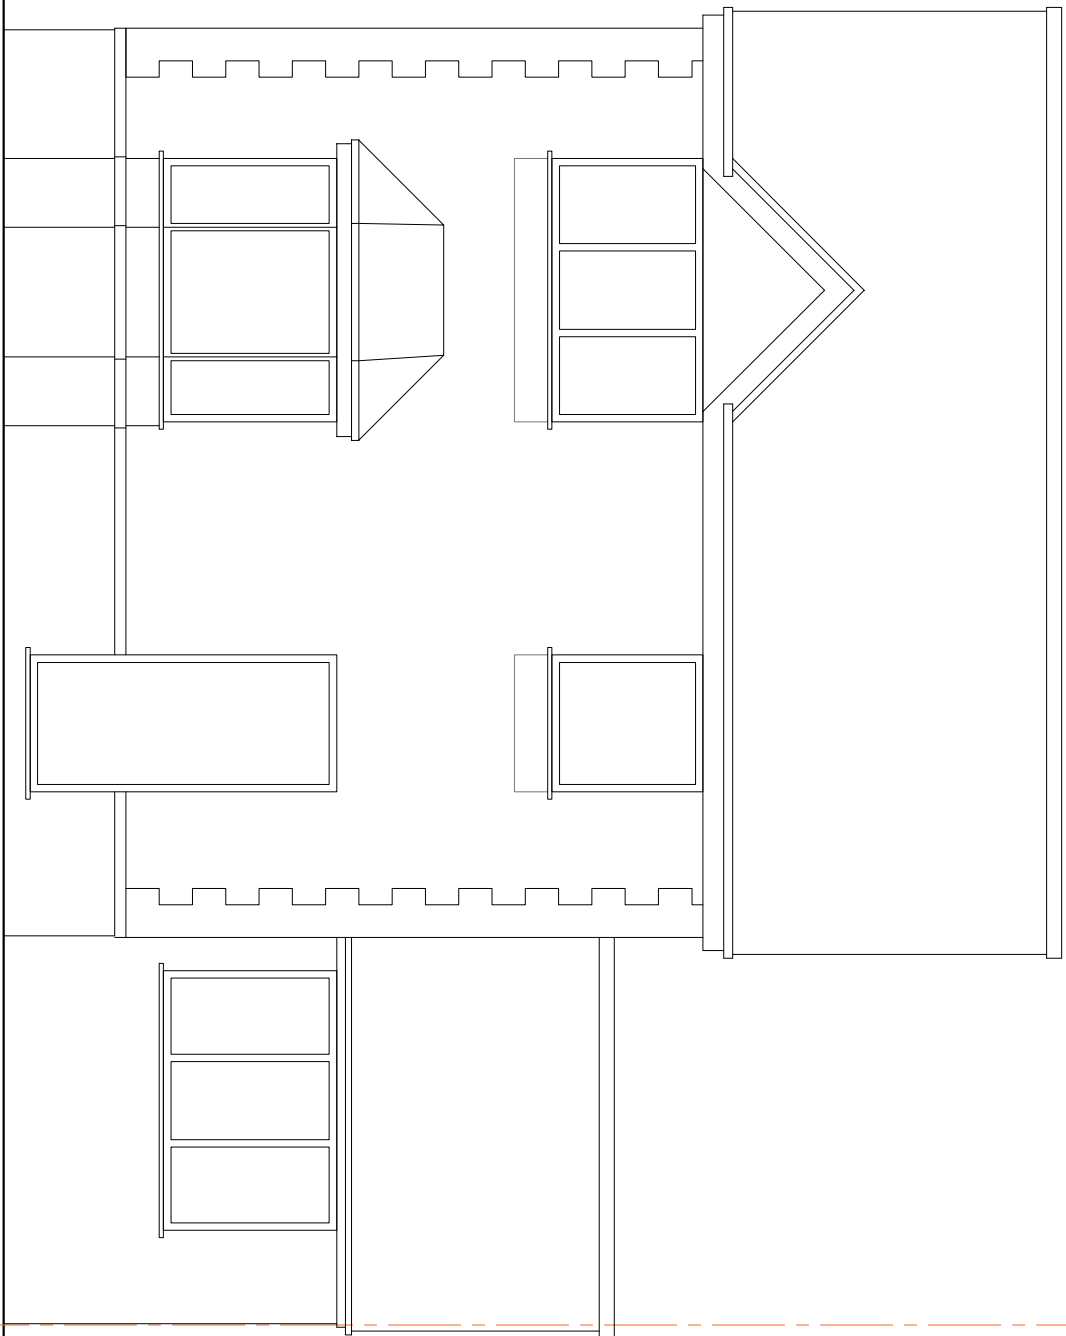

FRONT ELEVATION No.19
(NNW)

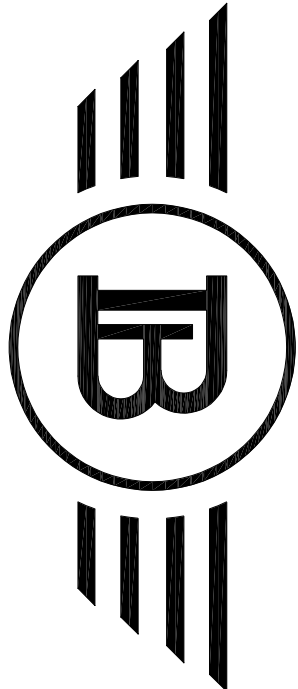

BLUECHIP ARCHITECTURE

07999 294 675

DESIGN@BLUECHIP-ARCHITECTURE.CO.UK
WWW.BLUECHIP-ARCHITECTURE.CO.UK

18 BOTANAY ROAD | WORSLEY | MANCHESTER | M40 8JS

COPYRIGHT PROTECTED & ISSUED UNDER LICENSE TO THE CLIENT NAMED
WITHOUT APPROVAL FROM BLUECHIP ARCHITECTURE (2019) LTD.

ISSUED FOR PLANNING APPROVAL

13.06.24