

PROJECT REF  
23053

DRAWING REF  
001 A

Bluechip Architecture

SCALE  
1:50 @ A1




DATE  
DEC '23

CLIENT  
MR & MRS GRANT  
17 BILLBERRY CLOSE  
WHITEFIELD  
MANCHESTER  
M45 8BL


PROJECT  
SINGLE STOREY REAR EXTENSION  
TWO STOREY REAR EXTENSION  
ROOF EXTENSION & CONVERSION  
INTERNAL REMODELLING

EXISTING FLOOR PLANS


DRAWING TITLE  
**PLANNING**

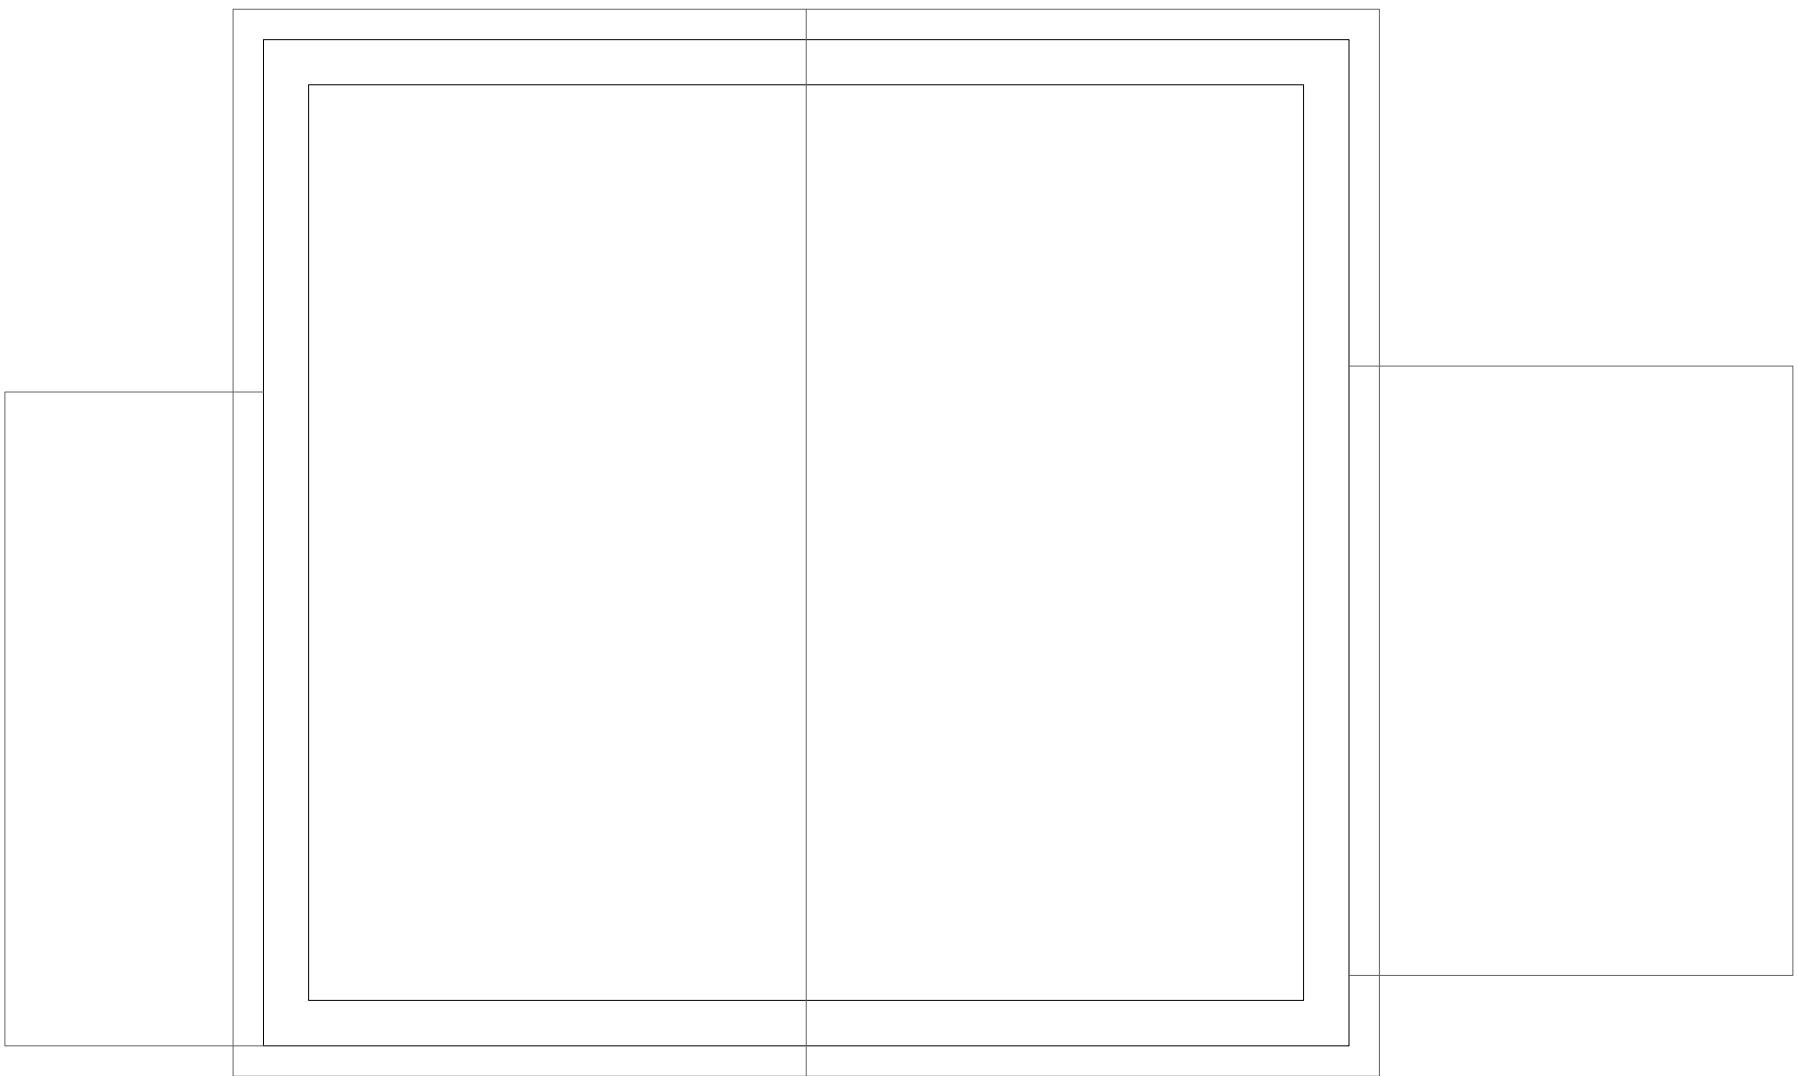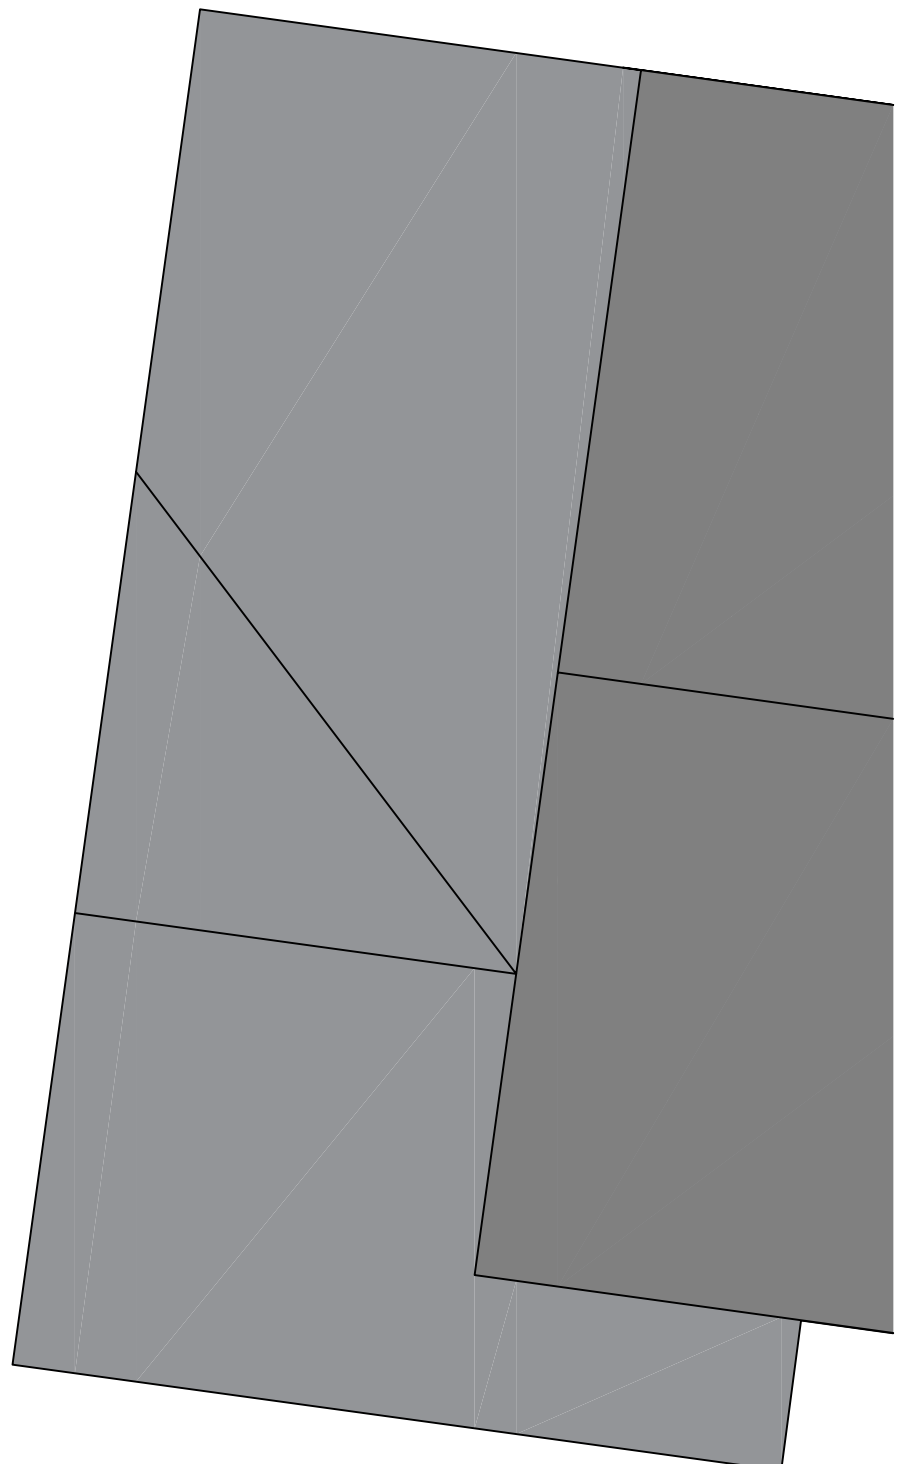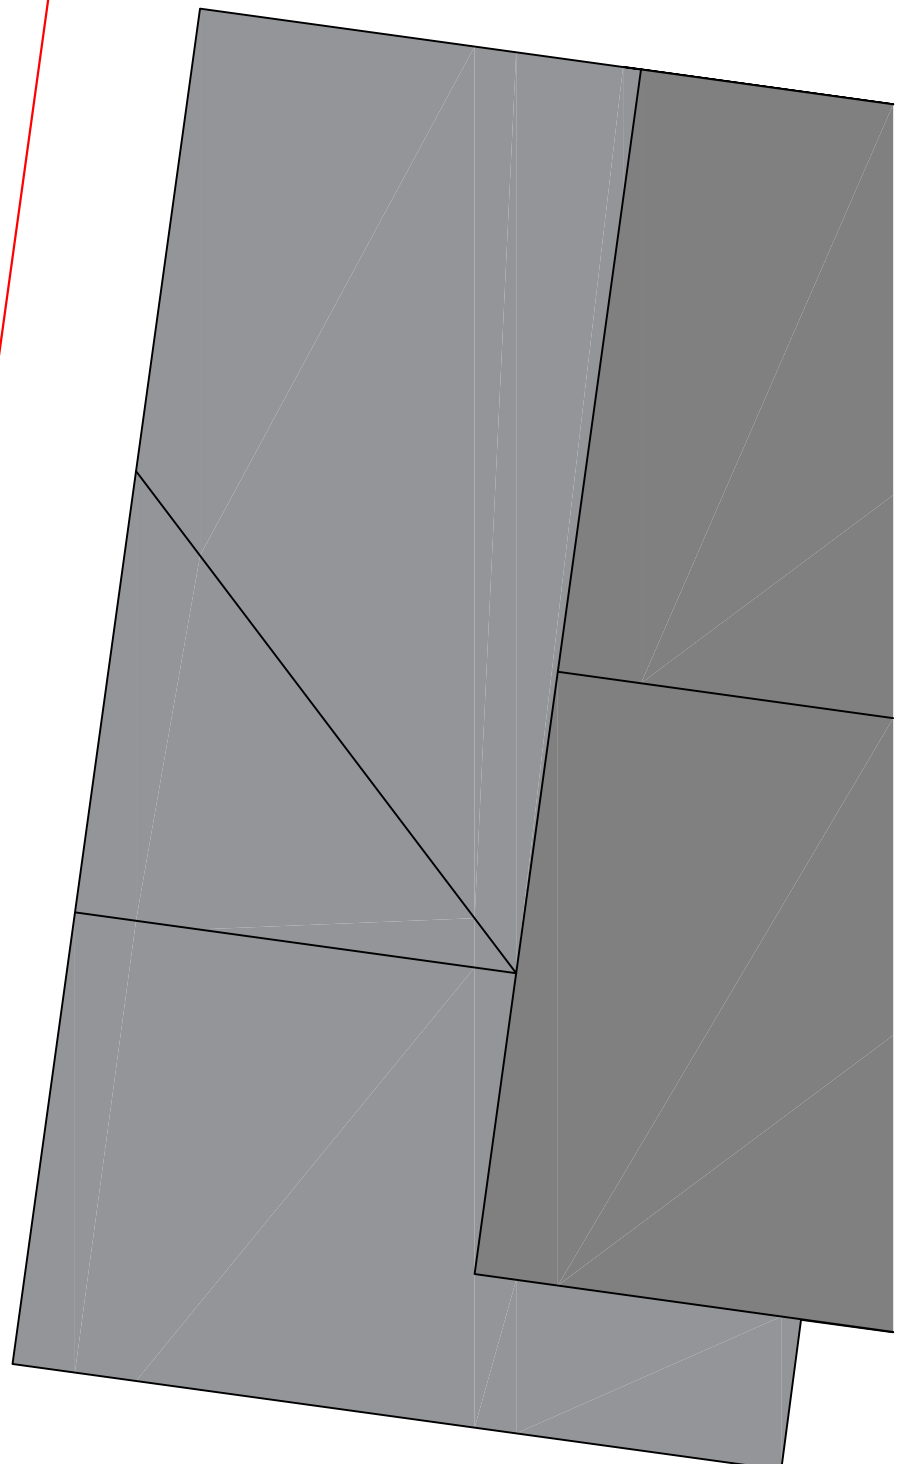


LOFT PLAN

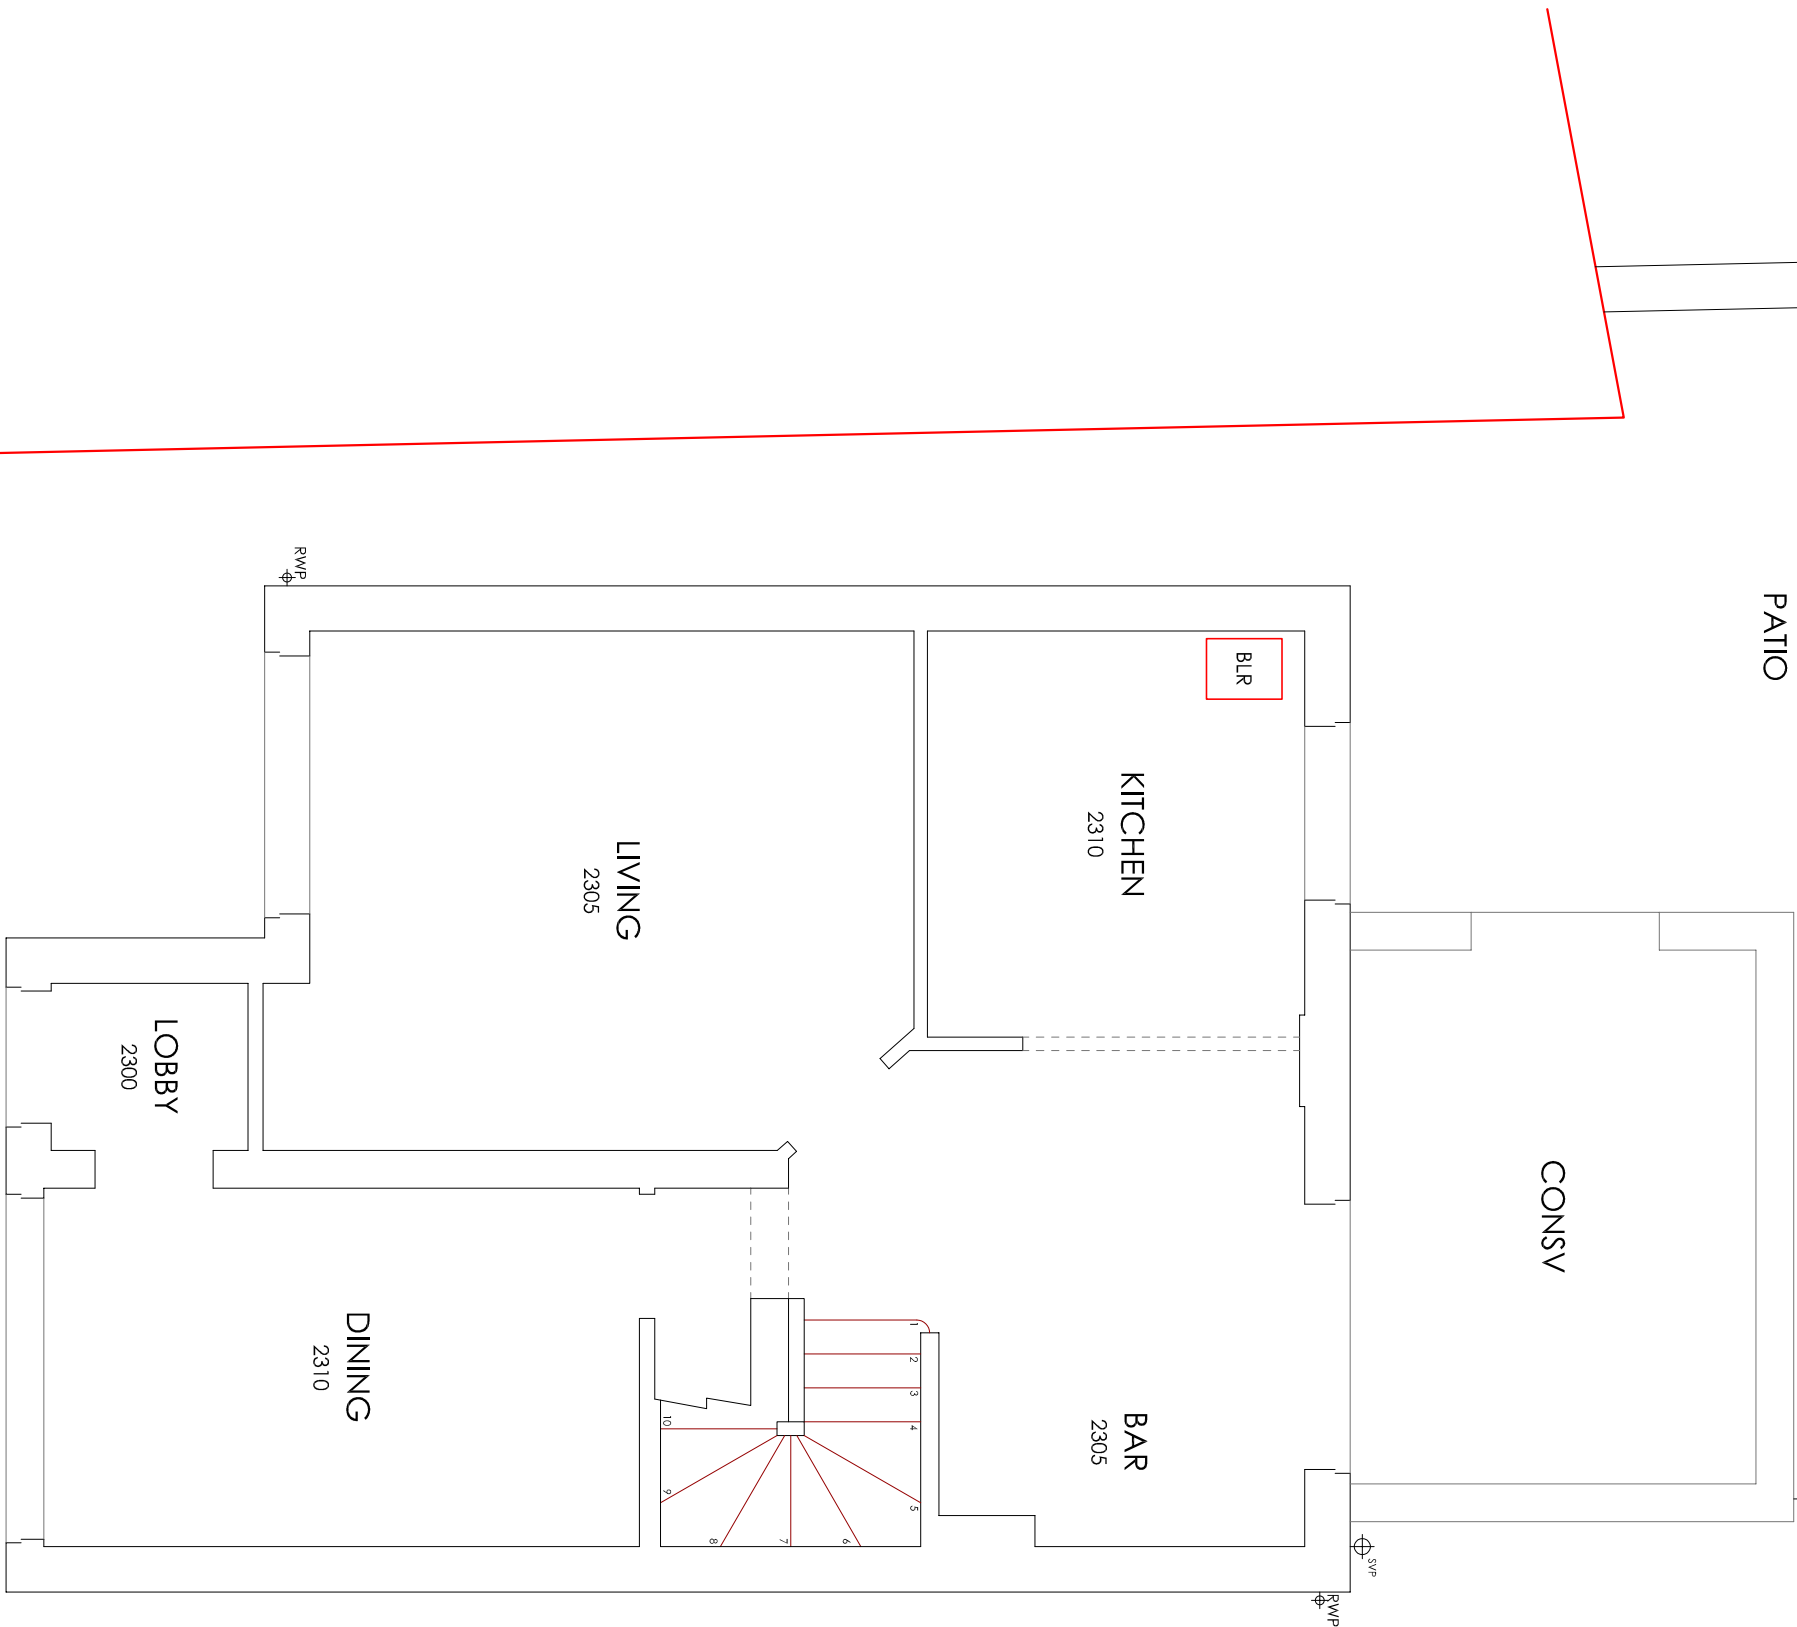


GROUND FLOOR

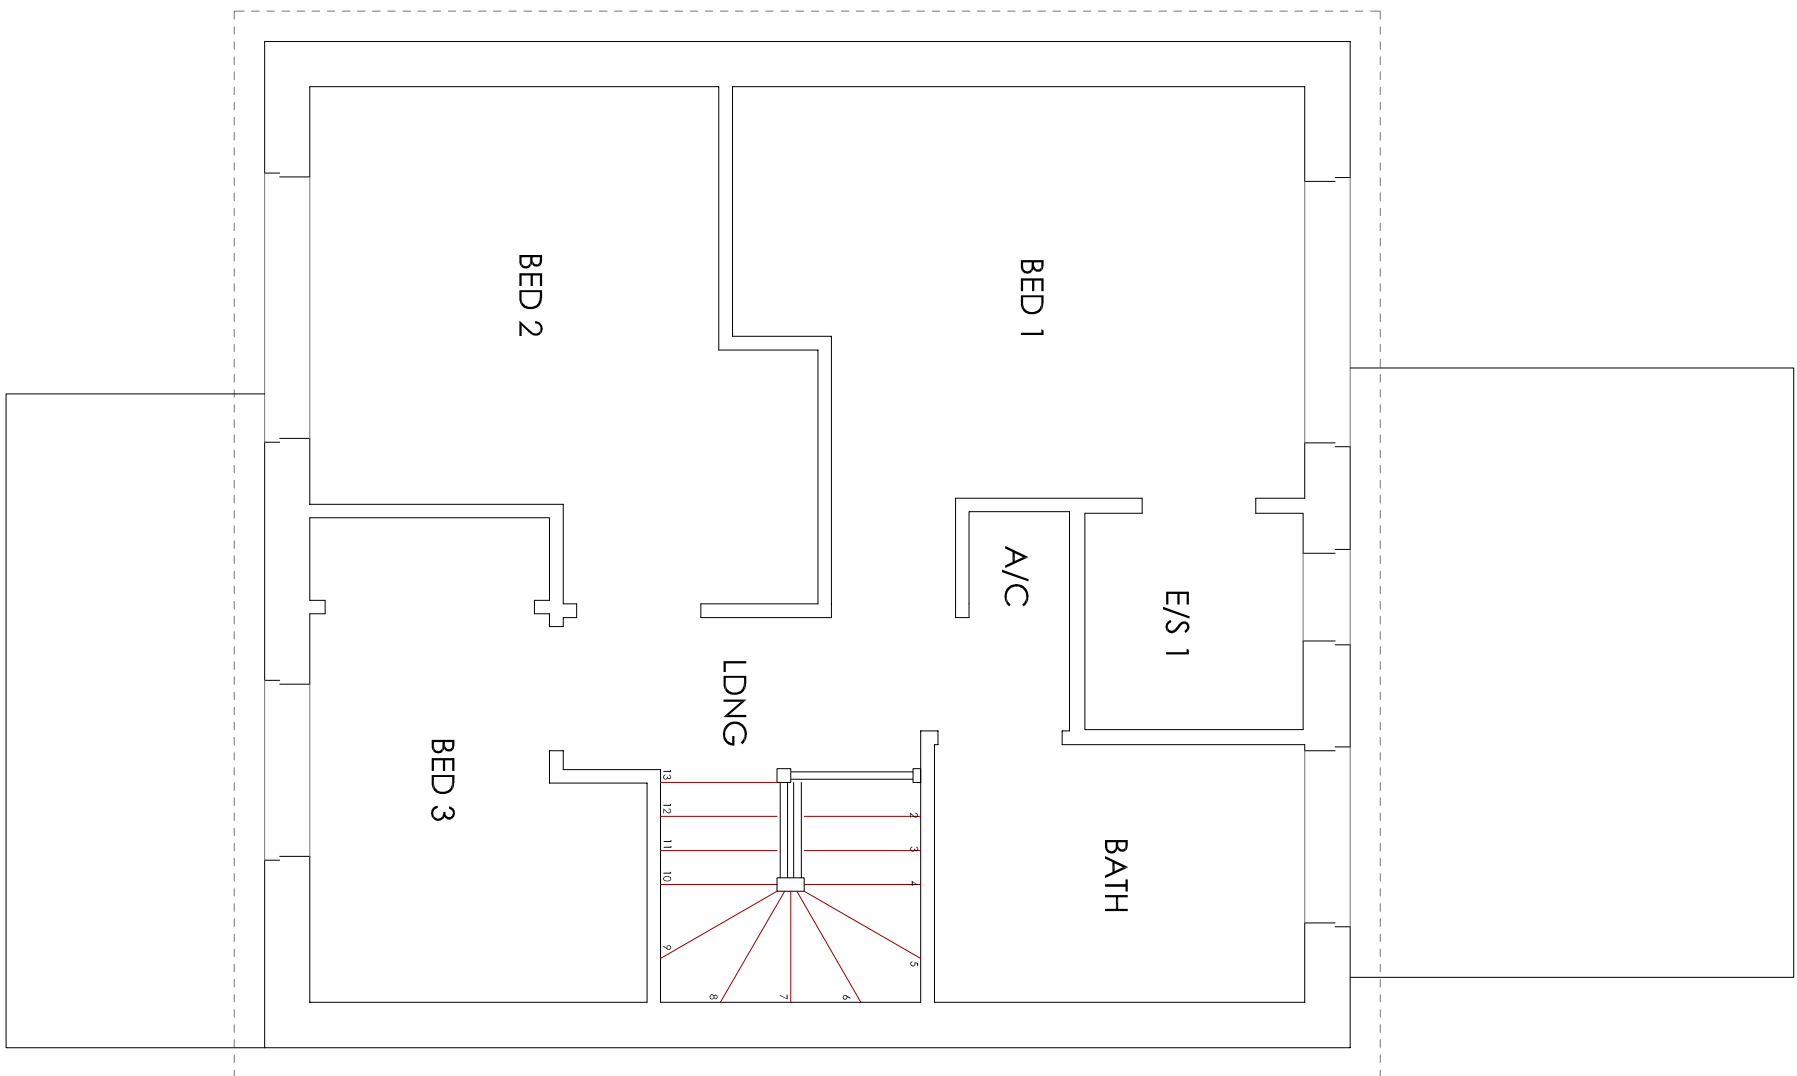

FIRST FLOOR

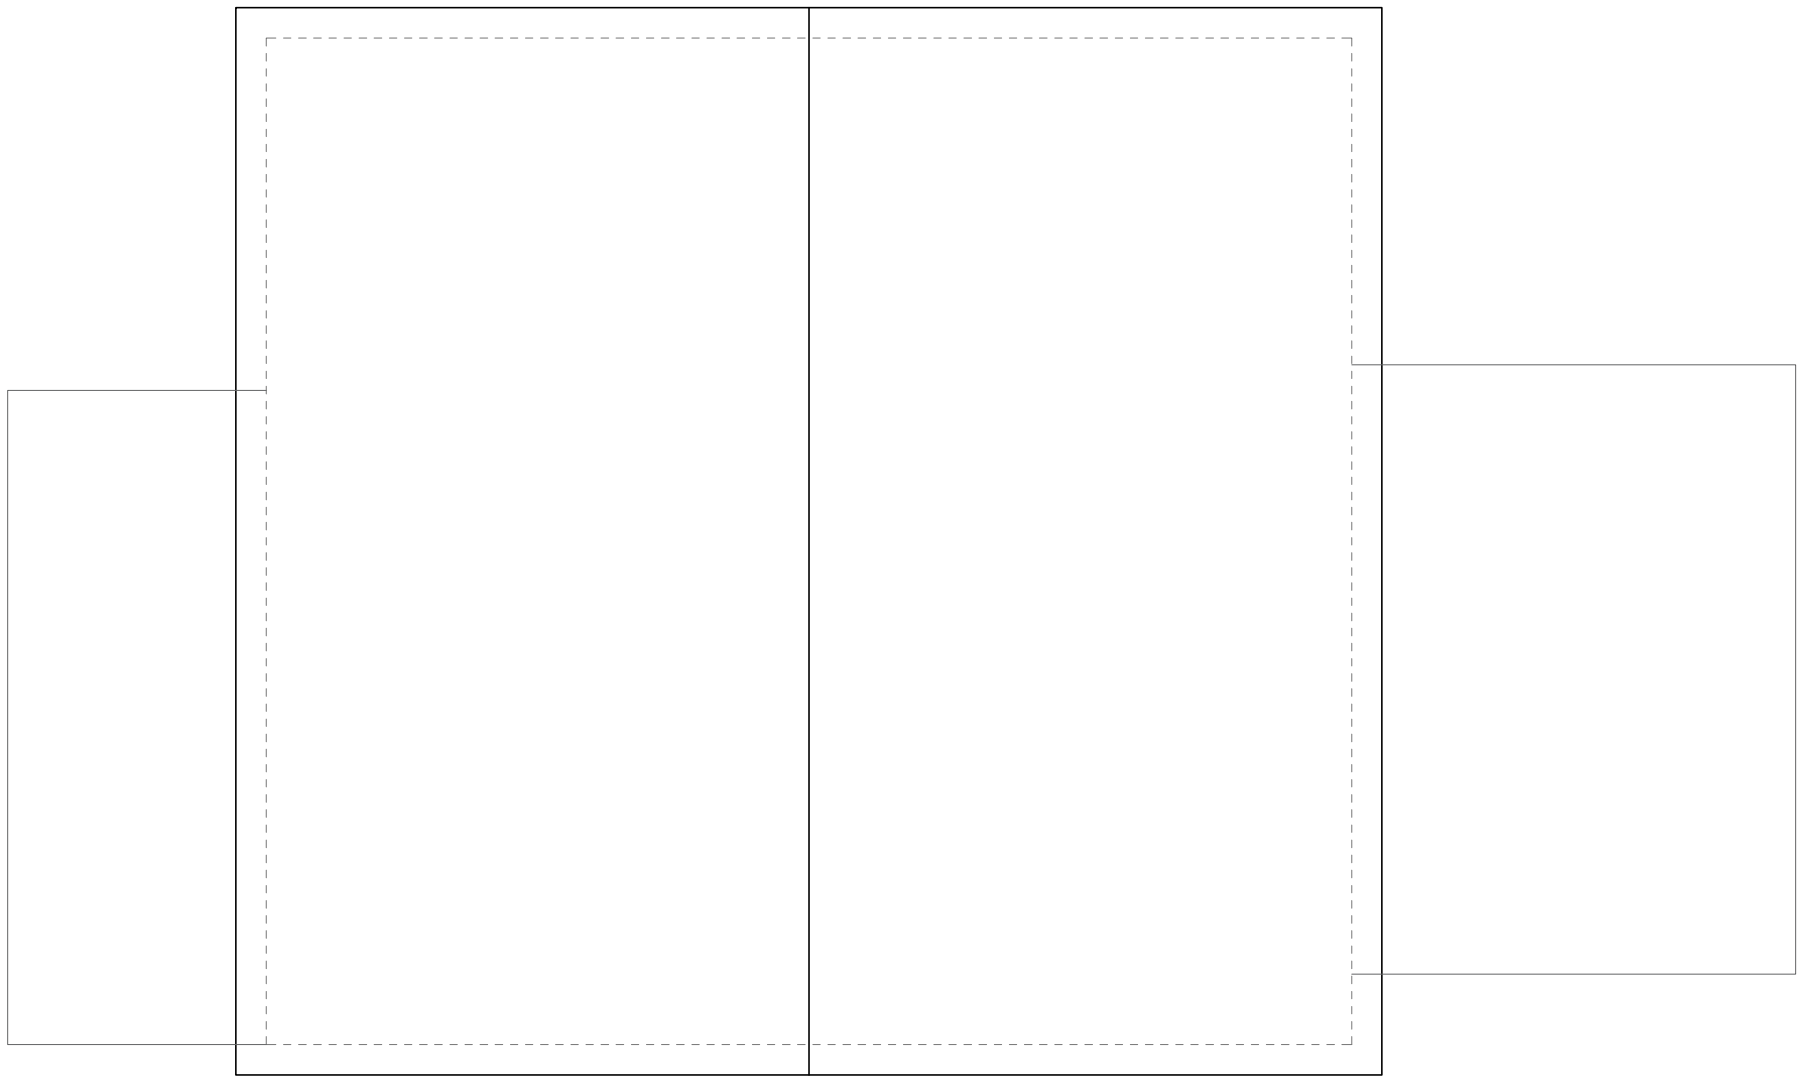

ROOF PLAN

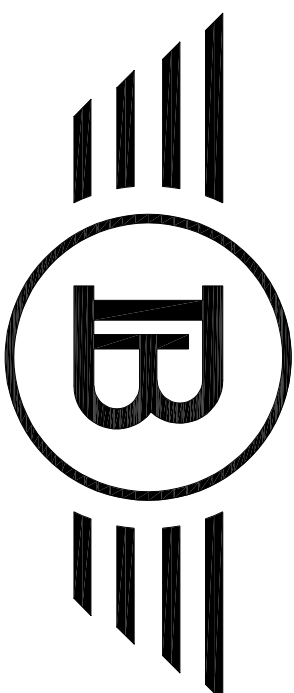

Bluechip Architecture

07999 294 675

DESIGN@BLUECHIP-ARCHITECTURE.CO.UK  
WWW.BLUECHIP-ARCHITECTURE.CO.UK

18 BOTANY ROAD | WORSLEY | MANCHESTER | M40 8LS

COPYRIGHT PROTECTED & ISSUED UNDER LICENSE TO THE CLIENT NAMED  
WITHOUT APPROVAL FROM BLUECHIP ARCHITECTURE (2019) LTD.

CHANGES MADE AS PER PO REQUEST  
ISSUED FOR PLANNING APPROVAL  
13.06.24  
05.06.24