




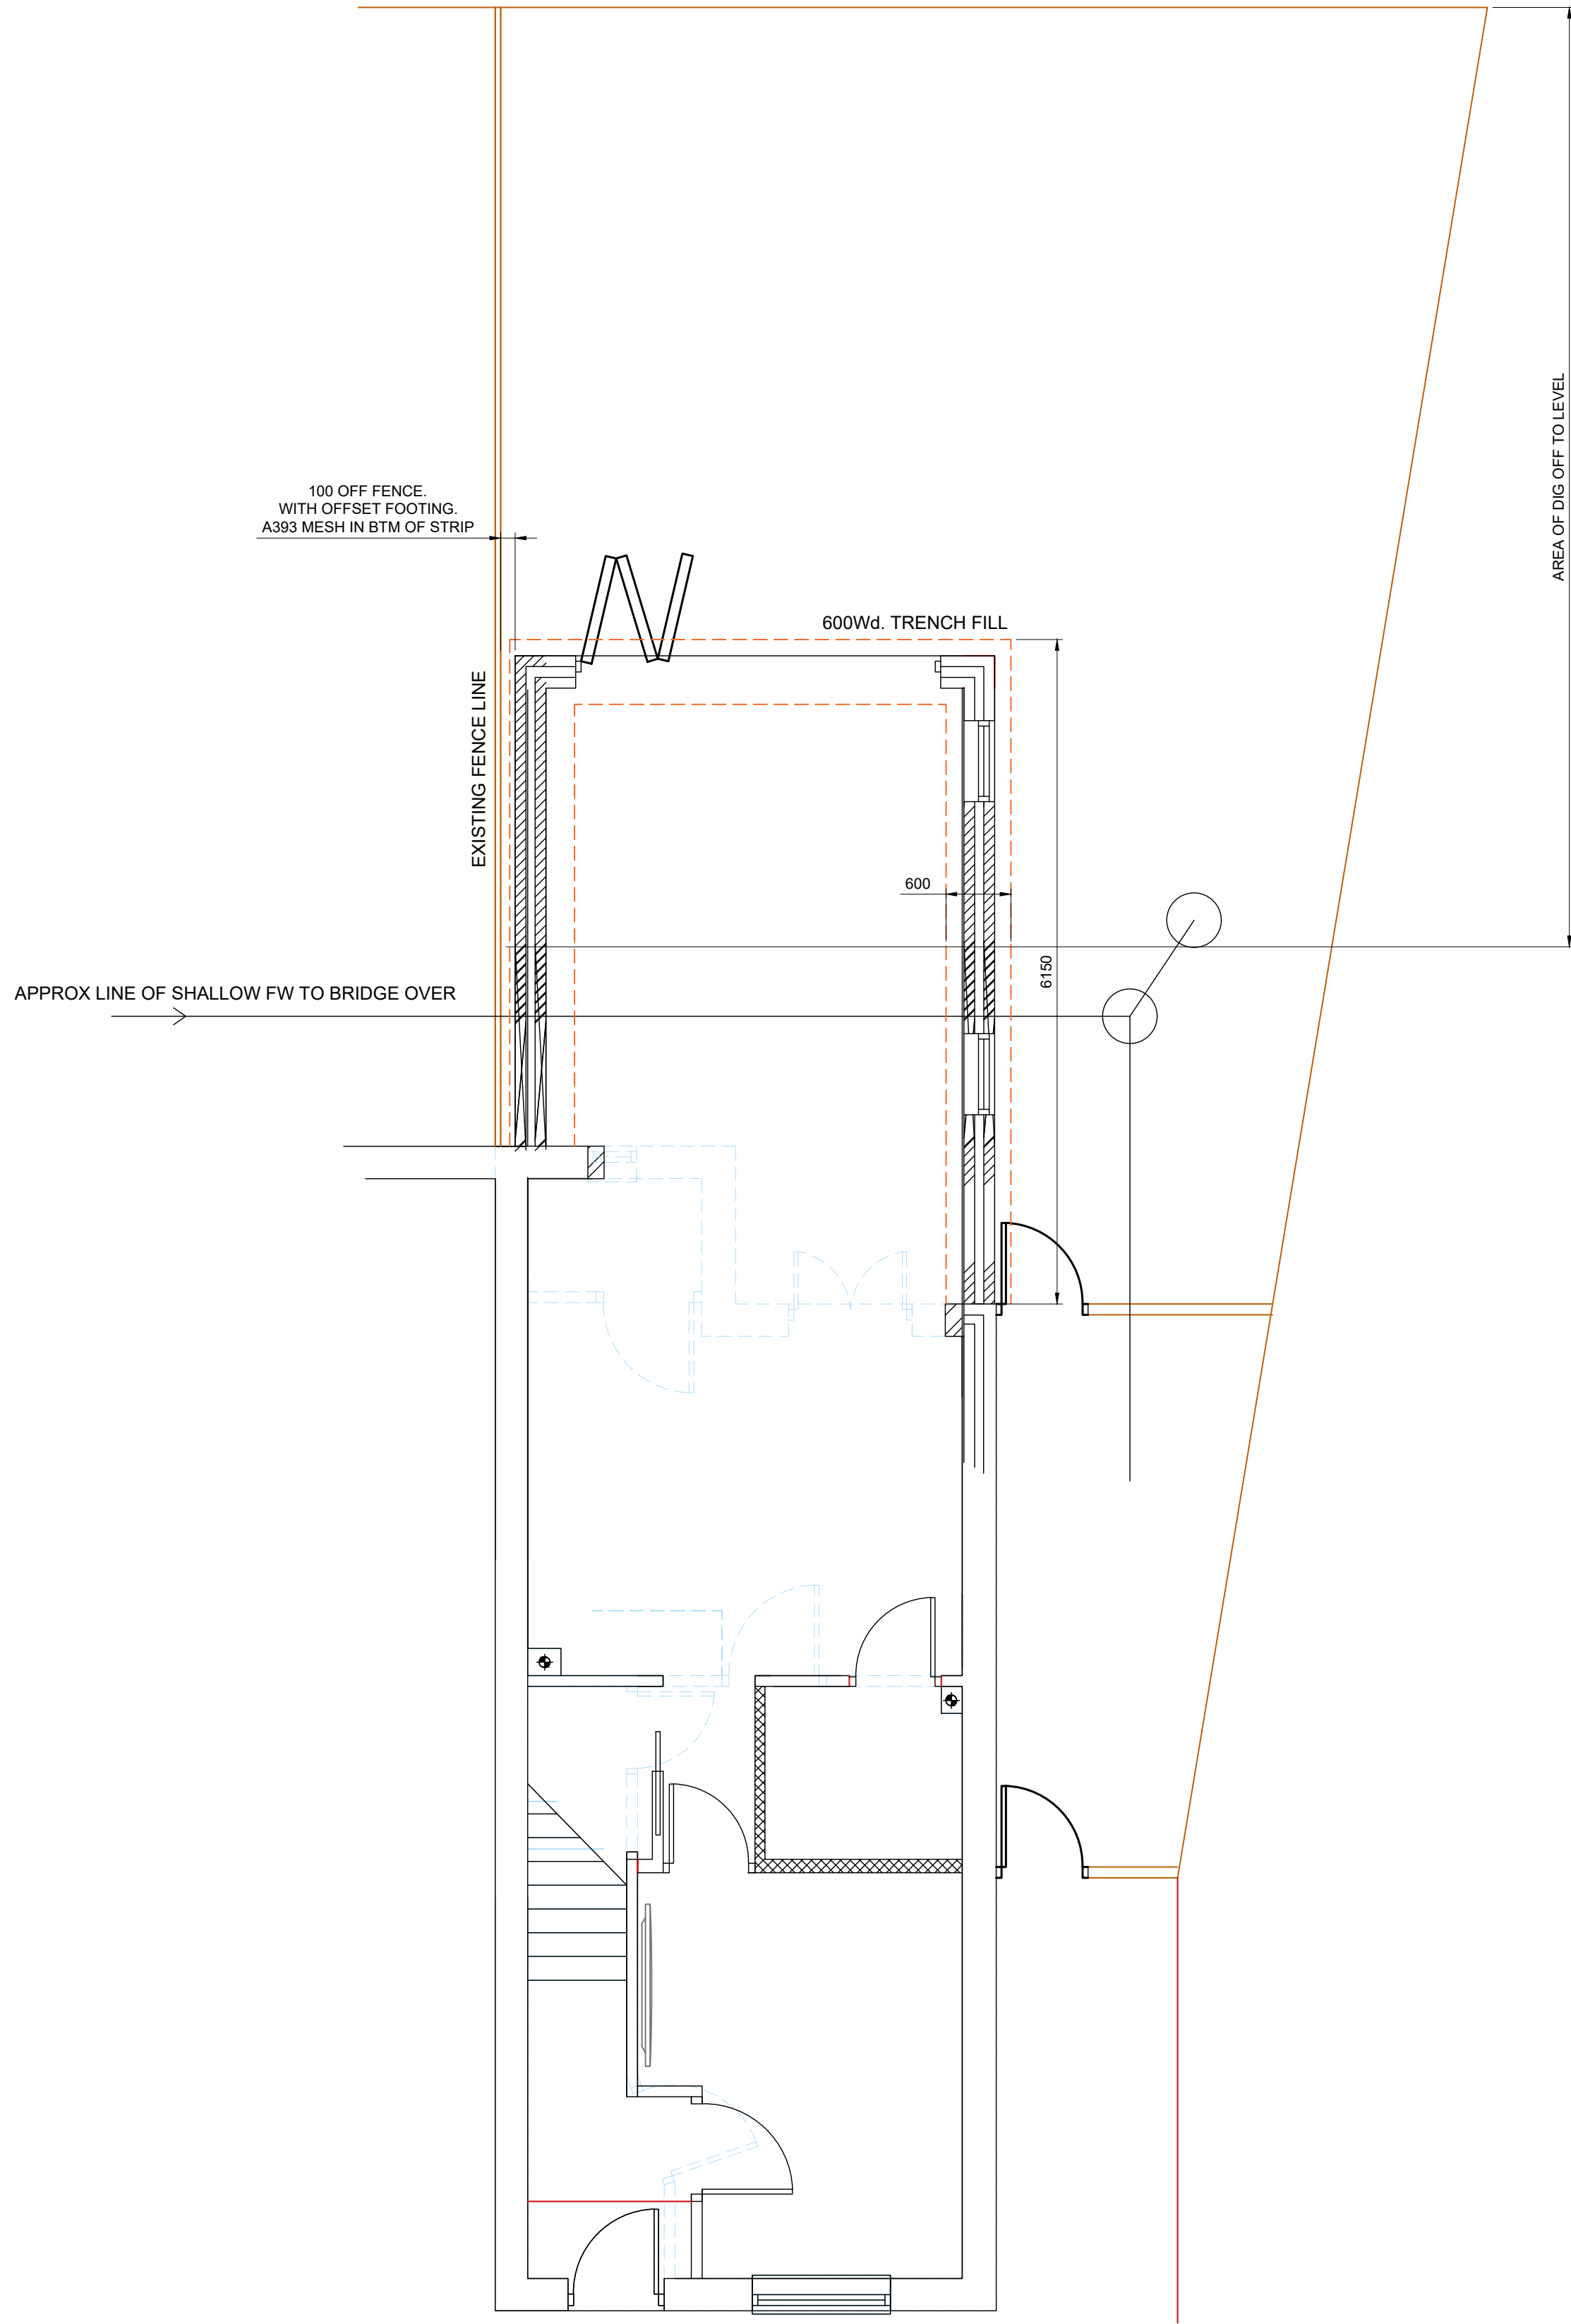


PROPOSED FLOOR PLAN

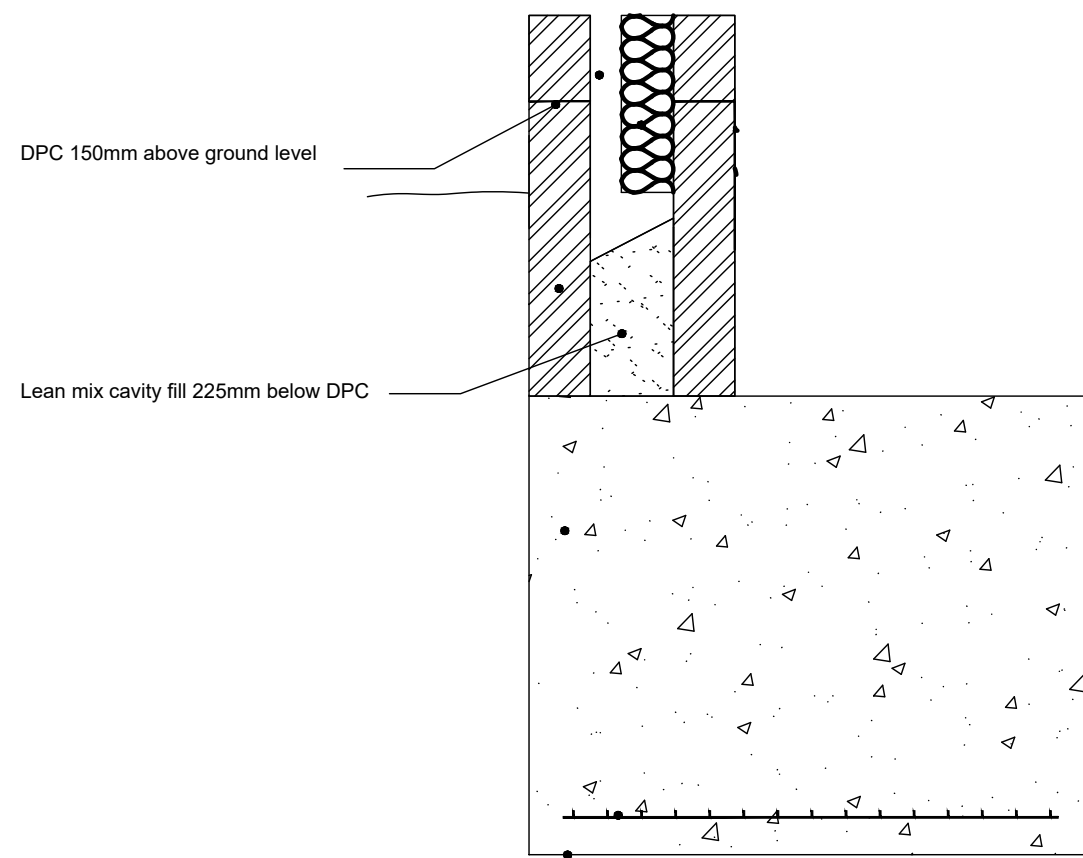

ECCENTRICALLY LOADED FOUNDATION
Structural Engineer's design and details to be followed

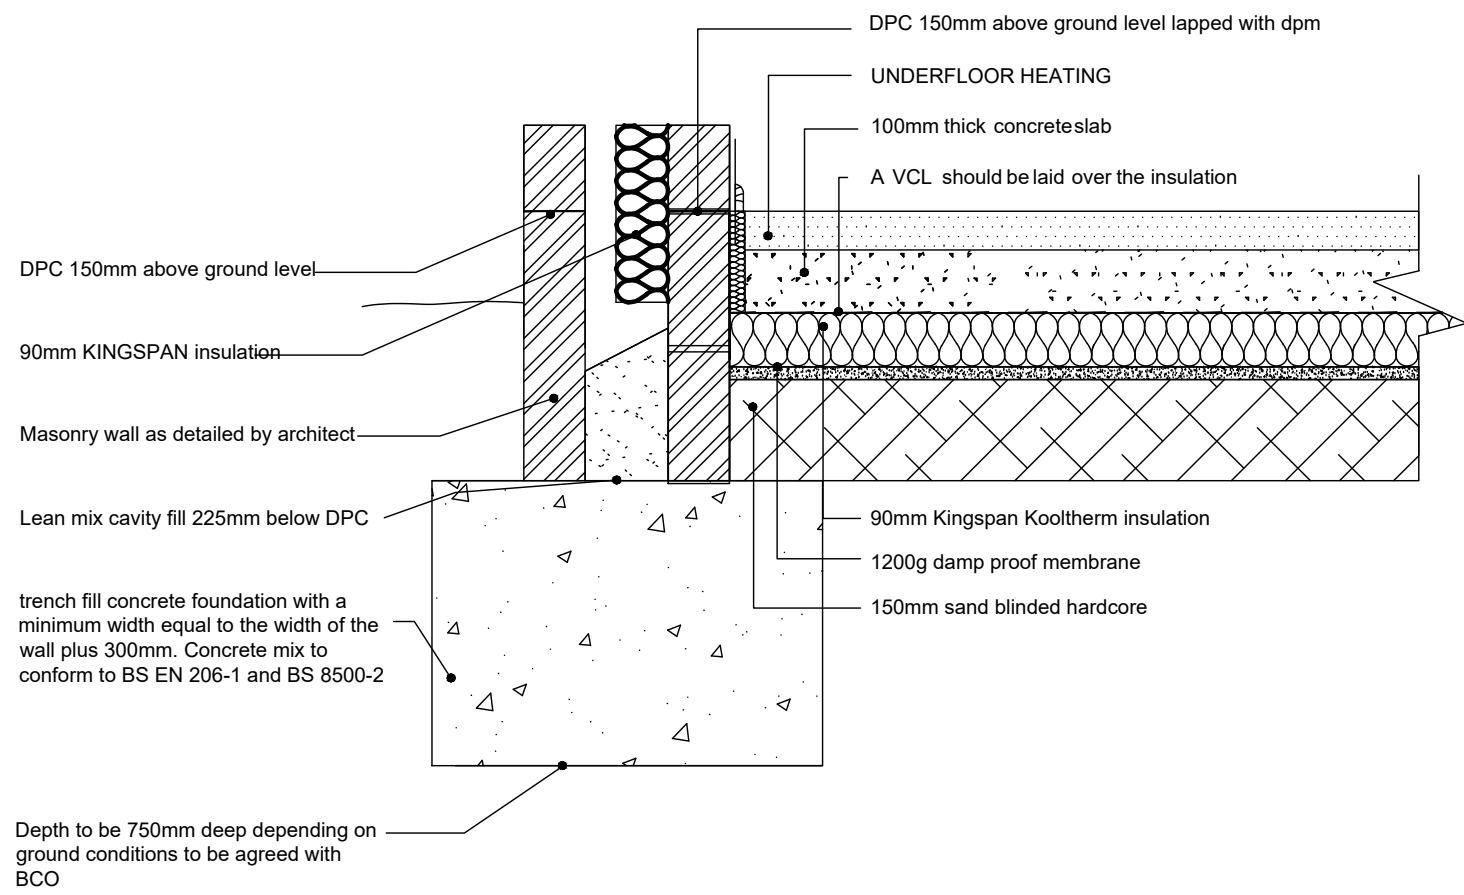

TRENCH FOUNDATION
SOLID GROUND FLOOR
U-value 0.18 W/m²K
P/A Ratio 0.5

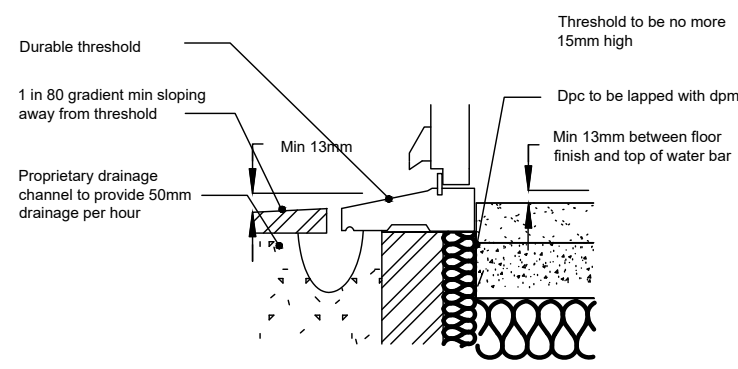

THRESHOLD DETAIL

A	22.08.22	ISSUED FOR B.REGS
N°	DATE	DESCRIPTION
REVISION		

CLIENT: Mr & Mrs xxxx			
CONTRACT: 2 ATLAS FOLD			
DRAWING TITLE: PROPOSED FOUNDATION			
PROJECT N°:	26.481	Dwg N°:	F.001 Rev: A
PLANNING:	•	SCALE:	1/50
BUILDING REGS:		DATE:	13.09.22
TENDER:		DRAWN:	AG
CONSTRUCTION:		CHECKED:	