



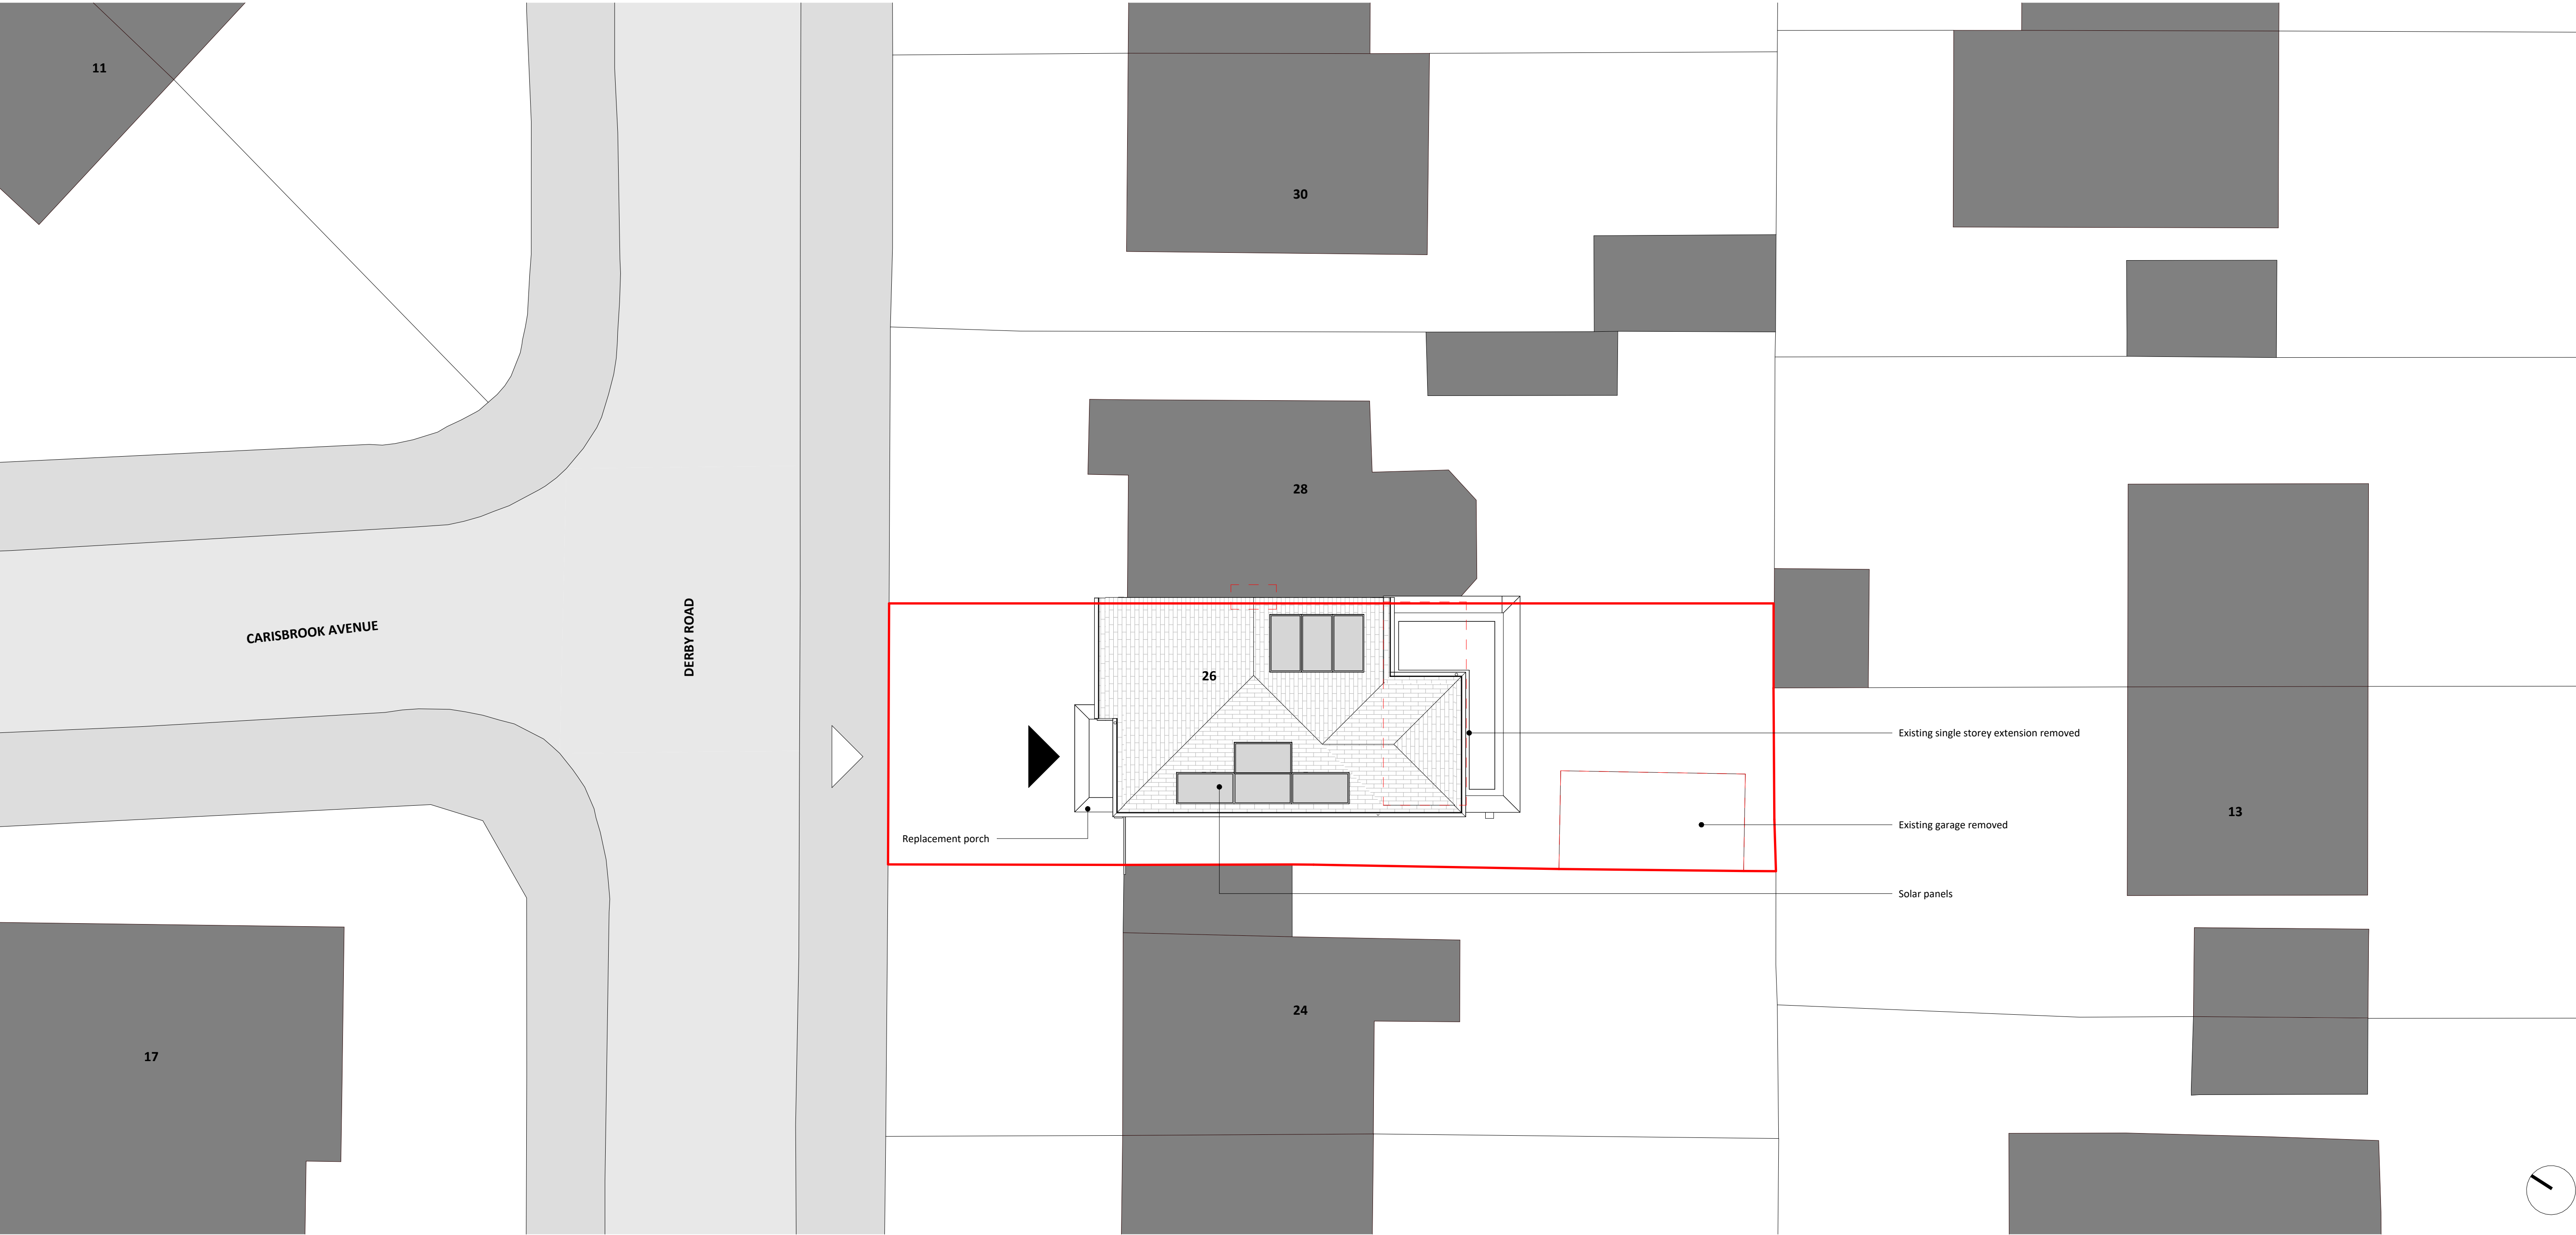

1 Proposed Site Plan
1 : 100

Key

- Site boundary
- Principle entrance
- Site access
- Demolition of existing building

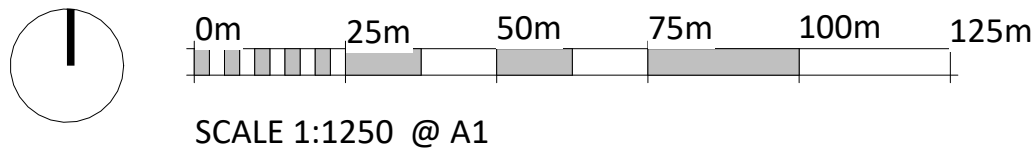

Revision	Date	By	Ck	Notes
P01	30.09.24	SF	HD	Issued for Review
P02	27.11.24	SF	HD	Issued for Client Sign off
P03	28.01.25	SF	HD	Revised for Planning

Project Address
26 Derby Road, Whitefield
Drawing
Proposed Site Plan
Drawing Number
24016-PIP-XX-00-DR-A-PL-0500

Drawing Status
Planning
Date
28.01.25
Scale
As Ind. @ A1
As Ind. @ A3

Drawn
SF
Checked
HD
Revision
P03