

EXISTING ELEVATIONS 1 : 100




PROPOSED ELEVATIONS 1 : 100

MATERIALS


ROOF - CONCRETE ROOF TILES TO MATCH EXISTING

EXTERNAL WALLS - BRICKWORK TO MATCH EXISTING


WINDOWS - OBSCURE GLAZING TO SIDE WINDOWS

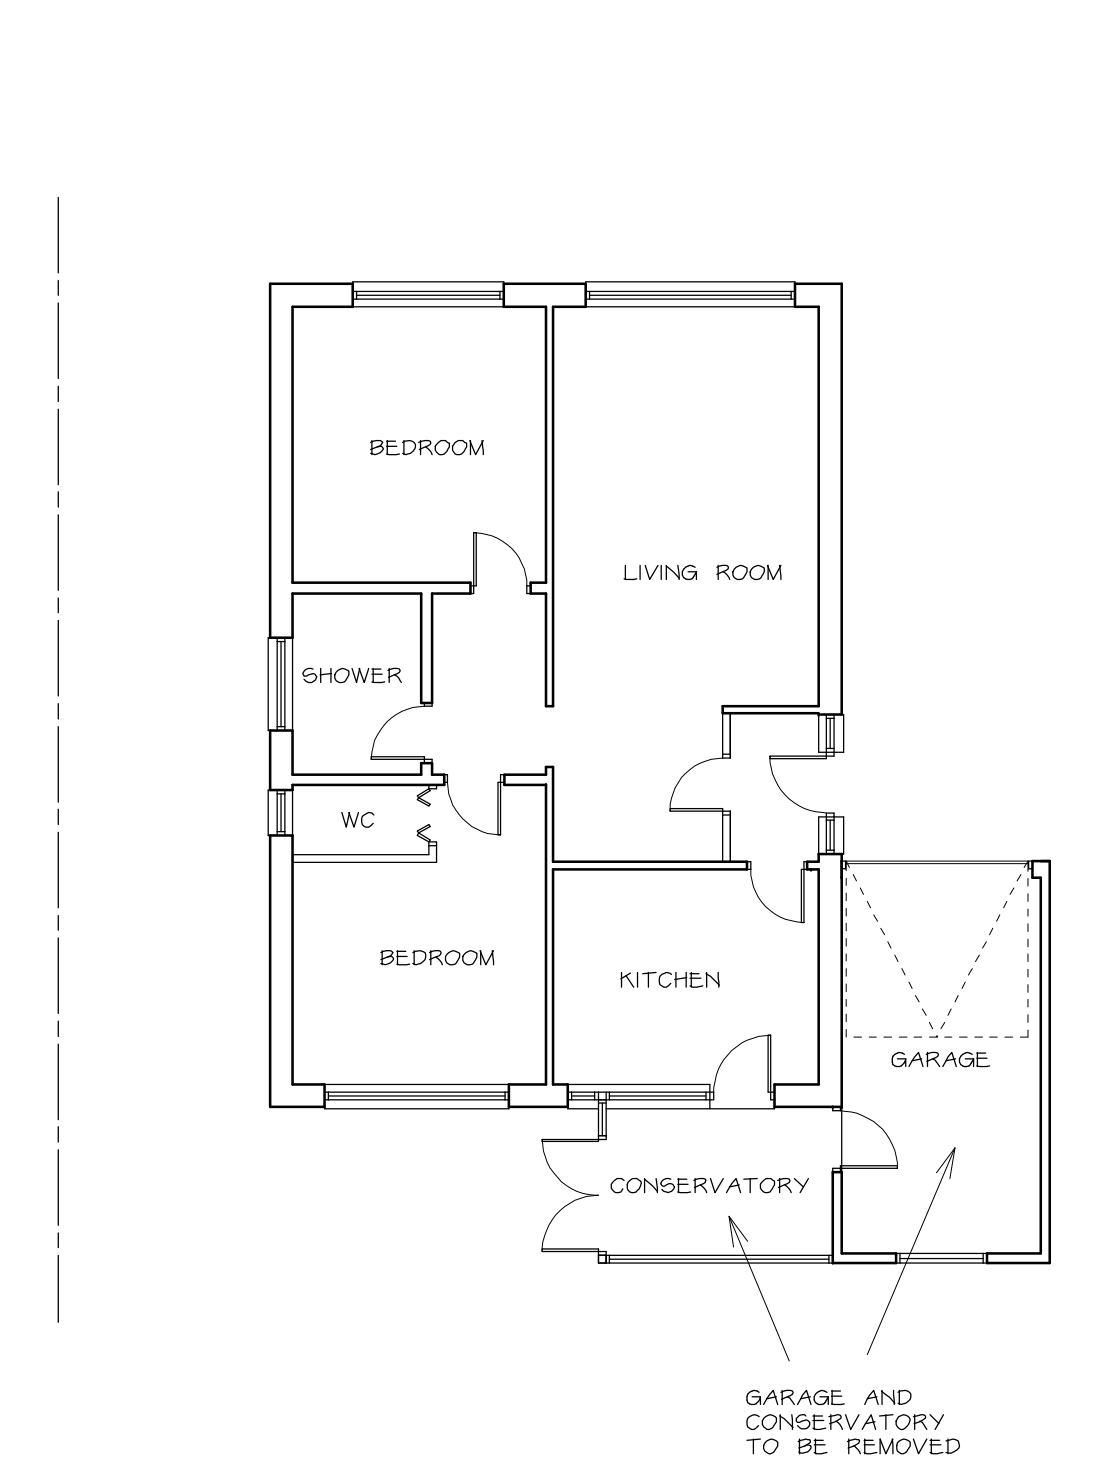


EXISTING GROUND FLOOR PLAN 1 : 100

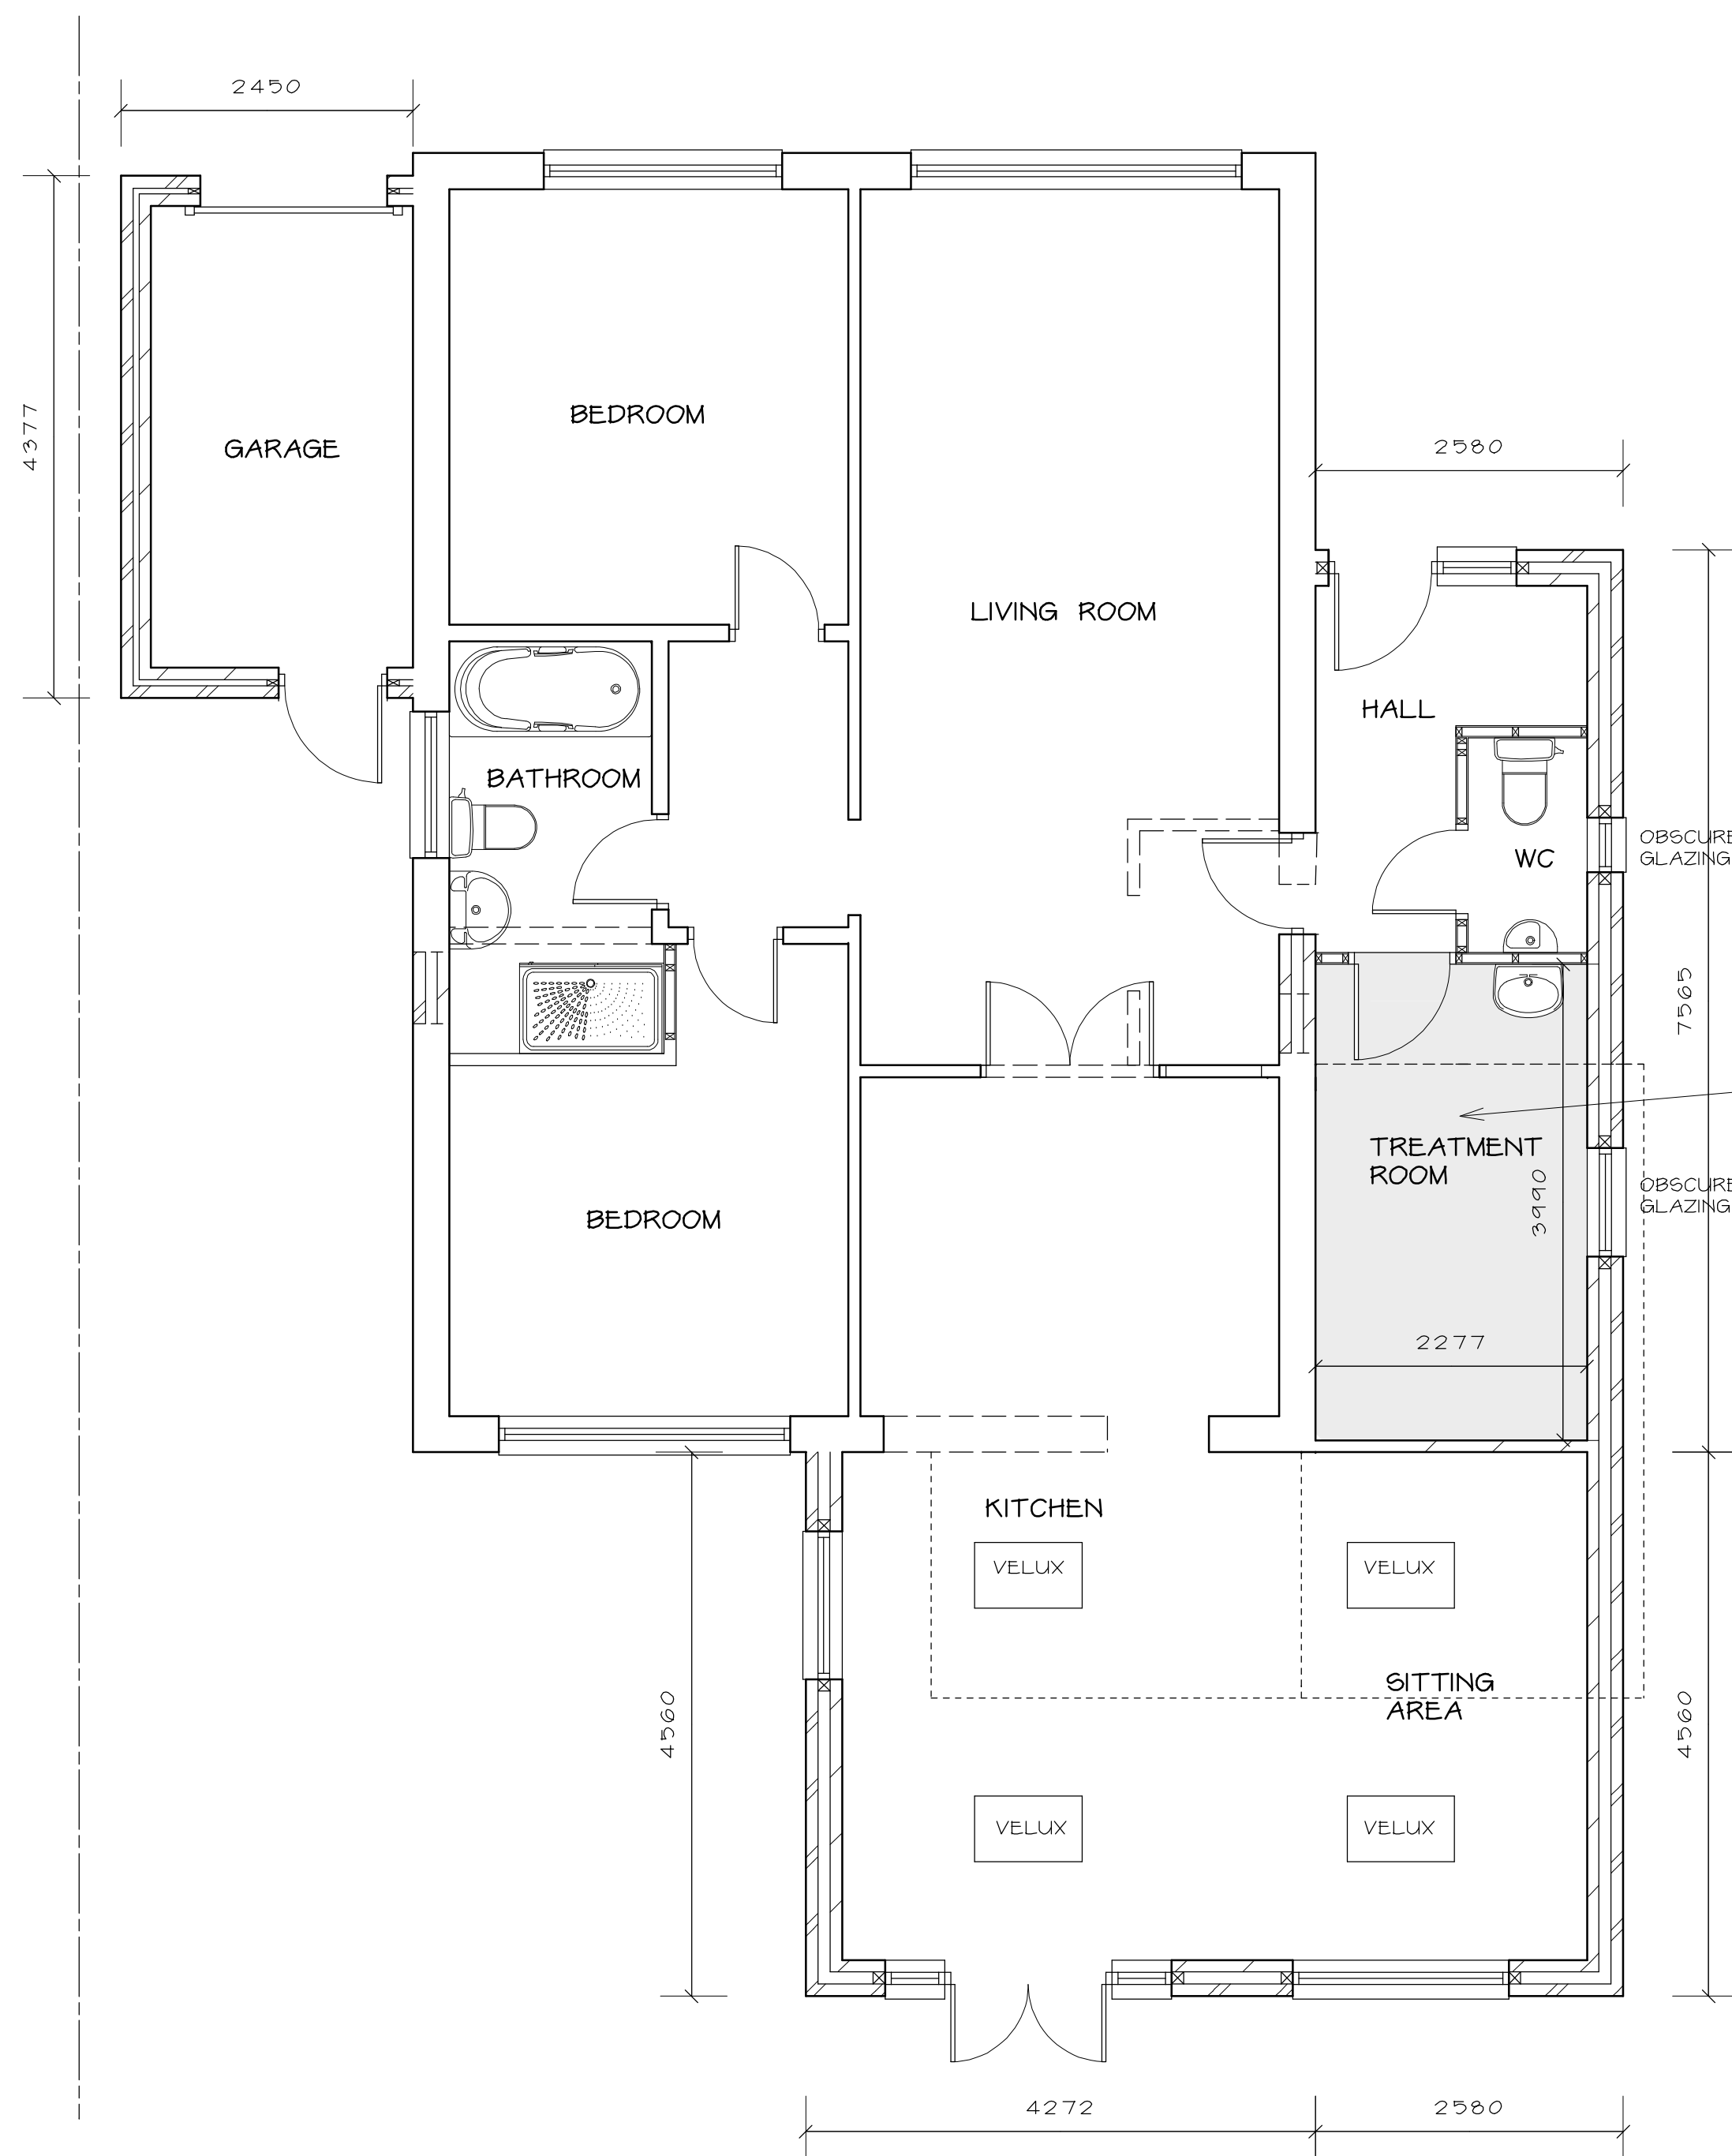


PROPOSED GROUND FLOOR PLAN 1 : 50

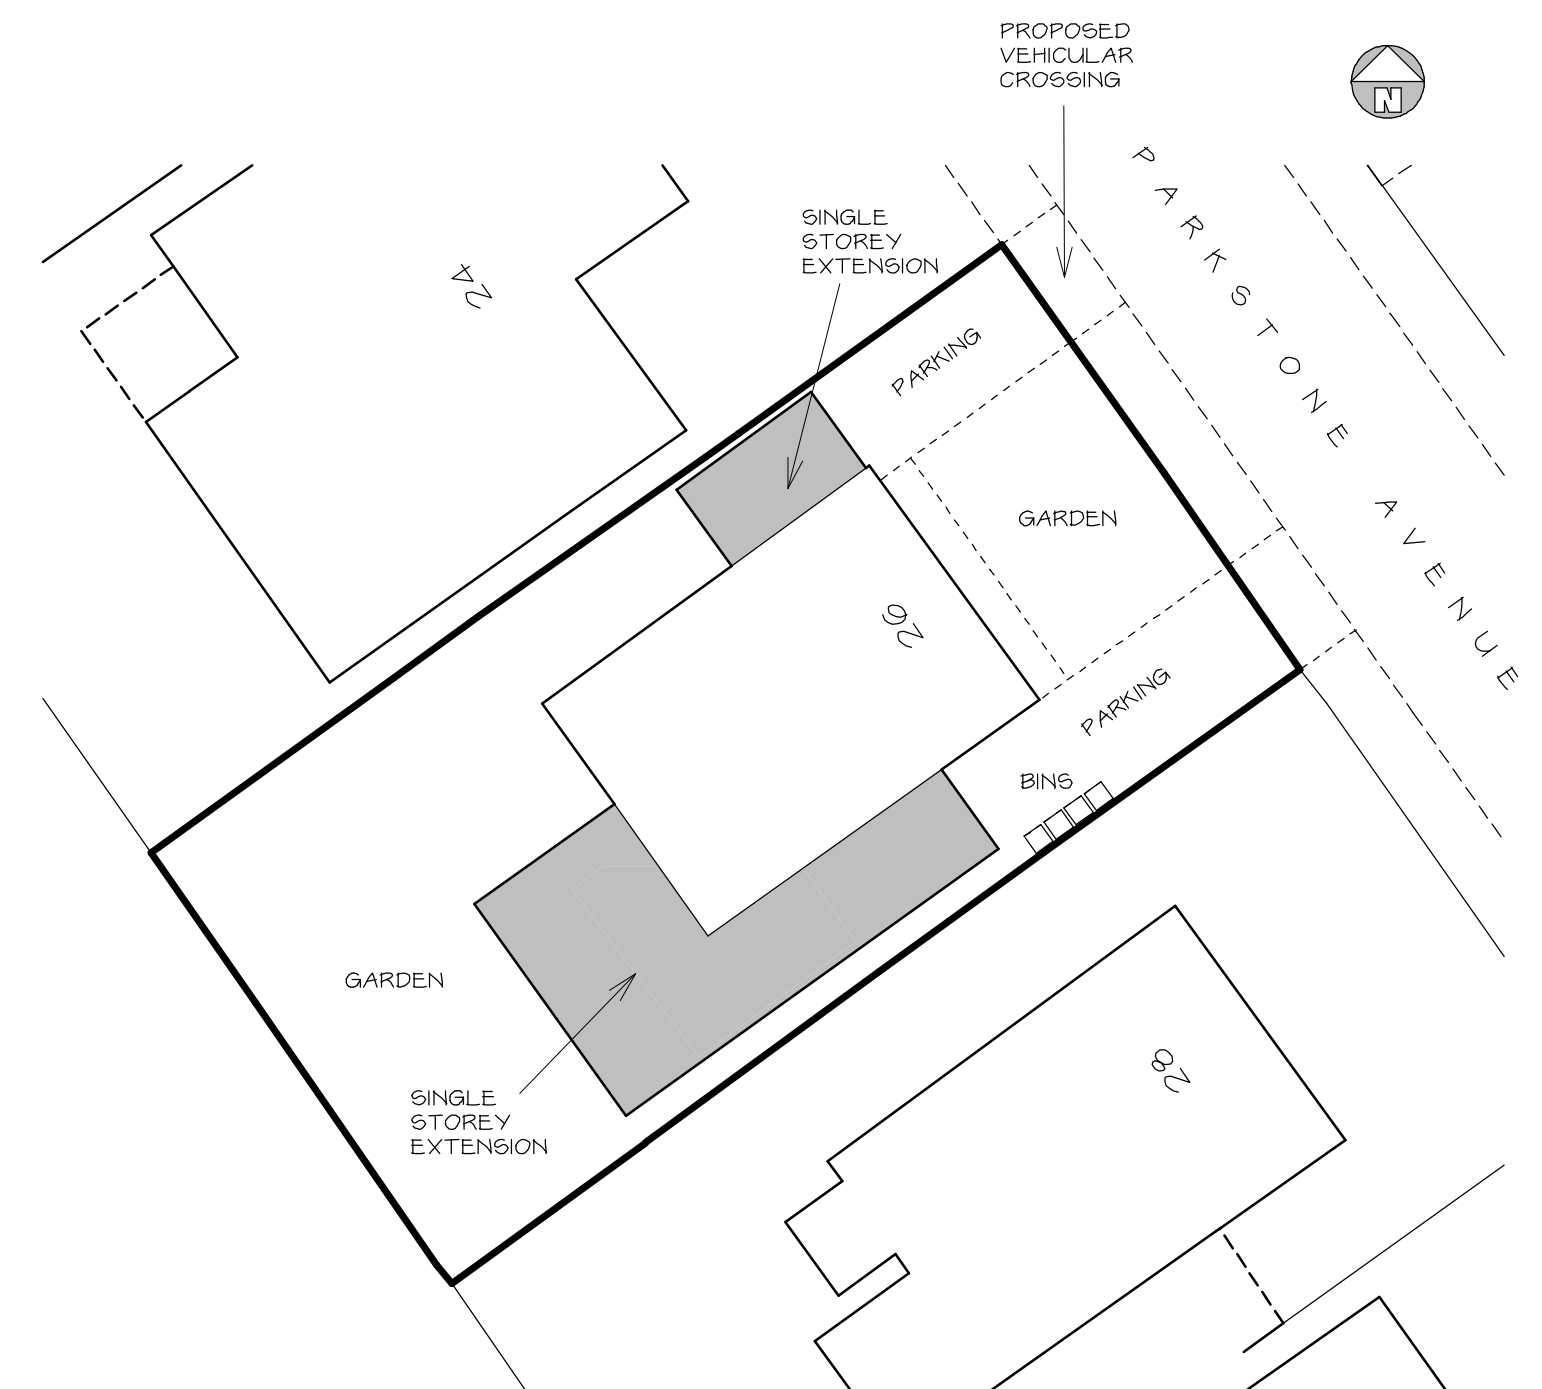

SITE PLAN 1 : 200

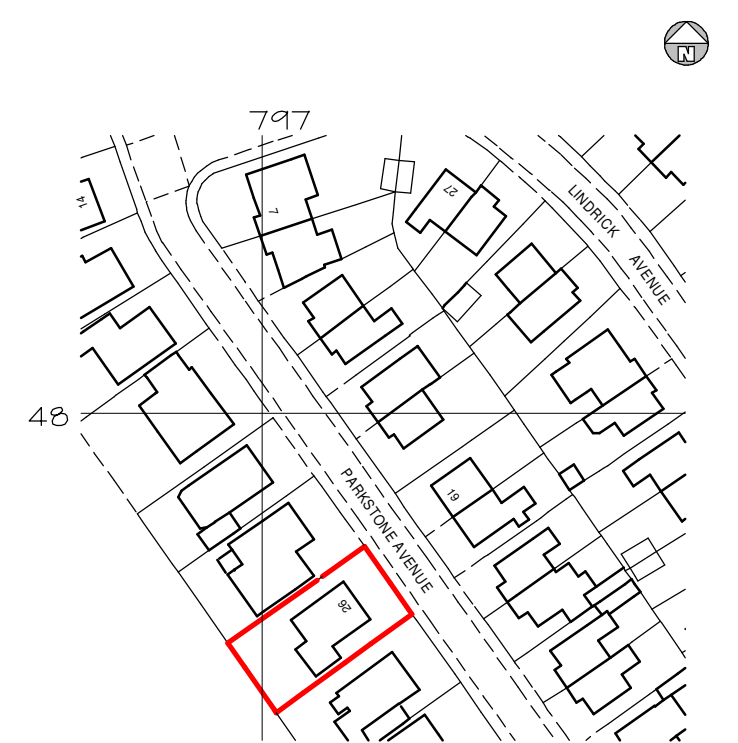

LOCATION PLAN 1 : 1250

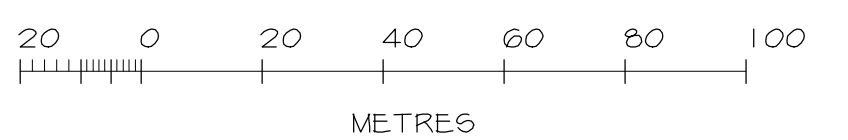

Telephone

0161 643 2422

Northside Plans Ltd

Planning and Building Design

116 Simister Lane Prestwich Manchester M25 2SB

Project

SINGLE STOREY REAR AND SIDE
EXTENSION AND PART CHANGE
OF USE TO CLASS E(G)
26 PARKSTONE AVENUE
WHITEFIELD

Title

FLOOR PLANS, ELEVATIONS AND
SITE PLAN

Scale 1:50 1:100 1:200 (A1) Date 06/2022

Drawn by NIGEL TAMG Dwg.no. 26PA/1A