


PLANNING



Rev	Description	By	Chk	Date
Project:Proposed Extension at 8 Slaidburn Drive, Walshaw, Bury, BL8 3DG				
Title:Existing Site Plan				
Client:Mr Toni Hankins				
Drawn By:ALChecked By:BJon				
Original Size:A2Project Number:22113				
Drawing Number:SI-XX-DR-A-0800				REV

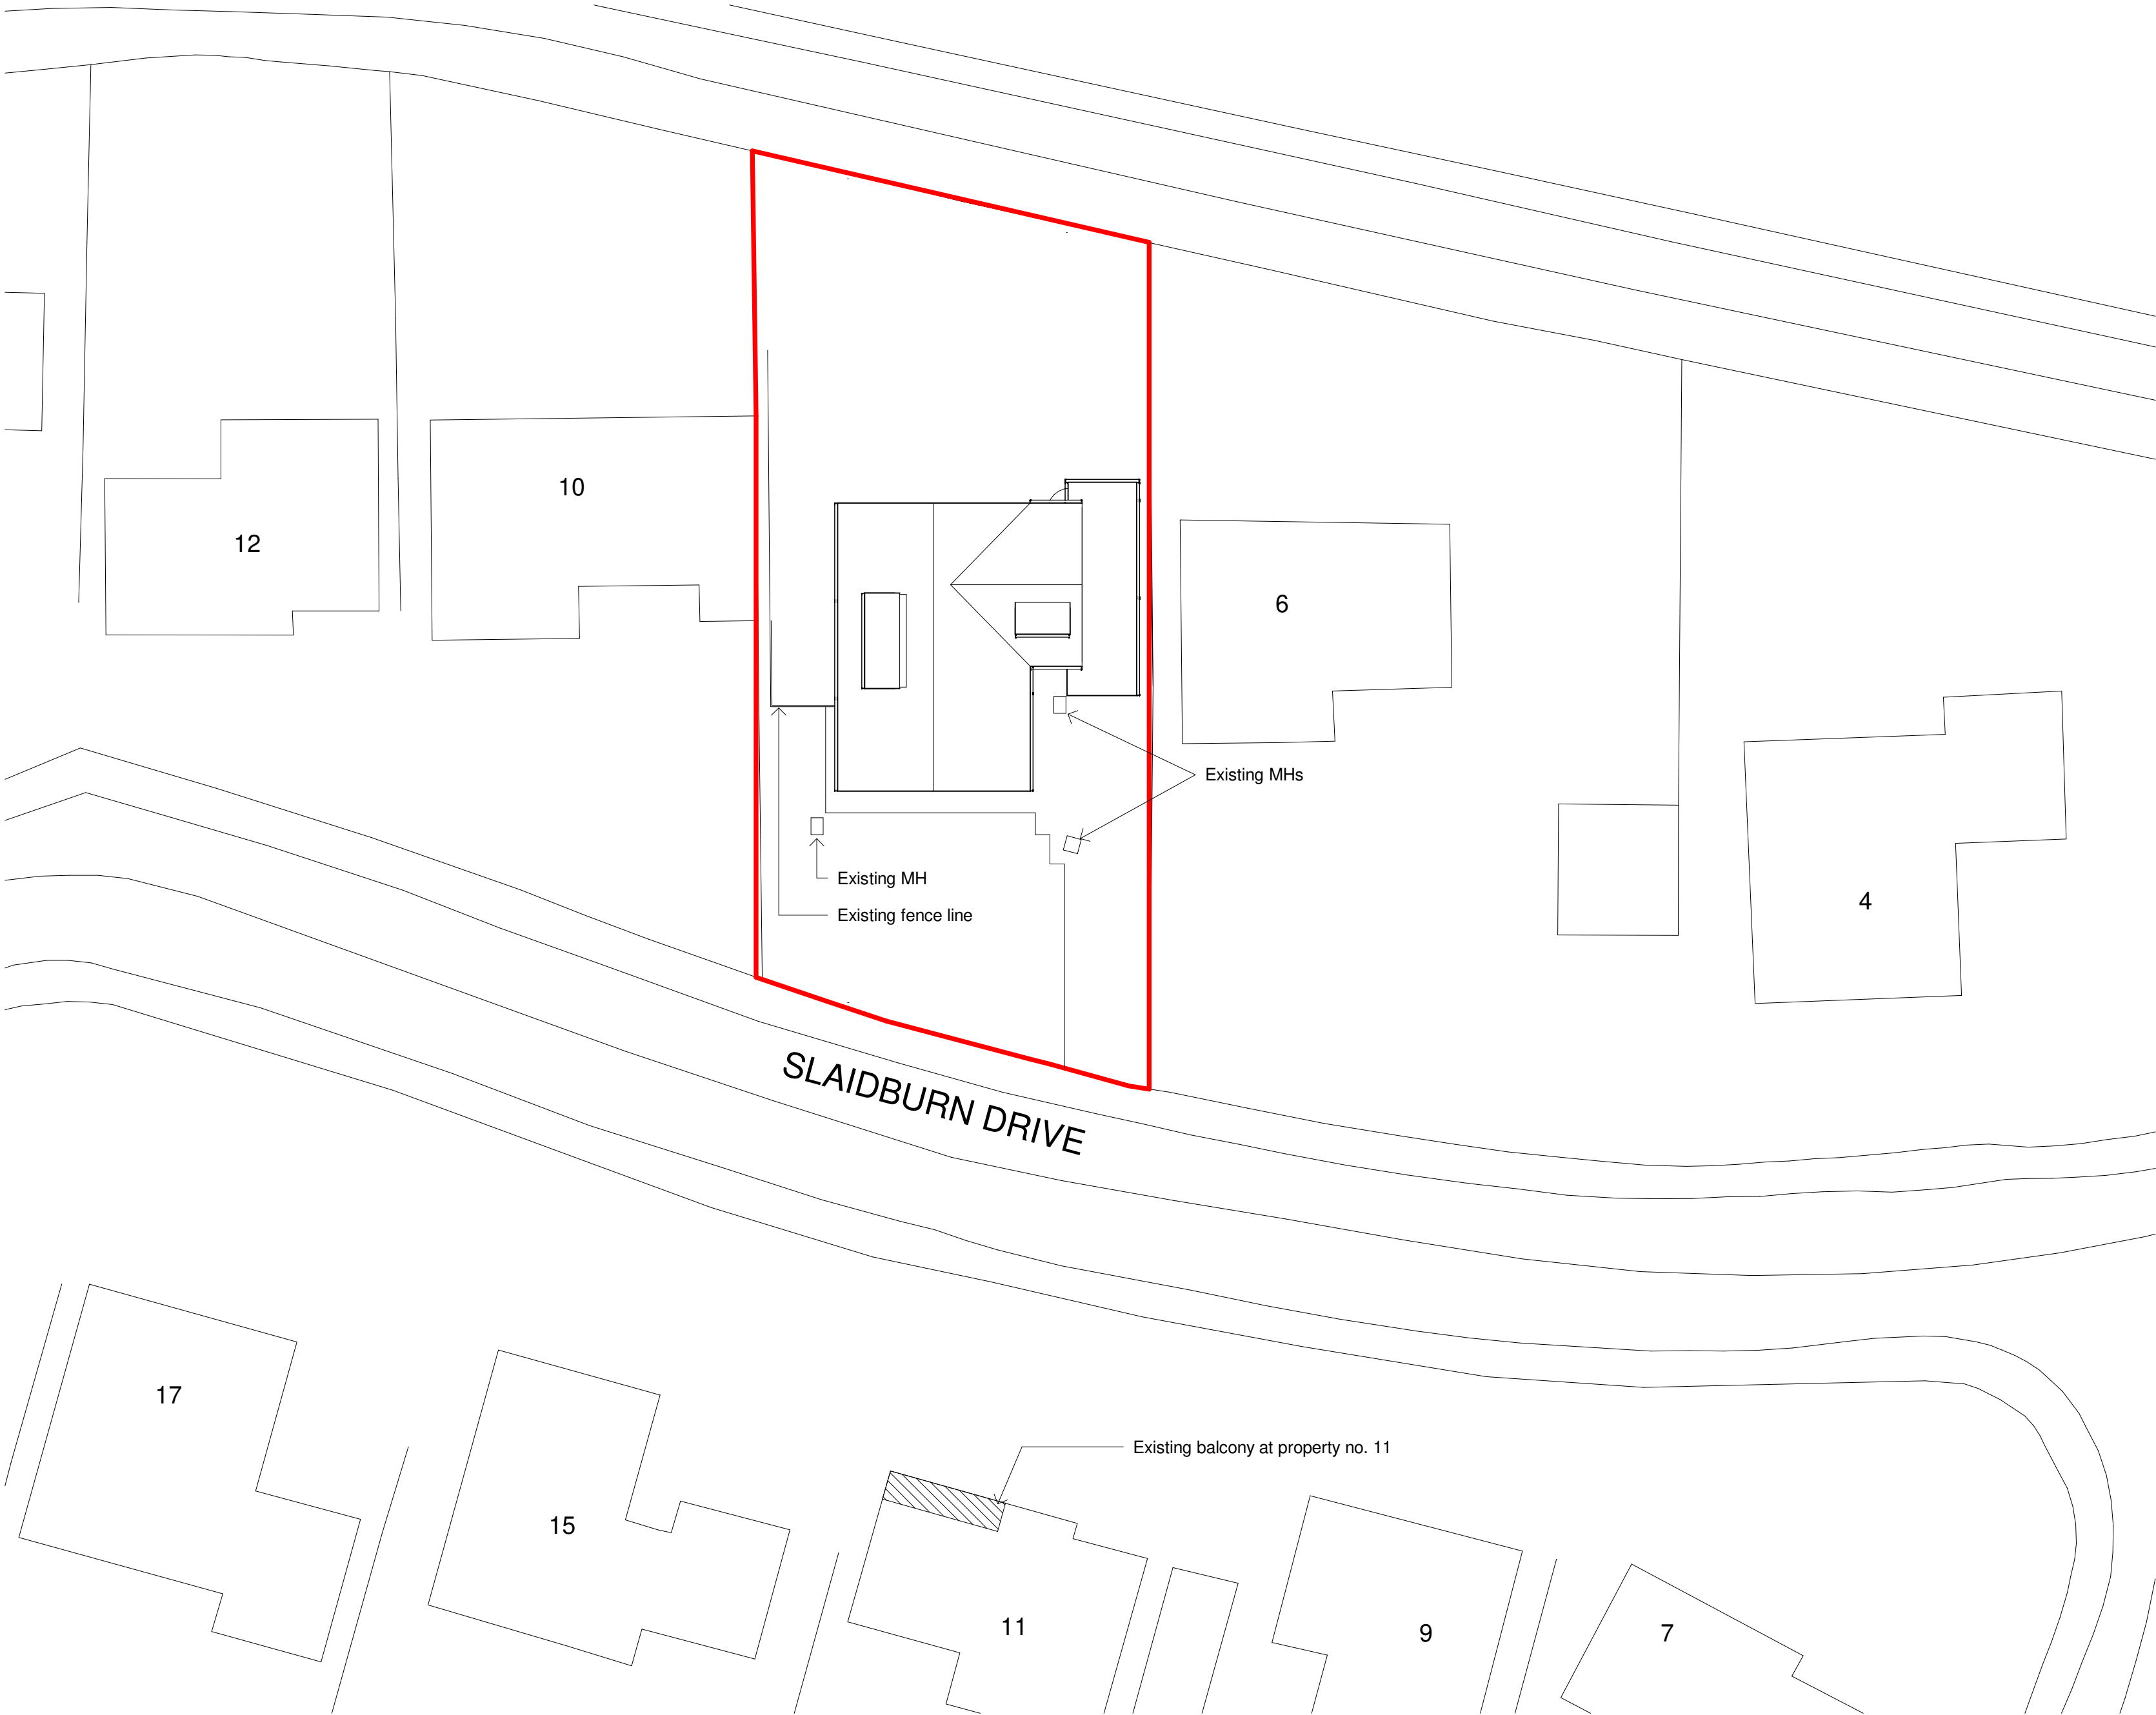

JENKINS DESIGN SERVICES LTD
2-4 HUGHTON STREET, BURY, BL9
0JA
T:0161 761 7779
E:TEAM@JENKINSDESIGN.CO.UK

ARCHITECTURE INTERIOR PROJECT CDM BUILDING
DESIGN MANAGEMENT ADVISOR CONSULTANCY

Existing Site Plan
1 : 200