




Buy A Plan

UK's Fastest and Easiest Planning Site



10. Egerton Street, Prestwich. Bury. M25 1FS

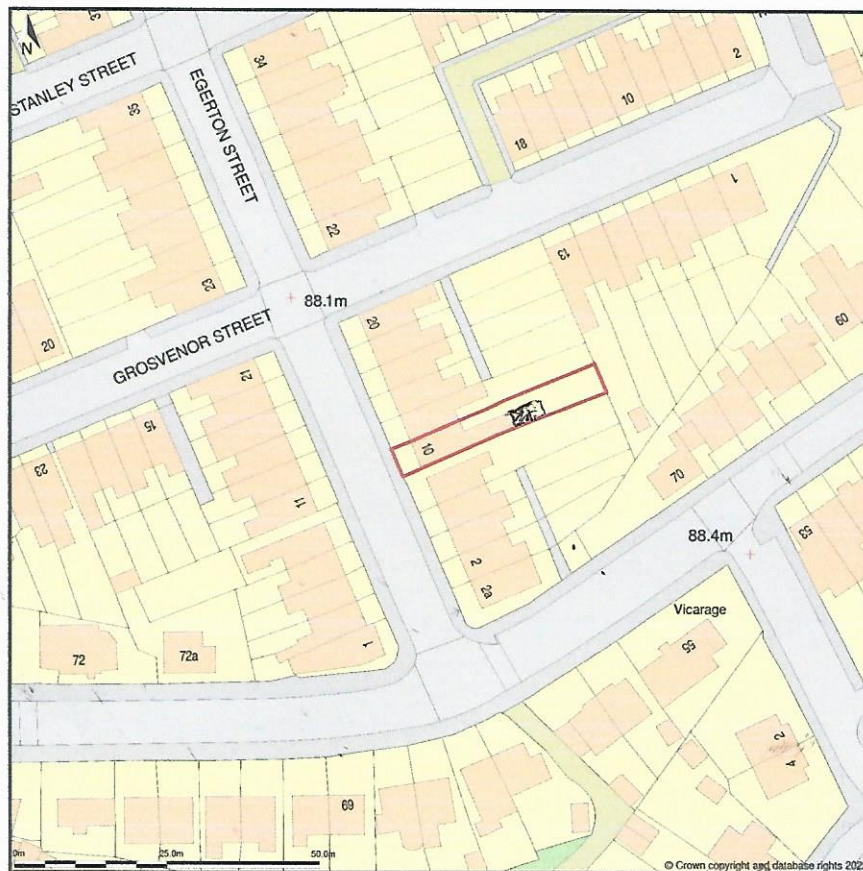

Site Plan shows area bounded by: 382094.07, 403565.35 382235.49, 403706.78 (at a scale of 1:1250), OSGridRef: SD8216 363. The representation of a road, track or path is no evidence of a right of way. The representation of features as lines is no evidence of a property boundary.

Produced on 12th Dec 2022 from the Ordnance Survey National Geographic Database and incorporating surveyed revision available at this date. Reproduction in whole or part is prohibited without the prior permission of Ordnance Survey. © Crown copyright 2022. Supplied by <https://www.buyaplan.co.uk> digital mapping a licensed Ordnance Survey partner (100053143). Unique plan reference: #00783412-F0A35D

Ordnance Survey and the OS Symbol are registered trademarks of Ordnance Survey, the national mapping agency of Great Britain. MapServe® logo, pdf design and the www.buyaplan.co.uk website are Copyright © Pass Inc Ltd 2022

PROJECT

PROPOSED SINGLE STOREY
REAR EXTENSION.

DRAWING TITLE

PROPOSED LOCATION PLAN.

CLIENT

MR. A. WHITBY.

ADDRESS

10 EGERTON STREET,
MANCHESTER. M25 1FS.

SCALE

SCALE 1:1250@A4

DATE

DEC 2022.

DRAWING No

FO 12225801/4.