


Proposed Site Plan - 378 Brandlesholme Road, Bury, BL8 1HJ

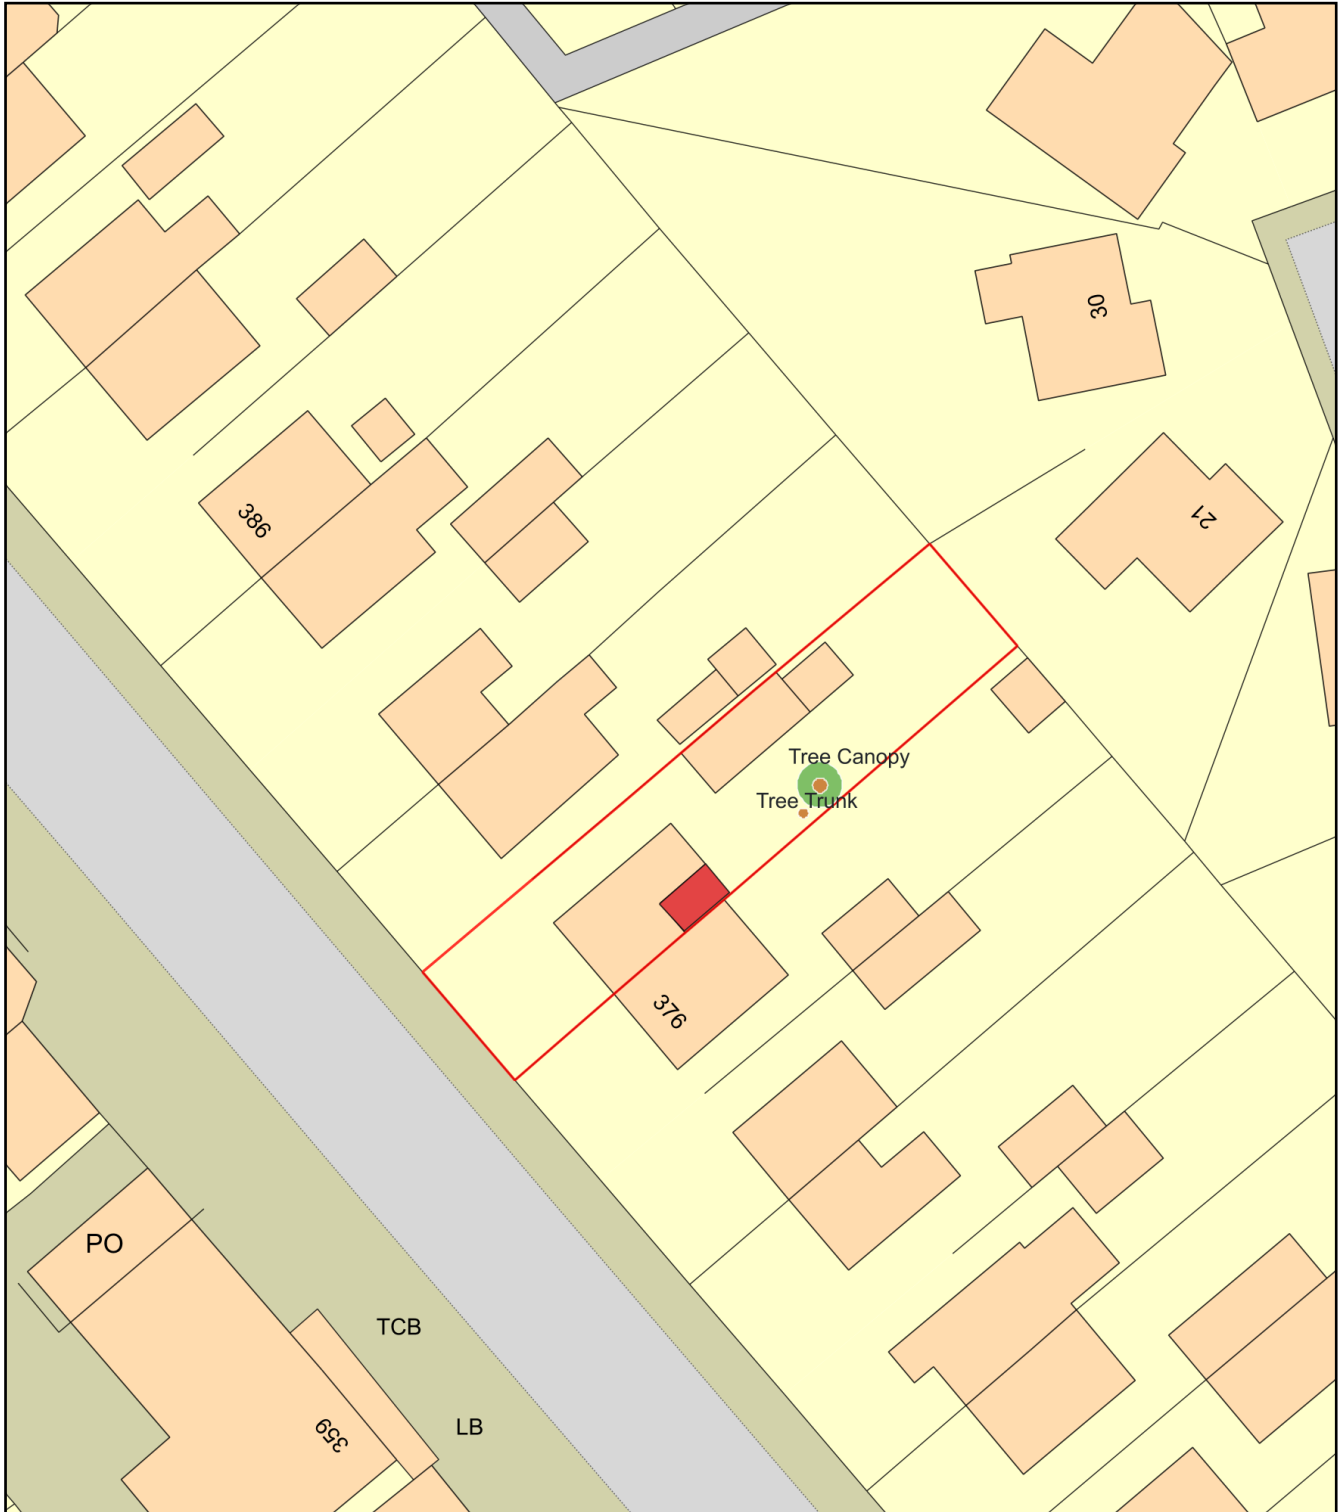

0 20
Metres



Plan Produced for: Ricardo Chae

Date Produced: 19 Aug 2025

Plan Reference Number: TQRQM25231100230117

Scale: 1:500 @ A4