


It is the **CONTRACTORS RESPONSIBILITY** to prepare a suitable method statement (following appropriate safety measures) in order to insert all steelwork and structural items. The CDM regulations 2015 to be followed including forming a Health and Safety File. The **CLIENT TO BE FULLY AWARE OF THEIR RESPONSIBILITY UNDER THE 2015 CDM REGULATIONS**, this to include ensuring that the lead contractor is aware of their responsibilities. The Structural Engineer **IS NOT THE PRINCIPLE DESIGNER** for this project it is Architect.

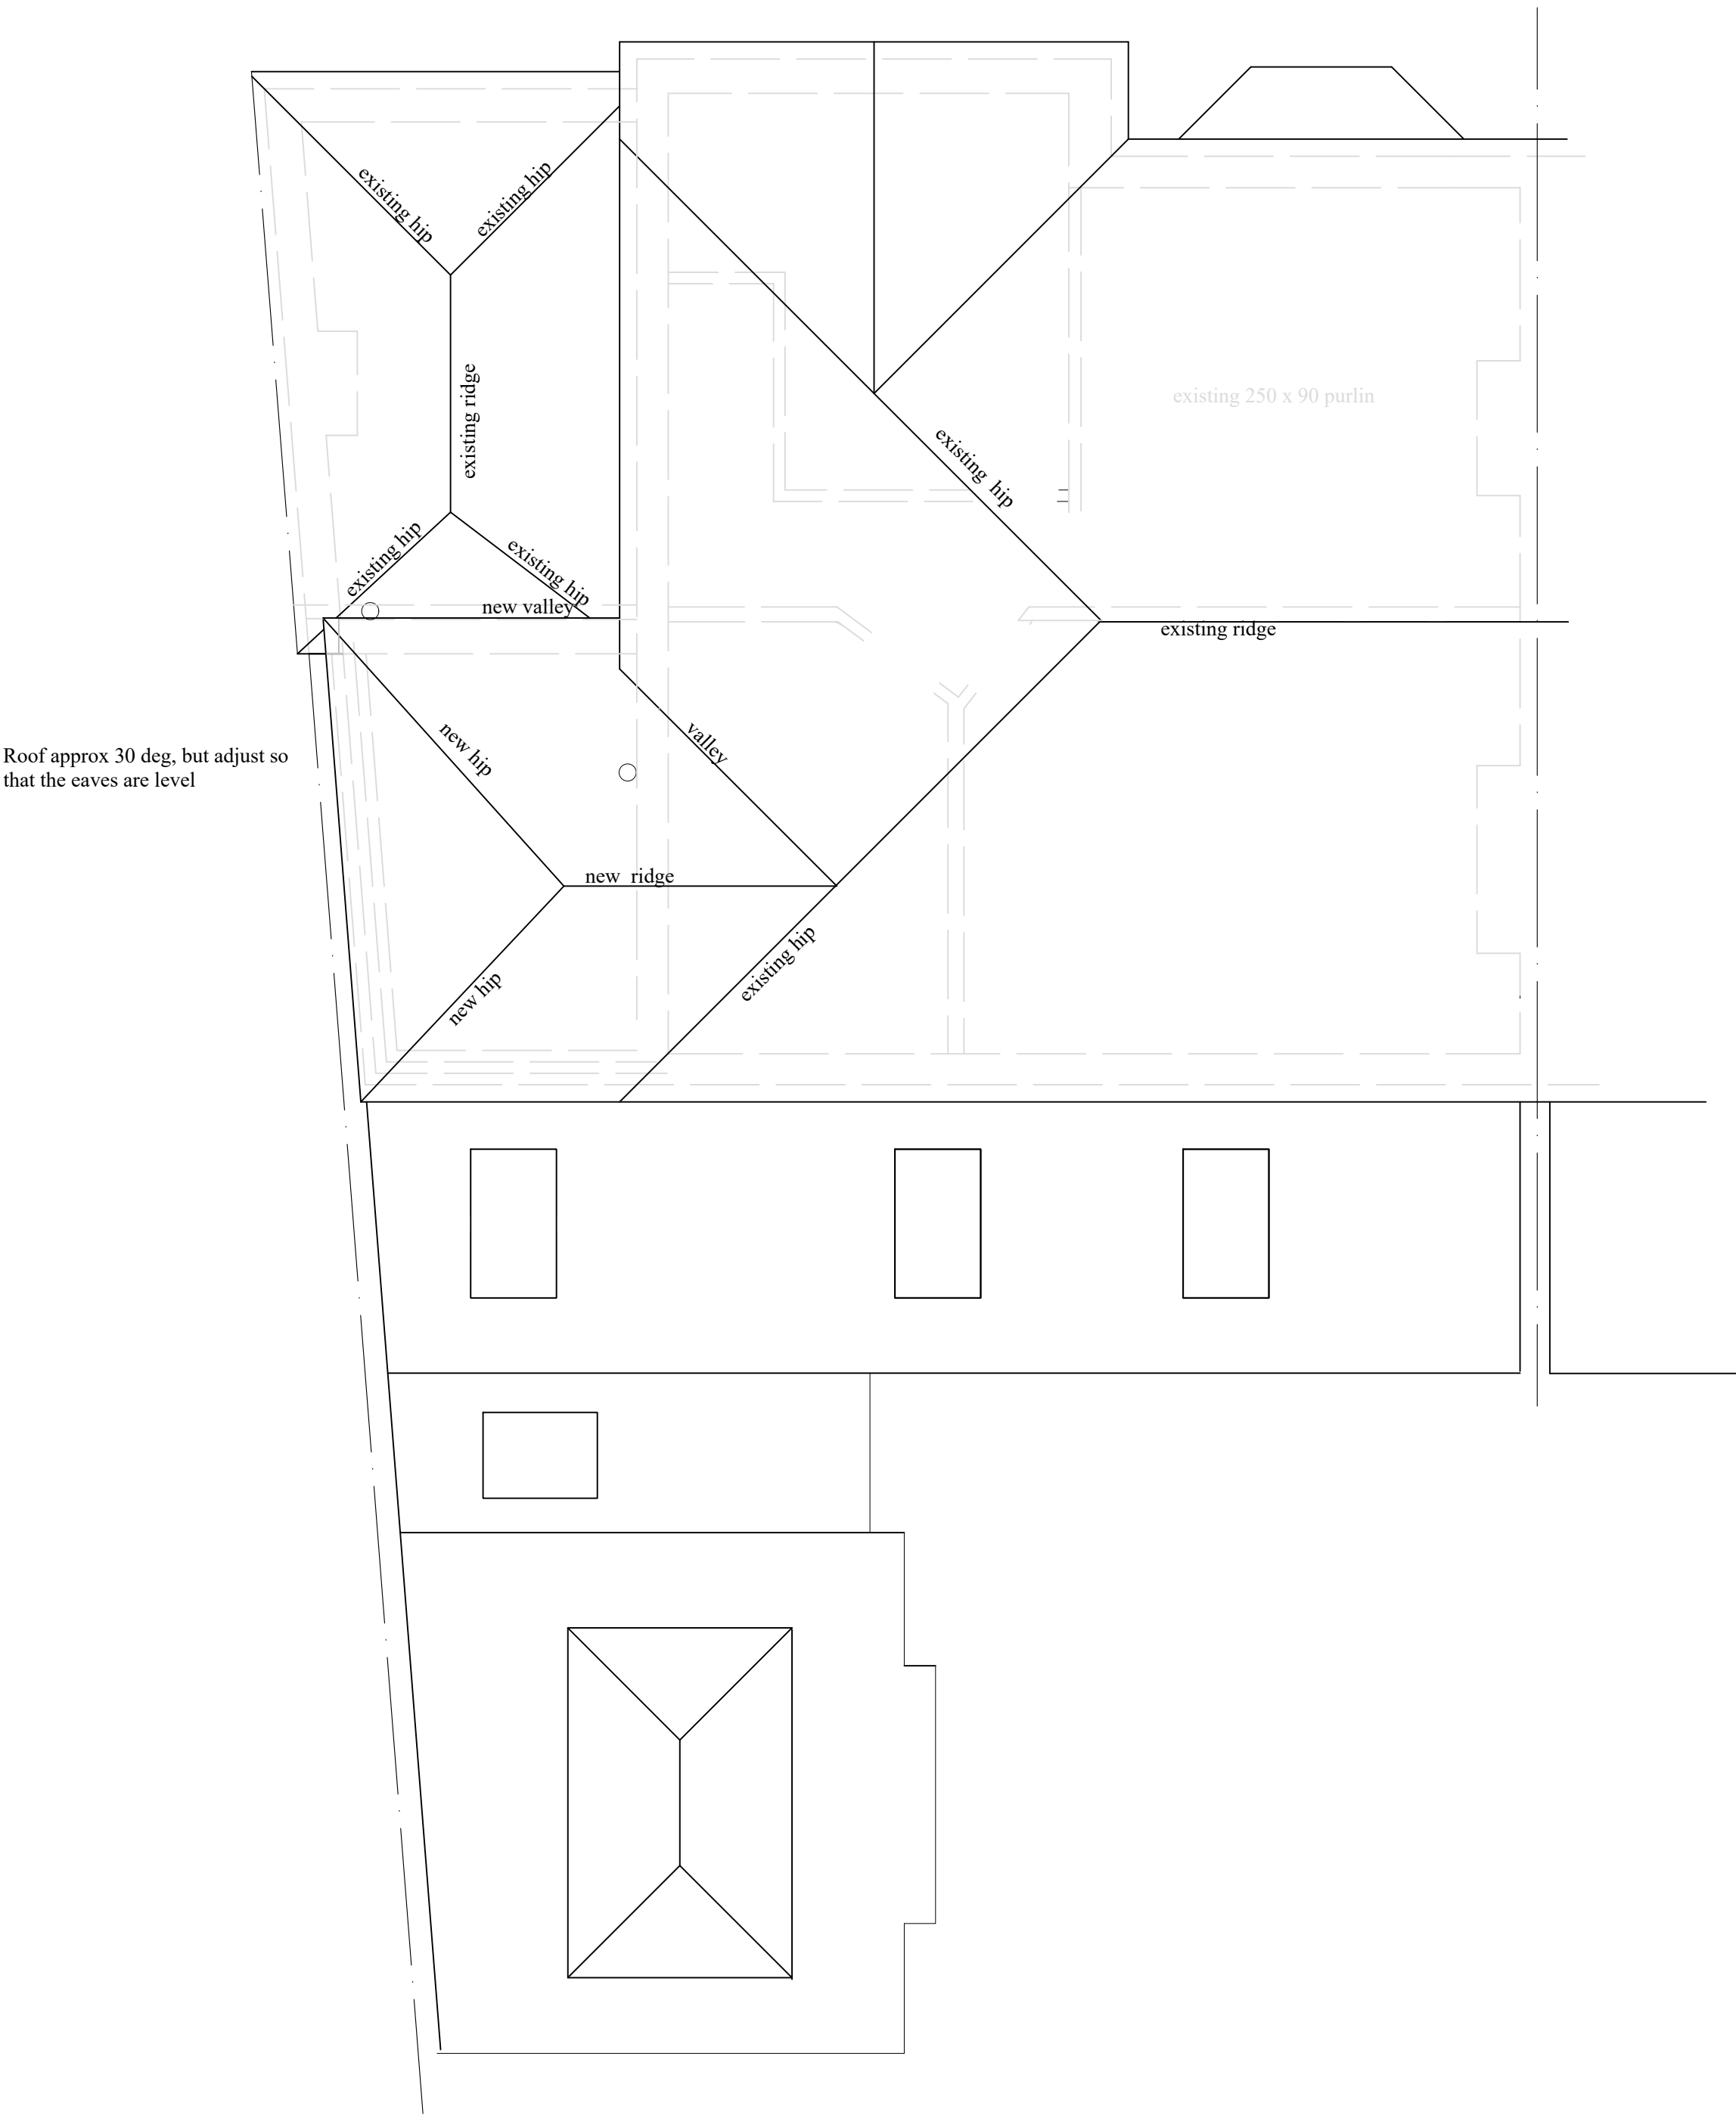

PROPOSED ROOF PLAN



Rev A	Basic roof plan shown	24.11.2021
I. L. Bainbridge Ltd, Structural Engineers		
Registered Office 41 Meadow Close, Little Lever, Bolton, Lancashire BL3 1LG Tel./Fax. (01204) - 700835		
Company Registered in England no. 4880141		
Job No. 21-3249 /D		Drg. No. PL/L4 A
Date June 2021		Scales. 1:50 @A1
<u>Proposed First and Roof Plans</u>		
<u>Proposed Sun Room, Rear and Side Extensions</u>		
<u>45 Circular Road, Prestwich M25 9NR</u>		