


PLANNING


NOTES:-

Gross Internal Area


Ground Floor	65sqm / 700sqft
First Floor	65sqm / 700sqft

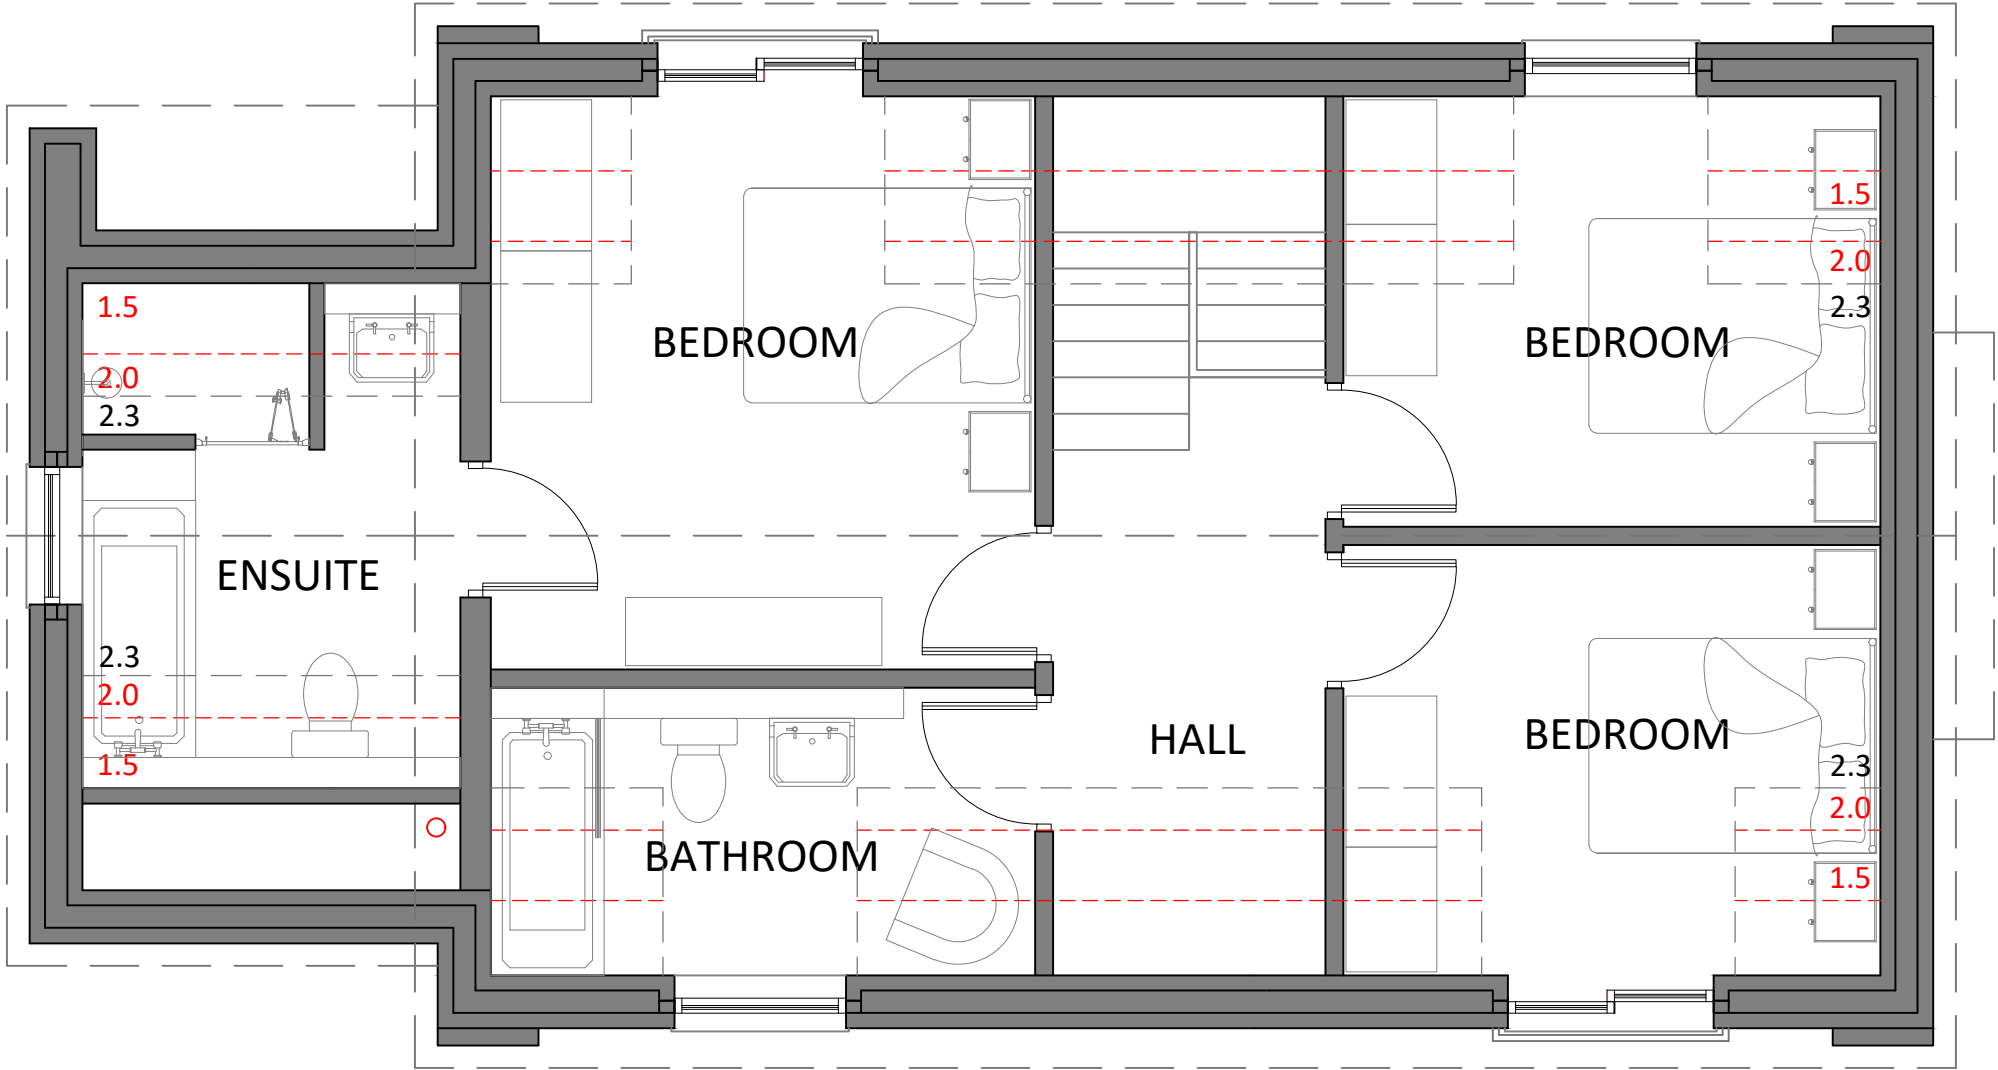


Proposed First Floor Plan

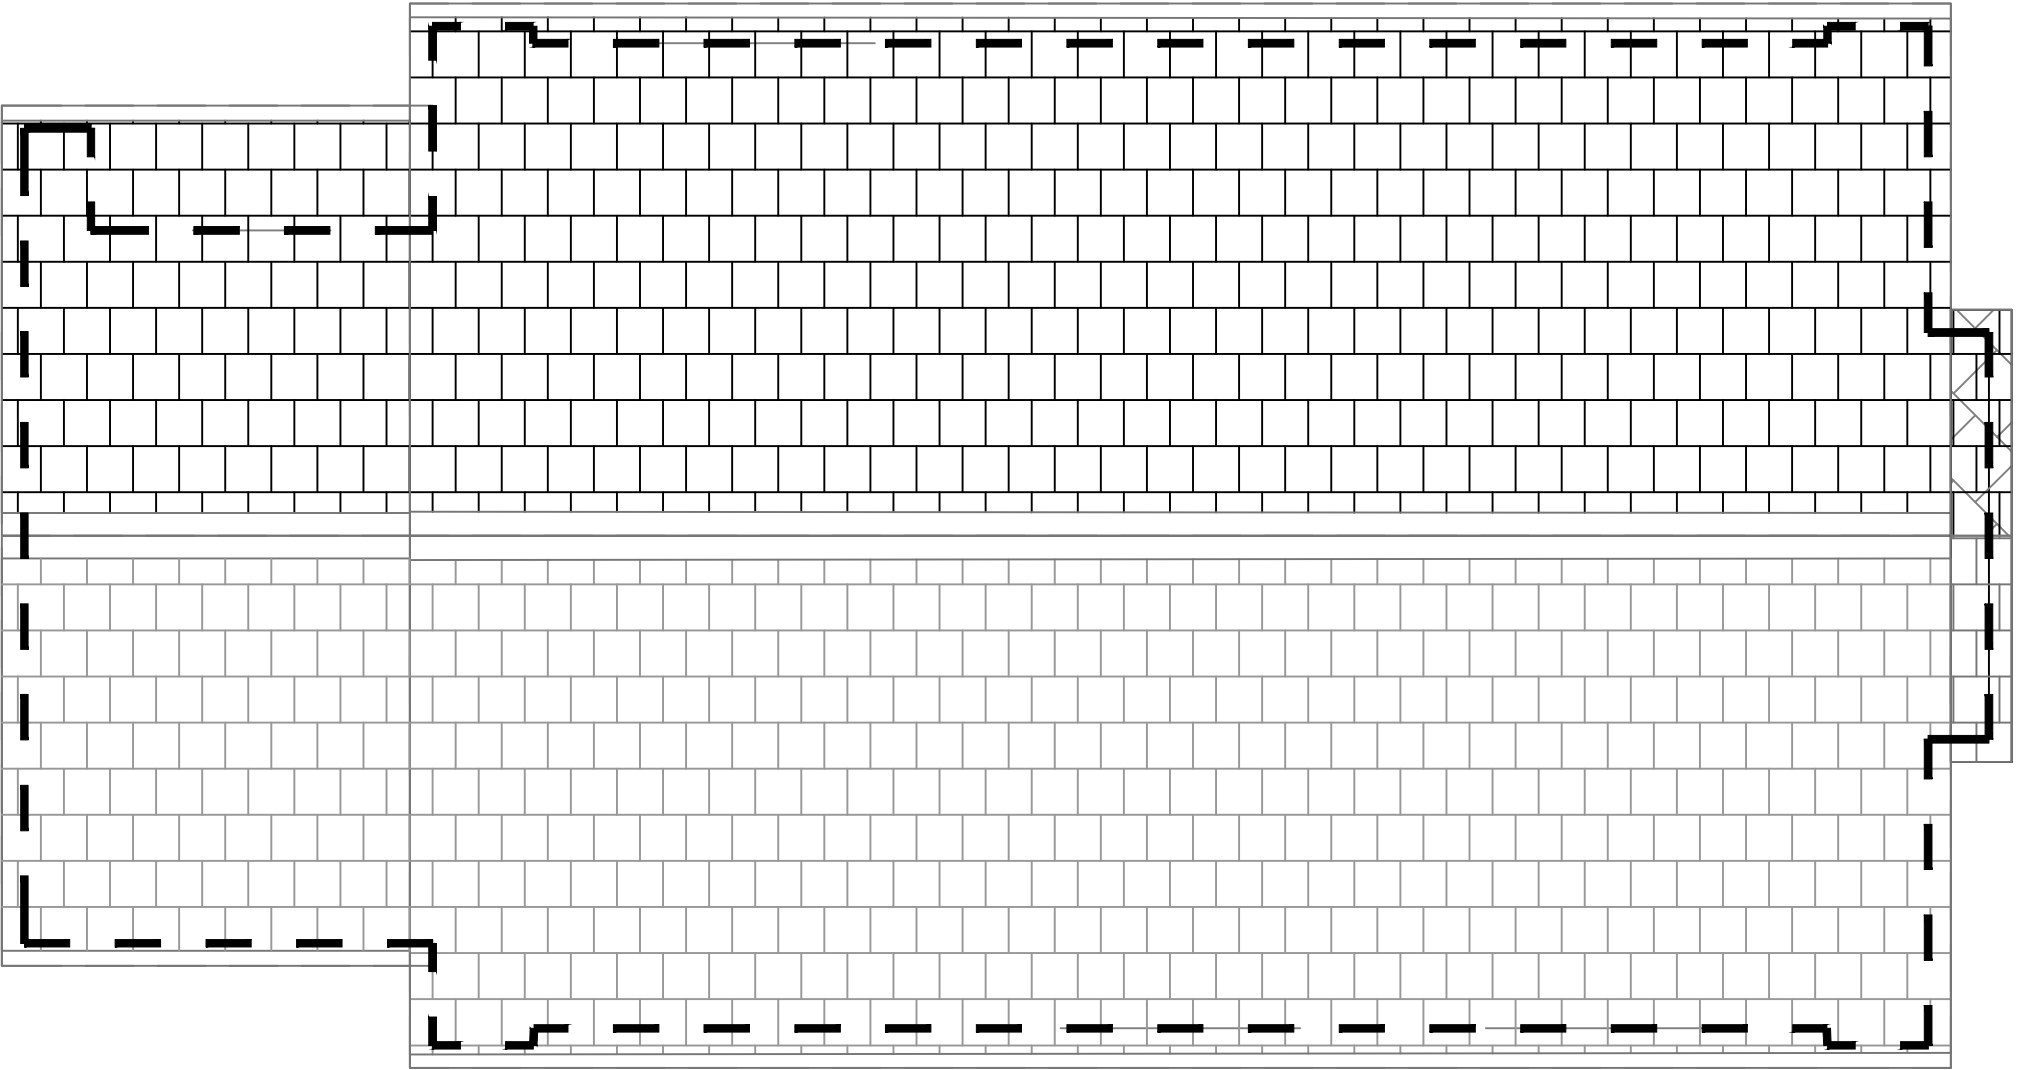

Proposed Roof Plan

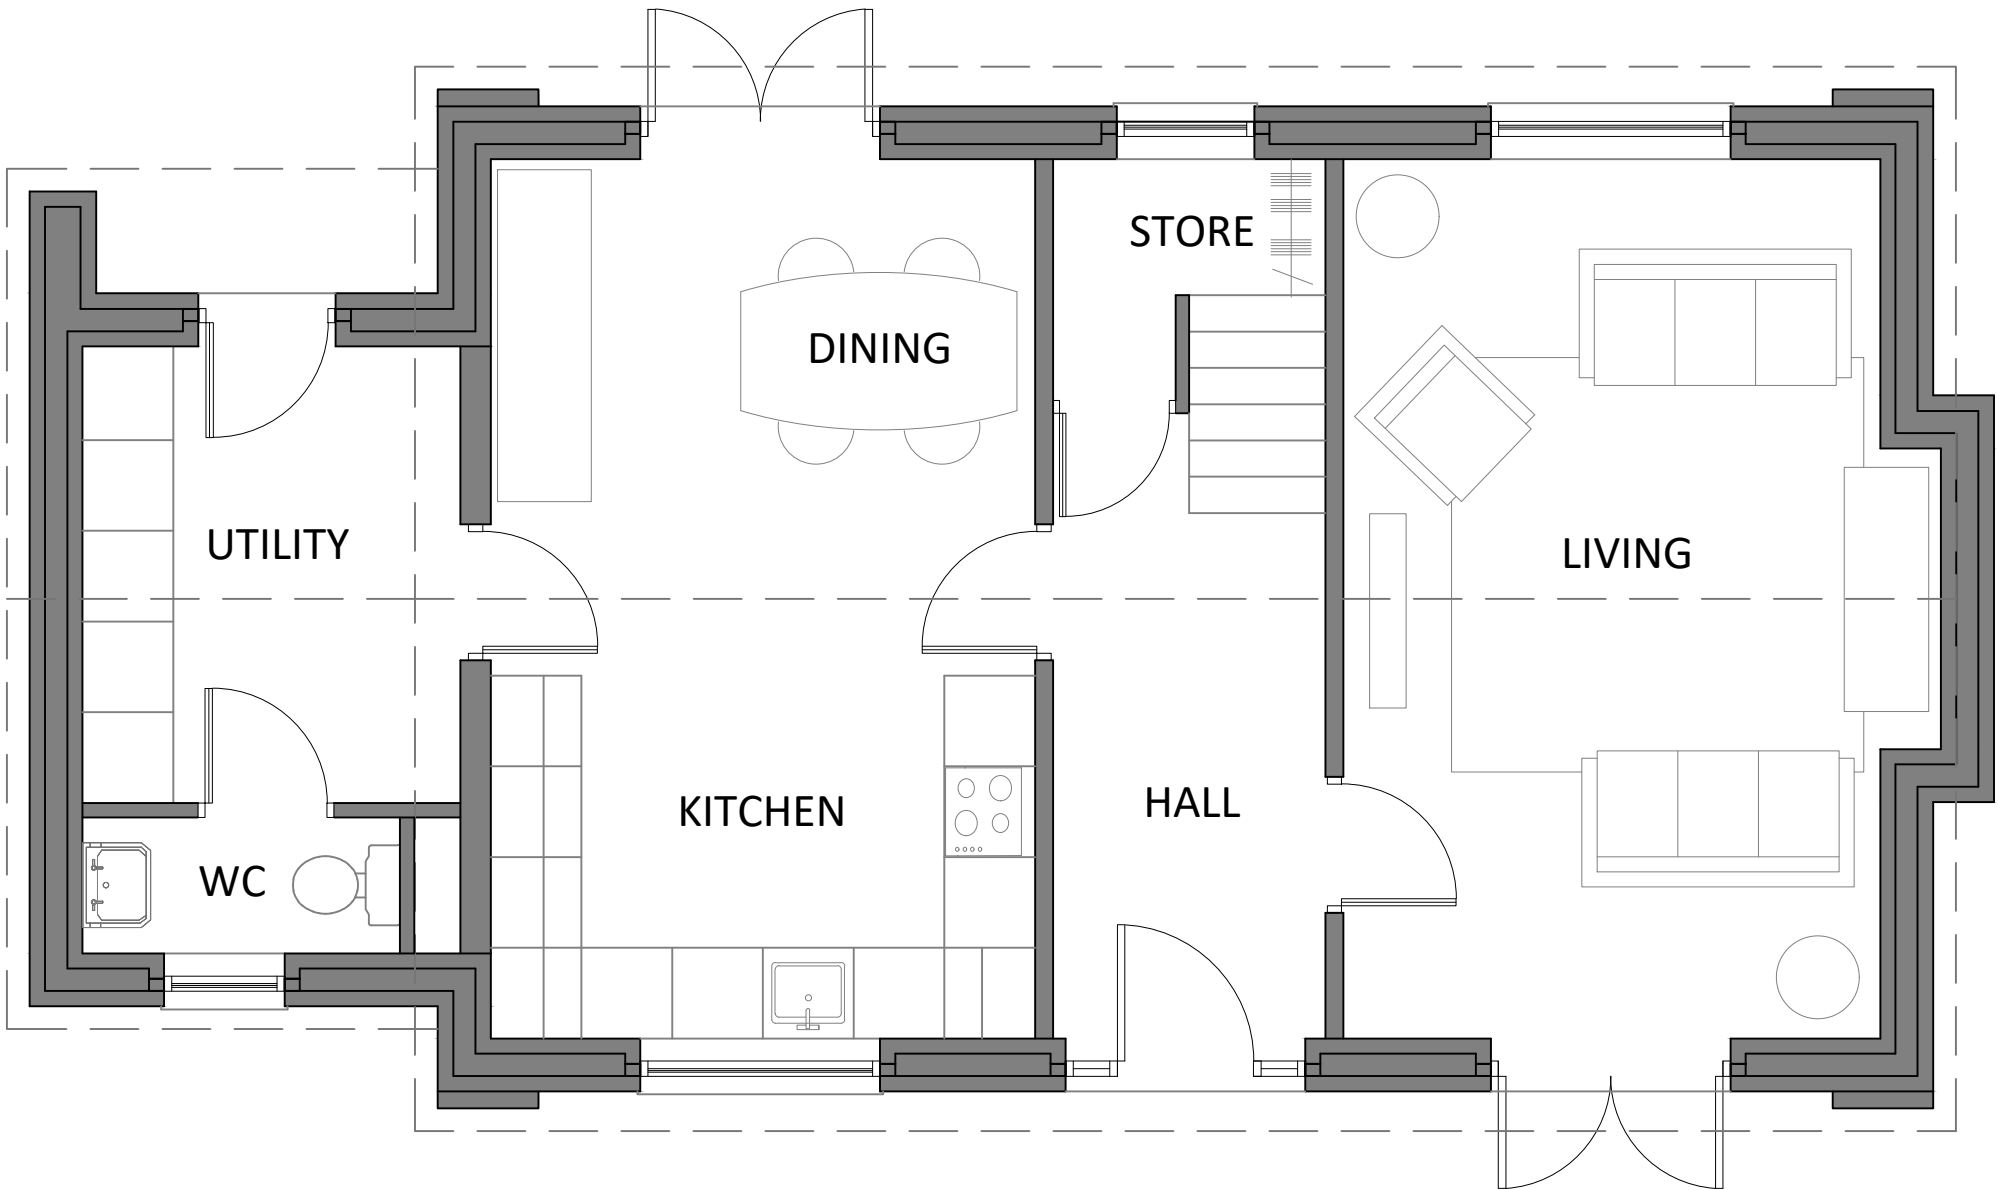

Proposed Ground Floor Plan

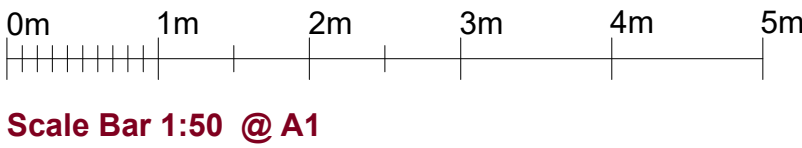

C	Building Plan layout revised based upon topo and chech survey on site.	TR	CM	12.09.22
B	Footprint reduced to avoid TPO root spread.	CM	TR	15.08.22
A	Updates to align with Planning control comments	CM	TR	10.08.21

Rev	Description	By	Chk	Date
Project:	Haslam Brow Wells Street, Bury			
Title:	Proposed Ground & First Floor Plan			
Client:	LAL Shaheen Developments			
Drawn By:	CM	Checked By:	TR	on 25/05/21
Original Size:	A1	Project Number:	22065	
Drawing Number:	B1-XX-DR-A-2000	REV	C	